


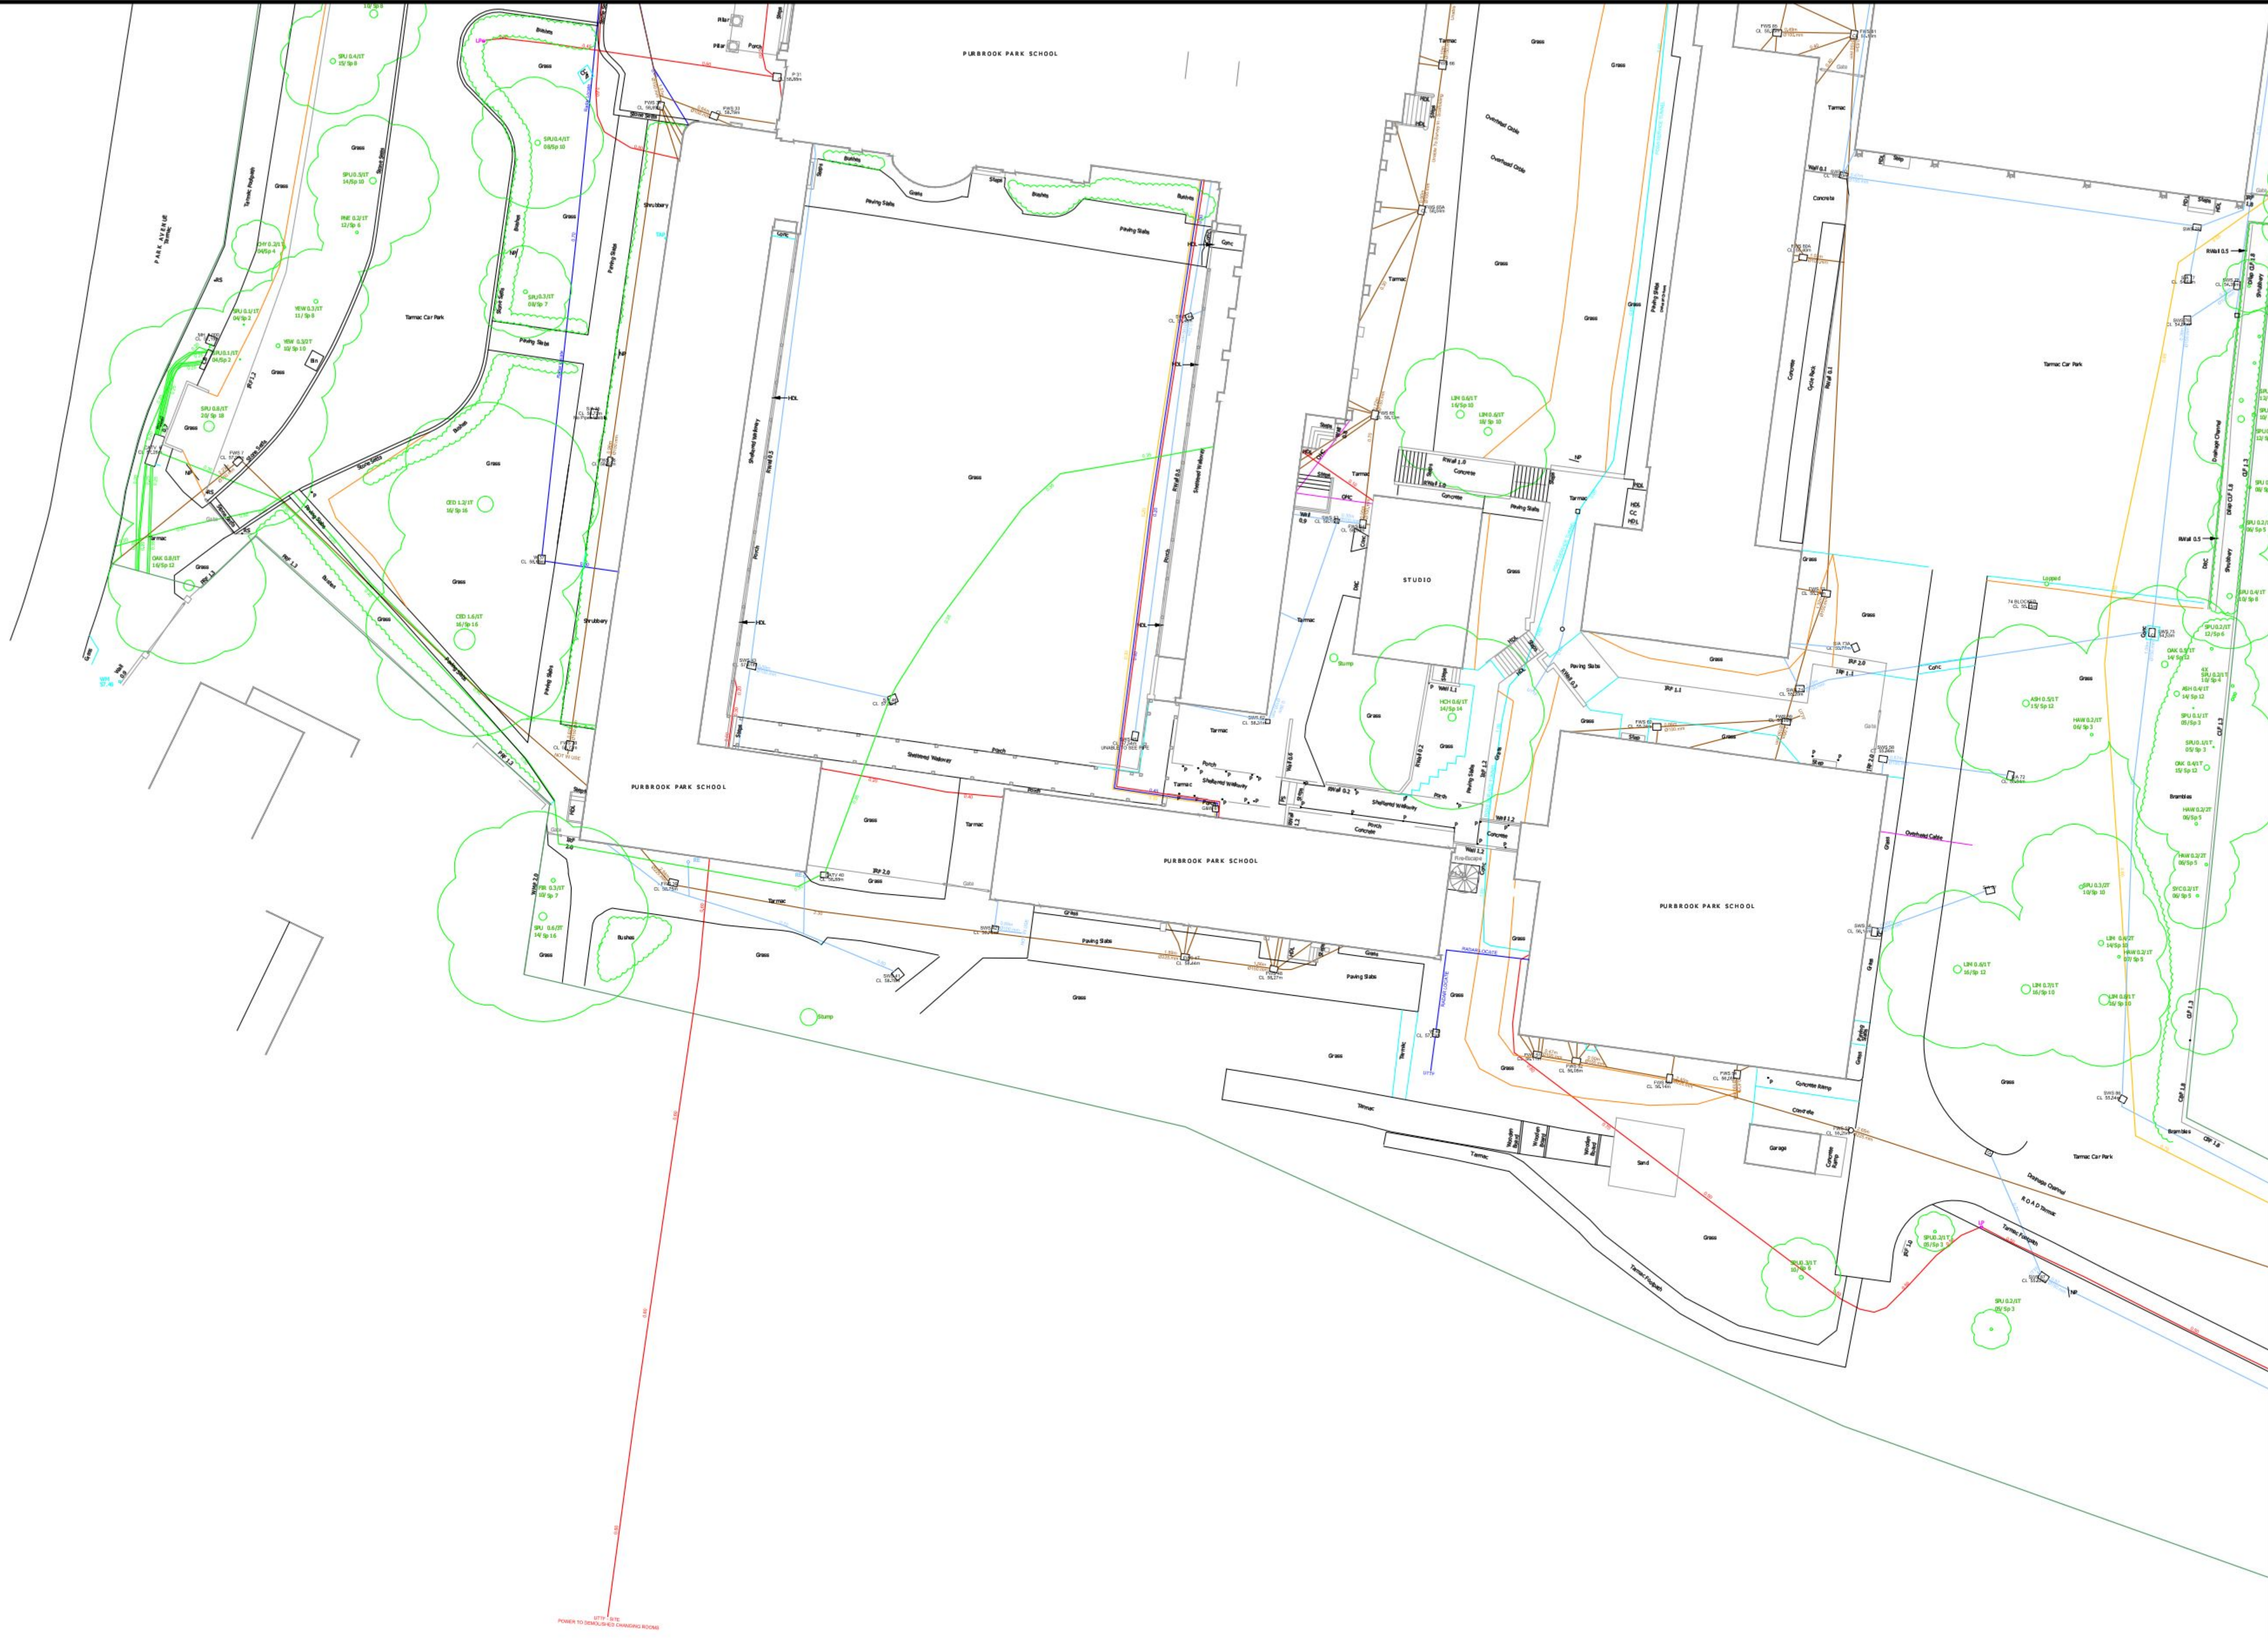

Utilities Legend

Survey Extents
Road Edge/ Kerb Line
Building Outline
Footpath
Wall
Hedge
Fence
Gate
Manhole Cover
Inspection Cover
Gully
Fire Hydrant
Catch Pit
Rodding Eye
Gas Valve
Stop Valve
Chamber Extents
Post
Lampost
Telegraph Pole
Electricity Pole
Electricity Pylon
Overhead Electricity
Overhead Telecoms
Overhead Wires
Electricity Cabinet
Telecoms Cabinet
Electricity Cable
Earth Rod
Telecom/CATV Cable
Traffic Control
Gas Pipe
Water Pipe
Surface Water Sewer
Drainage Channel
Rain Water Downpipe
Foul Water Sewer
Soil Vent Pipe
Empty Duct
Service Tunnel
Unknown Utility
Unable To Trace Further
Notes:
Utilities depicted hereon have been detected using the latest non-invasive technologies the performance of which can be adversely affected by factors outside of our control such as weather and ground conditions. Whilst Safe Digging Ltd make every effort to detect all utilities it cannot guarantee 100% detection.
Depths indicated are given to the approximate centre of the utility, therefore strike depth could be less depending on the diameter.
Utilities may continue outside the extents of the survey area. Any point marks outside of this area are for investigative purposes and may not represent the full extent of the sub-surface utilities.
Either semi-permanent, biodegradable or chalk colour coded markings will be used, depending on customer specification, to mark the positions of the utilities during the survey. The lifespan of the markings is dependant on the type of marking used and external factors such as weather and traffic. This drawing should be used as sole reference for the utilities survey.
IRRESPECTIVE OF THE INFORMATION PROVIDED ON THIS UTILITY SURVEY AND OTHER PLANS, ANY GROUNDWORKS SHOULD BE UNDERTAKEN WITH CAUTION AND IN ACCORDANCE WITH HSE GUIDELINES: HSG 47 - AVOIDING DANGER FROM UNDERGROUND SERVICES.

Safe Digging

... it matters!

Manor Farm Ind. Units
Unit 6
Collum Lane
Kewstoke
Weston-Super-Mare
BS22 9JL
Tel: 0845 500 7867
Fax: 0845 500 7868
email: info@safedigging.com
www.safedigging.com

Project Name and Client

Purbrook School
Henderson Green

Job Number	3342	
Drawn By	SAM	
Checked By	LJS	
Date	09 Apr 2014	
Scale	1:250 @ A1	
No.	Revision/ Issue	Date
02	02/ 3342	04/14
03	03/ 3342	04/14

This product should not be copied or reproduced in anyway. Some colours may not display correctly.
Copies can be obtained from Safe Digging Ltd.
© Copyright Safe Digging Ltd.