


- | Rev. | Revision | By | Date |
|------|----------|----|------|
|------|----------|----|------|

Rev.	Revision	By	Date	Check	Date
------	----------	----	------	-------	------

Block 'C' - GYM STORE EXTENSION:
Under separate Planning Application

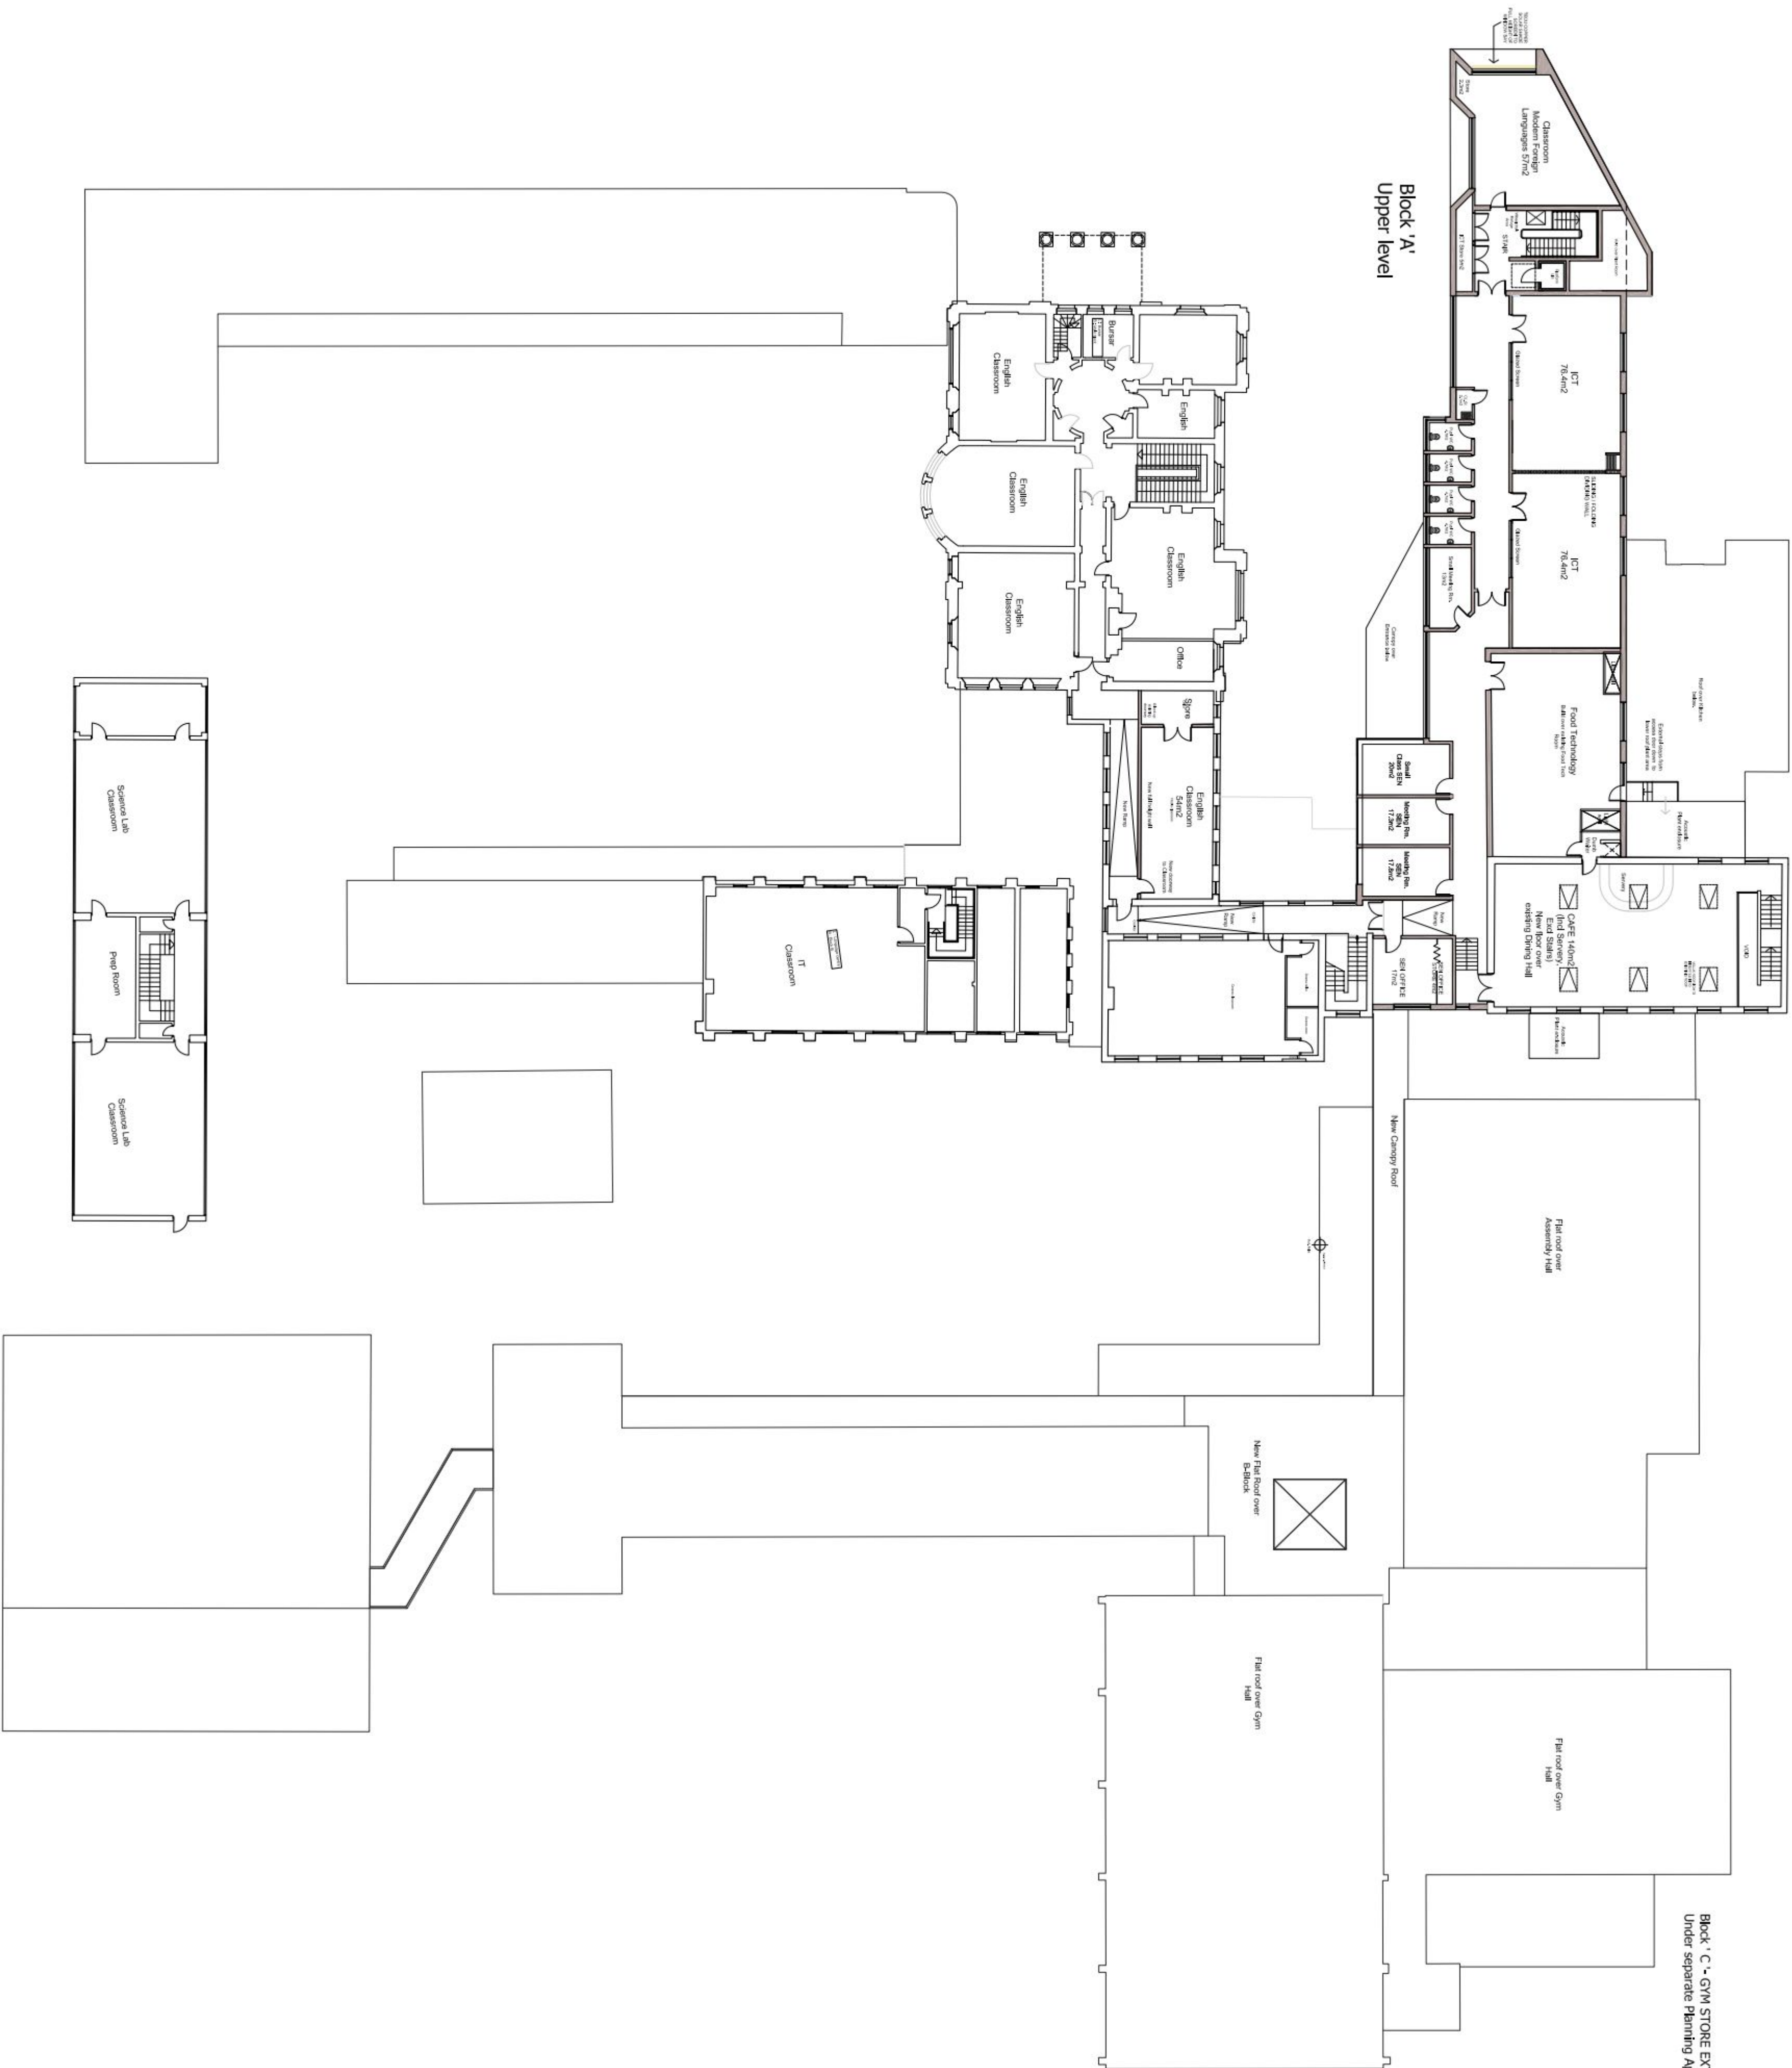

Plan 1:250 @ A1

Project & Drawing title
Upper Level Plan (at Block A)

Upper Level Plan (at Block A)
as Proposed

Drawn	Date	Checked	Date	Scale at A
PT	30.06.14	HG	30.06.14	
Job N°	13 083	Drawing N°	PL-07	Rev.
Status				

Status

PLANNING

Purbrook Park School

Extensions, Internal Remodelling and External Works

Purbrook Park School, Waterlooville

Purbrook Park School Trust