

Legend

Paving: 'Charcon, Appalachian; black fleck (Textured)' 450x450x70mm; or similar approved

Block Paving: 'Charcon, Woburn, Rumbled', 'Grighite' Mixed sizes Laid stretcher bond; or similar approved

Tarmac surface

3m+ rows of 'Charcon, Eco-pave sets, 100 x 200mm to straight lines; 100x100mm to curves

Bullnosed kerbs: 125x255mm; 125mm upstand

Tactile blister paving to BS.7263; 400x400x50mm thick; colour Red

Seat: Woodhouse 'Geo' Four arm seat or similar approved

Existing litter bin relocated

Trees: *Quercus robur fastigiata*, Semi-mature, 20-25cm, RB, clear stem 2m, height 5.50-6.50

Grass: British seed houses, A22 (low maintenance) mix. Sowing rate: 50.00 g/m²

Root Barrier: (Refer to AAA 7798-27 for details)

FOR PLANNING

arthur amos associates landscape architecture

landscape architecture

urban design

planning

environmental assessment

ecology



Sainsbury's

New Store
Hornbeacon Road, Waterlooville


Maurepass Way Crossing
Landscape Proposals (Option 3)

drawing title	revision	date	drawn by	checked by	approved by
7798-08	H	1:100 @ A2	JM	JM	JM
08/06/11	DB	04/02/2011	JM	JM	JM



Geo Sect

G	Amended to take account of service; root barrier added	DB	JM
F	Added additional trees & grass; paving	DB	JM

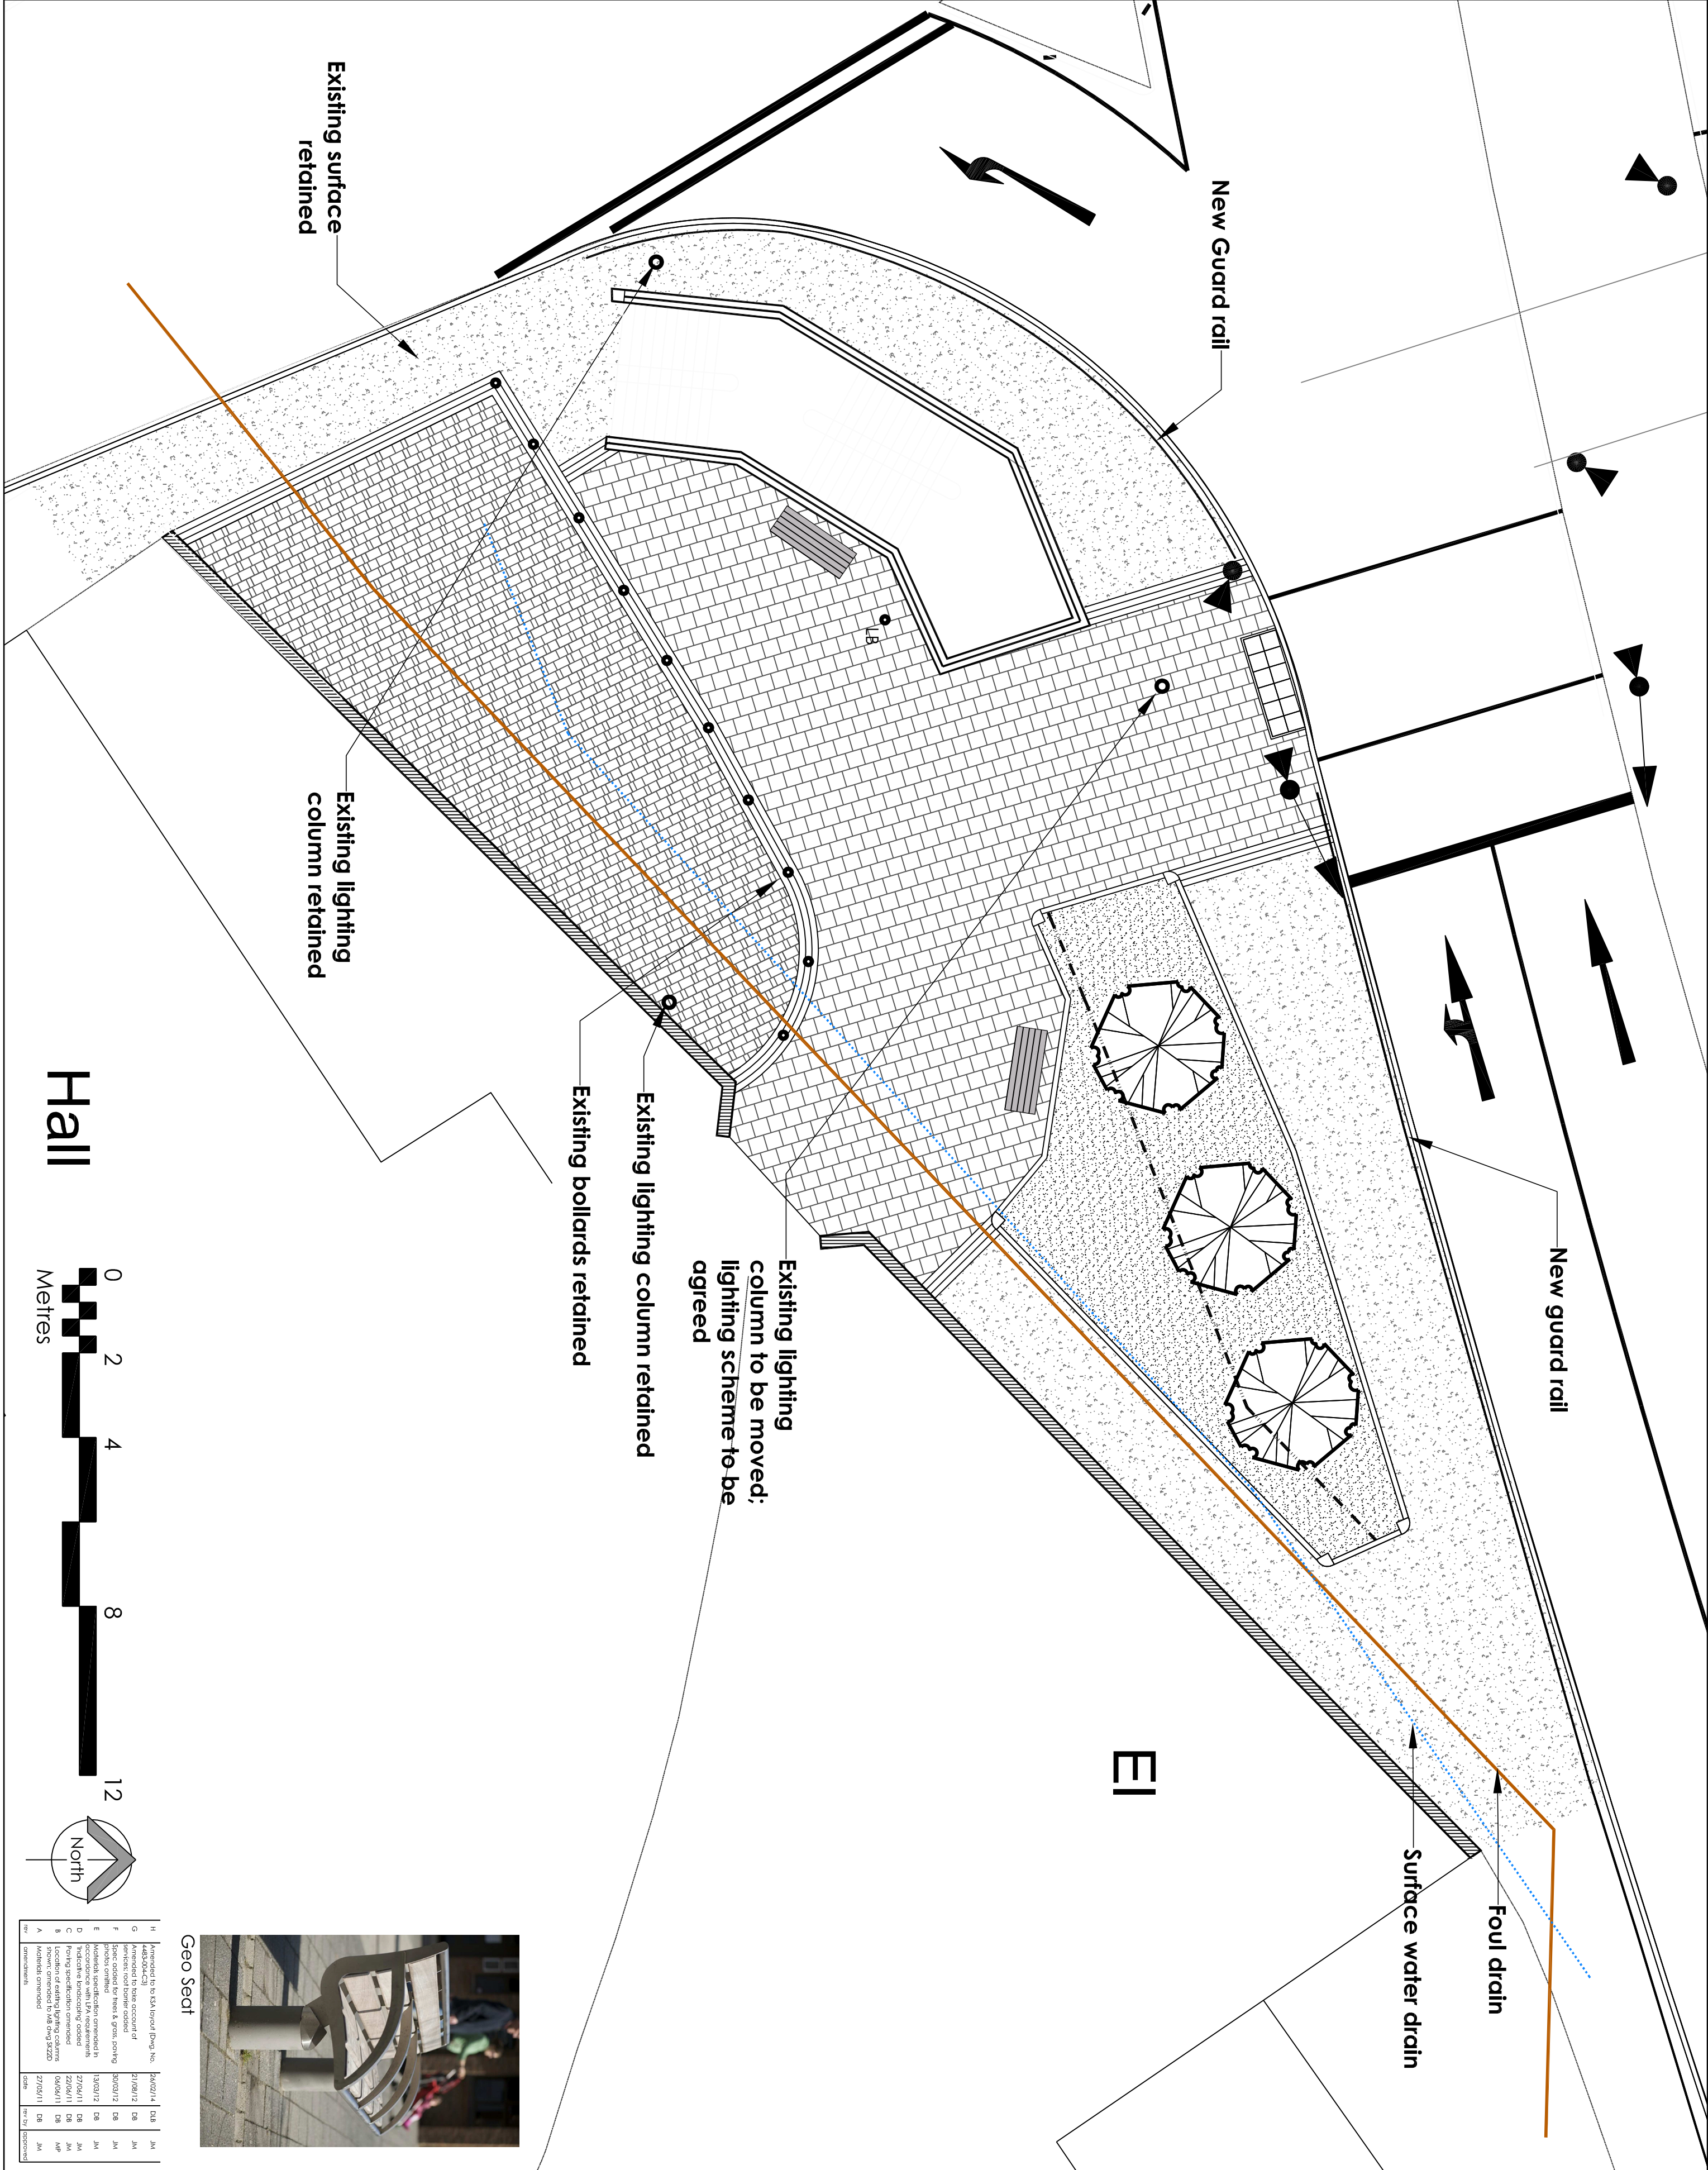

Hall