

Street map
To reinforce our credentials as local experts, we have designed a wall to ceiling street map in corporate colours. This should be applied to a feature wall – your contractor will advise on the positioning, which will be shown on the floorplan.

Specification: Muraspec Wallpaper street map in corporate colours. Also available in a 3 panel split acrylic.

Residential design feature
To reinforce our brand and our personality, we have commissioned an image of a welcoming lobby to be applied floor to ceiling on a wall 3m wide – your contractor will advise on positioning.



Specification: Tektura digital image wallcovering design 'Lobby' by Brigid Strevens. Also available on a canvas or acrylic panel.

Remaining walls To be painted in Dulux Matt 'Mellow Mocha'. All interior woodwork to be painted in Dulux Satinwood 'Brilliant White'.

Wall-mounted corporate logo in white foamex
White foamex text to read, Be with Belvoir.

Corporate Message Image
Printed onto 3 no x Foamex Panels
The images have been chosen from a selection of black and white corporate images.

All drawings to be read in conjunction with Belvoir Fit out specification.

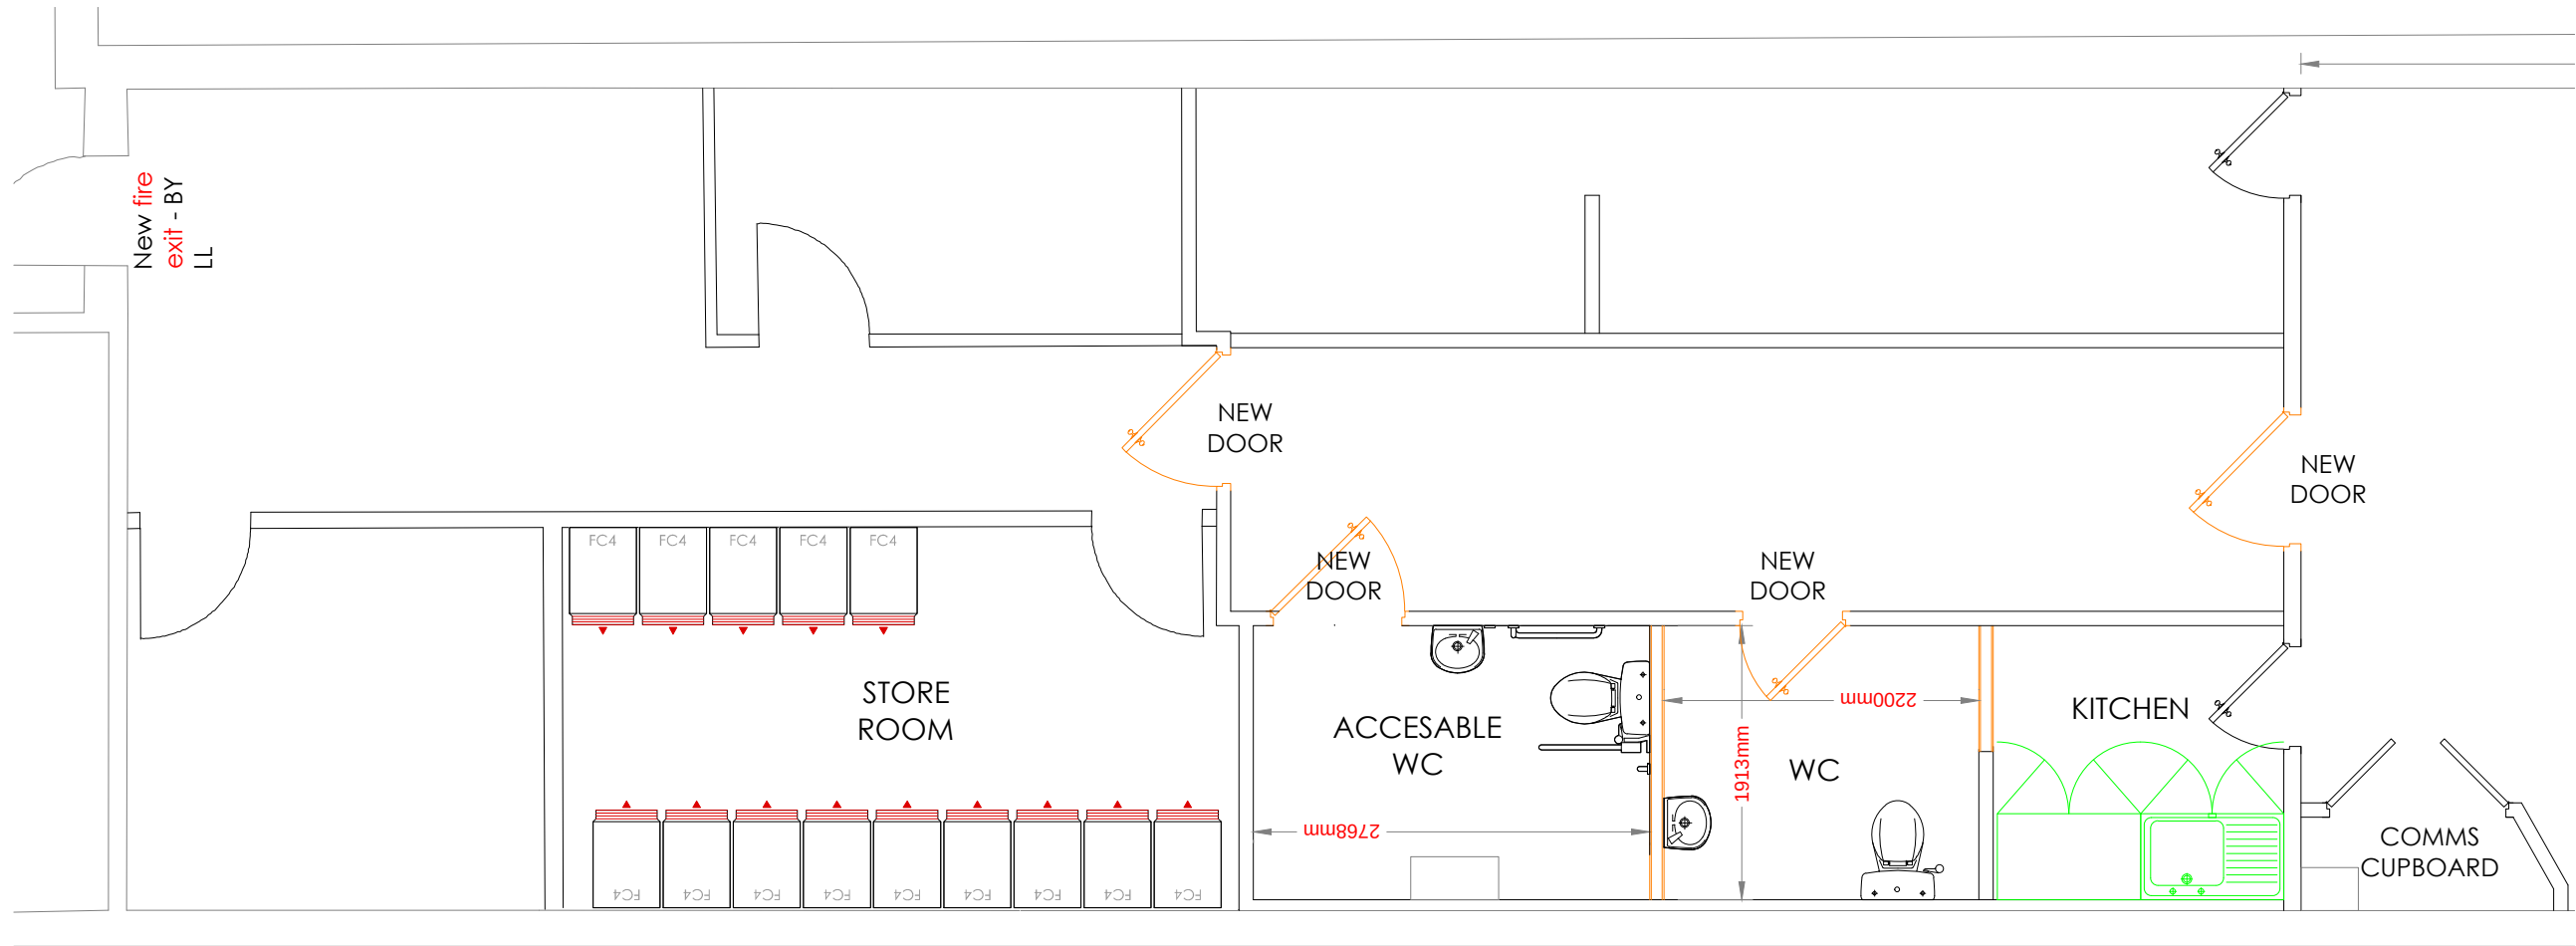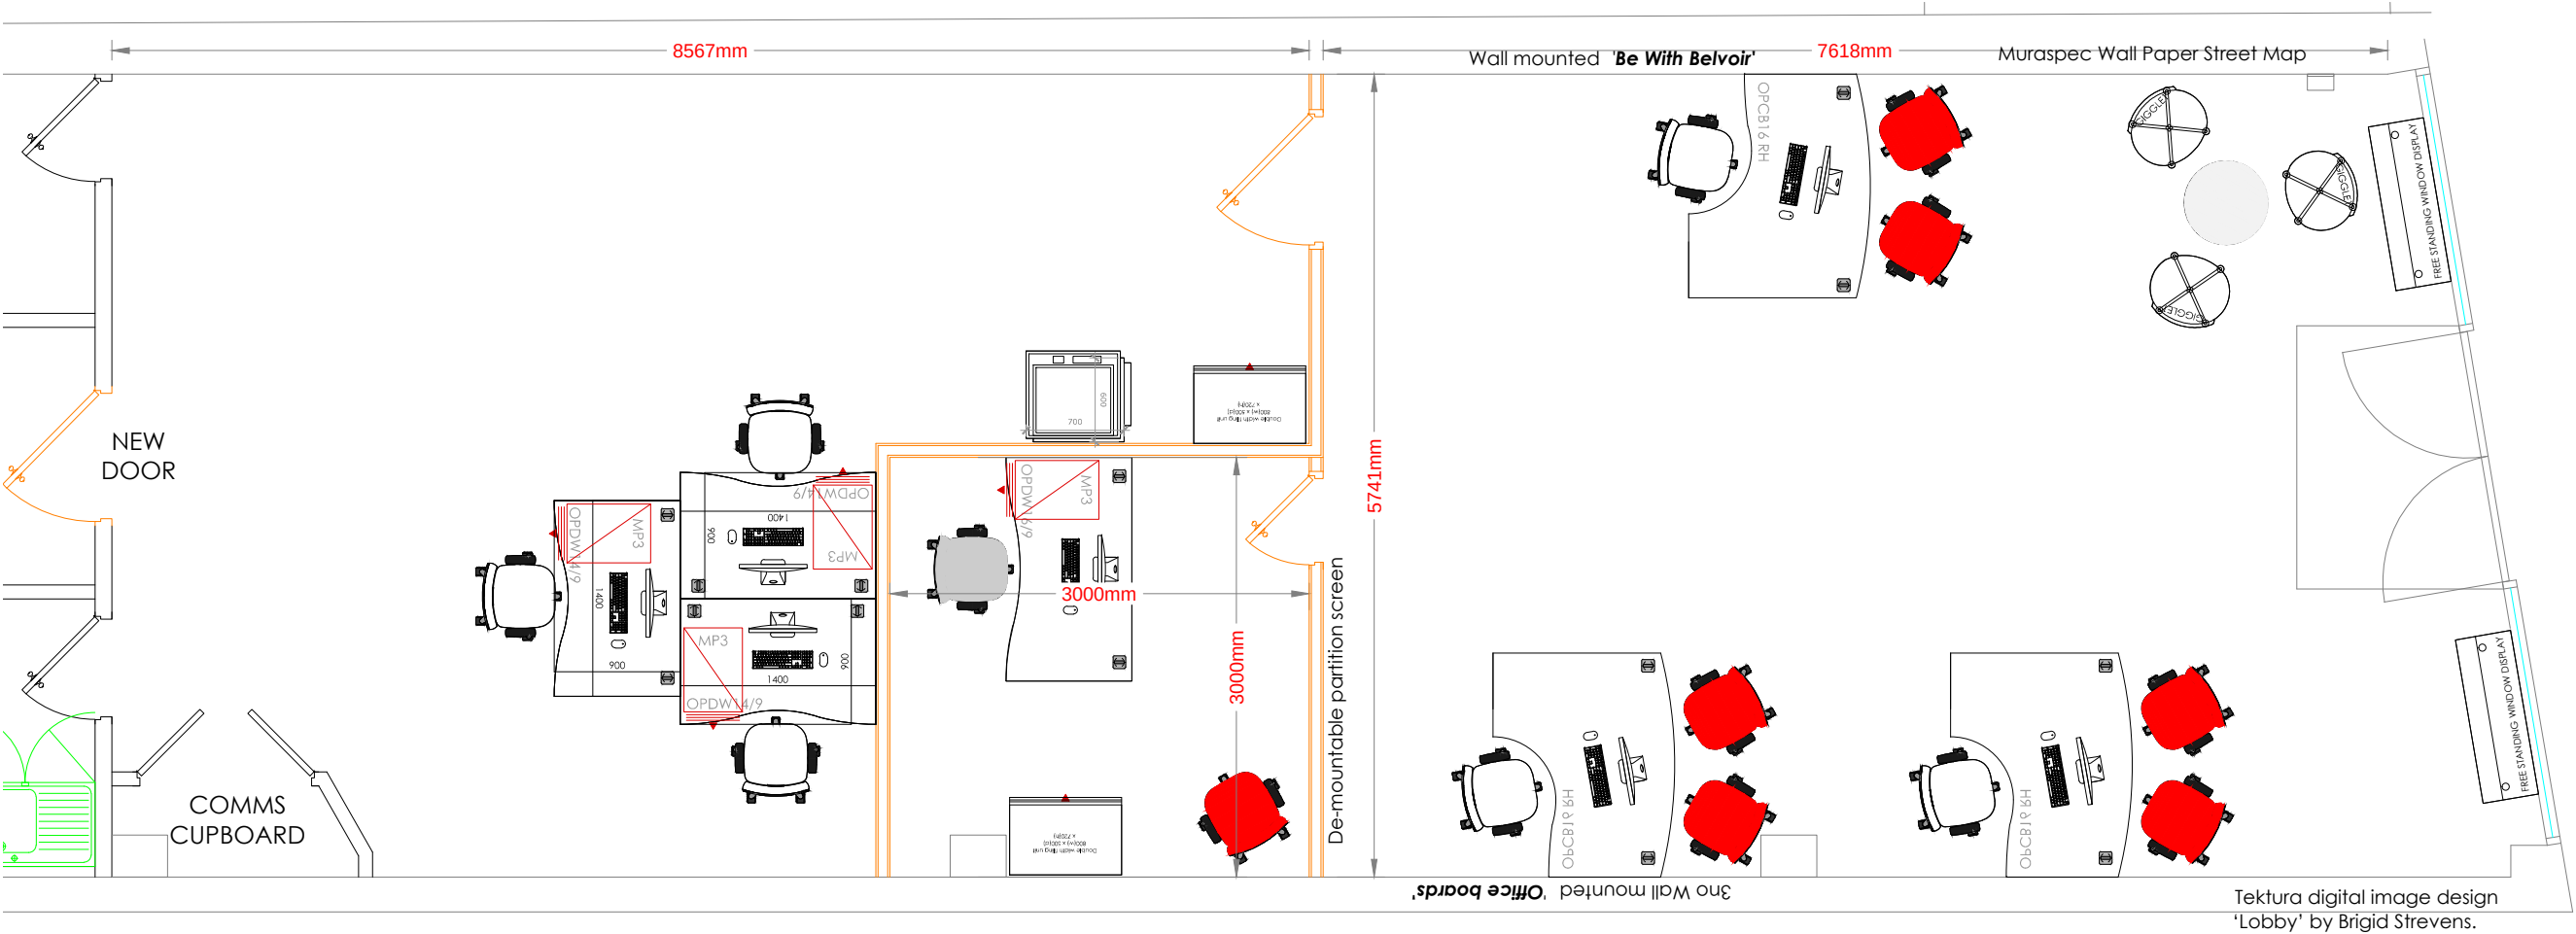

LL to confirm new power supply location

A	25/02/15	Space re-designed	SM
rev	date	description	by

BLUESKY PROJECTS

EMAIL: BLUESKYPROJ@GMAIL.COM
Tel: 07791 658337

☐ PRELIMINARY ☒ DRAFT ☐ TENDER ☐ CONSTRUCTION ISSUE ☐ DESIGN REVISION

client
BELVOIR

project
WATERLOOVILLE

title
PROPOSED - PLAN

scale
1:50@ A3

drawn by
SM

date
23-02-15

drawing no.
BEL - ** - PL

© this drawing and all the information hereon is copyright and remains the property of Bluesky Projects LTD and any breach of this copyright will be prosecuted. Wherever figured dimensions are given they are to be accepted in preference to scaled sizes, the contractors are responsible for verifying all dimensions shown hereon before putting any affected work in hand.