


SUPPLIER: WESTBURY FILTERS LIMITED
SIZE: 595 X 595
TYPE 3- STAGE PRE / PARTICULATE /
ACTIVATED CARBON
No:- of panels , 3
Carbon Weight 50KG
Air Vol CFM 2250
M3 / S 1.06
Air Resistance : 0.20

Sound attenuator

Woods Type 630 Dia Fan —————
0.9 KW Motor 1420 Rpm
2.68 M3/s @ 125 PA
FLC = 5.8 Amps SC = 19. Amps
Speed Controller = ME 1.6
Sound Level = 48 dBA @ 3 Meters

outlet cowl

fence

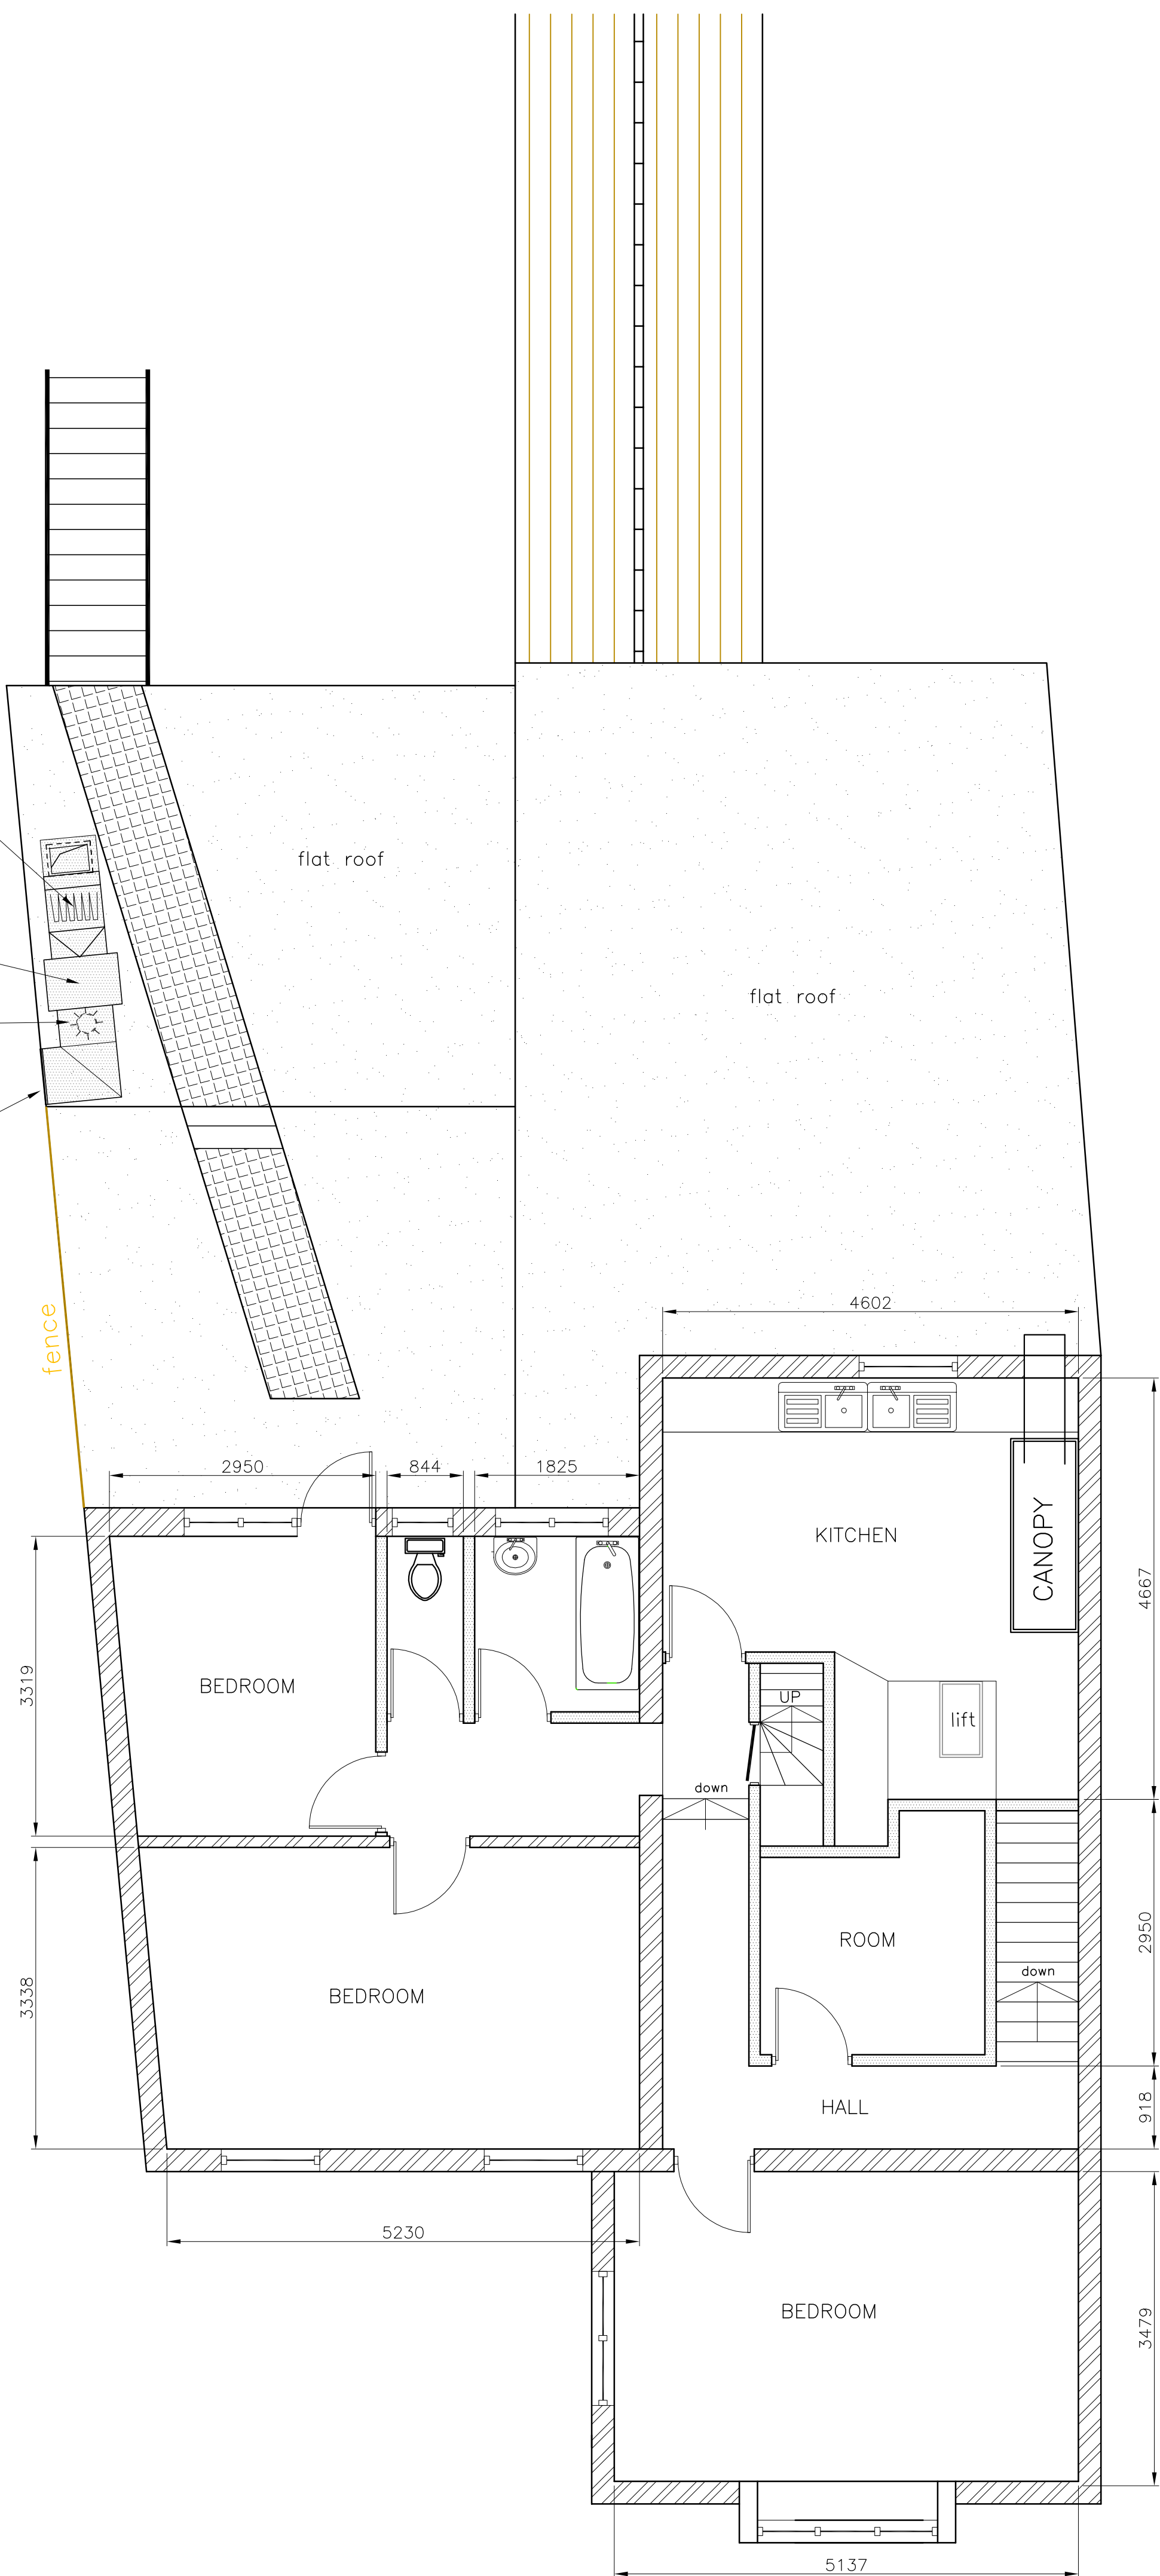

PROPOSED FIRST FLOOR PLAN