


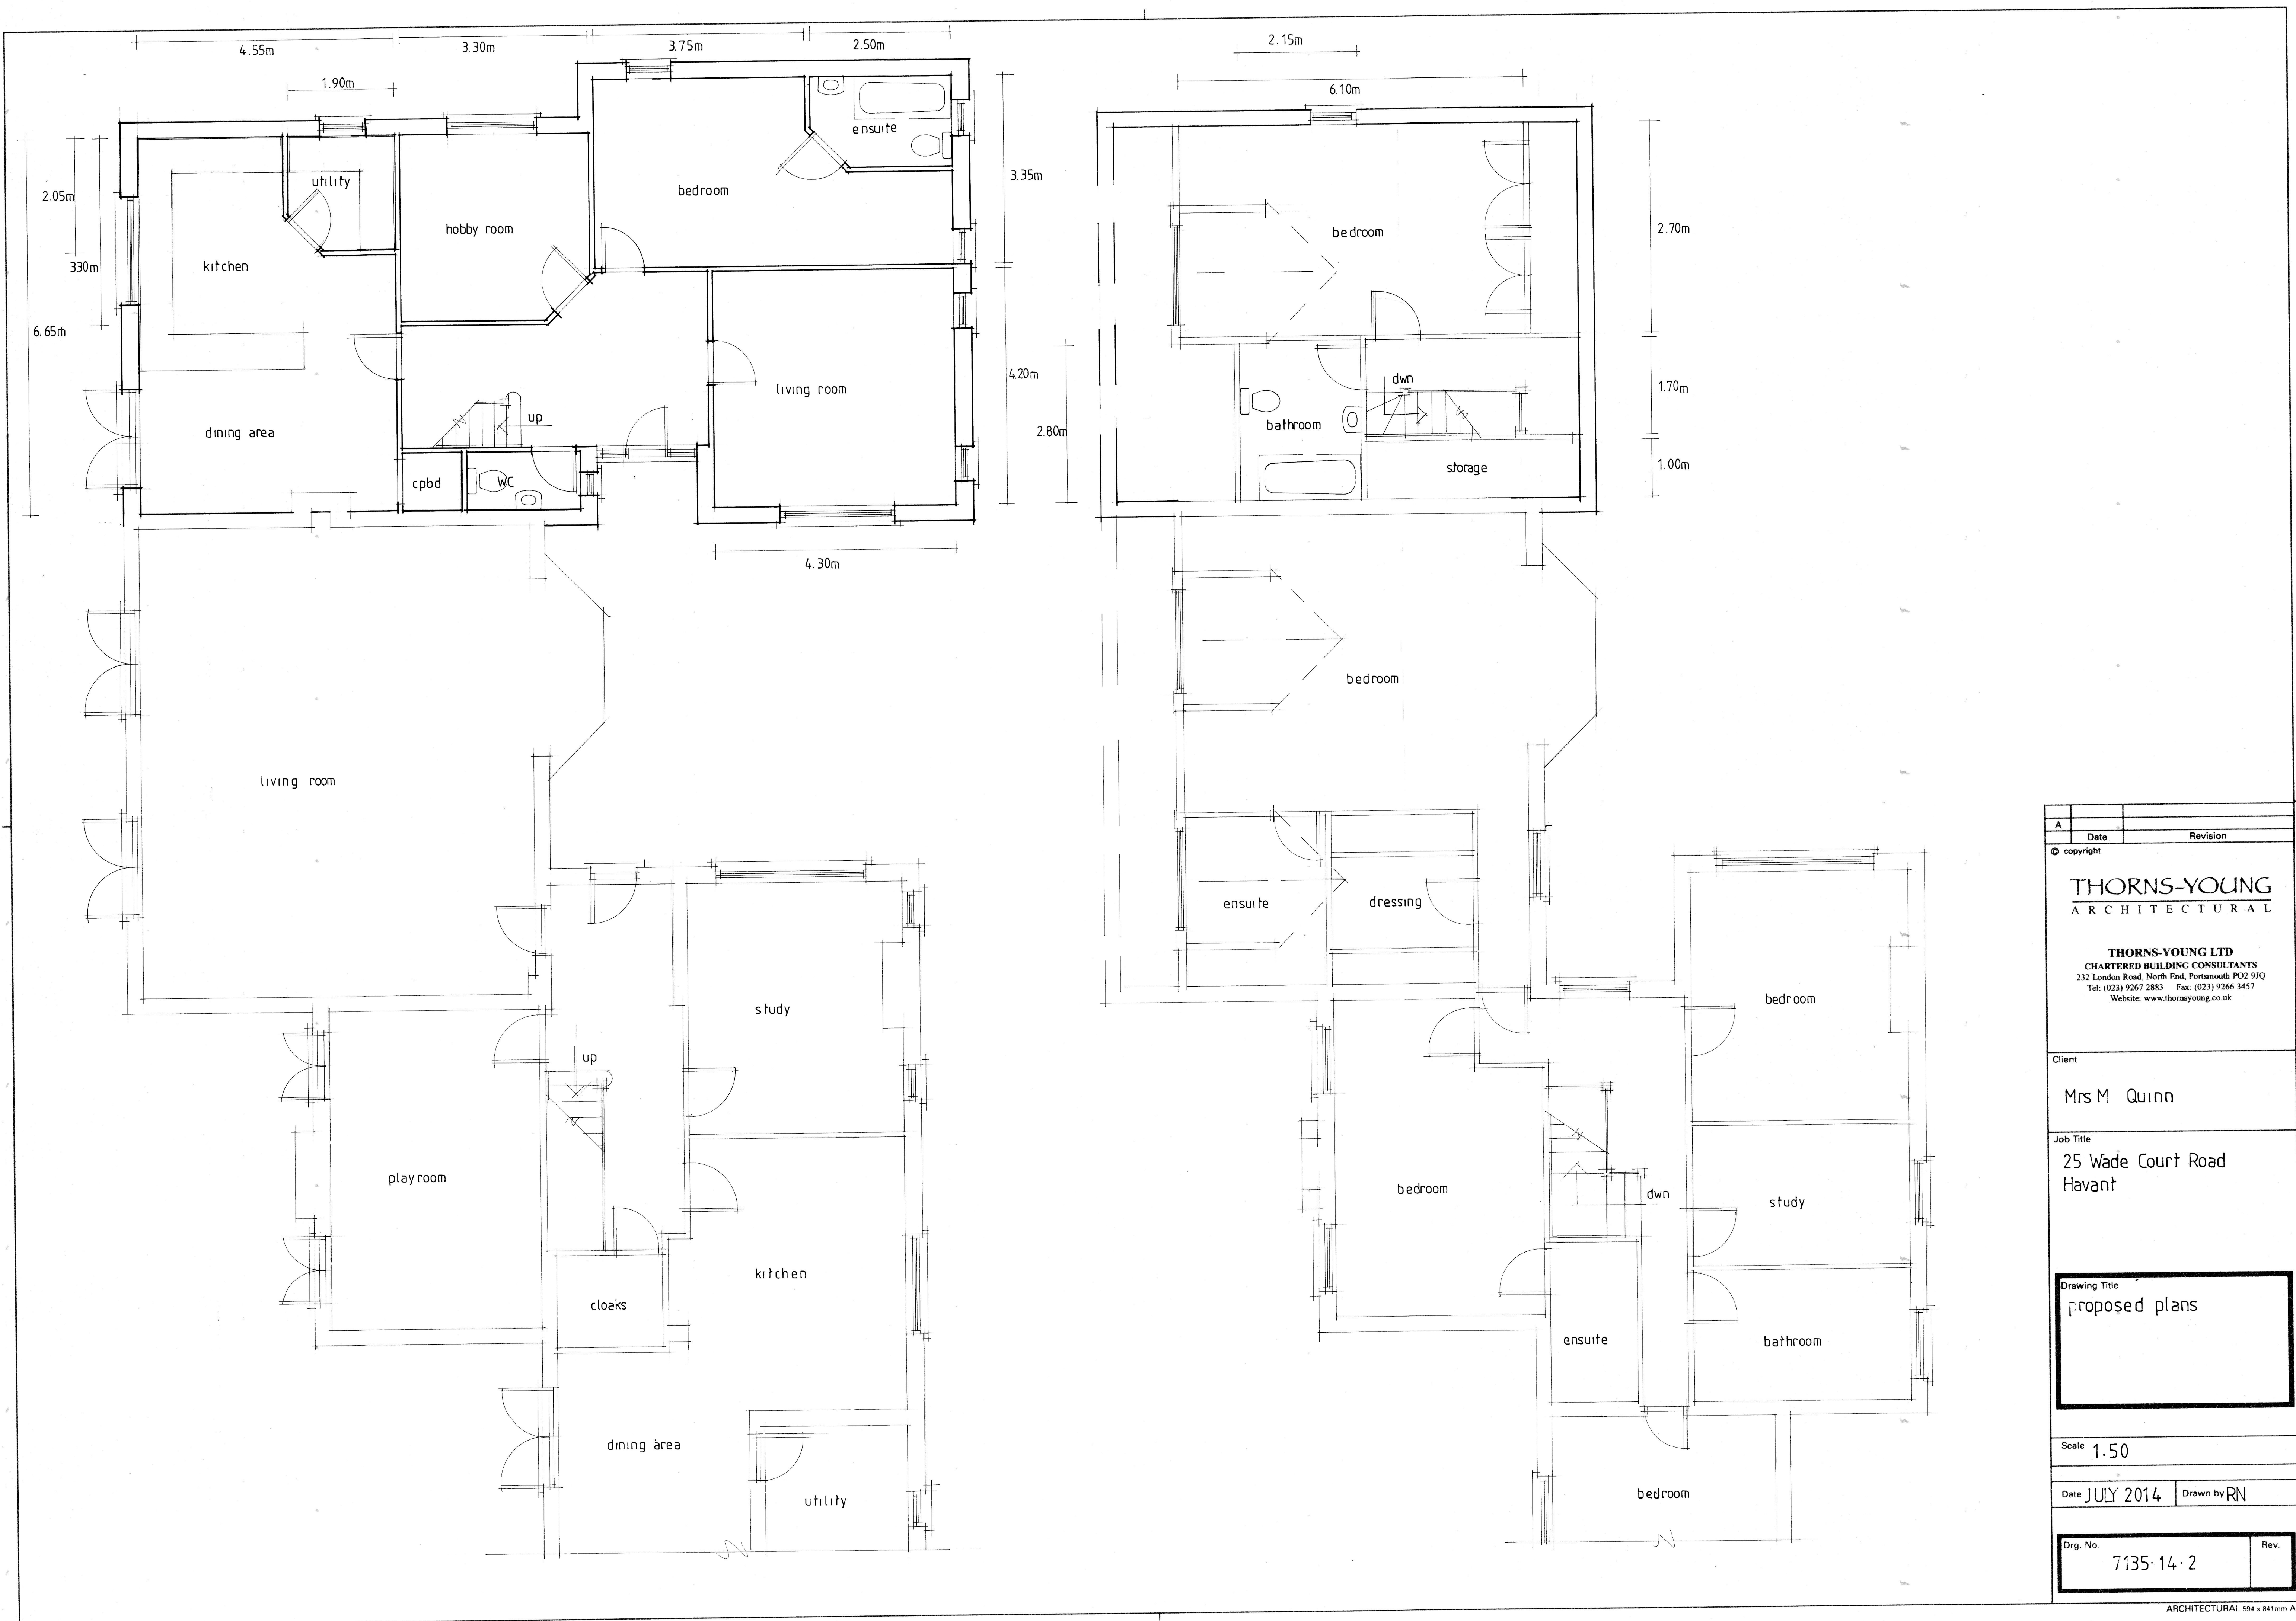

A		Date	Revision
© copyright			
THORNS-YOUNG ARCHITECTURAL			
THORNS-YOUNG LTD CHARTERED BUILDING CONSULTANTS 232 London Road, North End, Portsmouth PO2 9JQ Tel: (023) 9267 2883 Fax: (023) 9266 3457 Website: www.thornsyoun.co.uk			
Client			
Mrs M Quinn			
Job Title			
25 Wade Court Road Havant			
Drawing Title			
proposed plans			
Scale 1:50			
Date JULY 2014		Drawn by RN	
Orig. No.		Rev.	
7135-14-2			