


5mm blue acrylic 'The' word, CNC machined and face fixed off of fascia.

5mm grey acrylic 'co-operative' inlined face applied blue vinyl. Face fixed off of fascia.


5mm white acrylic 'funeralcare' word. Face fixed off of fascia.

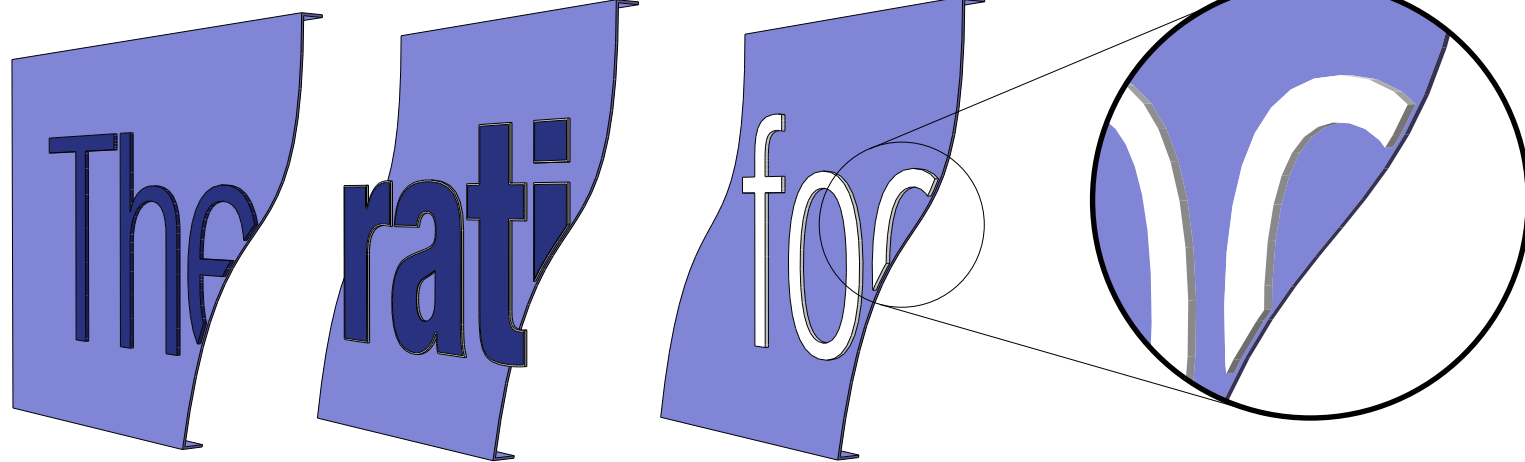

Fascia Sign


Aluminium composite pan with acrylic lettering and trough light

Colours: Sign - Lilac - Pantone 2715c. Blue - Pantone 2757c. & White.
Trough light luminance: approx 200 cd/m2

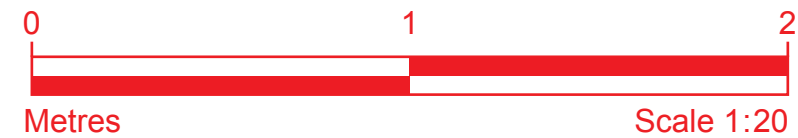

Projecting Sign

Internally illuminated aluminium composite pans with acrylic lettering

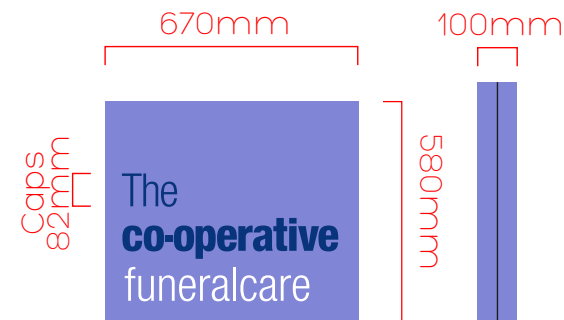

6501x580mm (+45mm strap)

Plaque for front of building
aluminium composite panel with face print



The co-operative funeralcare

Left window

Printed graphics internally applied
2000x1850mm



2000mm

Right window

Cut white vinyl text internally applied
qty 2 printed boards 1080x1080mm - internally hung
window size 2690x1850mm



2690mm

Client

The **co-operative**
funeralcare

Location

Cowplain

Drawing

004-055-103

Revision

A

Approval

Please print, sign & date approval
after checking thoroughly

SCALE	SHEET SIZE	DRAWN	CHKD	DATE
1: 20	A3	JG	RB	18/11/13

Key2 Group
Unit C4,
Hazelton Interchange
Lakesmere Road
Horndean
PO8 9JU

08450 55 44 33

info@Key2Uk.com

Key2Uk.com

THIS DRAWING IS THE COPYRIGHT OF THE KEY2 GROUP AND MAY NOT BE COPIED, ALTERED OR REPRODUCED IN ANY FORM, OR PASSED TO A THIRD PARTY WITHOUT THE WRITTEN CONSENT OF THE KEY2 GROUP.

DIMENSIONS SHOULD BE CHECKED AND VERIFIED ON SITE AND ANY DISCREPANCIES SHOULD BE REPORTED TO THE DESIGNER.

DO NOT SCALE FROM THIS DRAWING, EXCEPT FOR PLANNING PURPOSES. USE FIGURED DIMENSIONS ONLY.

IF IN DOUBT ASK FOR CONFIRMATION