
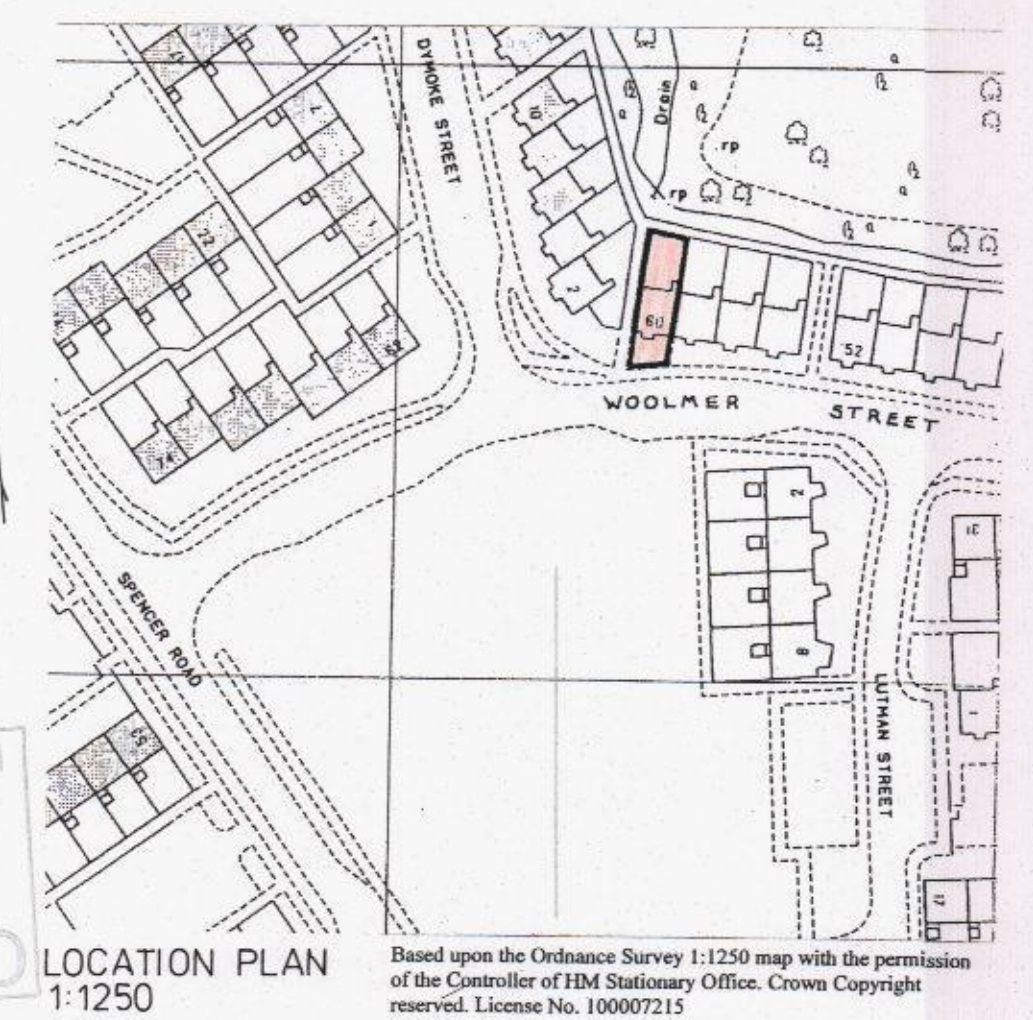
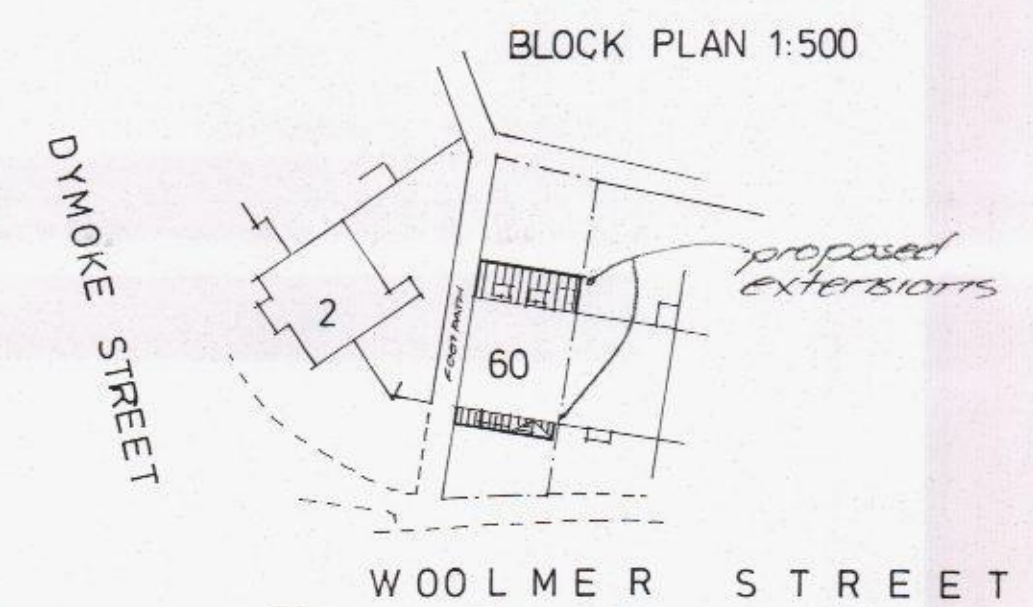
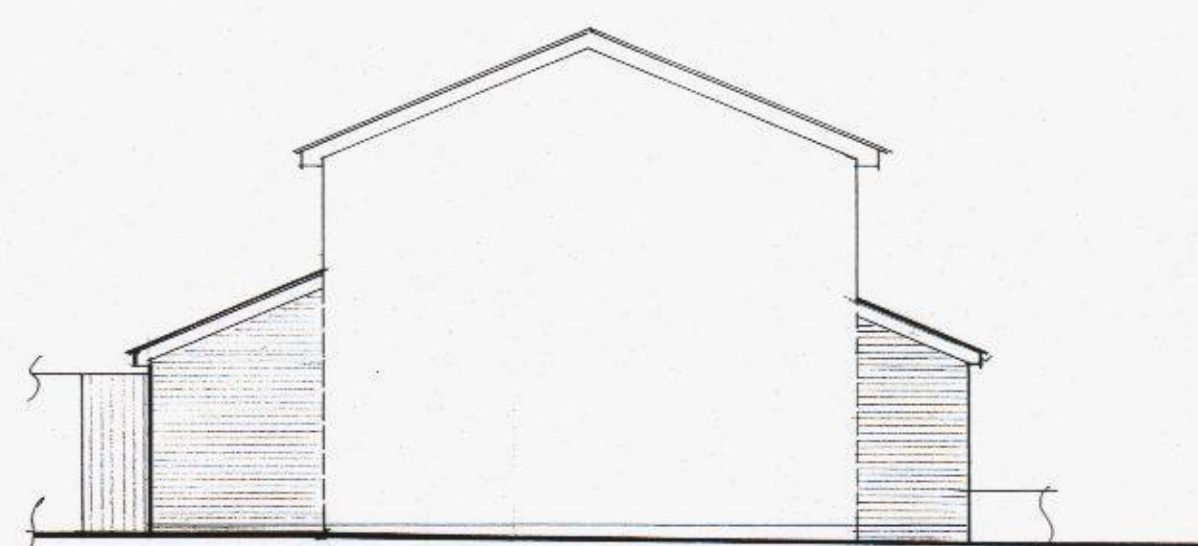


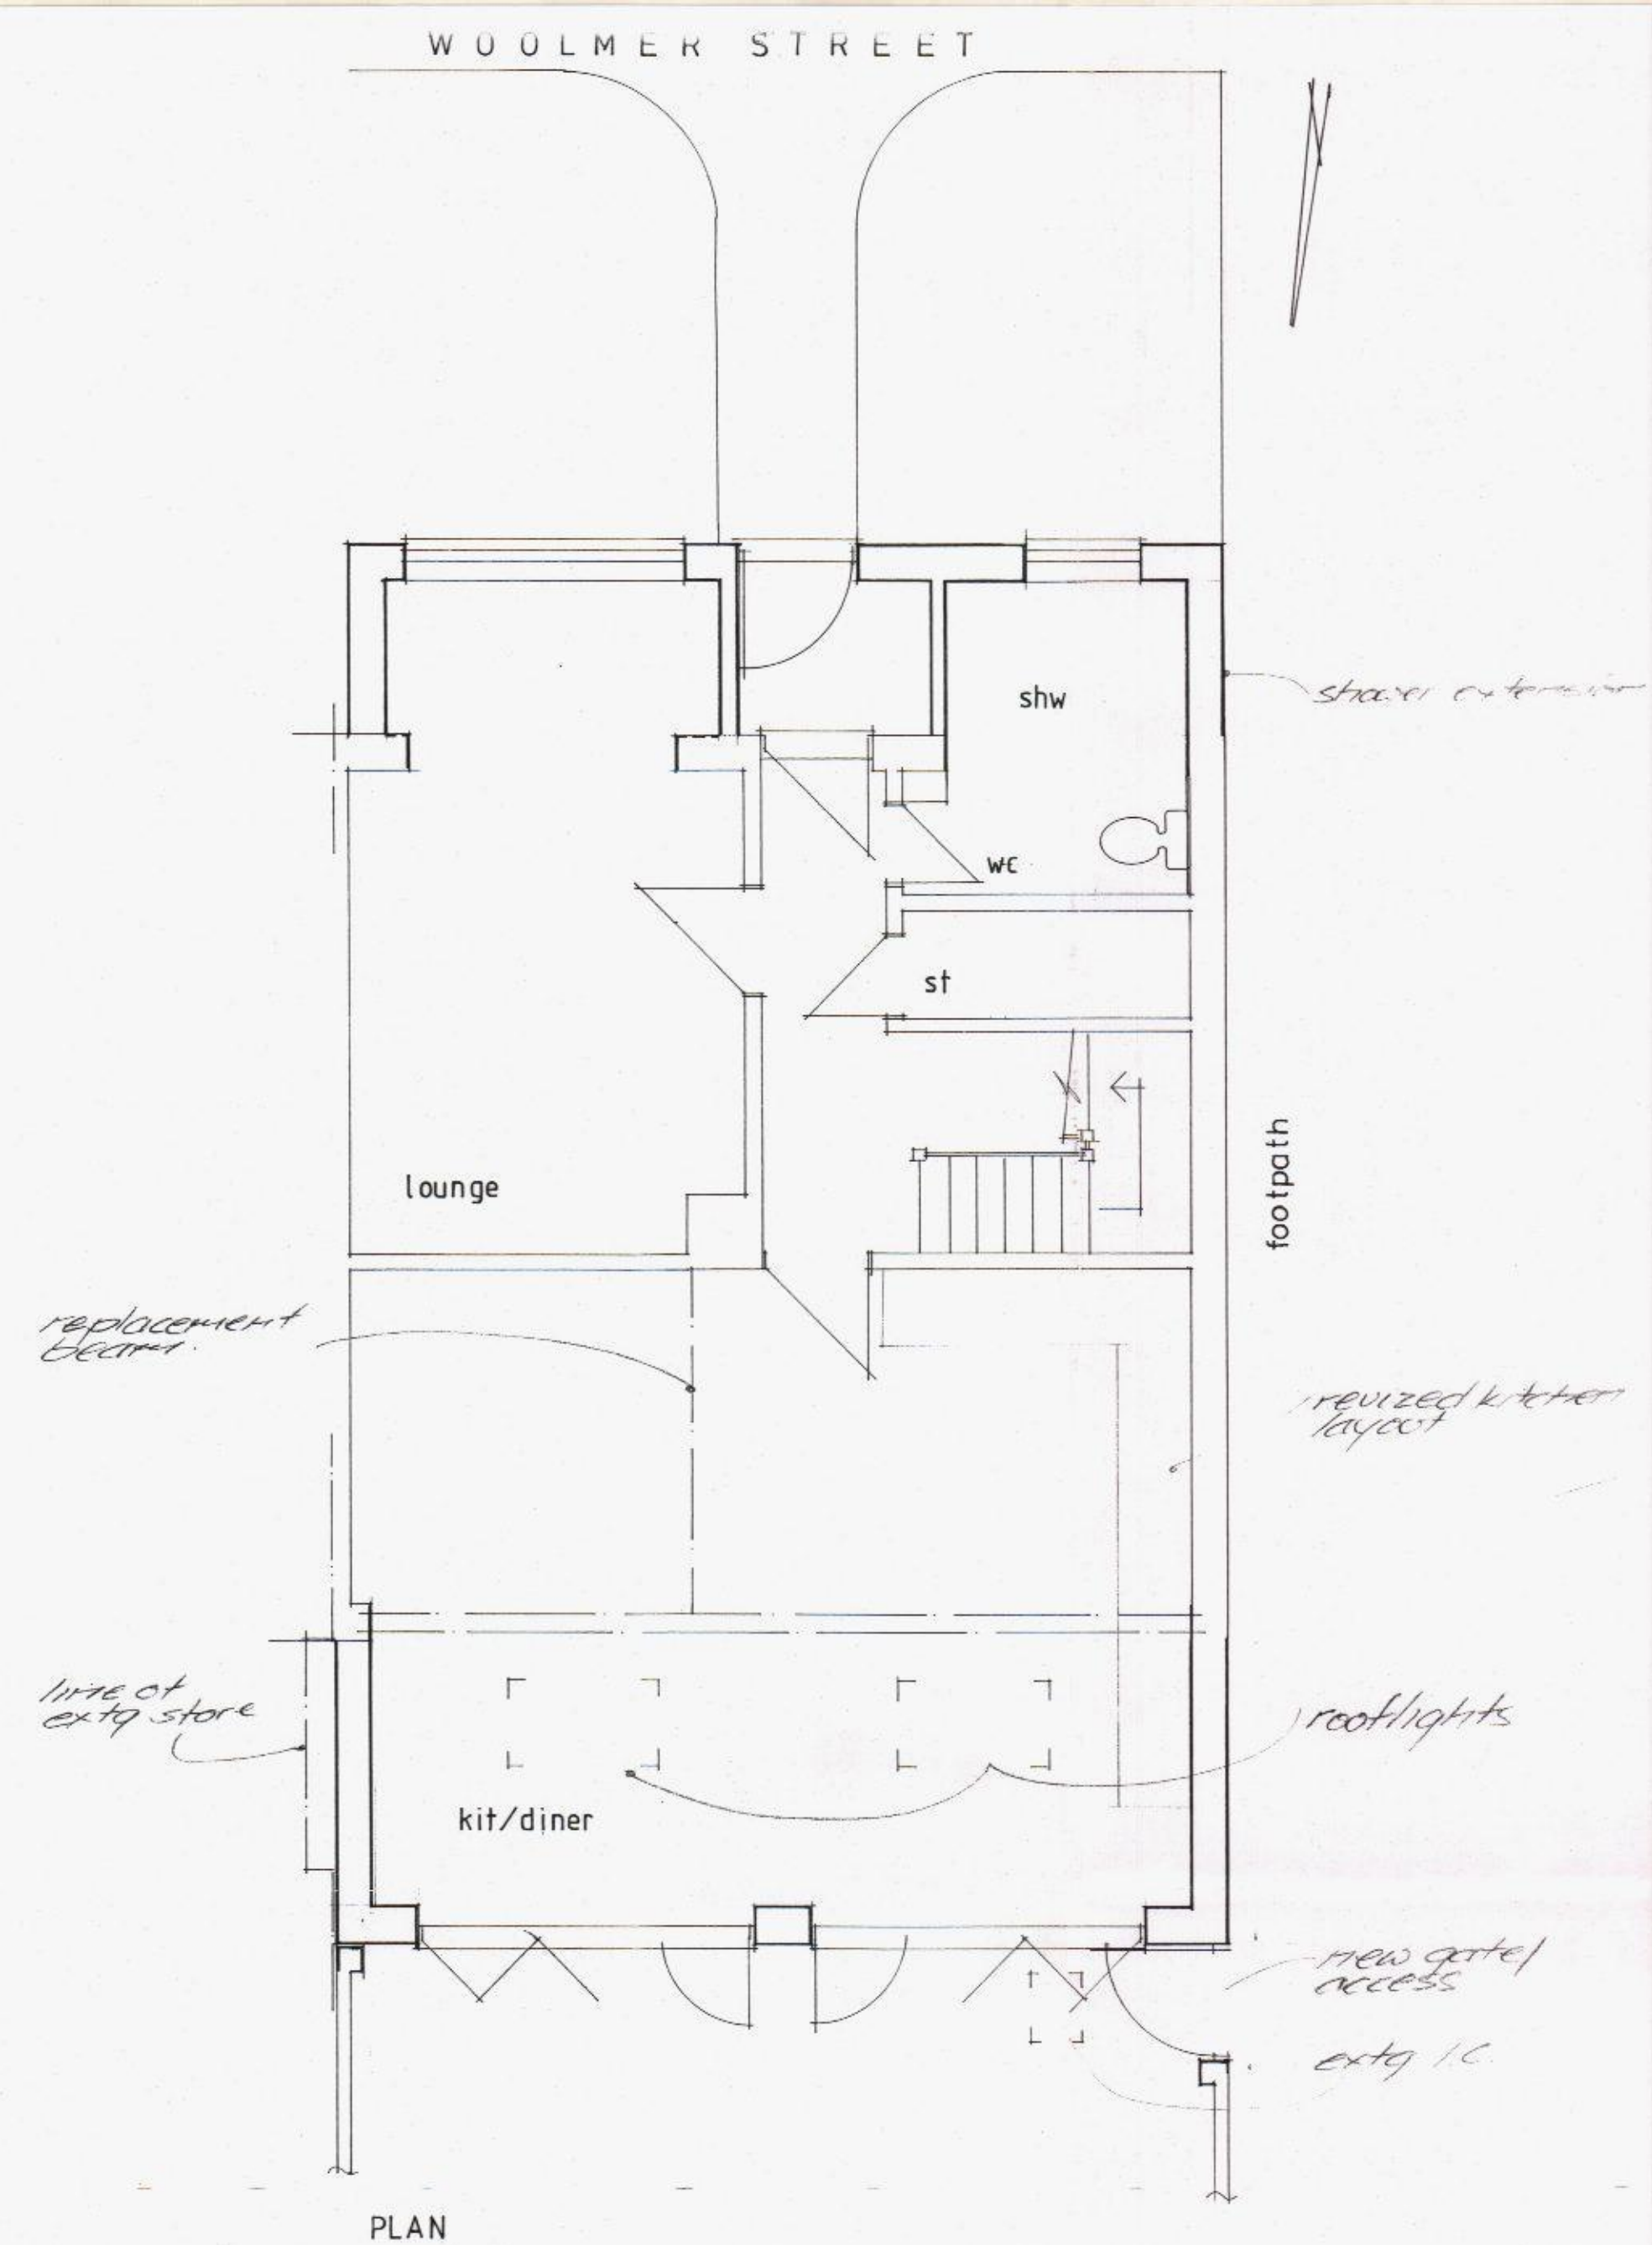

DATE	REVISION		
		A Ayles & Associates Ltd ARCHITECTURAL DESIGN CONSULTANTS	448 West Street Pocklington, Eastham, Hants. PO16 3JH Mobile: 07758670675 Tel: 023 9238 3142
CLIENT	Mr S. Dridge.	DRAWN	ta
PROJECT	Proposed Extensions to 60 Woolmer Street Emsworth Hants	DATE	4.14
DRAWING	PLANS & ELEVATIONS as proposed	SCALE	1:50 1:100
		COPY No	02
		DRAWING No	1189/02