


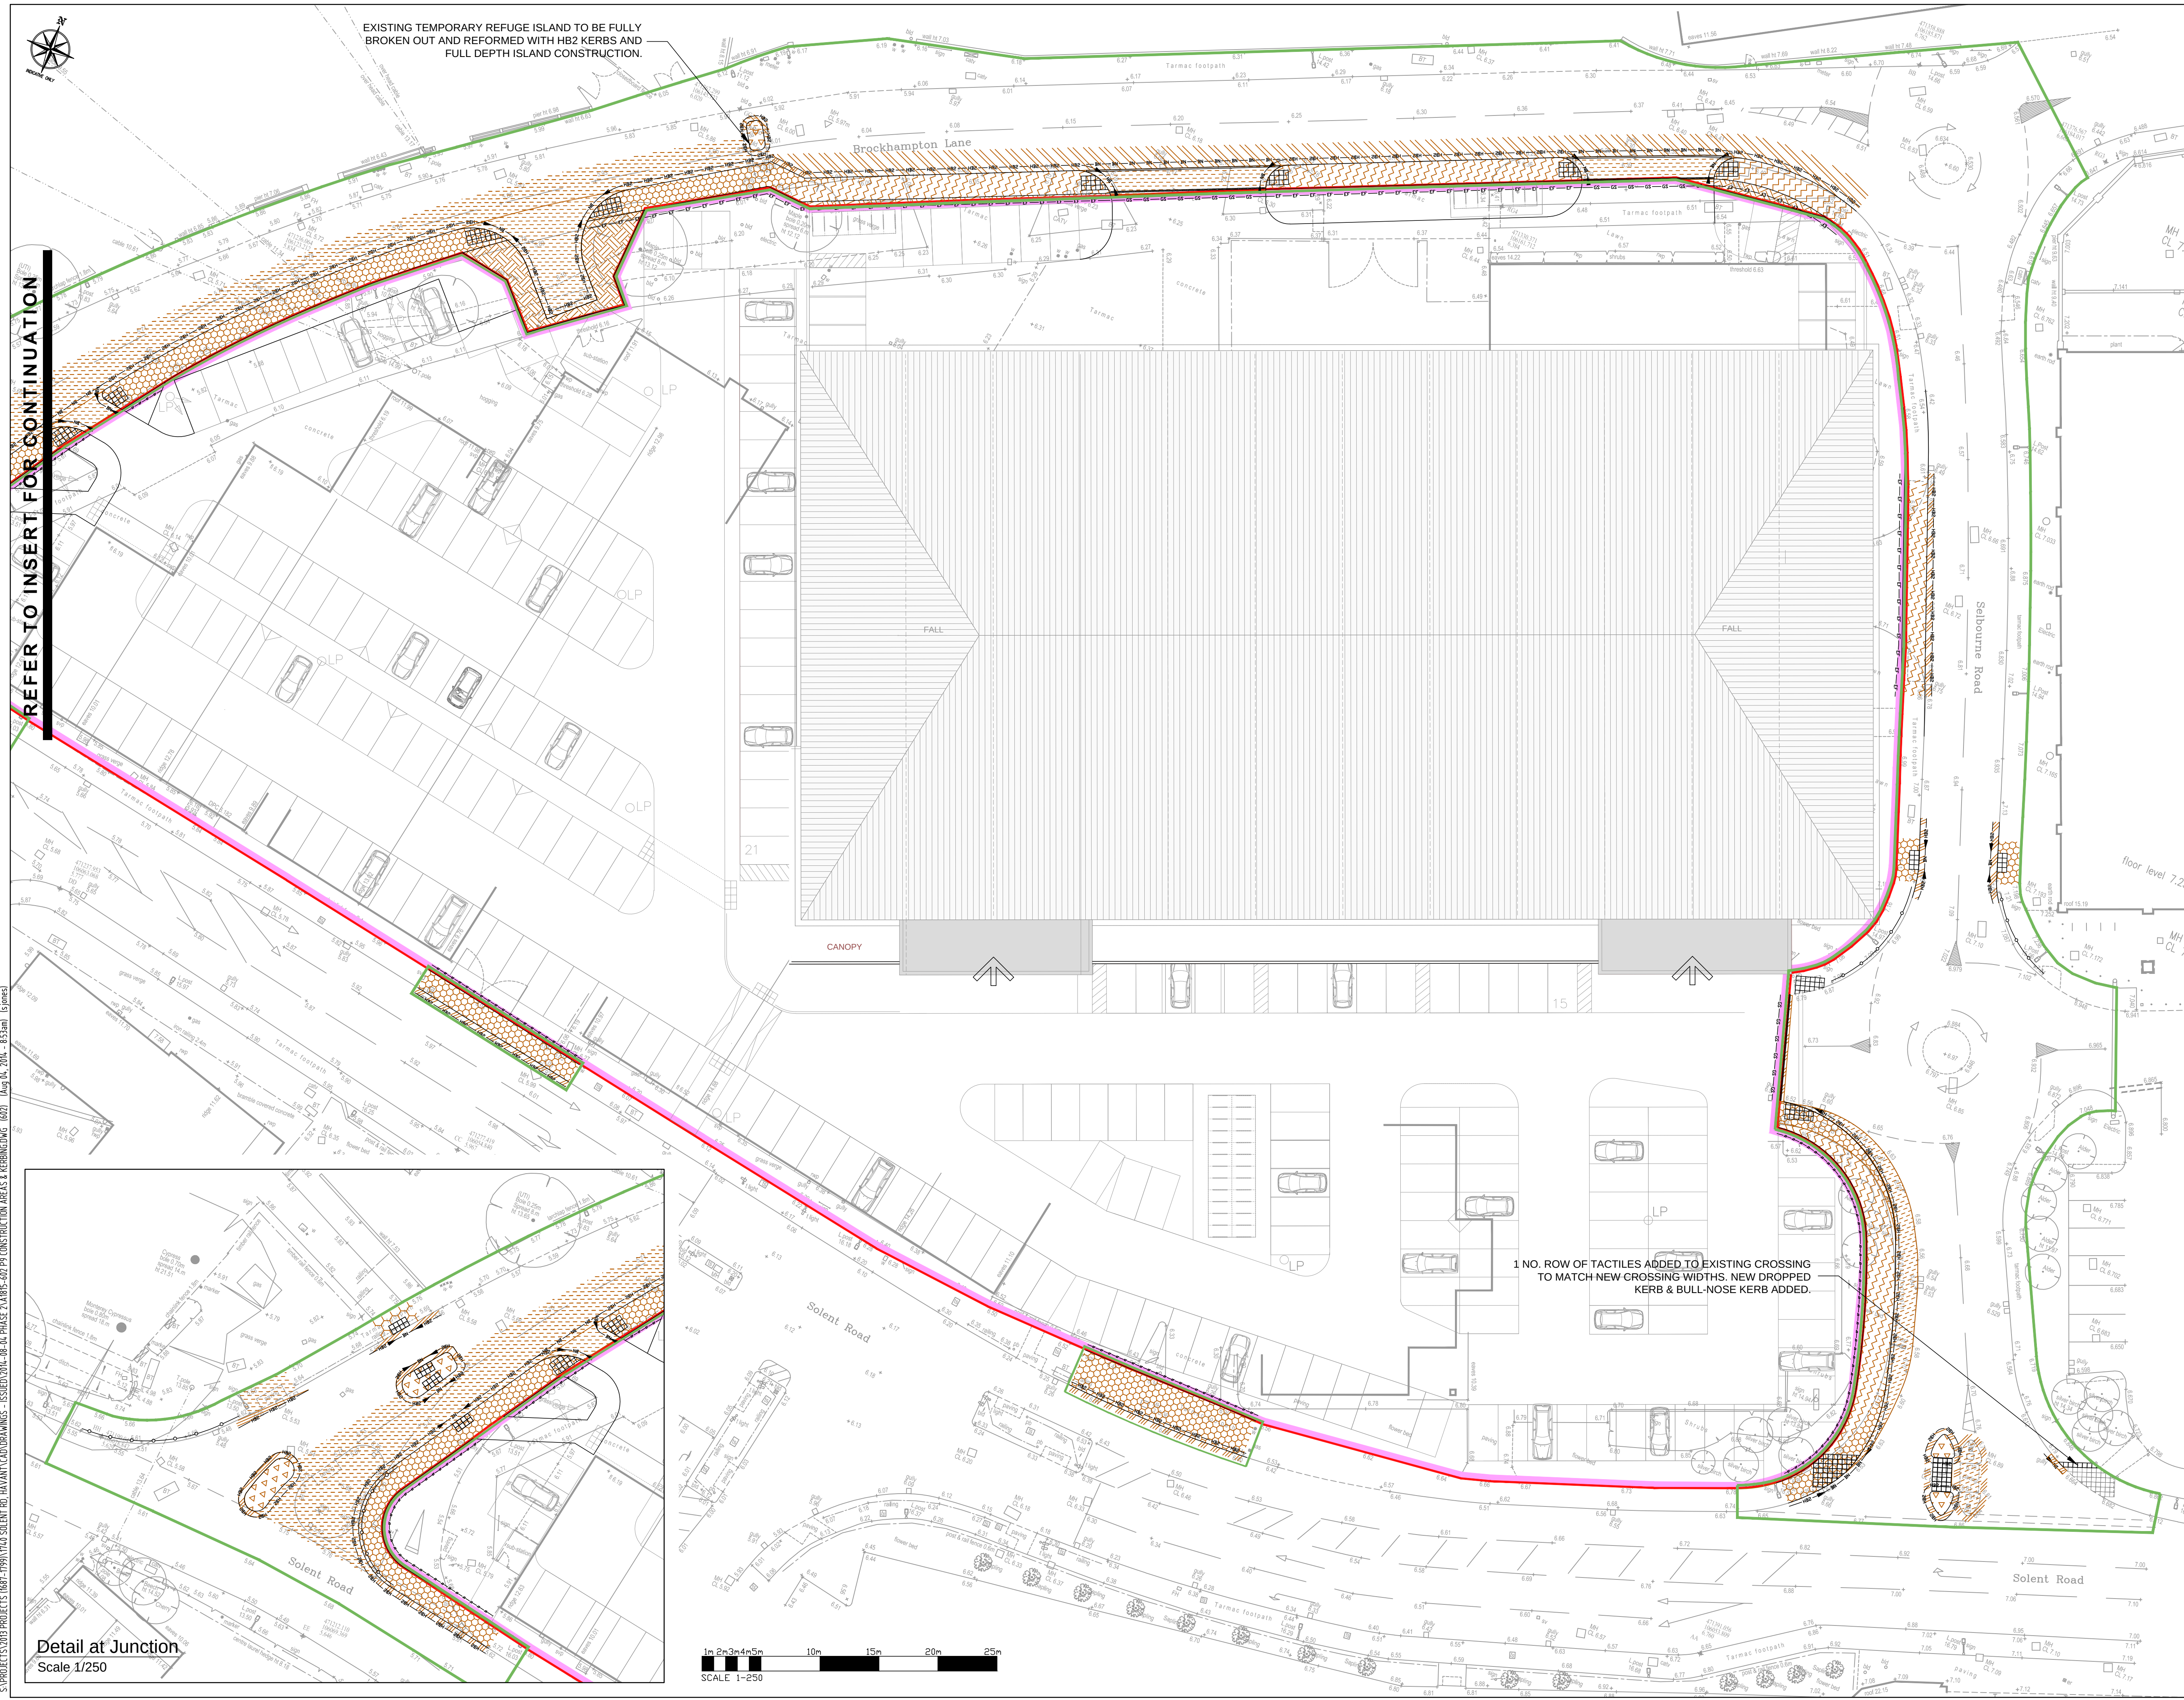

REFER TO INSERT FOR CONTINUATION

Detail at Junction
Scale 1/250



CONSTRUCTION AREAS & KERBING

- SECTION 278 WORKS BOUNDARY
- PROPOSED HIGHWAY BOUNDARY
- ESTATE BOUNDARY
- FULL DEPTH ASPHALT CARRIAGEWAY CONSTRUCTION - DETAIL TYPE 1
- FULL DEPTH ASPHALT FOOTWAY CONSTRUCTION - DETAIL TYPE 2
- CARRIAGEWAY OVERLAY CONSTRUCTION SURFACE, WEARING & BASE COURSE ONLY - DETAIL TYPE 3
- FOOTWAY OVERLAY CONSTRUCTION SURFACE, WEARING & BASE COURSE ONLY - DETAIL TYPE 4
- REPLACEMENT SURFACE COURSE ONLY - DETAIL TYPE 5
- CHANNEL REINSTATEMENT - DETAIL TYPE 6
- FULL DEPTH ASPHALT ISLAND CONSTRUCTION - DETAIL TYPE 7
- REINSTATE VERGE CONSTRUCTION - DETAIL TYPE 8
- TACTILE PAVING, DETAIL TYPE 9

— H&B — 125X255 H&B P.C.C. KERB
— 2H — 125X150 BN P.C.C. KERB
— 50 — 50 X 150 P.C.C. EDGINGS
— 100 — 100X150X300 DOUBLE GRANITE SETTS
— H&B — PROPOSED TRANSITION KERB (H&B2BN)
— — PROPOSED PEDESTRIAN RAIL

CDM 2007 RESIDUAL RISKS

- EXISTING SERVICES
- LIVE HIGHWAY & PEDESTRIAN ROUTES.
- LIVE SEWERS.

THE ABOVE RESIDUAL RISKS ARE FOR NON-STANDARD HAZARDS. IT IS ASSUMED THAT A COMPETENT CONTRACTOR FAMILIAR WITH THE CONSTRUCTION OF THIS TYPE OF WORK WILL BE APPOINTED WHO WILL BE AWARE OF THE STANDARD HAZARDS.

PS	05/14	Removal of Give Way Triangles	SAJ	CMB
PS	04/14	Reconstruction of Red Light Island Brockhampton Lane	SAJ	CMB
PT	04/14	Realignement of Brockhampton Road	SAJ	CMB
PM	02/14	Amendments to Solbourne Rd Roundabout	SAJ	CMB
Rev.	Date	Amendments	Drawn	Appr.

Transport Planners and Infrastructure Design Consultants
The Old Stables, Fry's Yard, Bridge Street, Godalming, Surrey, GU7 1HP
Tel: 01483 861681 Fax: 01483 861682 www.rgpplanning.com

Client: Hargreaves

Project: Solent Road Retail Park, Solent Road, Havant

Drawing Title: Section 278 Agreement Construction Areas & Kerbing

Scale	1:250	Drawn By	SAJ	Checked By	CMB	Approved By	PMR
Drawing No.	2013/1740/602	Date	June 2013	Rev.			P9