


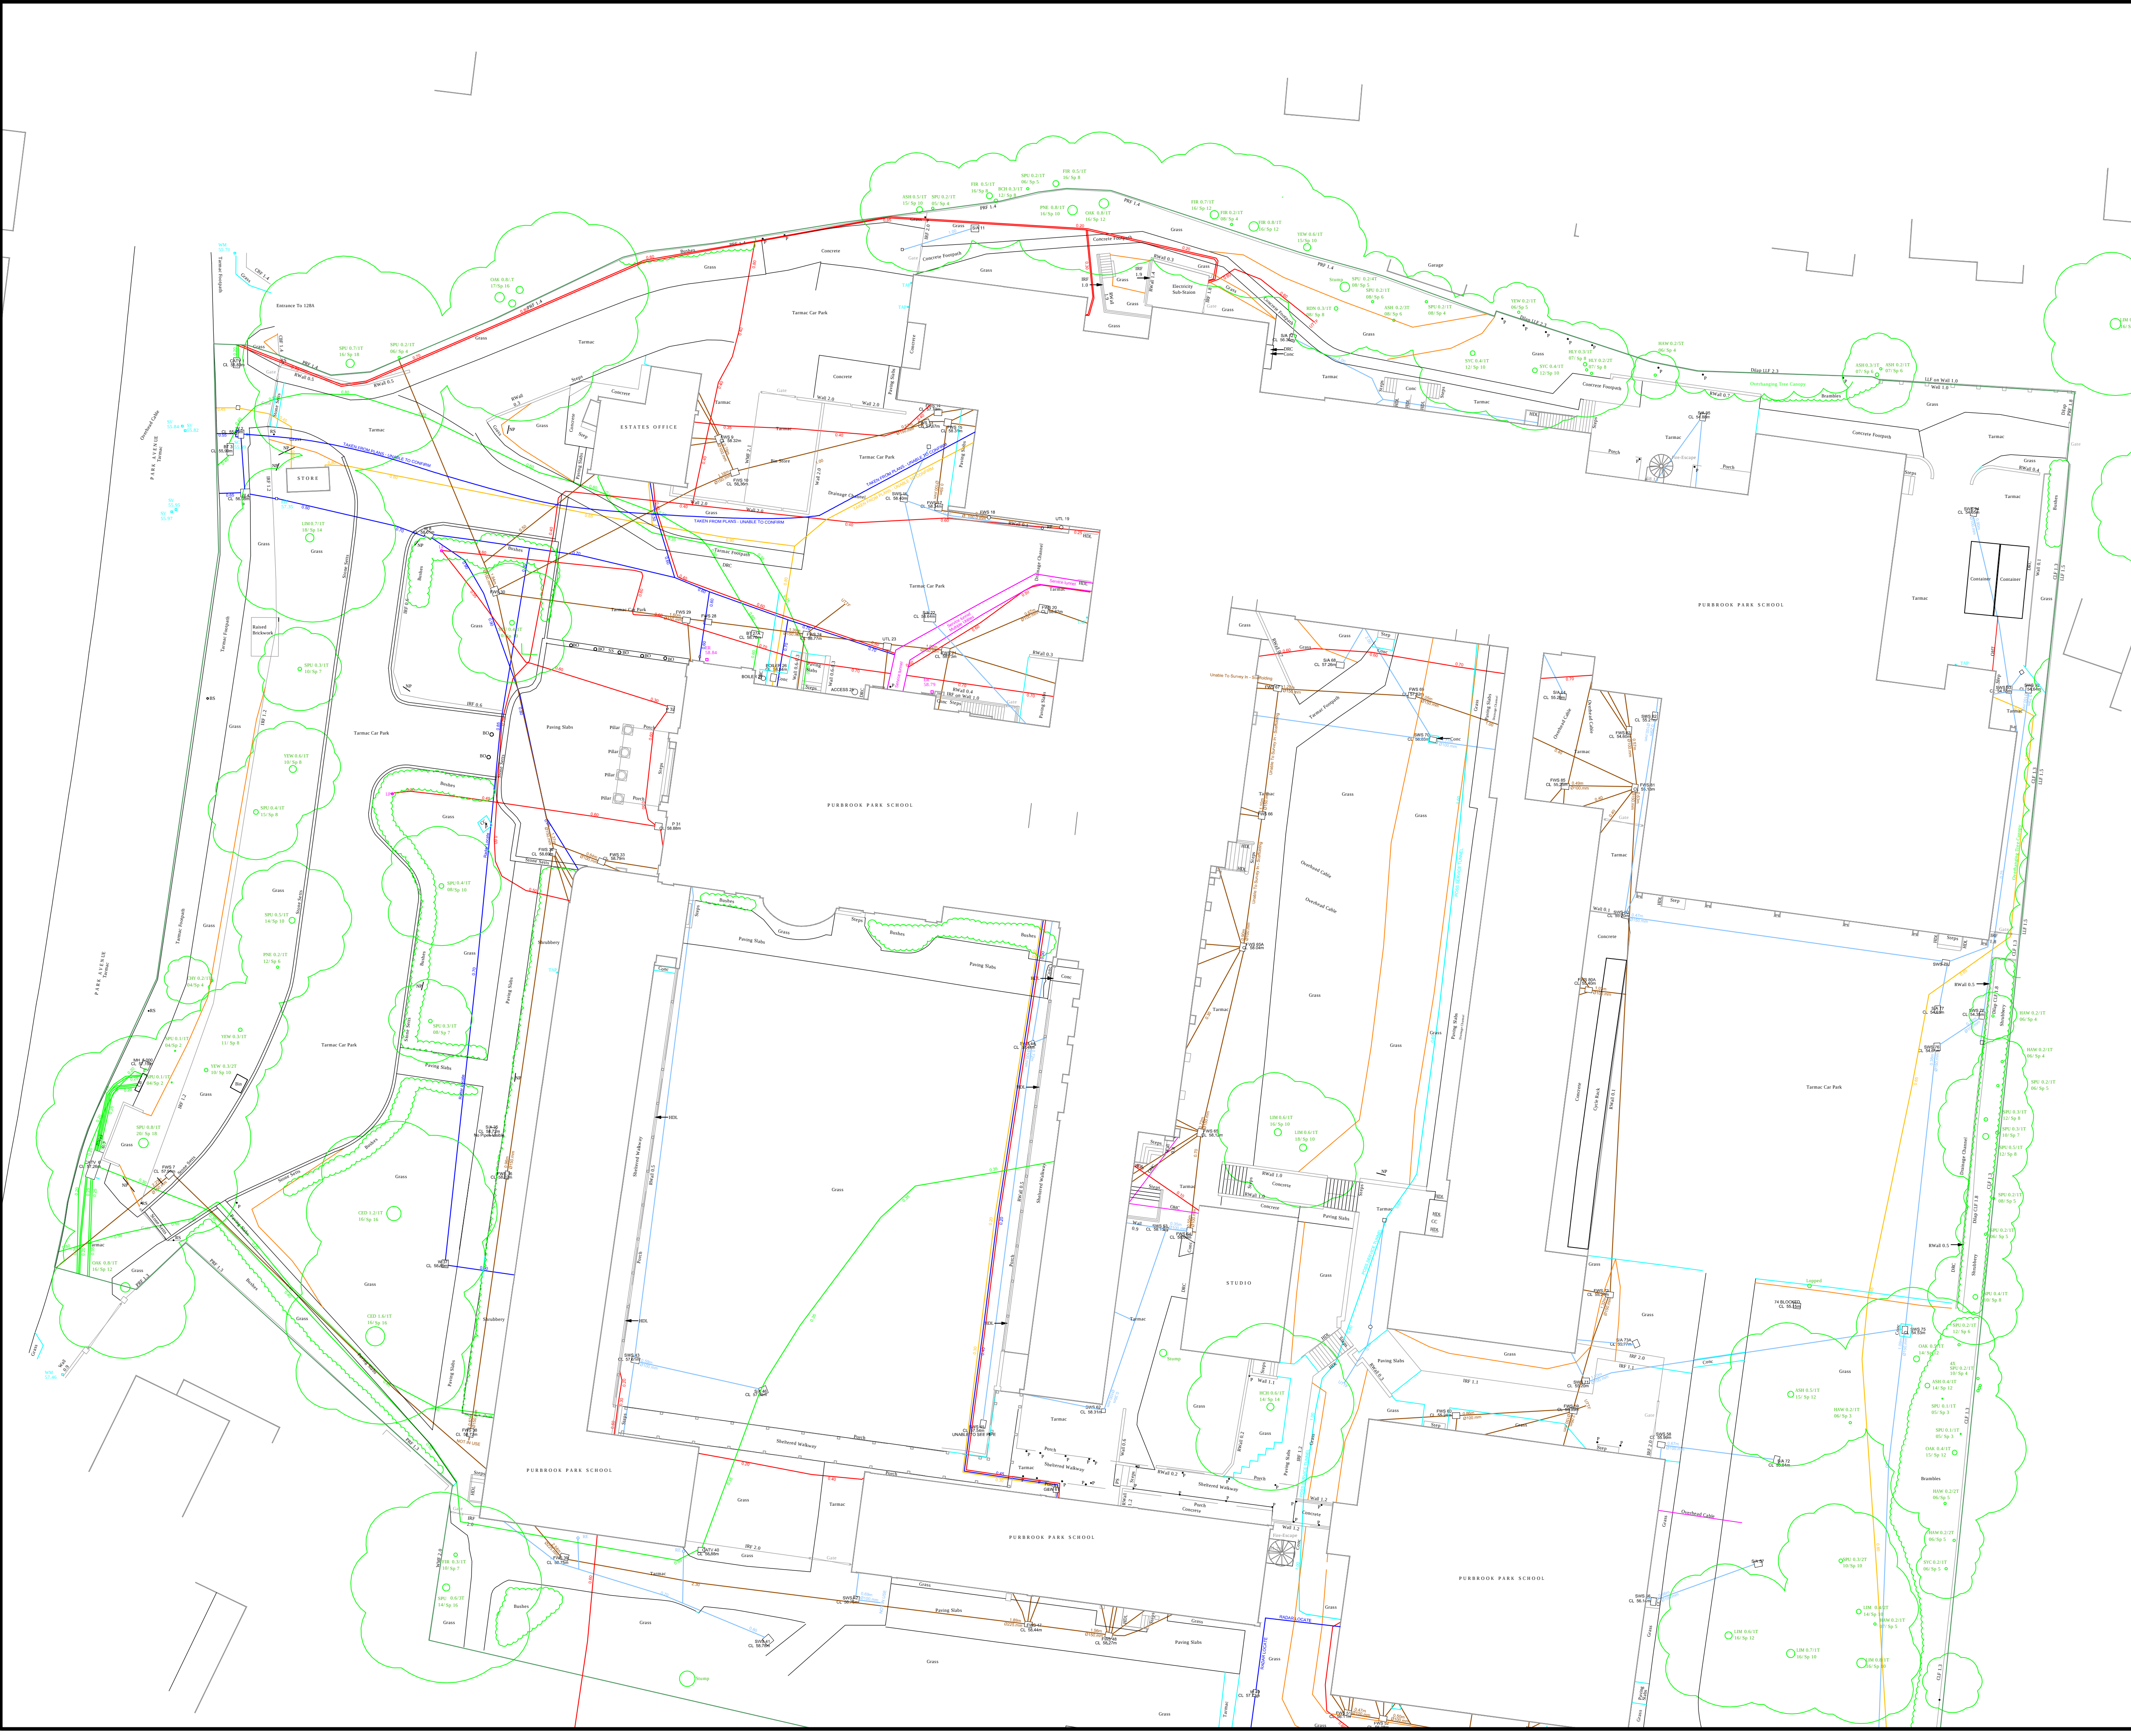

Utilities Legend

Survey Extents

Road Edge/ Kerb Line

Building Outline

Footpath

Wall

Hedge

Fence

Gate

Manhole Cover

Inspection Cover

Fire Hydrant

Catch Pit

Rodding Eye

Gas Valve

Stop Valve

Chamber Extents

Post

Lampost

Telegraph Pole

Electricity Pole

Electricity Pylon

Overhead Electricity

Overhead Telecoms

Overhead Wires

Electricity Cabinet

Telecoms Cabinet

Electricity Cable

Earth Rod

Telecom/CATV Cable

Traffic Control

Gas Pipe

Water Pipe

Surface Water Sewer

Drainage Channel

Rain Water Downpipe

Foul Water Sewer

Soil Vent Pipe

Empty Duct

Service Tunnel

Unknown Utility

Unable To Trace Further

UTTF

IC

GU

FH

CP

RE

GV

SV

PO

LP

TP

EP

PYL

BT

Gas Pipe

Water Pipe

Surface Water Sewer

Drainage Channel

Rain Water Downpipe

Foul Water Sewer

Soil Vent Pipe

Empty Duct

Service Tunnel

Unknown Utility

Unable To Trace Further

UTTF

IC

GU

FH

CP

RE

GV

SV

PO

LP

TP

EP

PYL

BT

Utilities depicted hereon have been detected using the latest non-invasive technologies the performance of which can be adversely affected by factors outside of our control such as weather and ground conditions. Whilst Safe Digging Ltd make every effort to detect all utilities it cannot guarantee 100% detection.

Depths indicated are given to the approximate centre of the utility, therefore strike depth could be less depending on the diameter.

Utilities may continue outside the extents of the survey area. Any point marks outside of this area are for investigative purposes and may not represent the full extent of the sub-surface utilities.

Either semi-permanent, biodegradable or chalk colour coded markings will be used, depending on customer specification, to mark the positions of the utilities during the survey. The lifespan of the markings is dependent on the type of marking used and external factors such as weather and traffic. This drawing should be used as sole reference for the utilities survey.

IRRESPECTIVE OF THE INFORMATION PROVIDED ON THIS UTILITY SURVEY AND OTHER PLANS, ANY GROUNDWORKS SHOULD BE UNDERTAKEN WITH CAUTION AND IN ACCORDANCE WITH HSE GUIDELINES: HSG 47 - AVOIDING DANGER FROM UNDERGROUND SERVICES.

Safe digging

... it matters!

Manor Farm Ind. Units
Unit 6
Collum Lane
Kewstoke
Weston-Super-Mare
BS22 9JL

Tel: 0845 500 7867
Fax: 0845 500 7868
email: info@safedigging.com
www.safedigging.com

Project Name and Client		
Purbrook School Henderson Green		
Job Number	3342	
Drawn By	SAM	
Checked By	LJS	
Date	09 Apr 2014	
Scale	1:250 @ A1	
No.	Revision/ Issue	Date
02	02/ 3342	04/14
03	03/ 3342	04/14

This product should not be copied or reproduced in anyway. Some colours may not display correctly.
Copies can be obtained from Safe Digging Ltd.
© Copyright Safe Digging Ltd.