



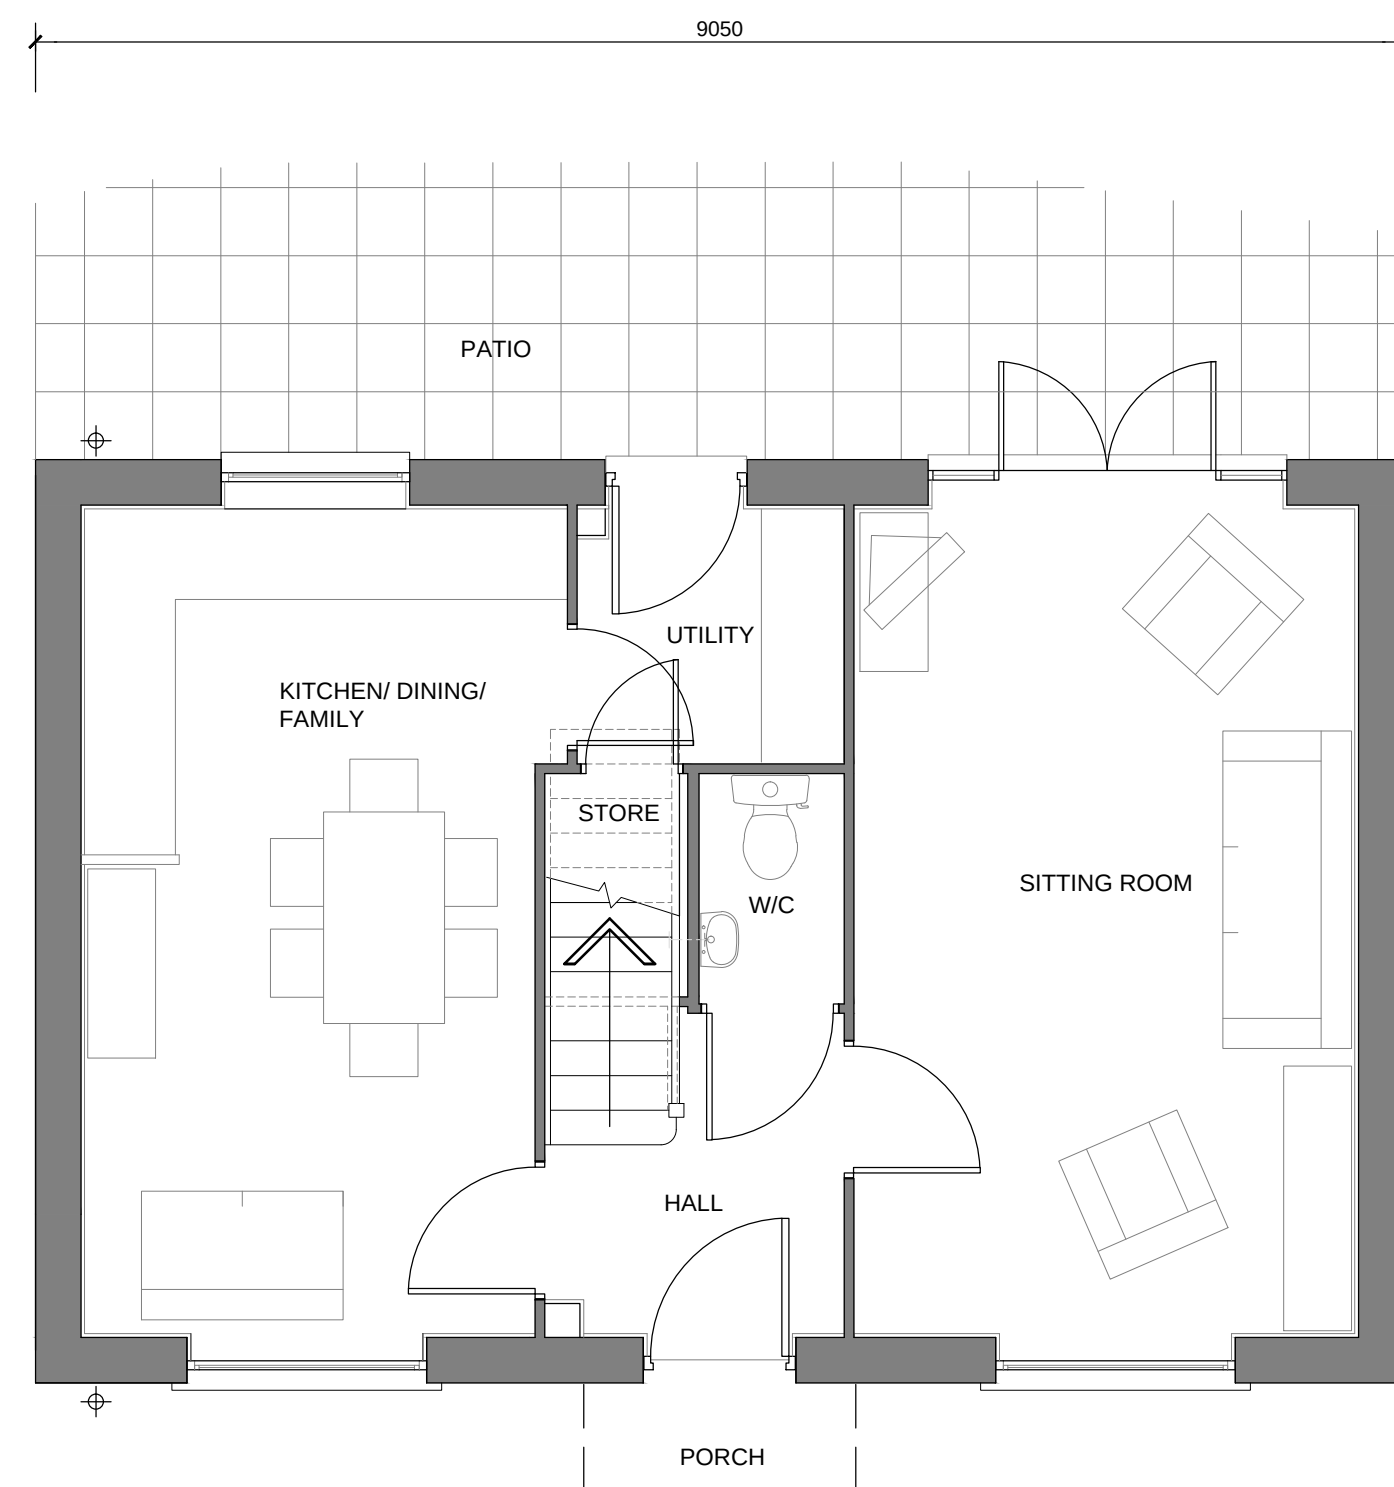


GROUND FLOOR PLAN

'STRUCTURAL' FLOOR AREA: 501 Sq ft.
'FINISHED' FLOOR AREA: 493 Sq ft.

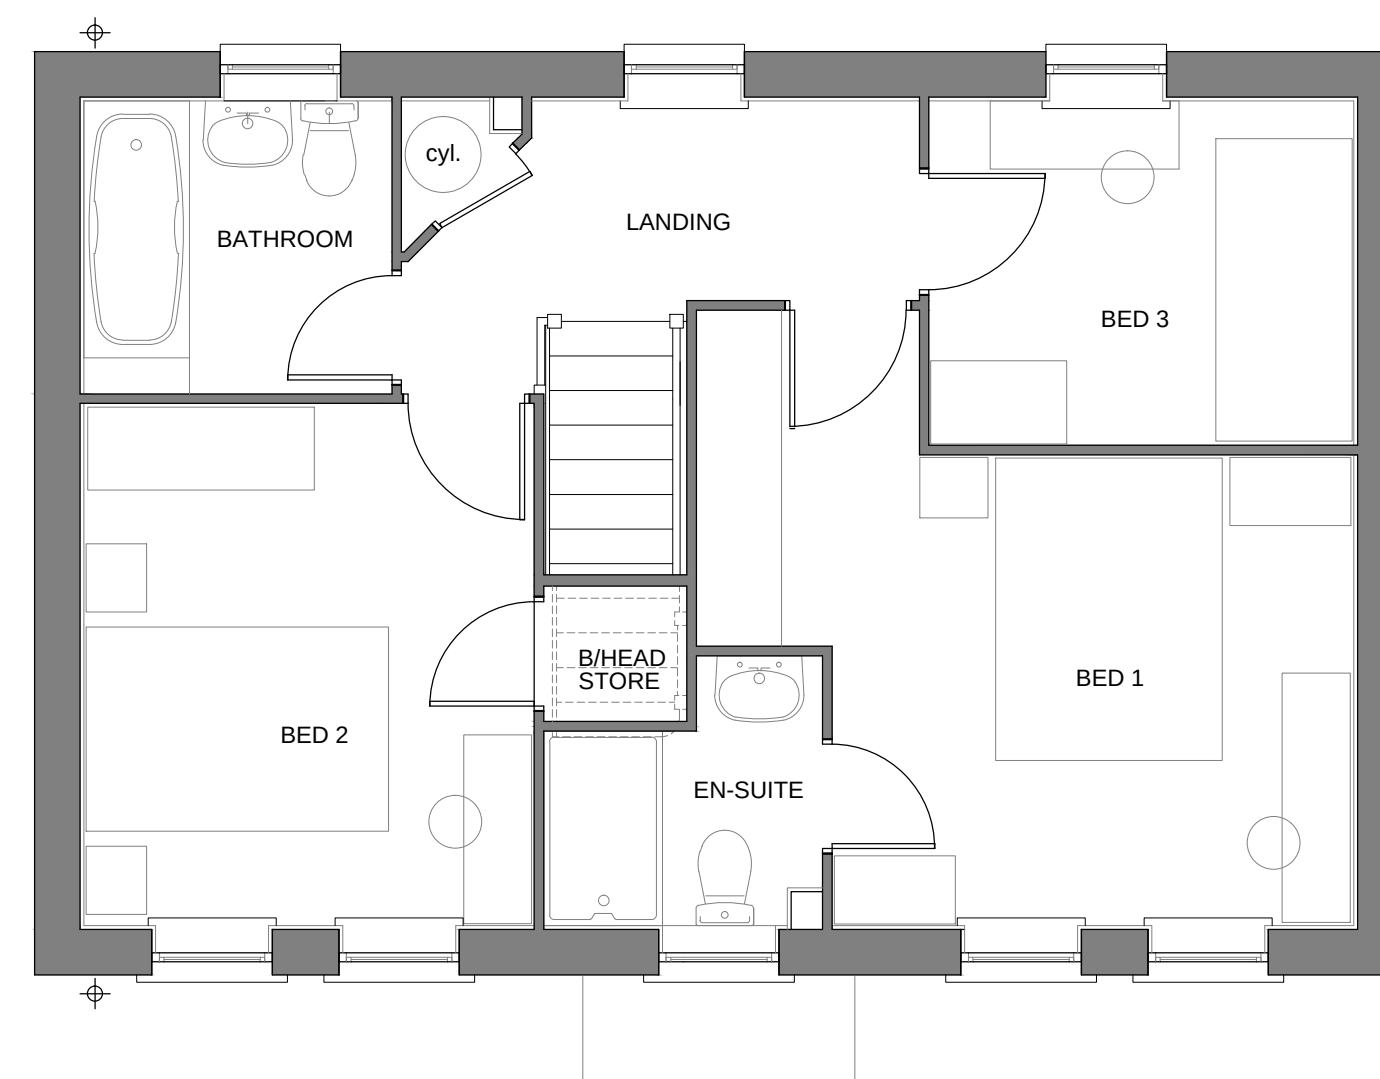


FIRST FLOOR PLAN

'STRUCTURAL' FLOOR AREA: 501 Sq ft.
'FINISHED' FLOOR AREA: 493 Sq ft.

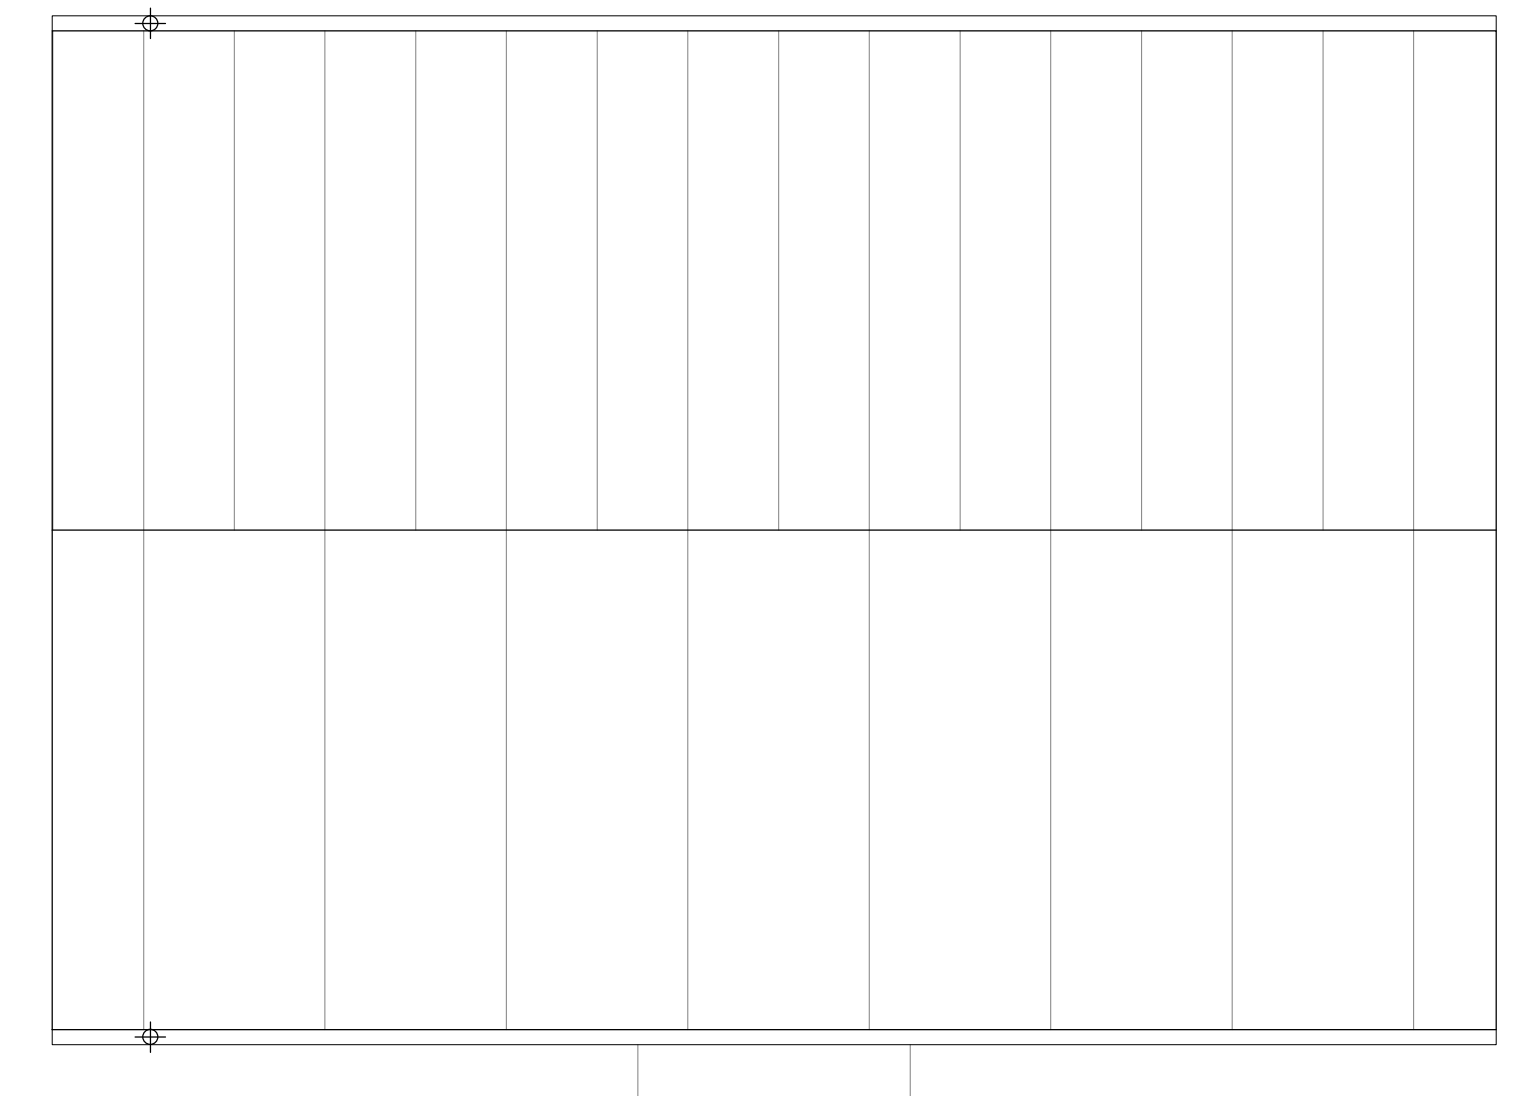

ROOF PLAN

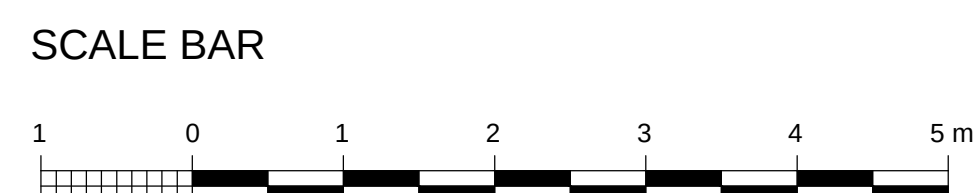

TOTAL 'STRUCTURAL' FLOOR AREA: 1001 Sq ft.
TOTAL 'FINISHED' FLOOR AREA: 986 Sq ft.

TOTAL 'FINISHED' FLOOR AREA: 986 Sq ft.