

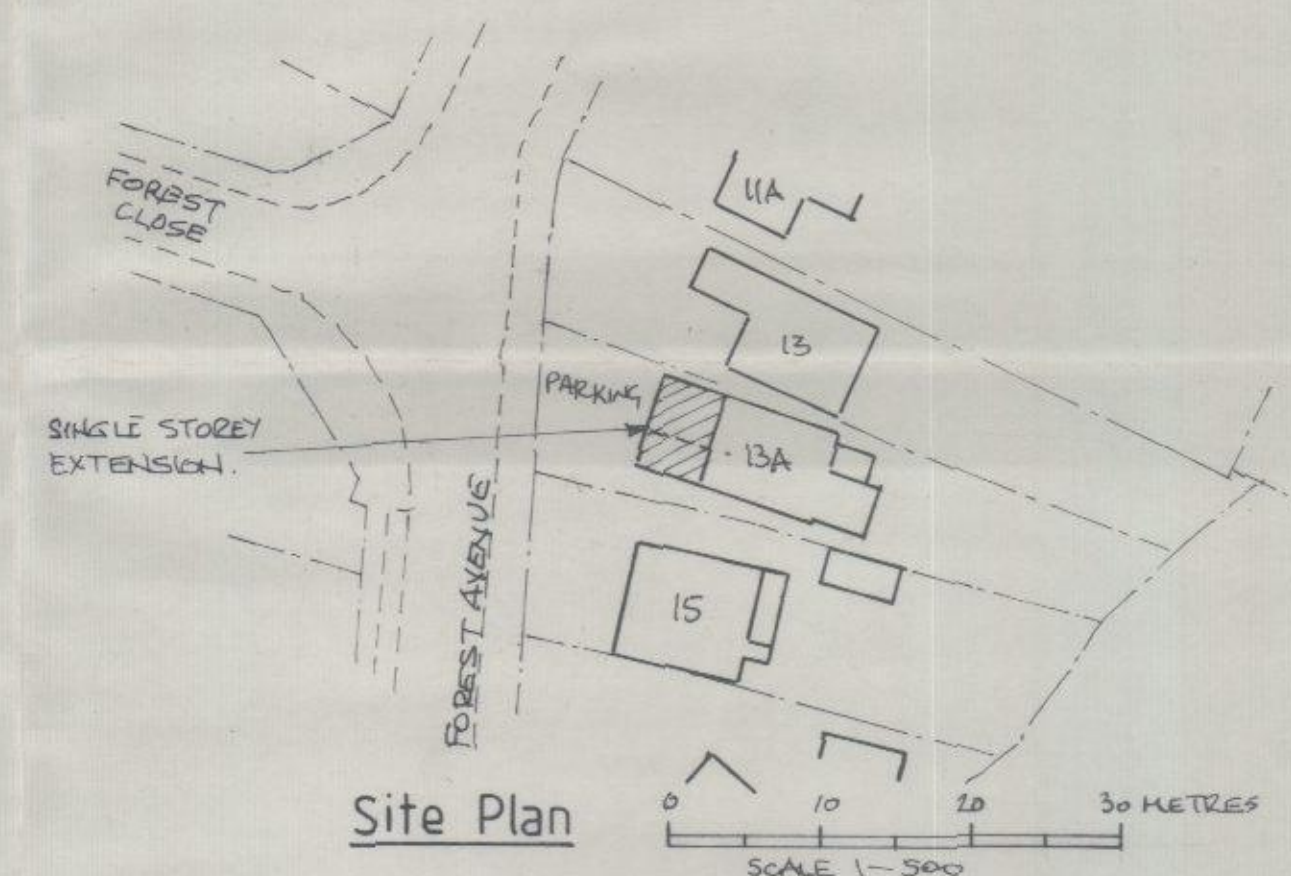
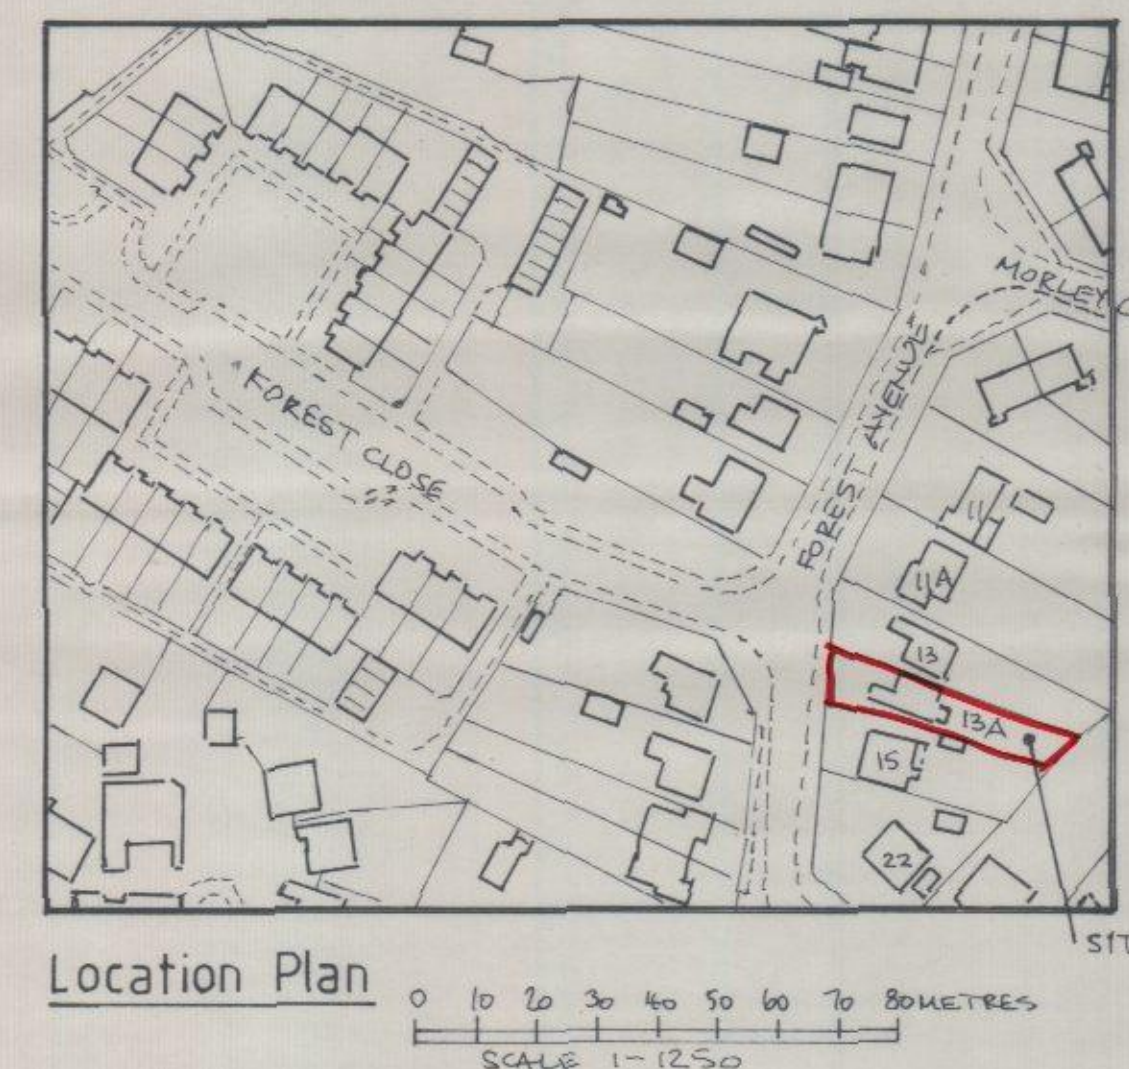
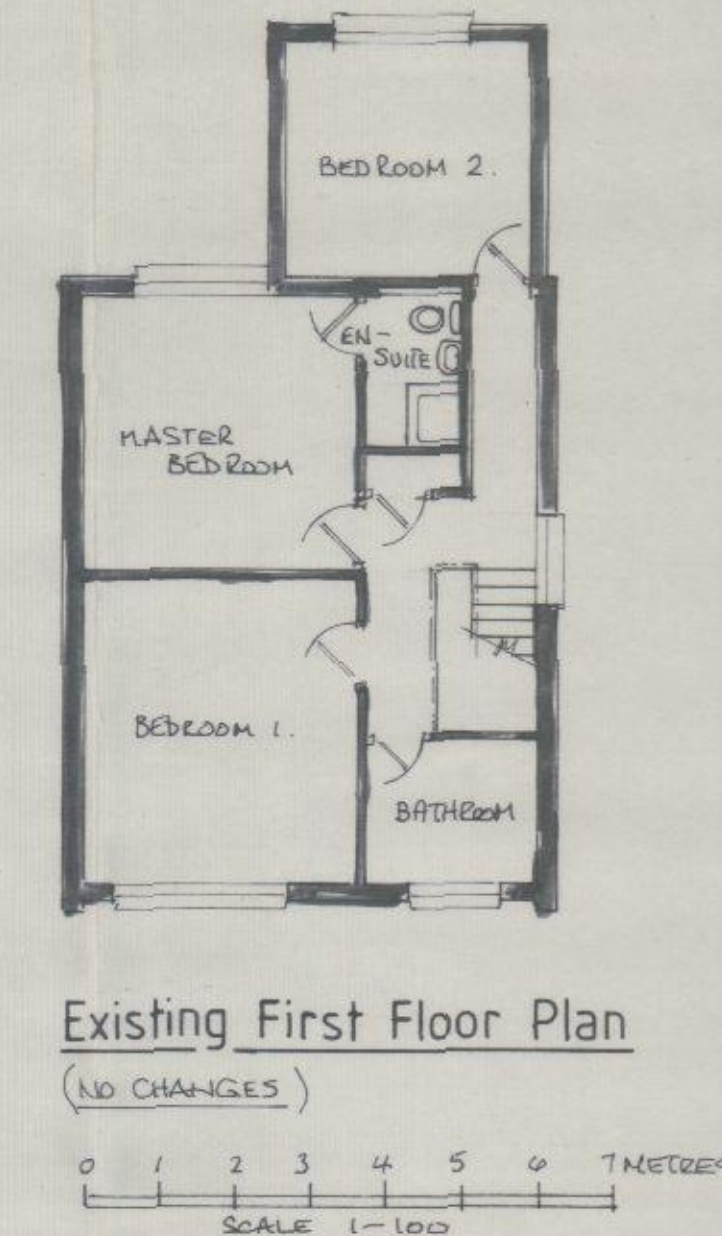
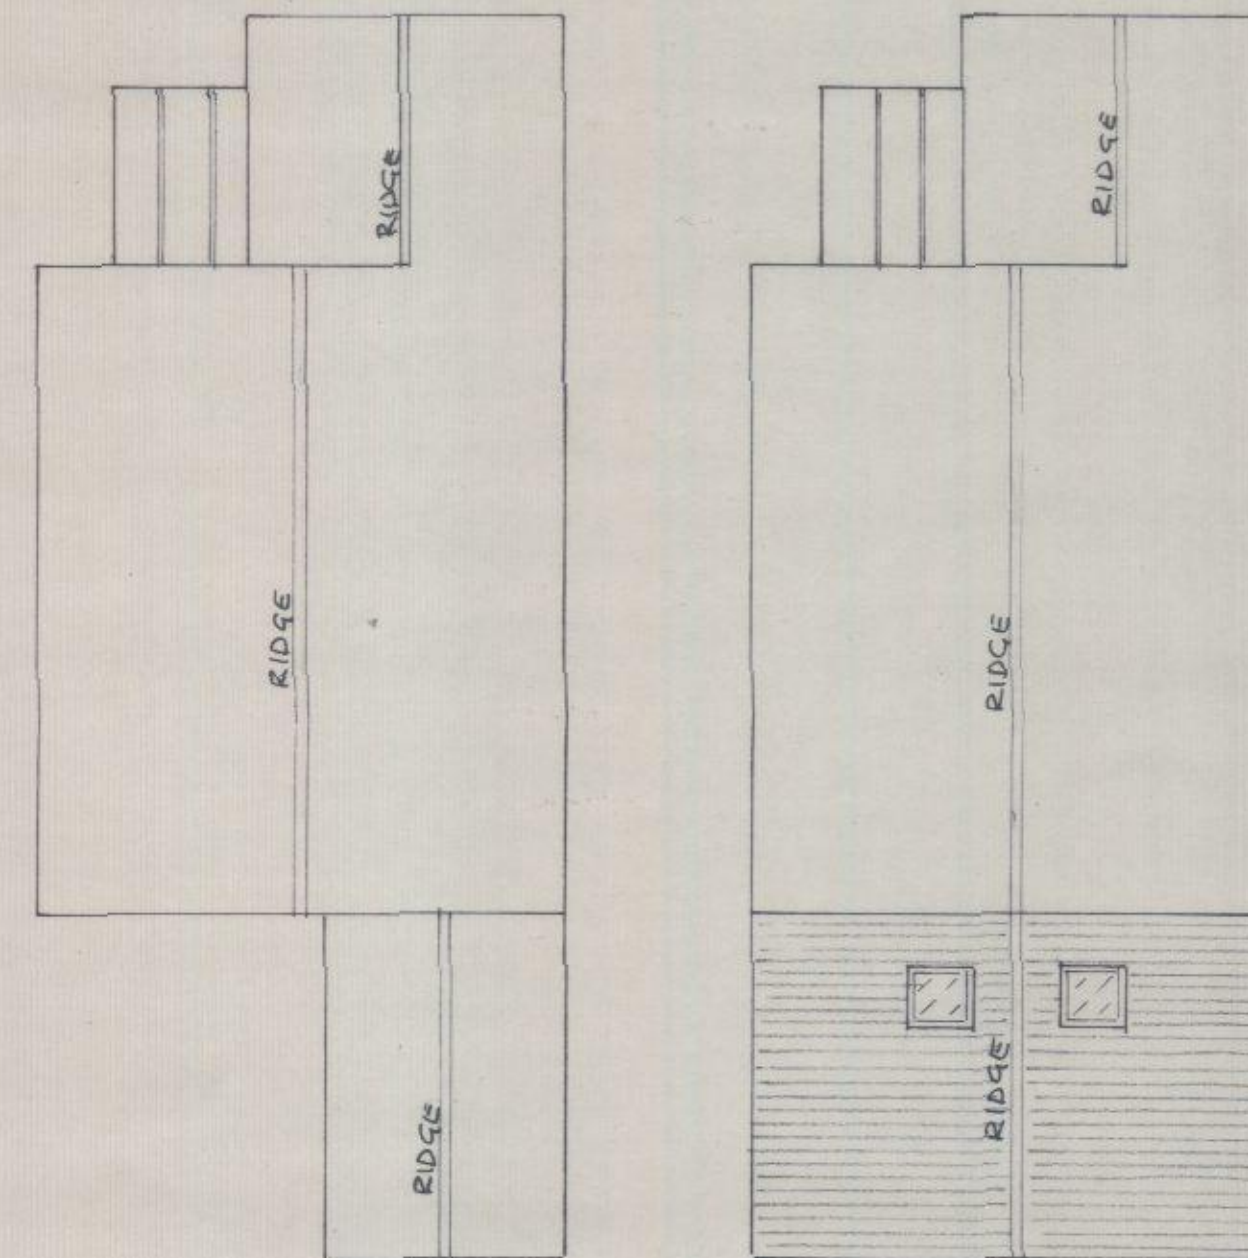
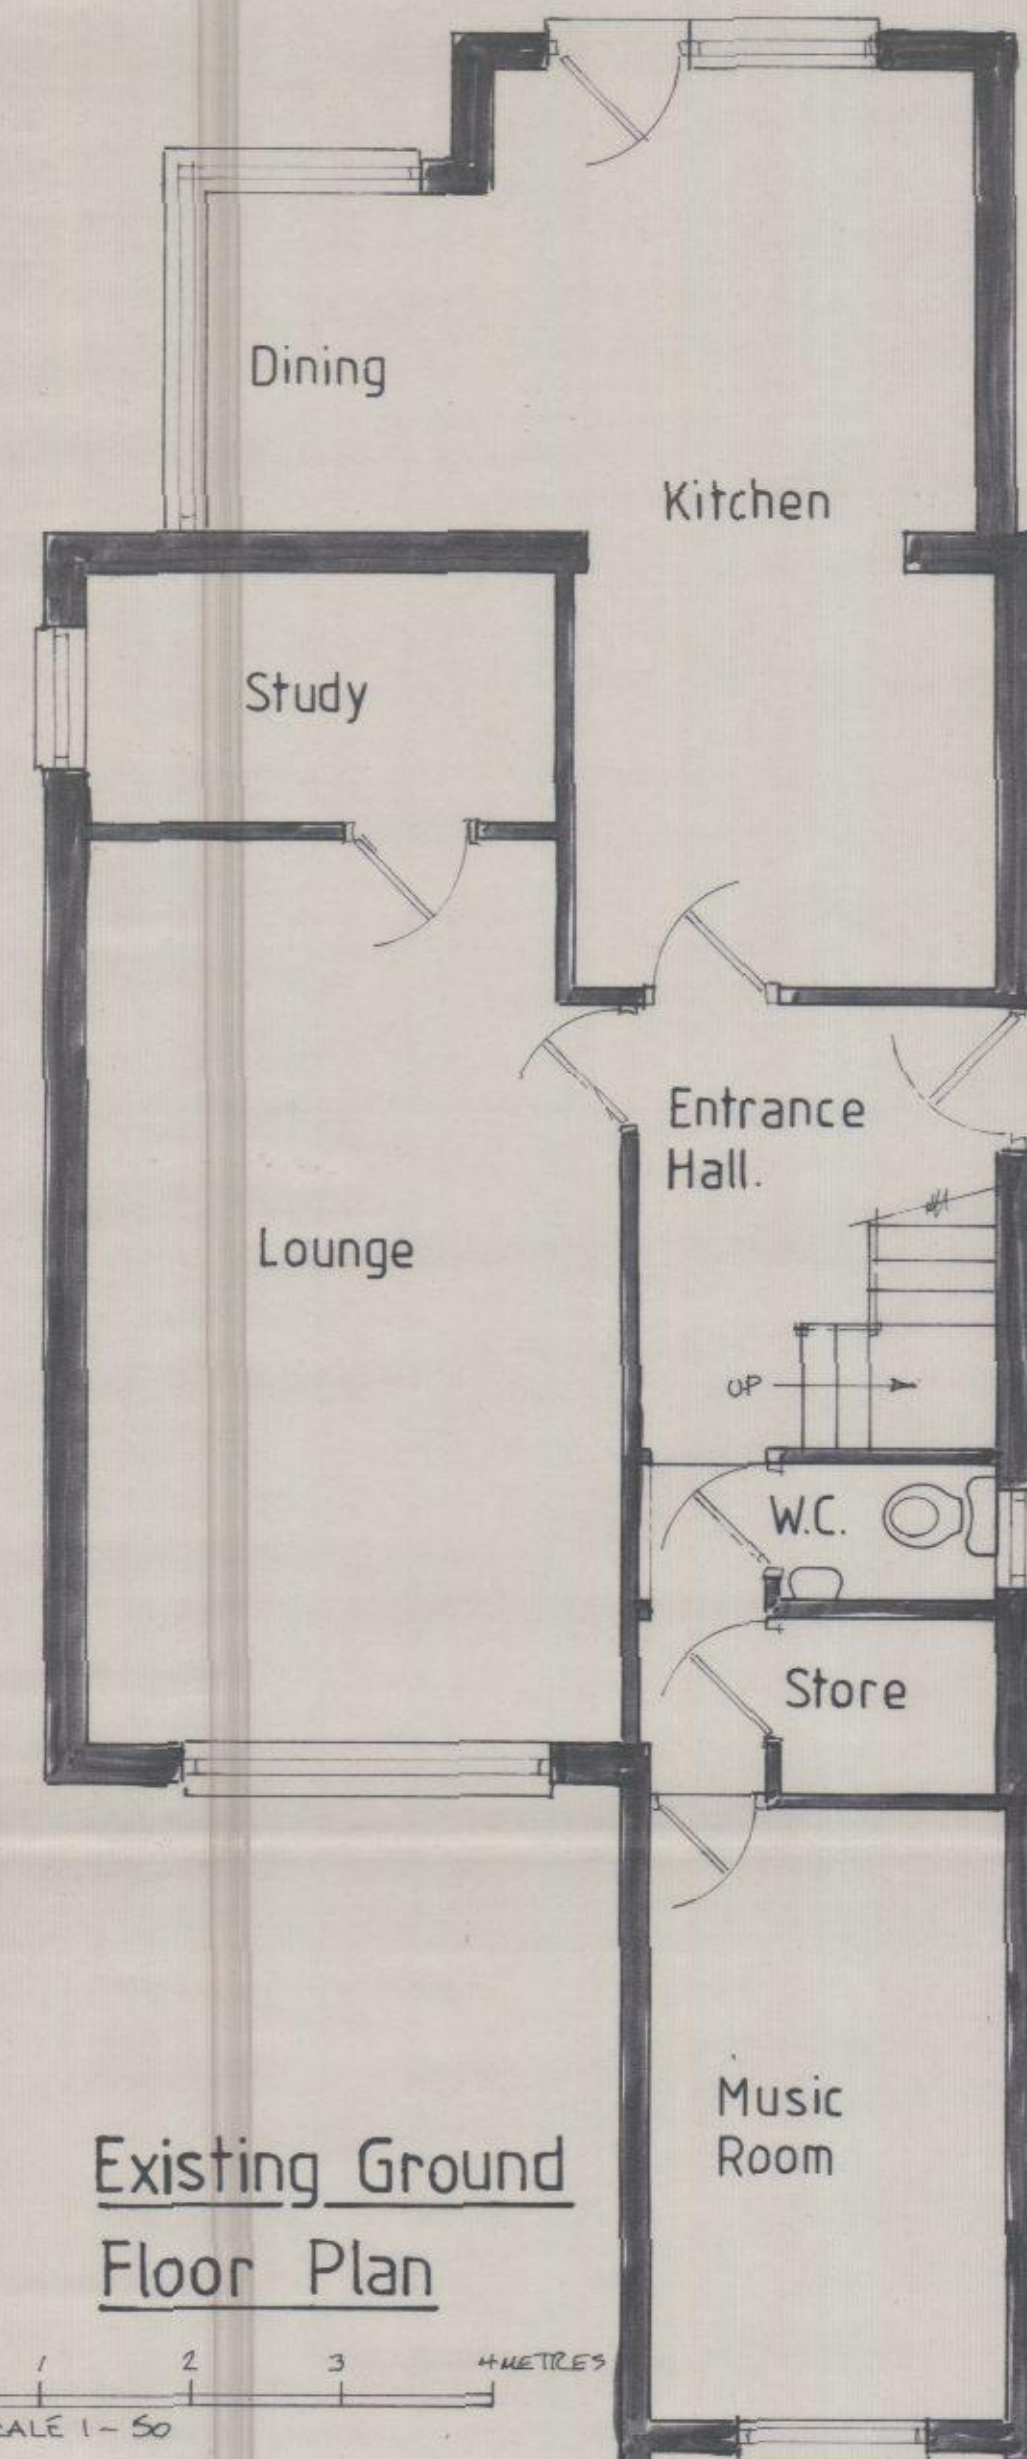
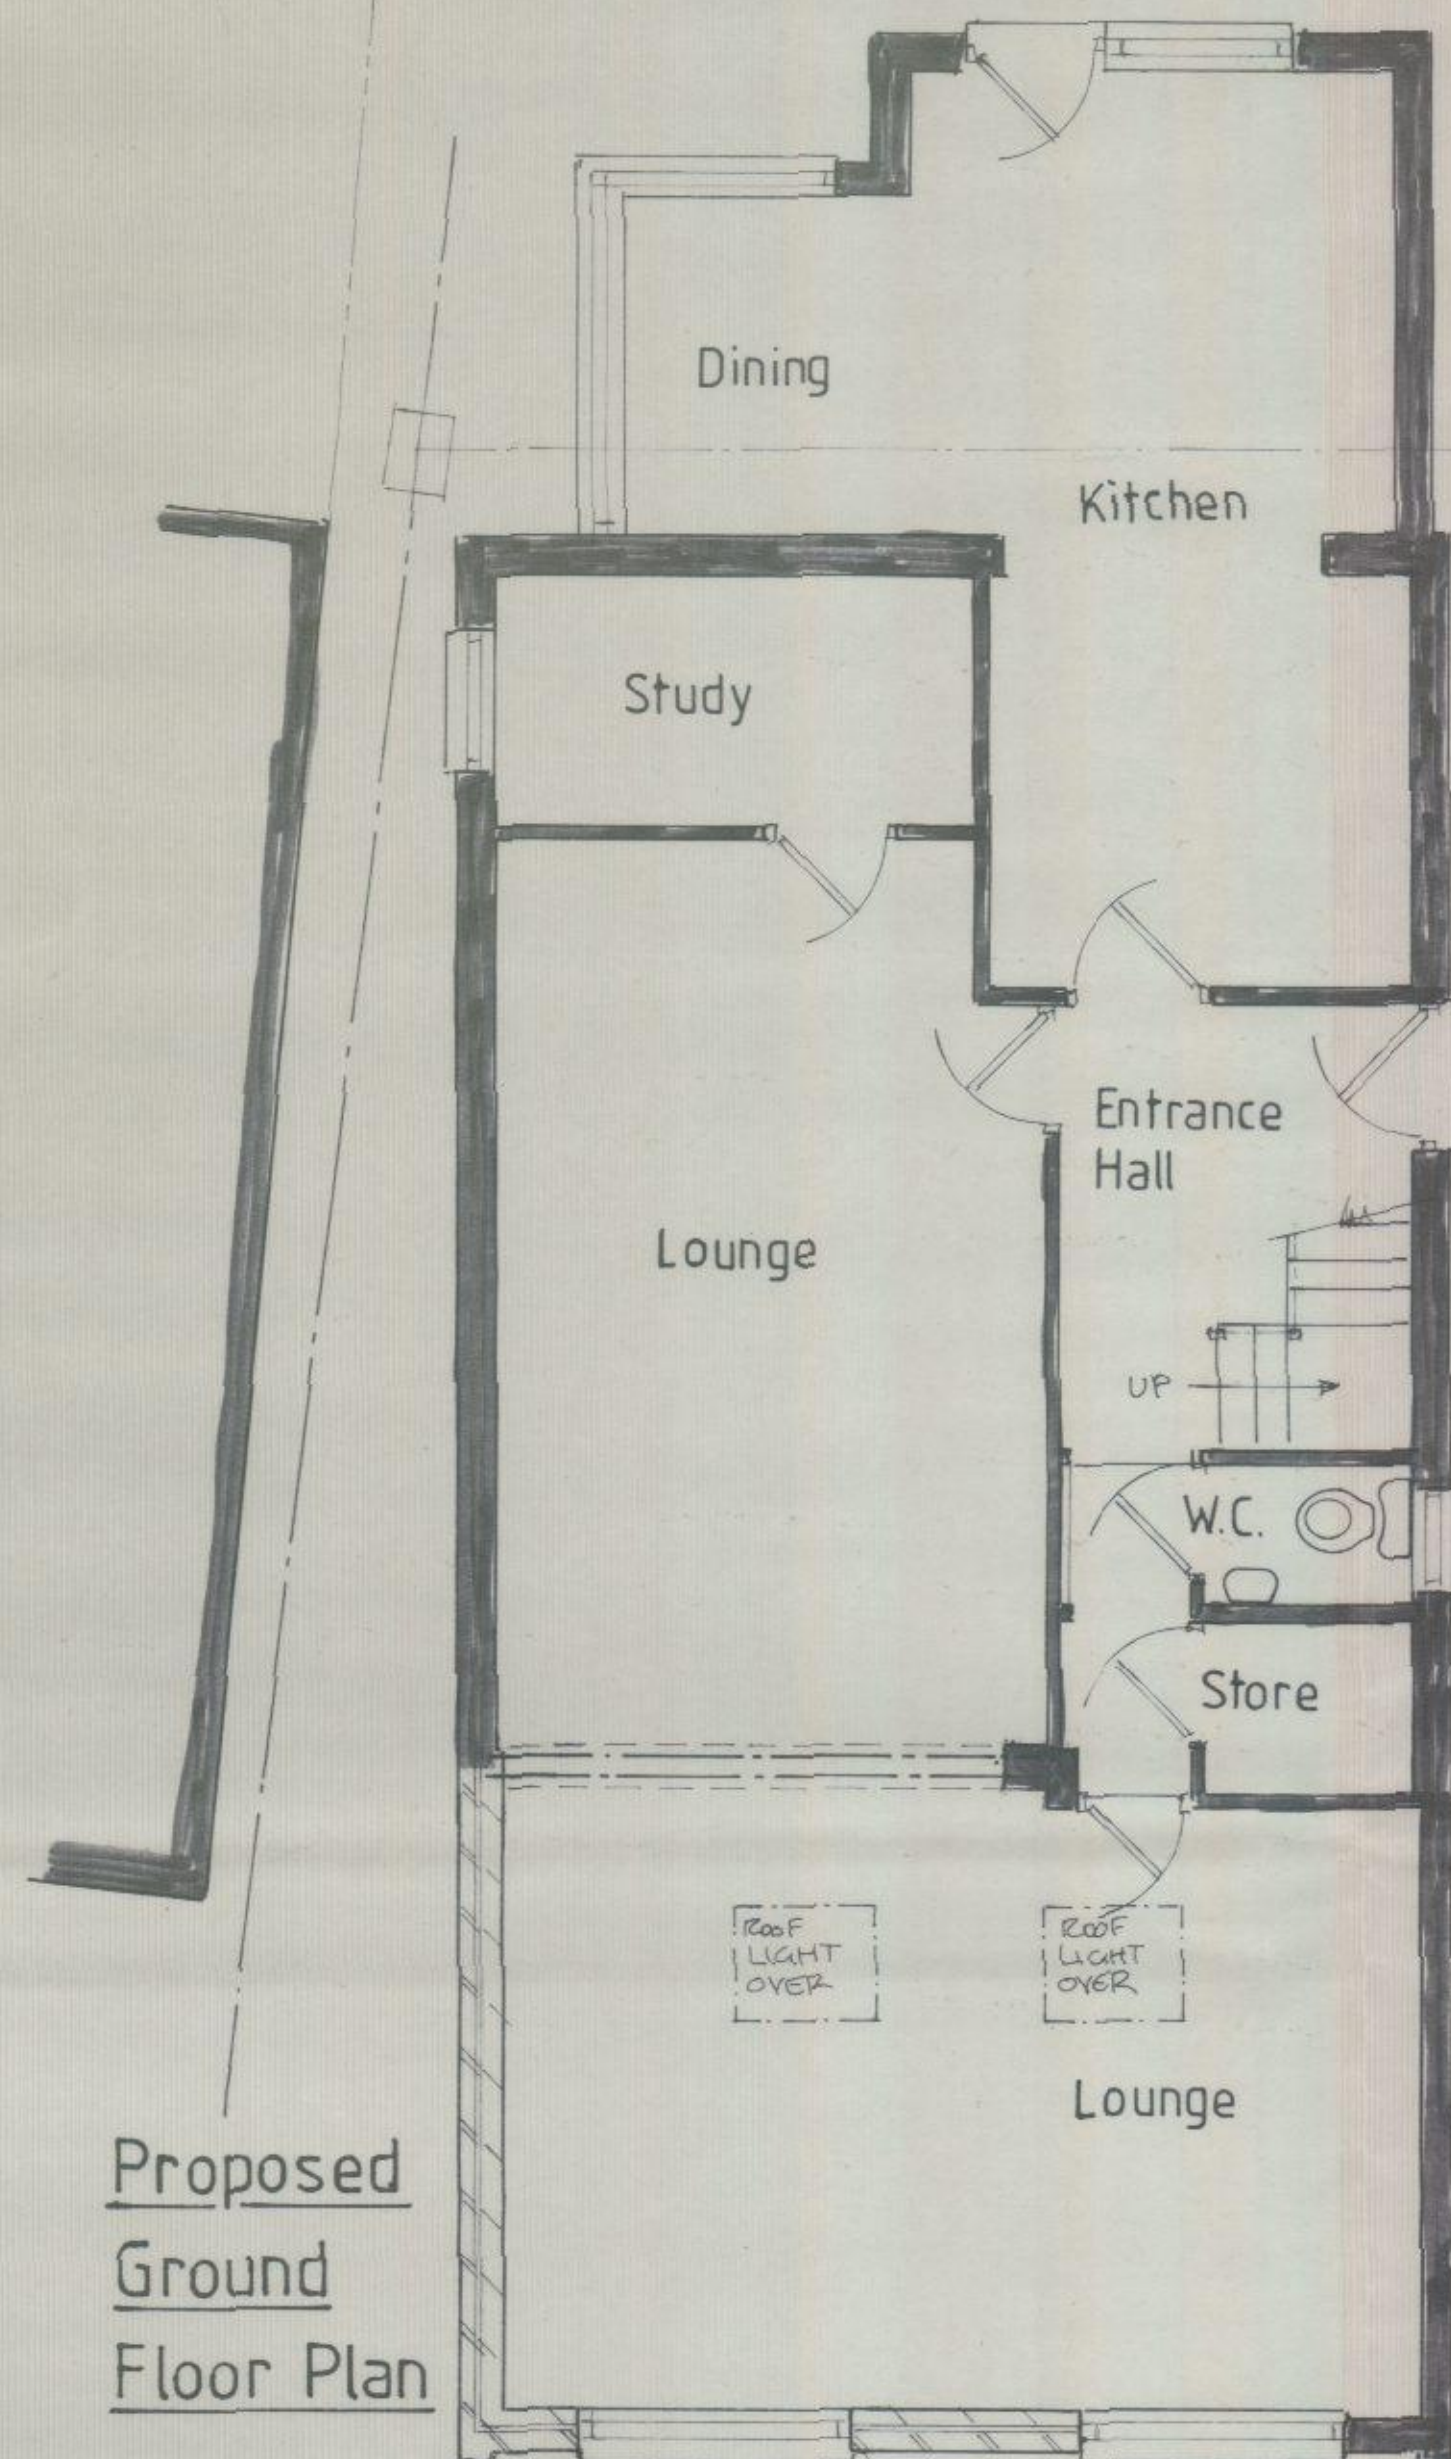
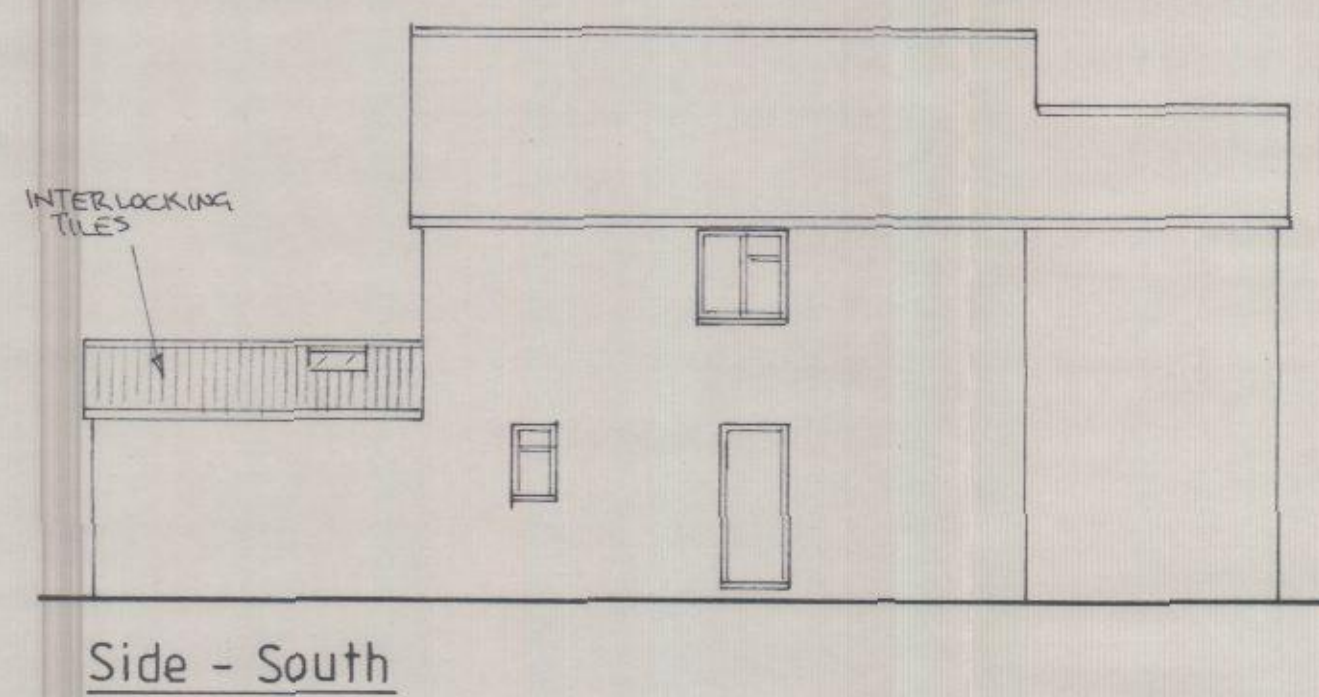


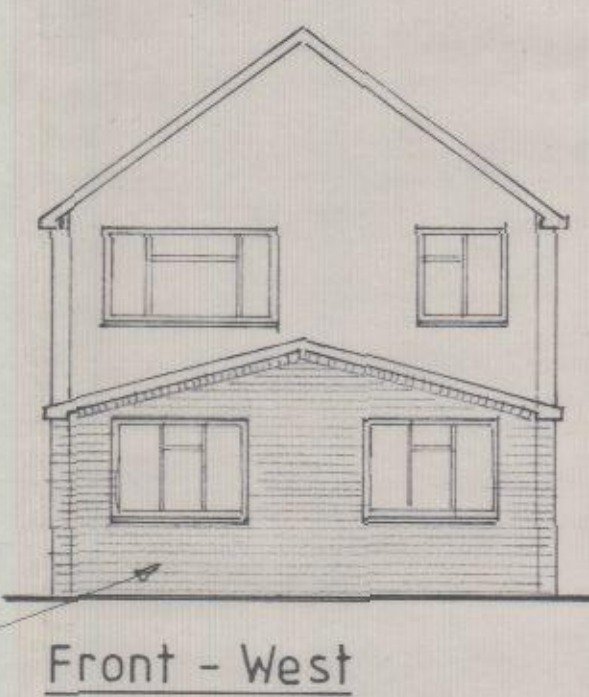


- NOTES
1. NO SIGNIFICANT CHANGES IN GROUND LEVELS.
 2. NEW GROUND FLOOR SAME LEVEL AS EXISTING
 3. PROPERTY NOT WITHIN FLOOD PLAIN AREA.
 4. FENCES - TIMBER PANELS.

HAVANT BOROUGH COUNCIL
18 FEB 2015
RECEIVED



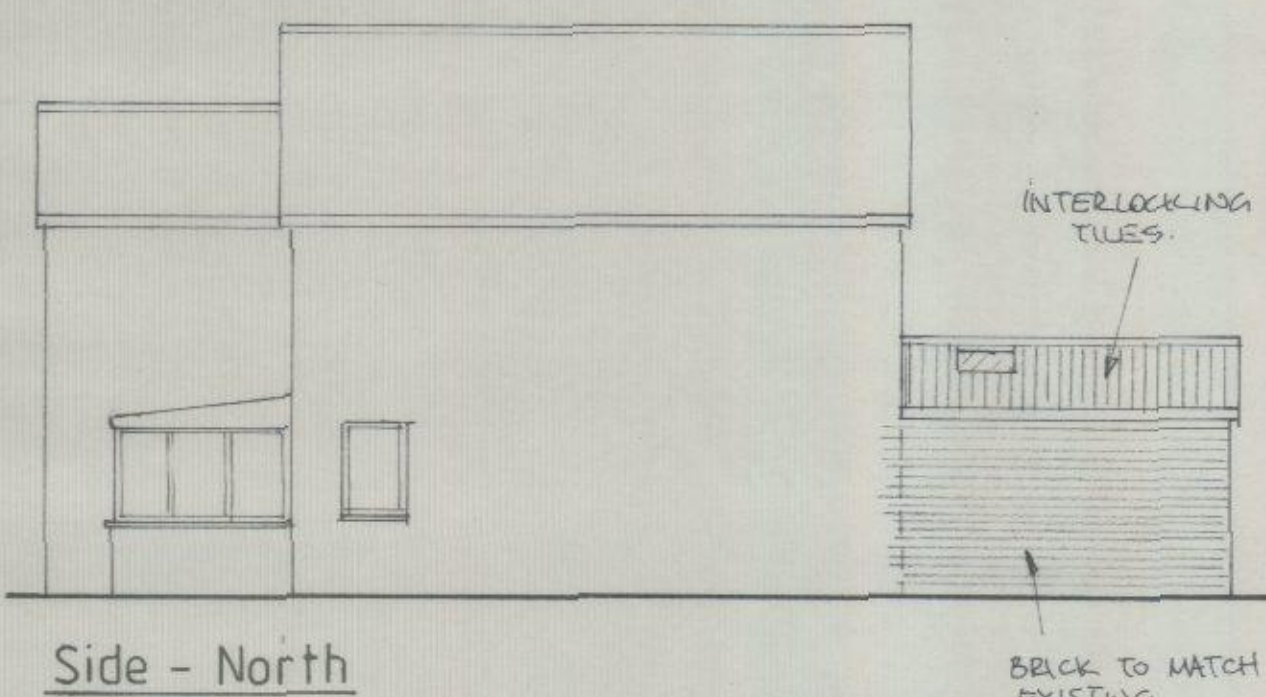


NO CHANGES


Proposed Elevations

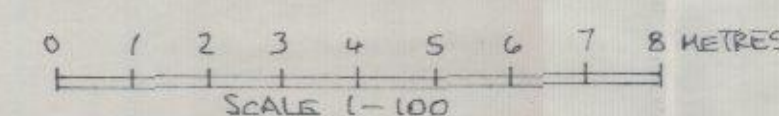


Rear - East

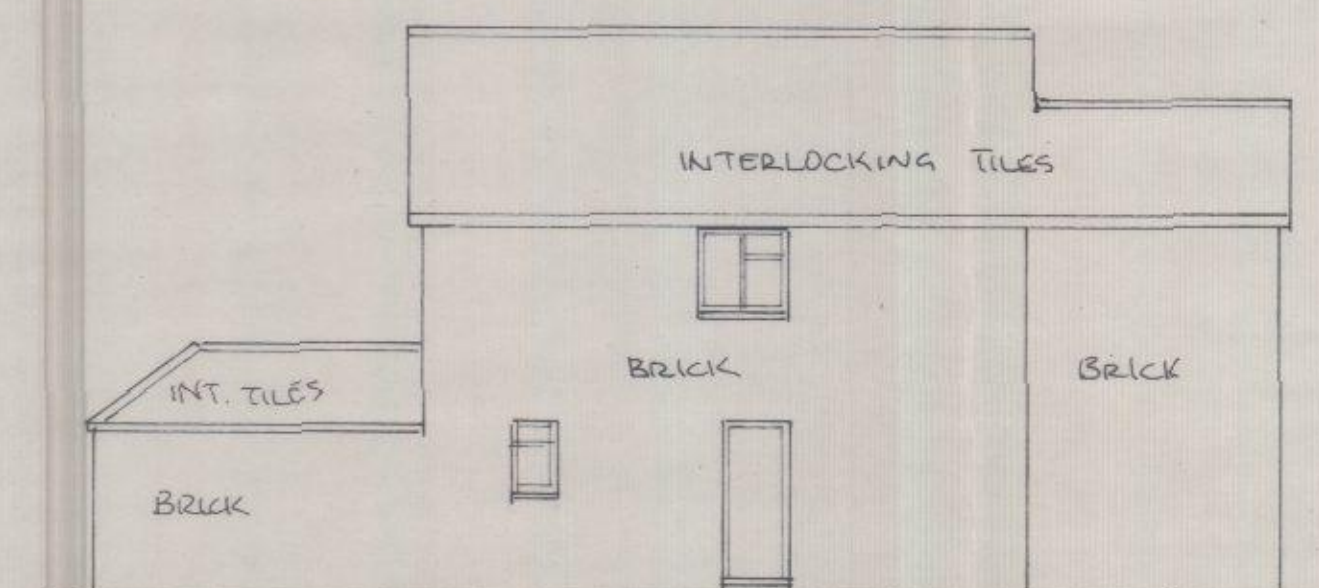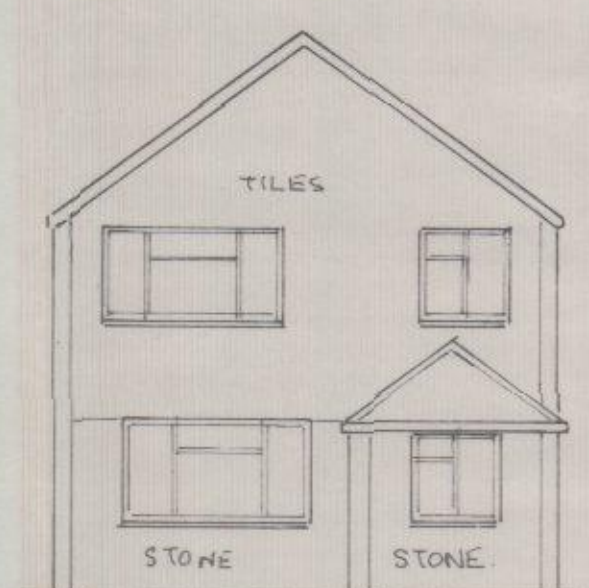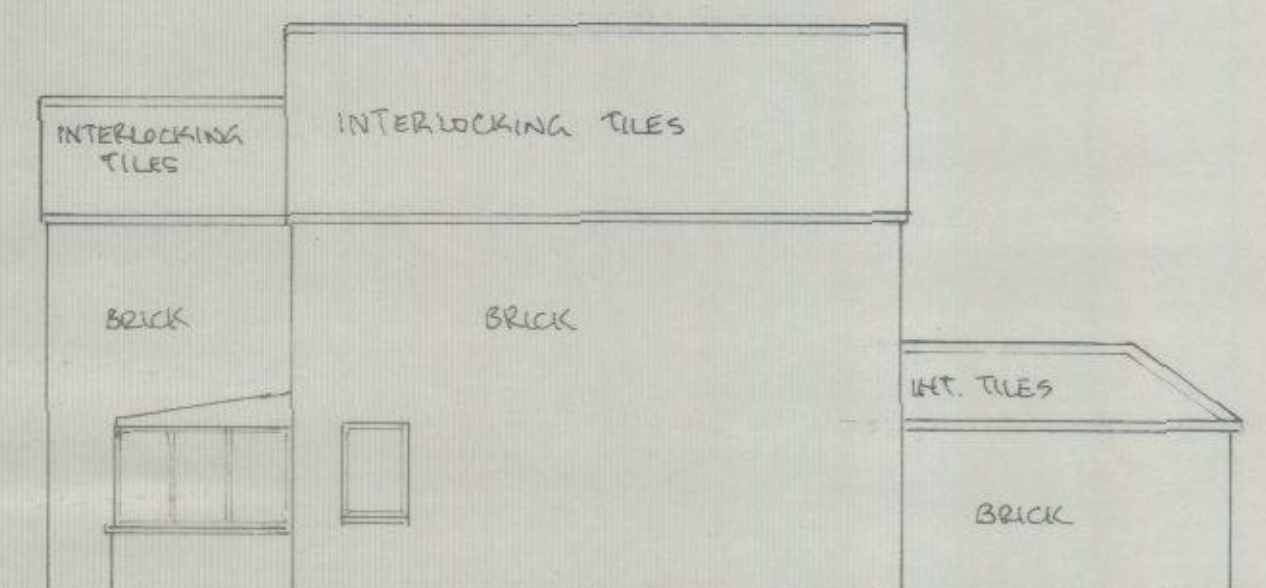

Existing Elevations

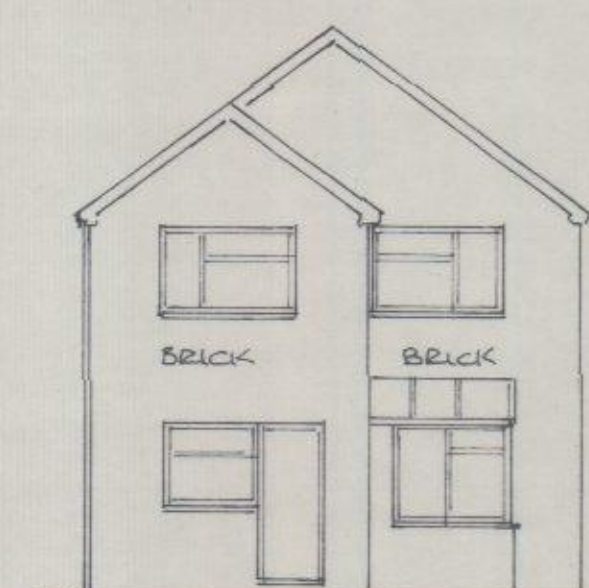

Single Storey Front Extension

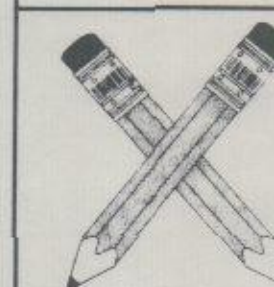

Mike Gillings - Building Plans
'Oakdene', 248 Milton Road, Cowplain,
Waterlooville, Hampshire. PO8 8TX
Tel: 023-9264 8053 Fax: 023-9278 2670

**13A FOREST AVENUE,
COWPLAIN, WATERLOOVILLE,
HAMPSHIRE. PO8 8JD.**

Scales As Shown
Date February 2015.
Project NO 15/2177 D
Drawing NO
2177.01

NO Amendment