



DO NOT SCALE - IF IN DOUBT ASK

NOTES

MAT'L - STEEL SPUR POSTS, GALVANISED & PPC BLACK
 - 120 x 60 x 3.6 RHS
 (SECTIONS VARY WITH HEIGHT)

ACOUSTIC BOTTOM BOARD - 146 x 34 THK (125 Nom. FACE)
 ACOUSTIC T&G BOARDS - 146 x 34 THK (125 Nom. FACE)
 TIMBER BATTEN - 100 x 50 THK SAWN FINISH
 CAPPING RAIL - 145 x 34 THK PAR
 POST SIDES - 125 x 34 THK PAR
 COUNTER RAIL - 70 x 34 THK PAR

ALL FIXINGS ARE GALVANISED OR STAINLESS STEEL

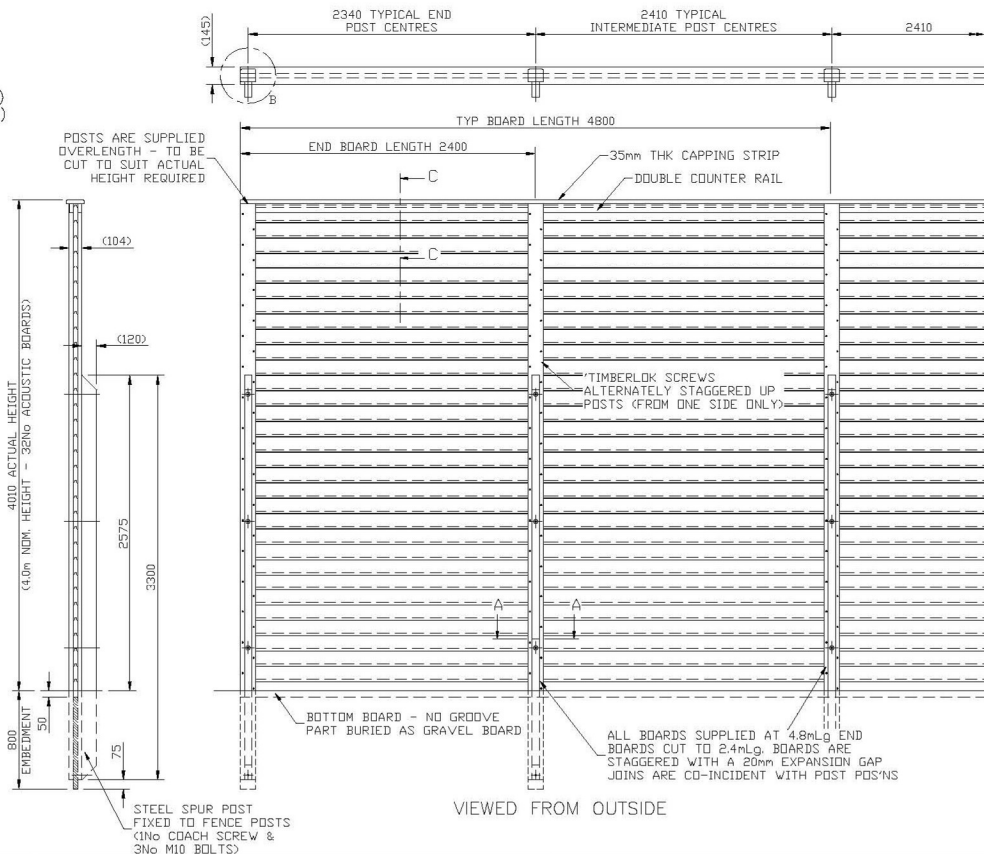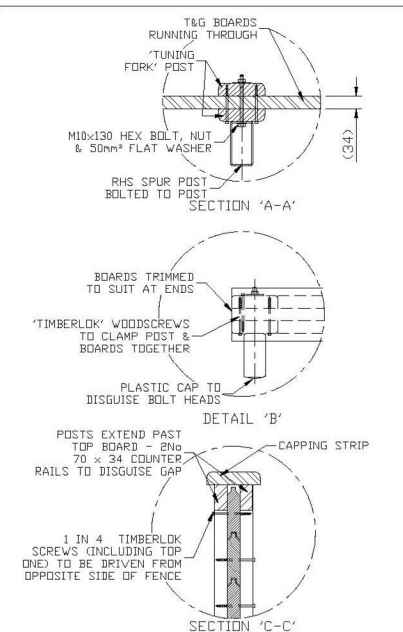

③	16/12/11	UPDATE
②	07/01/08	UPDATE
①	04/03/06	SYSTEM CHANGE
④	16/01/06	ORIGINAL ISSUE

Drawn JR		TITLE FENCING SYSTEM - 4mH	
Date 16/01/05			
Checked		CUSTOMER	Drawing No. 06 J7/01043 Sheet 1 - 4mH
Size A3	Scale 1:30 1:0.5		
ACK No.			