



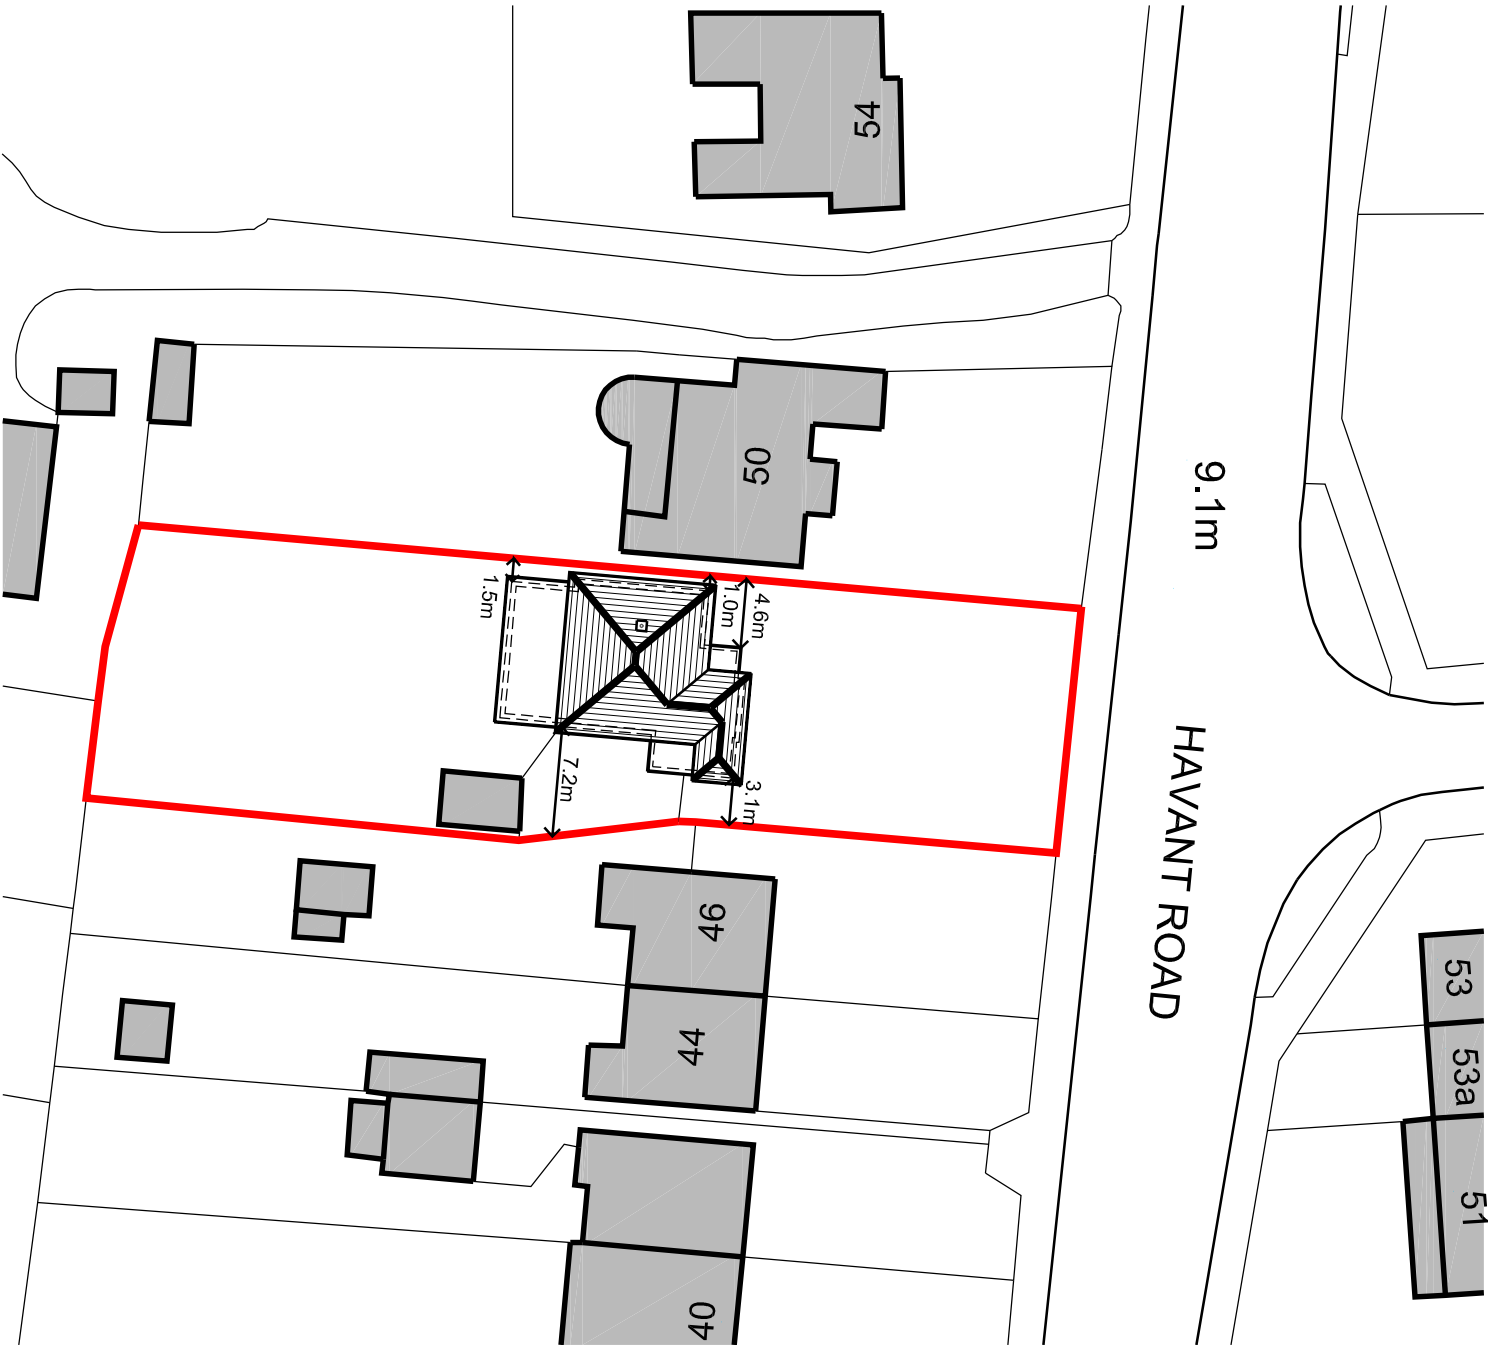

EXISTING BLOCK PLAN

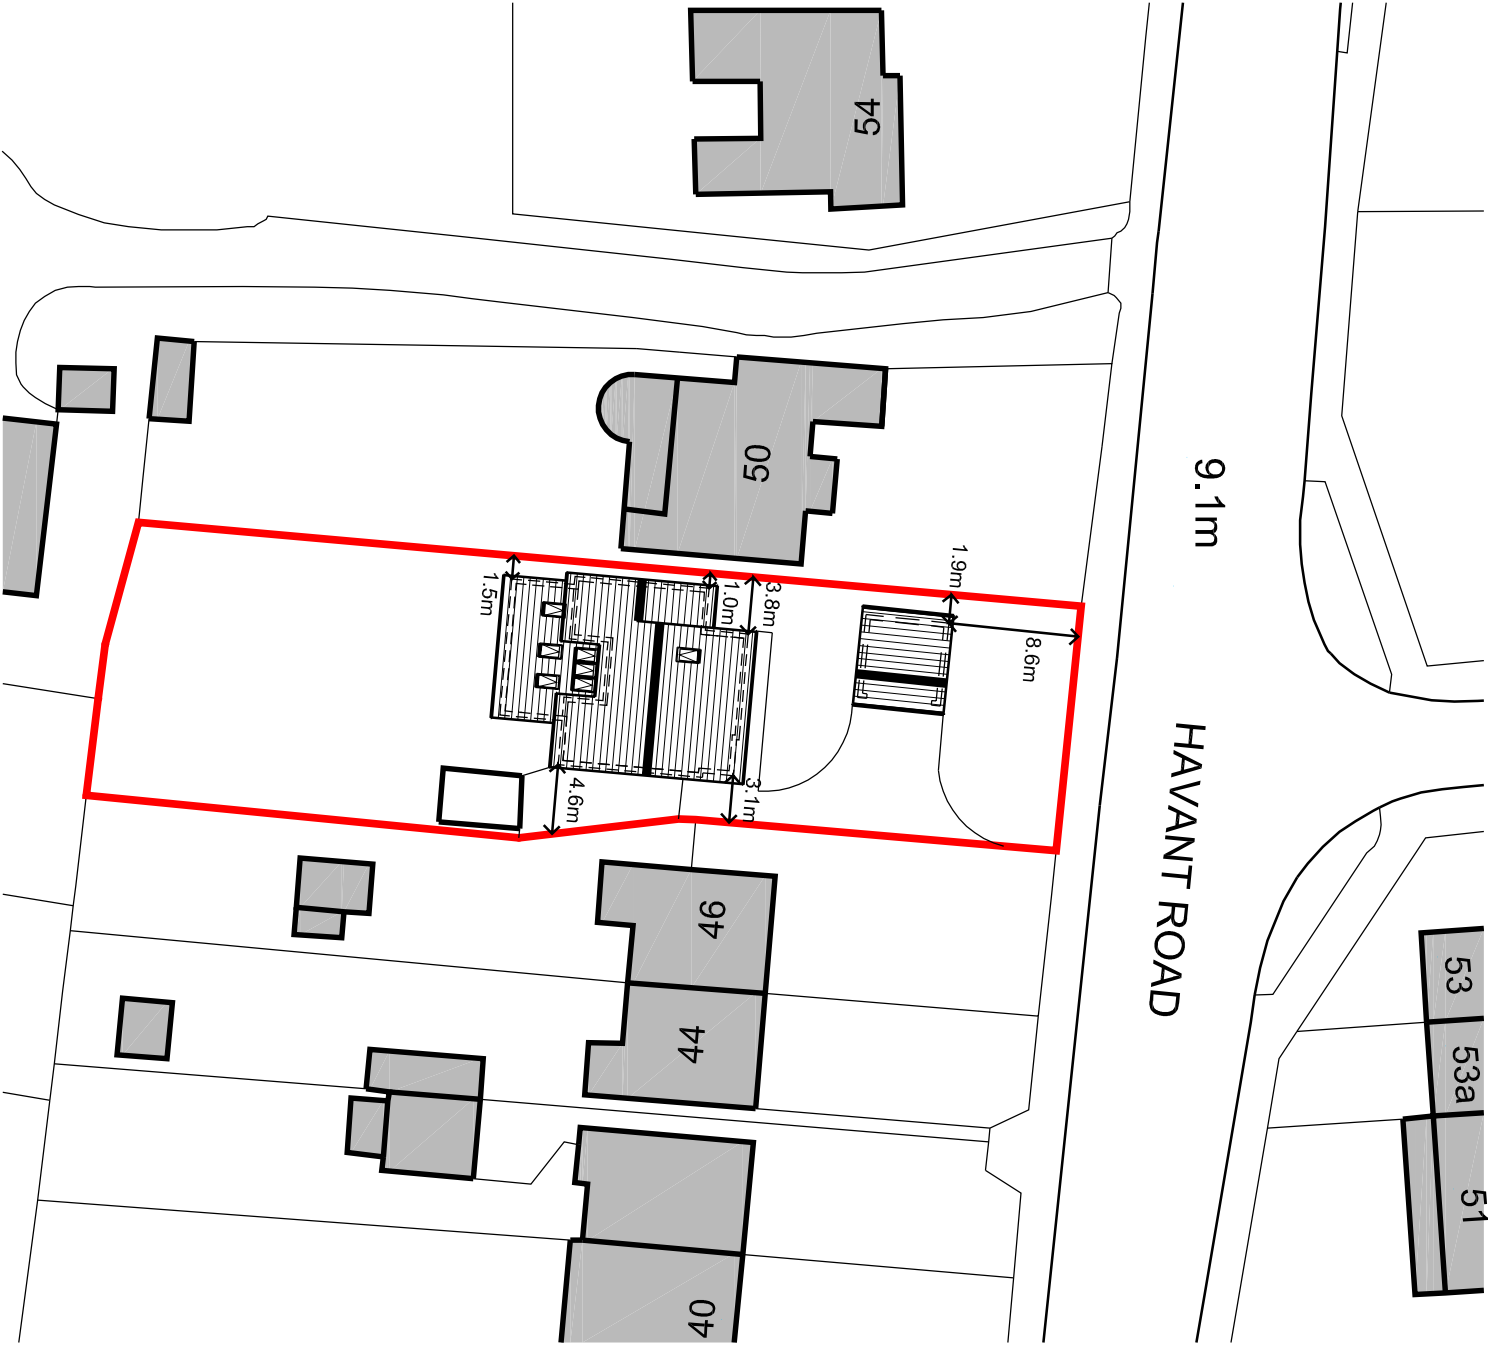

PROPOSED BLOCK PLAN