

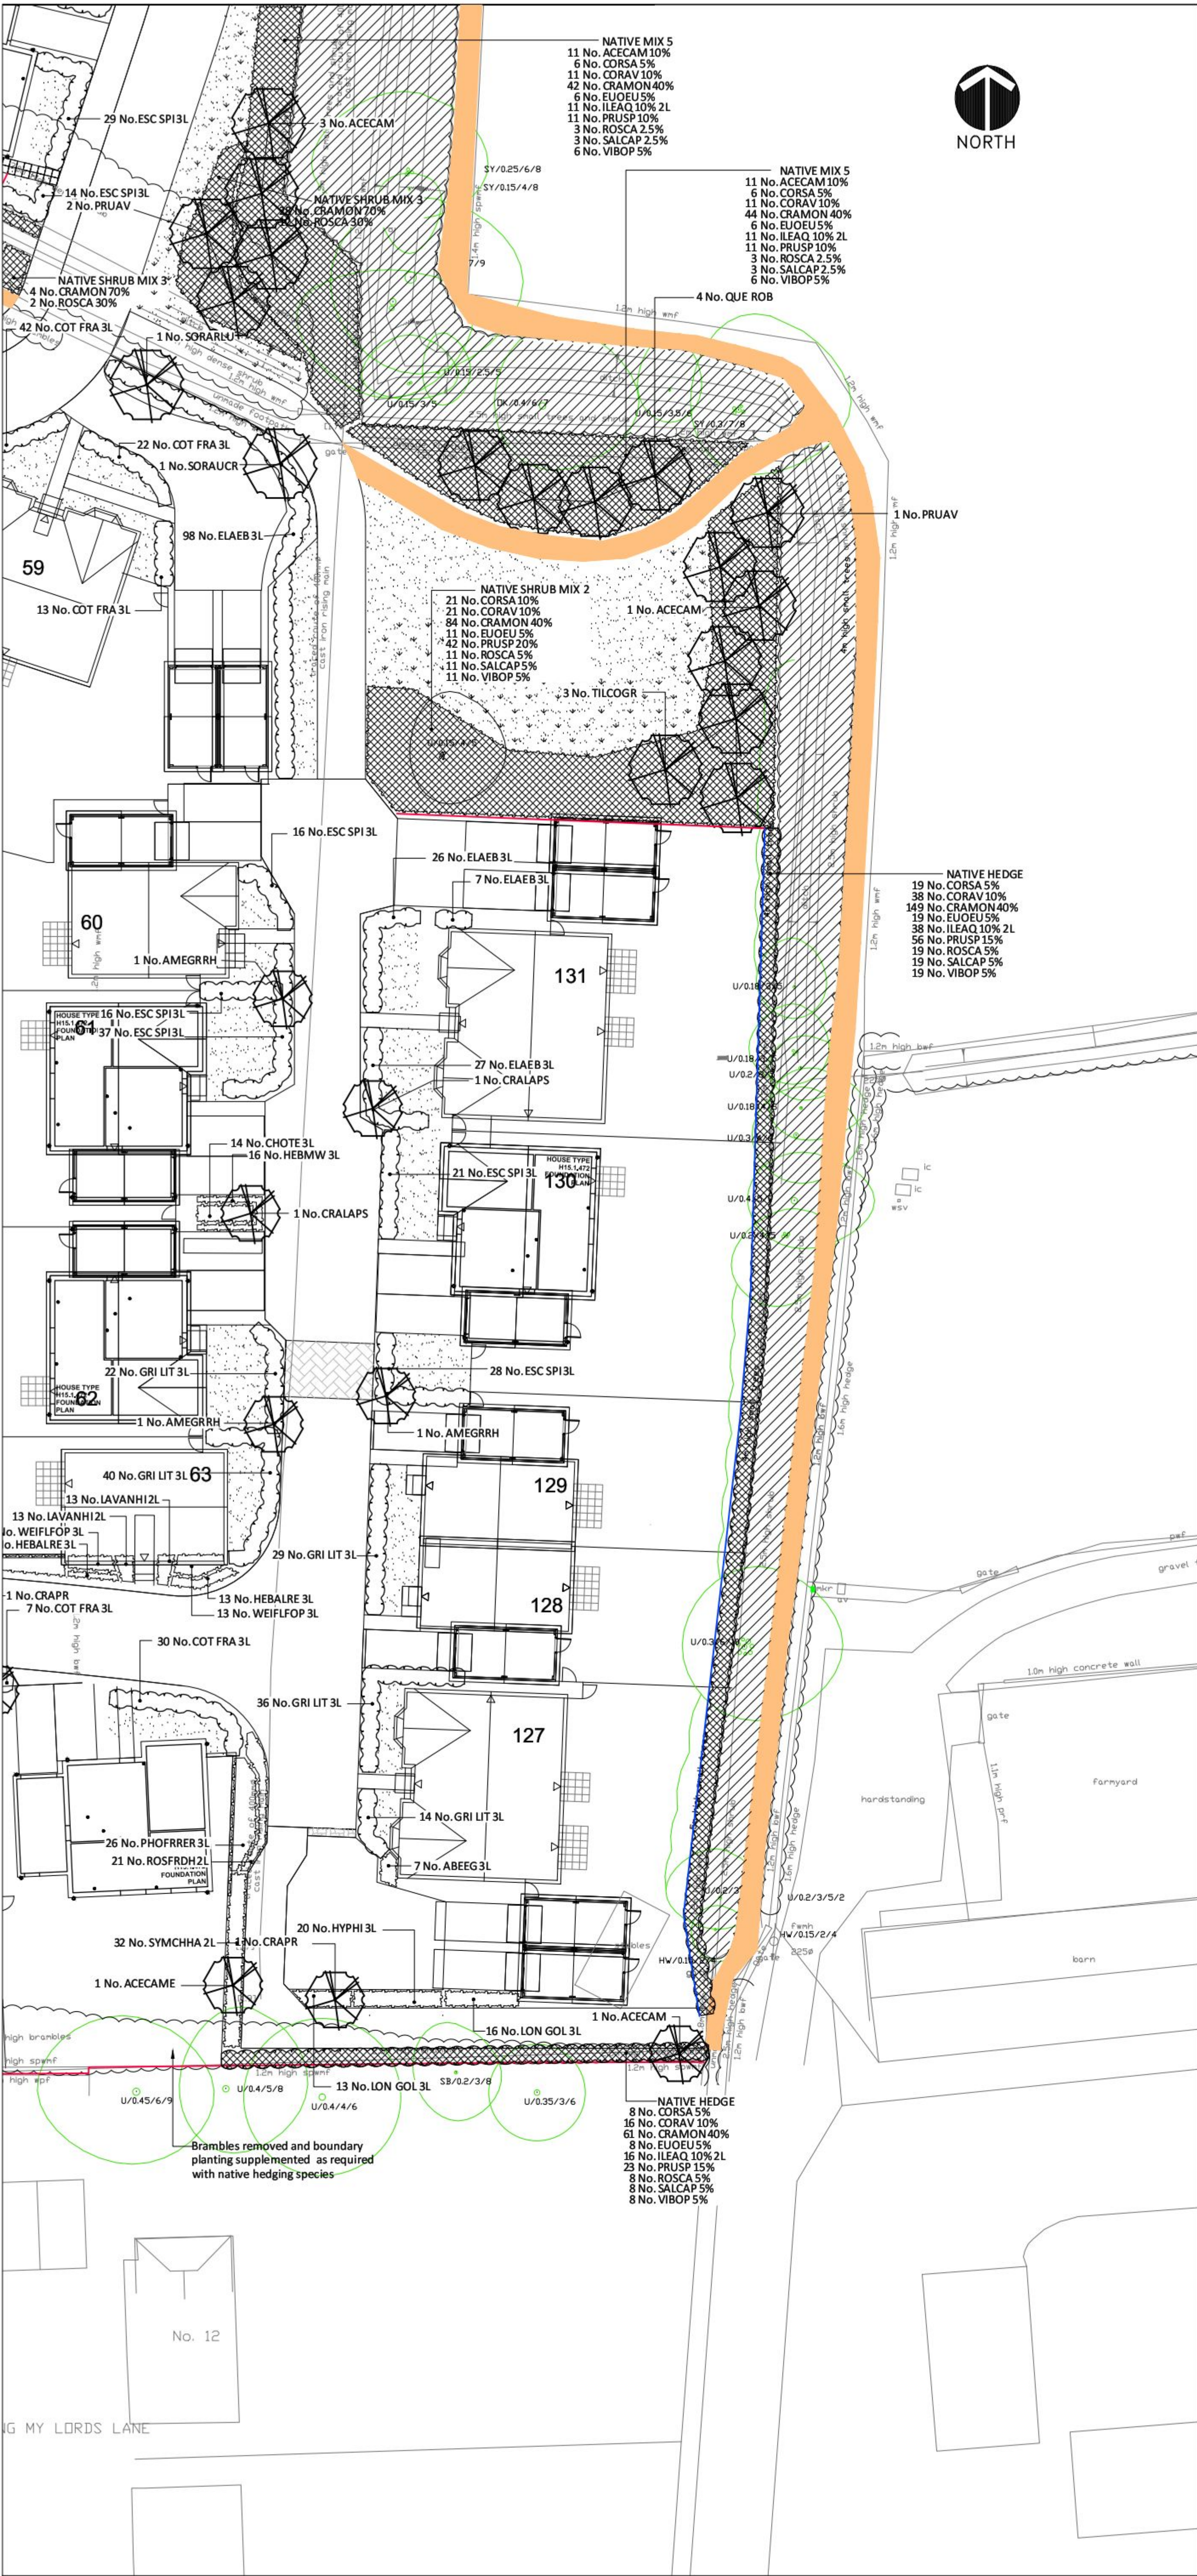


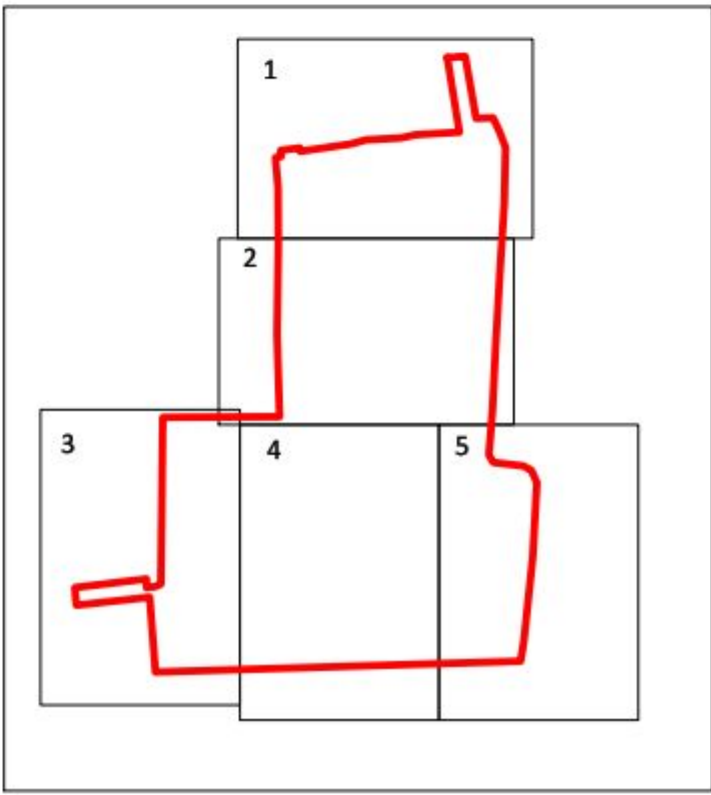

LEGEND

- EXISTING**
- Trees retained
Refer to Arboricultural Consultant for details and protection
 - Shrubs and hedges retained and enhanced with additional native planting mixes
 - Trees removed
Refer to Arboricultural Consultant for details and protection
 - Existing vegetation removed
- PROPOSED**
- Deciduous Trees
 - Shrubs
 - Hedge
 - Grass
 - Grass mown 2 x per annum
 - Native Planting
 - Boundary Fencing
Close board Fence 1.8m high
 - Boundary Fencing
Green Weld Mesh Fence 1.8m high
 - Boundary Fencing - LAP
Bow Top metal railings 1m high
 - Hoggin footpath. No-dig within the RPA of existing trees.

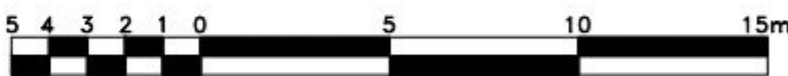

D	28-07-14	HM	South east corner cycle footpath increased to 2.5m wide and planting amended
C	22-07-14	HM	East footpath removed and revisions to planting
A	25-06-14	HM	Layout revisions

©This drawing is the copyright of HILARY MARTIN - INTEGRATED DESIGN.
All dimensions to be checked not scaled. All dimensions in millimetres unless otherwise stated. HILARY MARTIN - INTEGRATED DESIGN accepts no liability for any errors, loss or damage of whatsoever nature and however arising from any variation made to this drawing or the execution of the work to which it relates which has not been referred to them and their approval obtained.

Client
BELLWAY HOMES LTD
Project
LAND NORTH OF GOLDRING CLOSE MENGHAM
Drawing title
LANDSCAPE PROPOSALS 5 OF 5

Drawing No.
ID591.05D
Scale
1:200@A1
Date
04-14
Drawn By
HM