

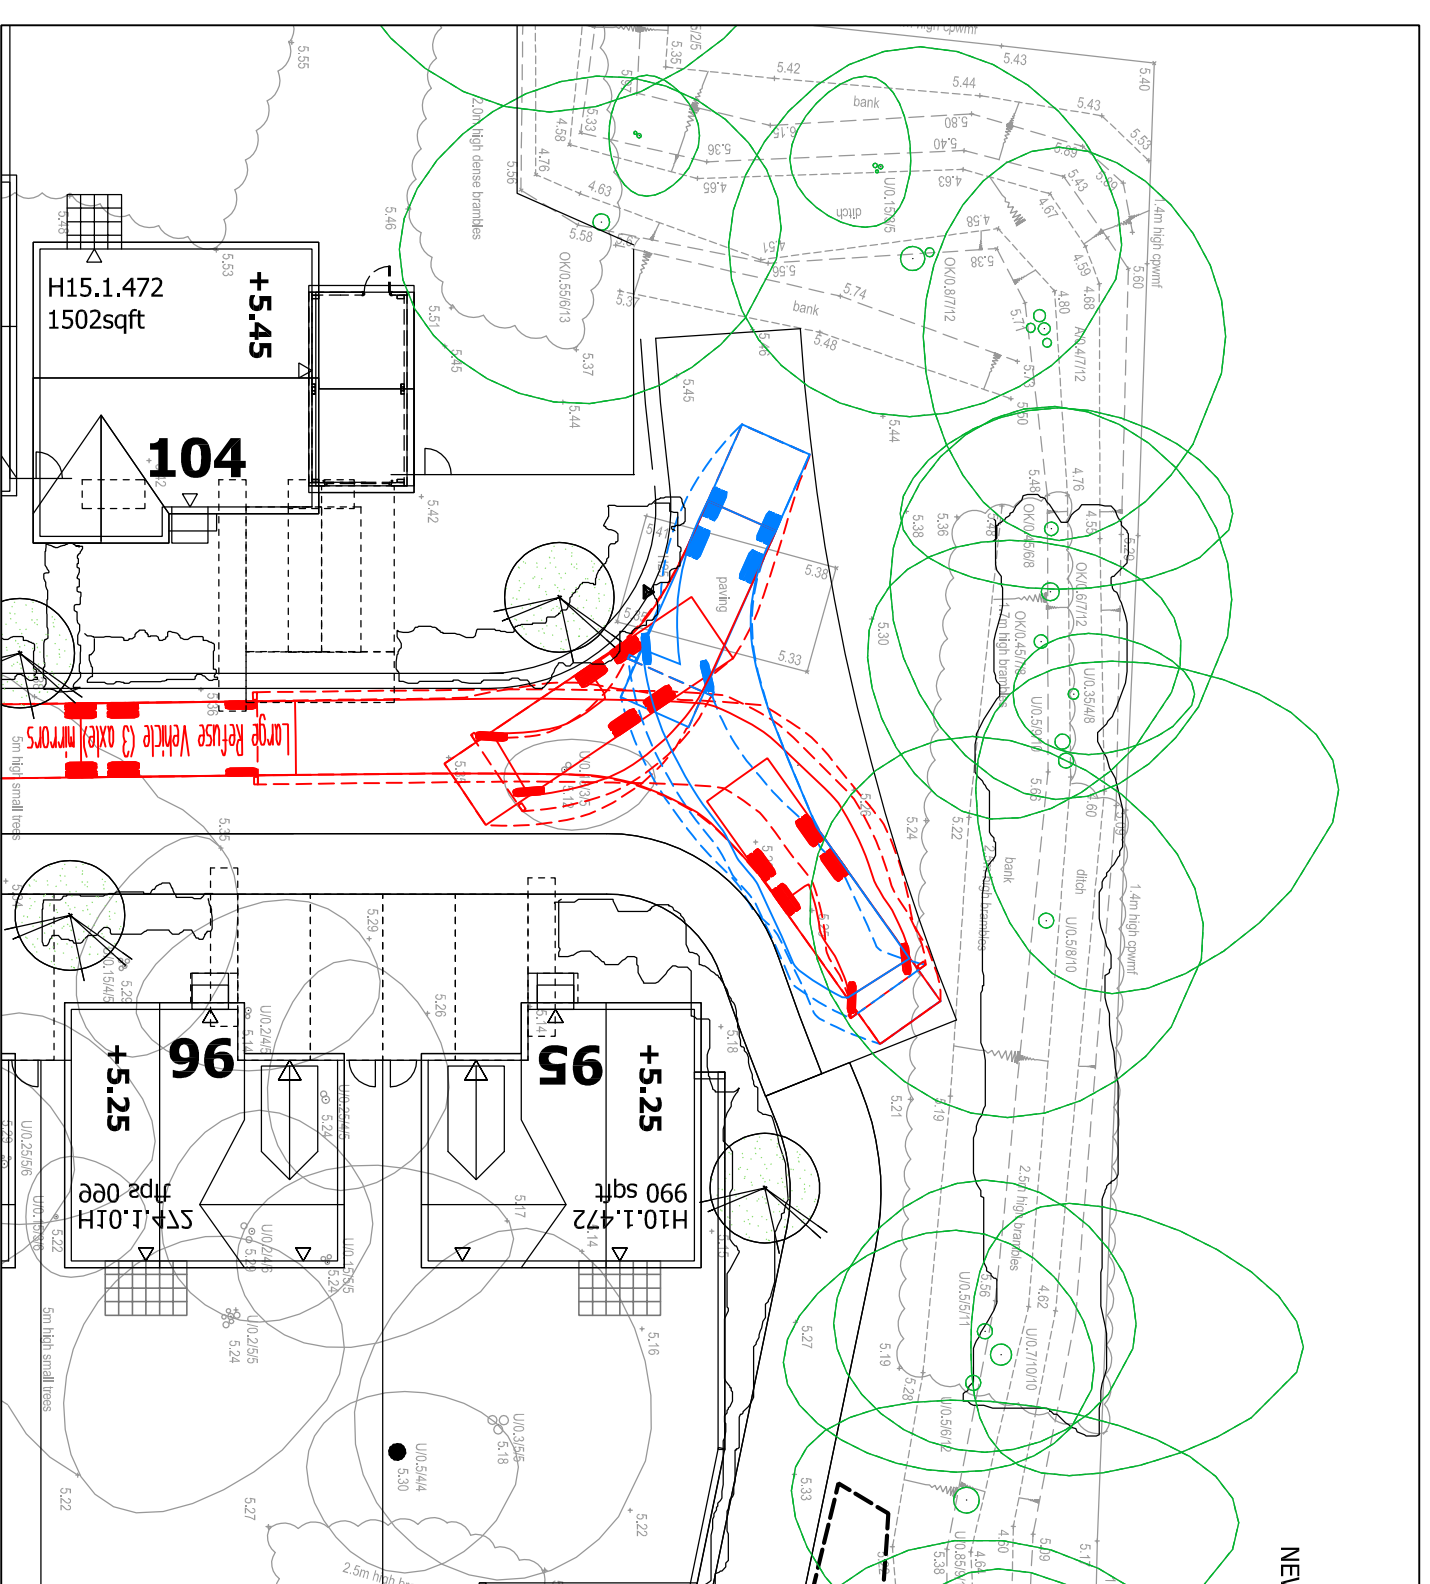
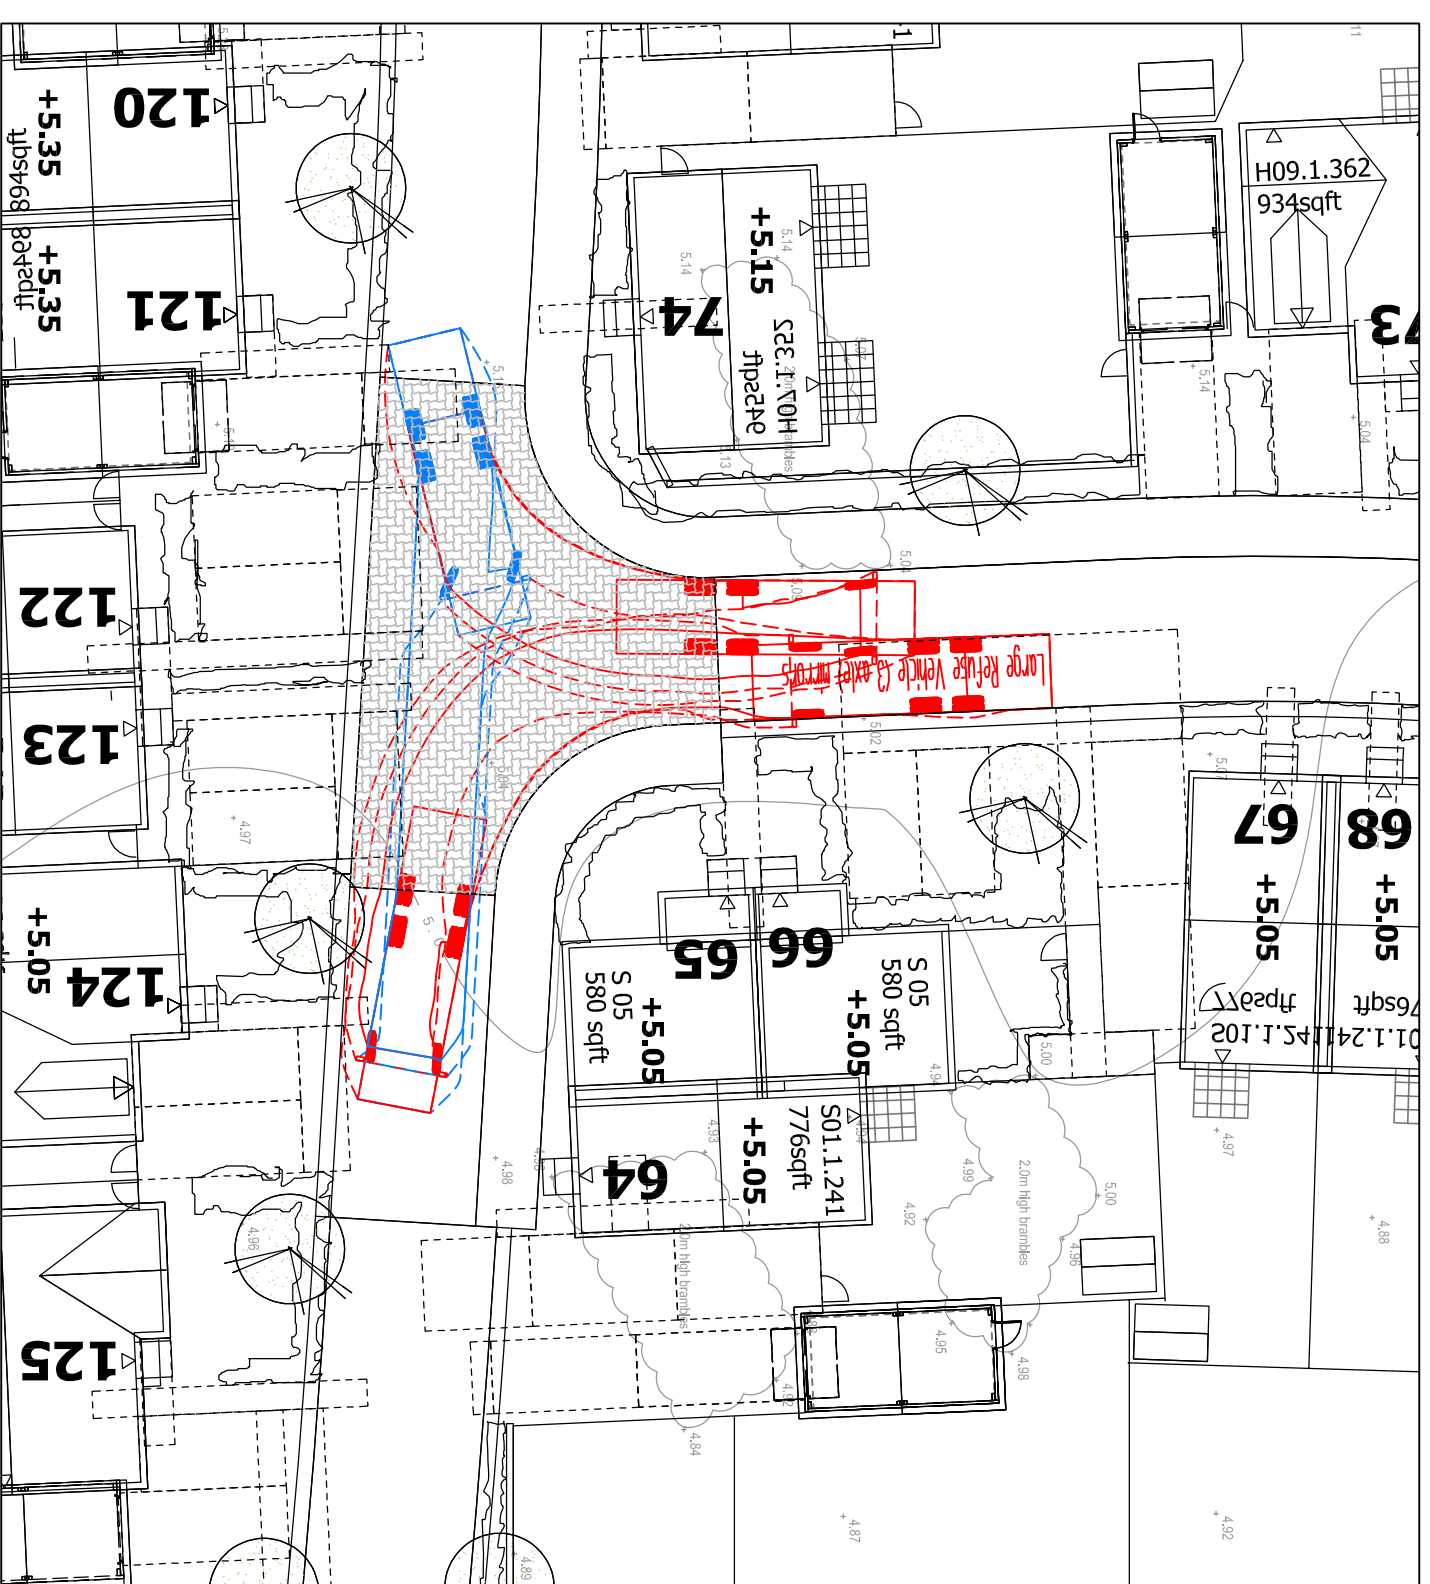
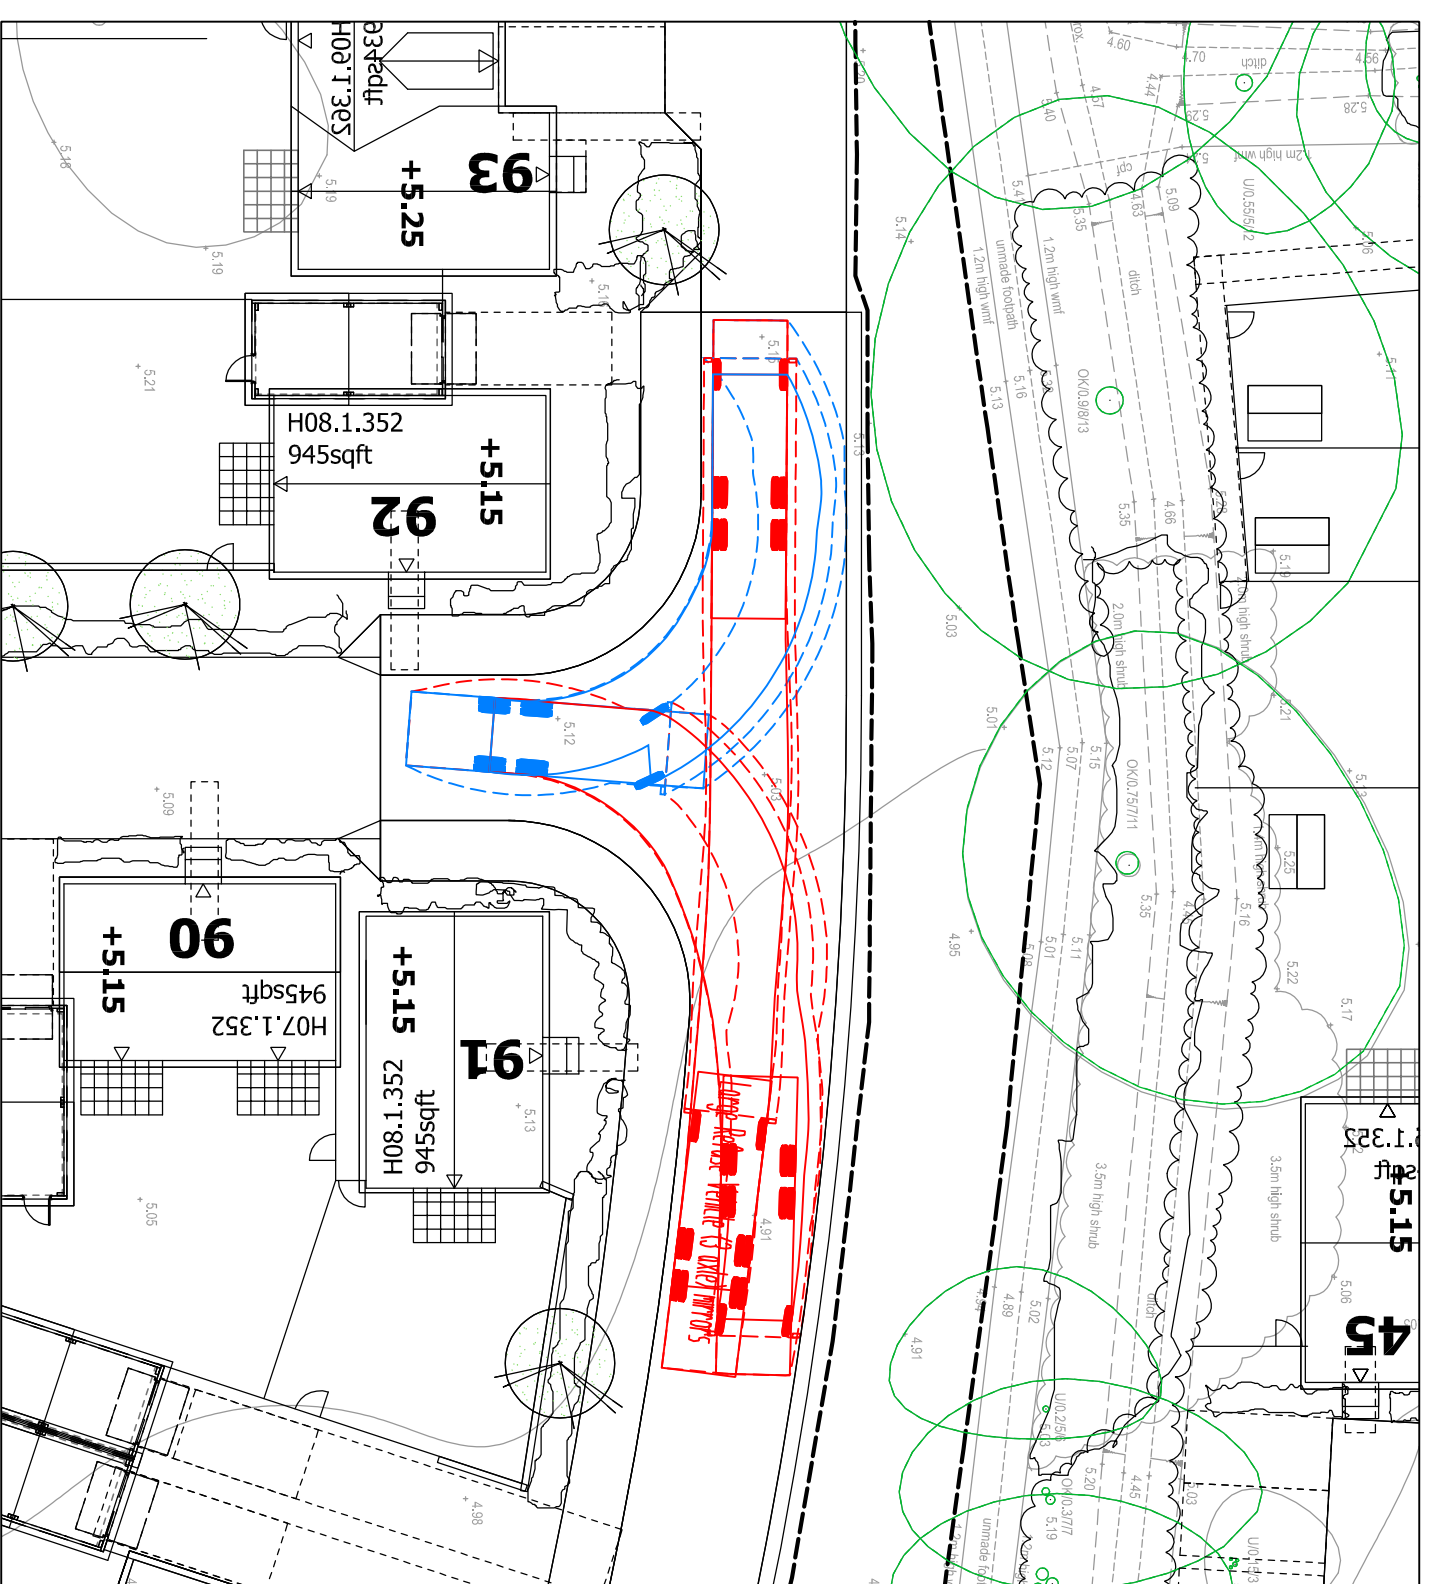
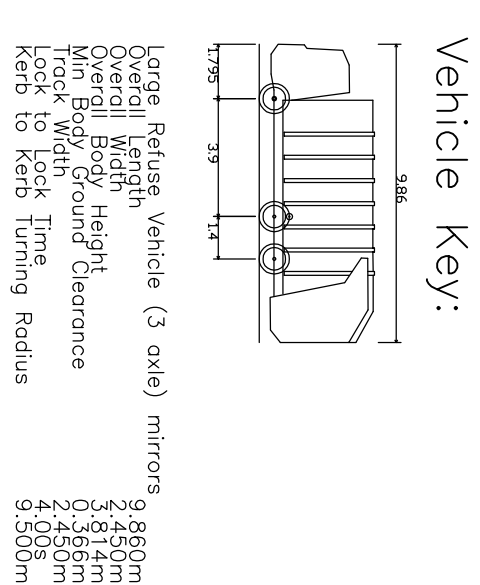
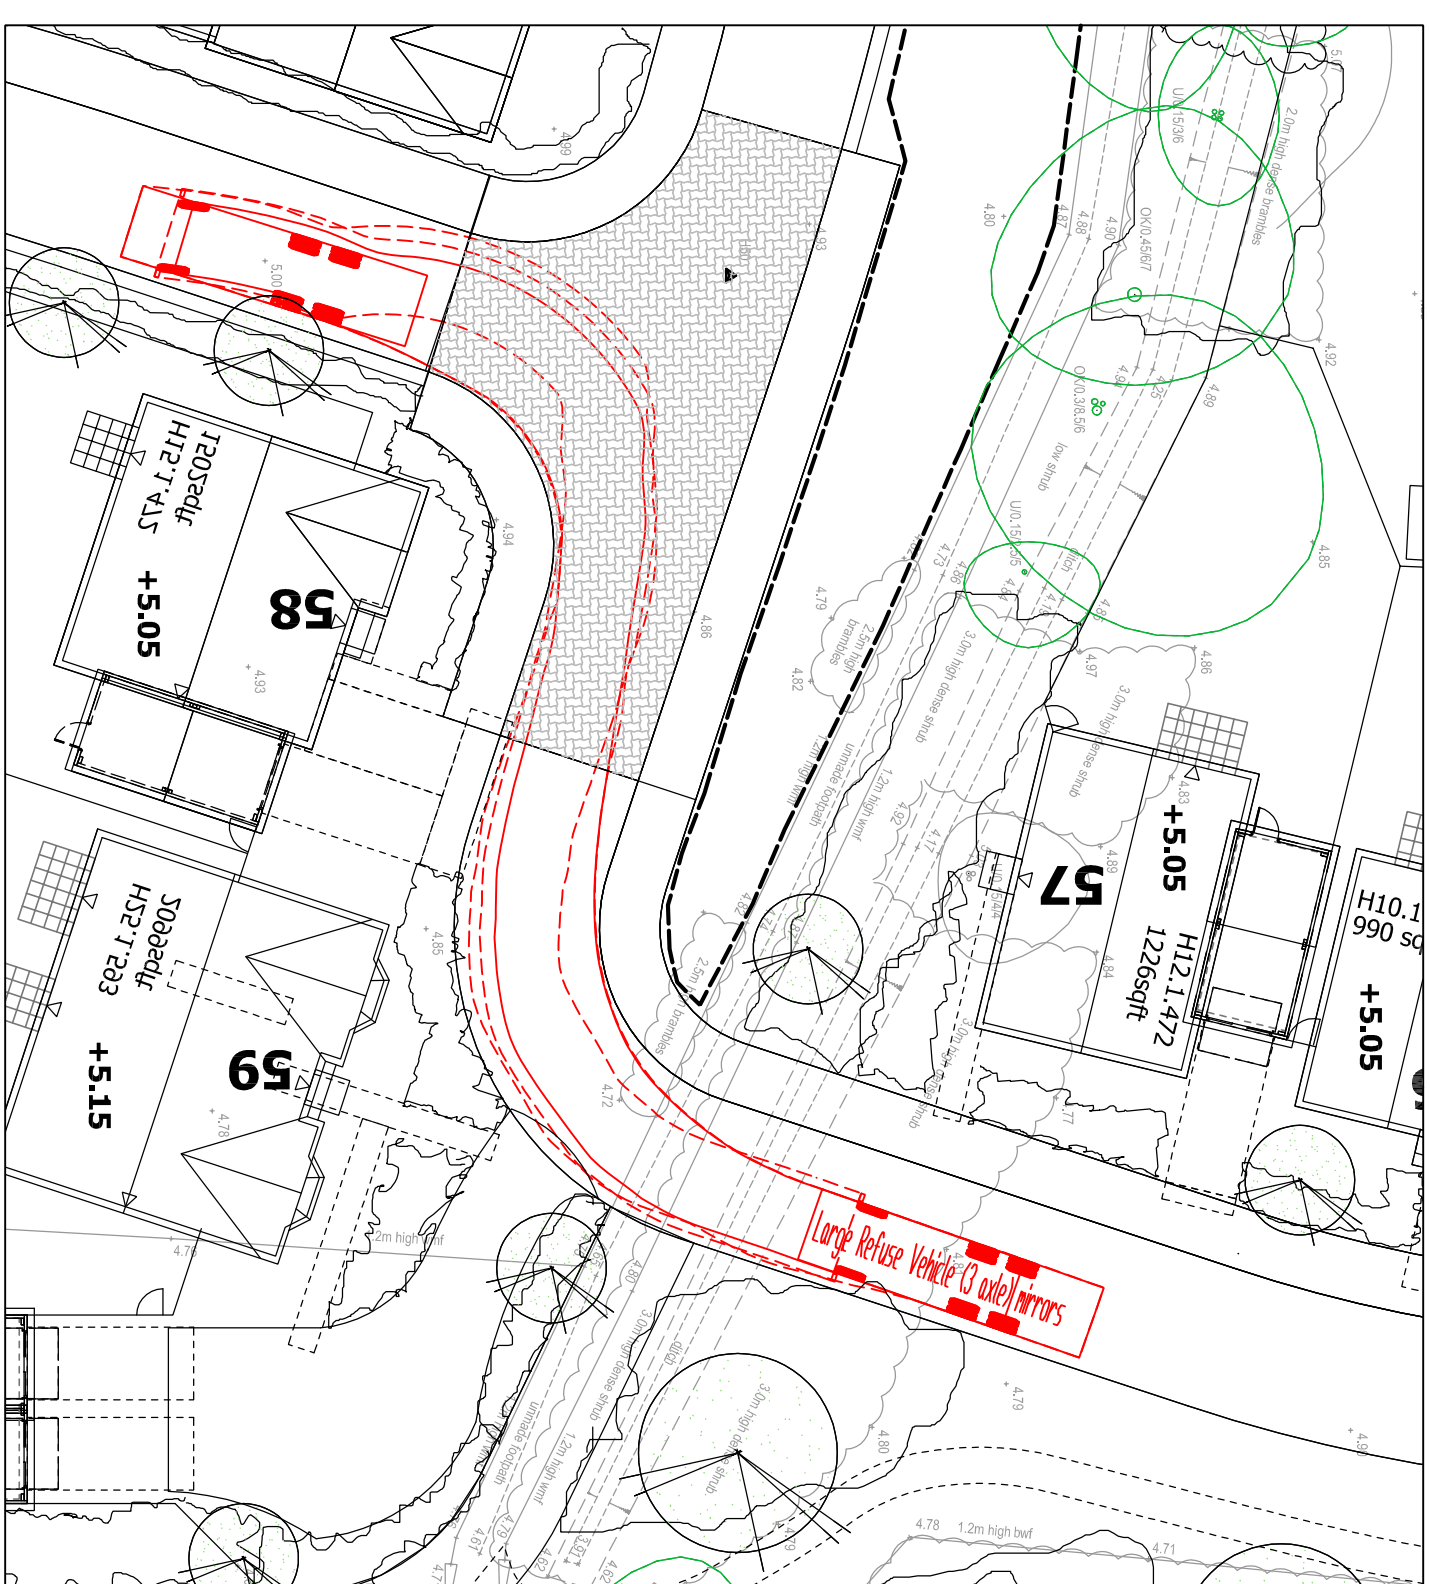
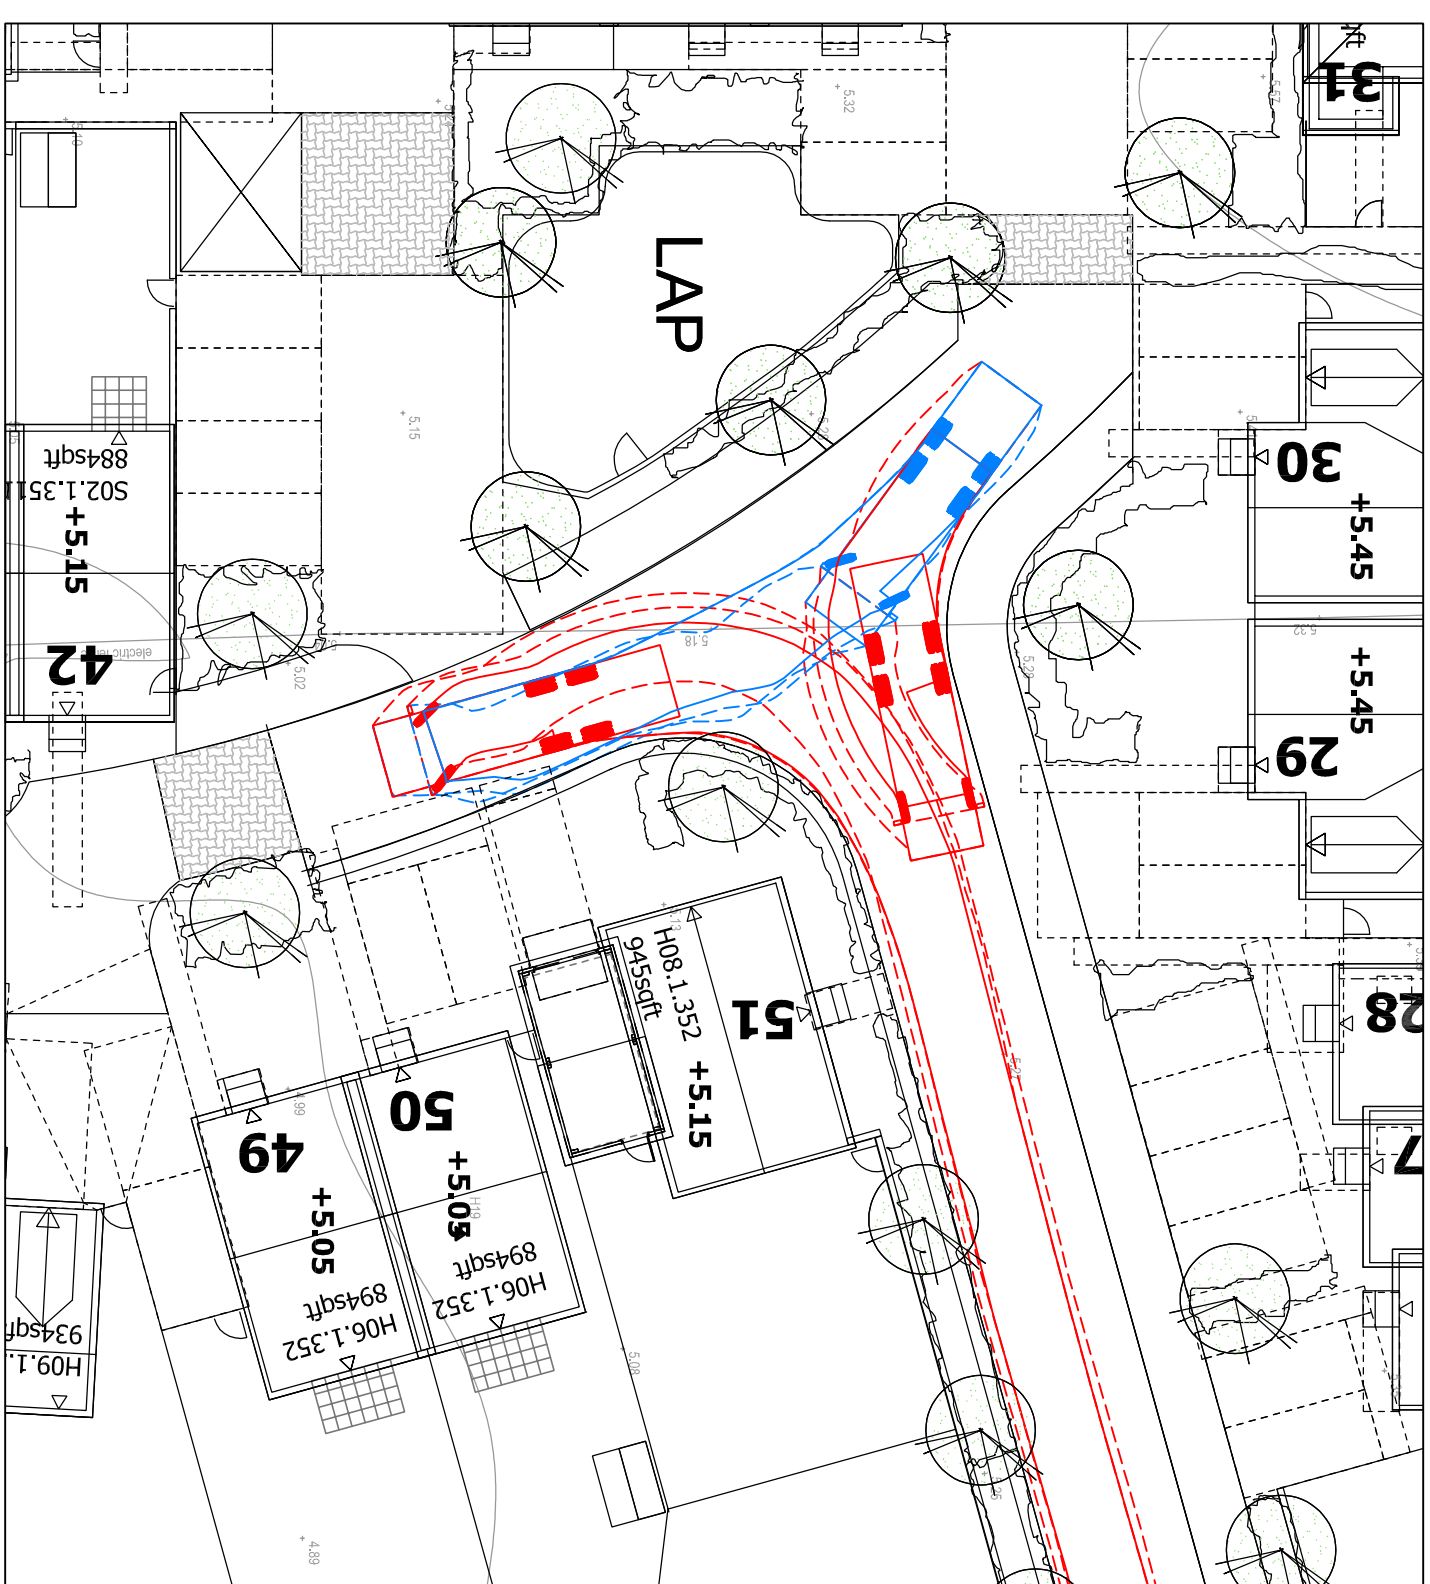


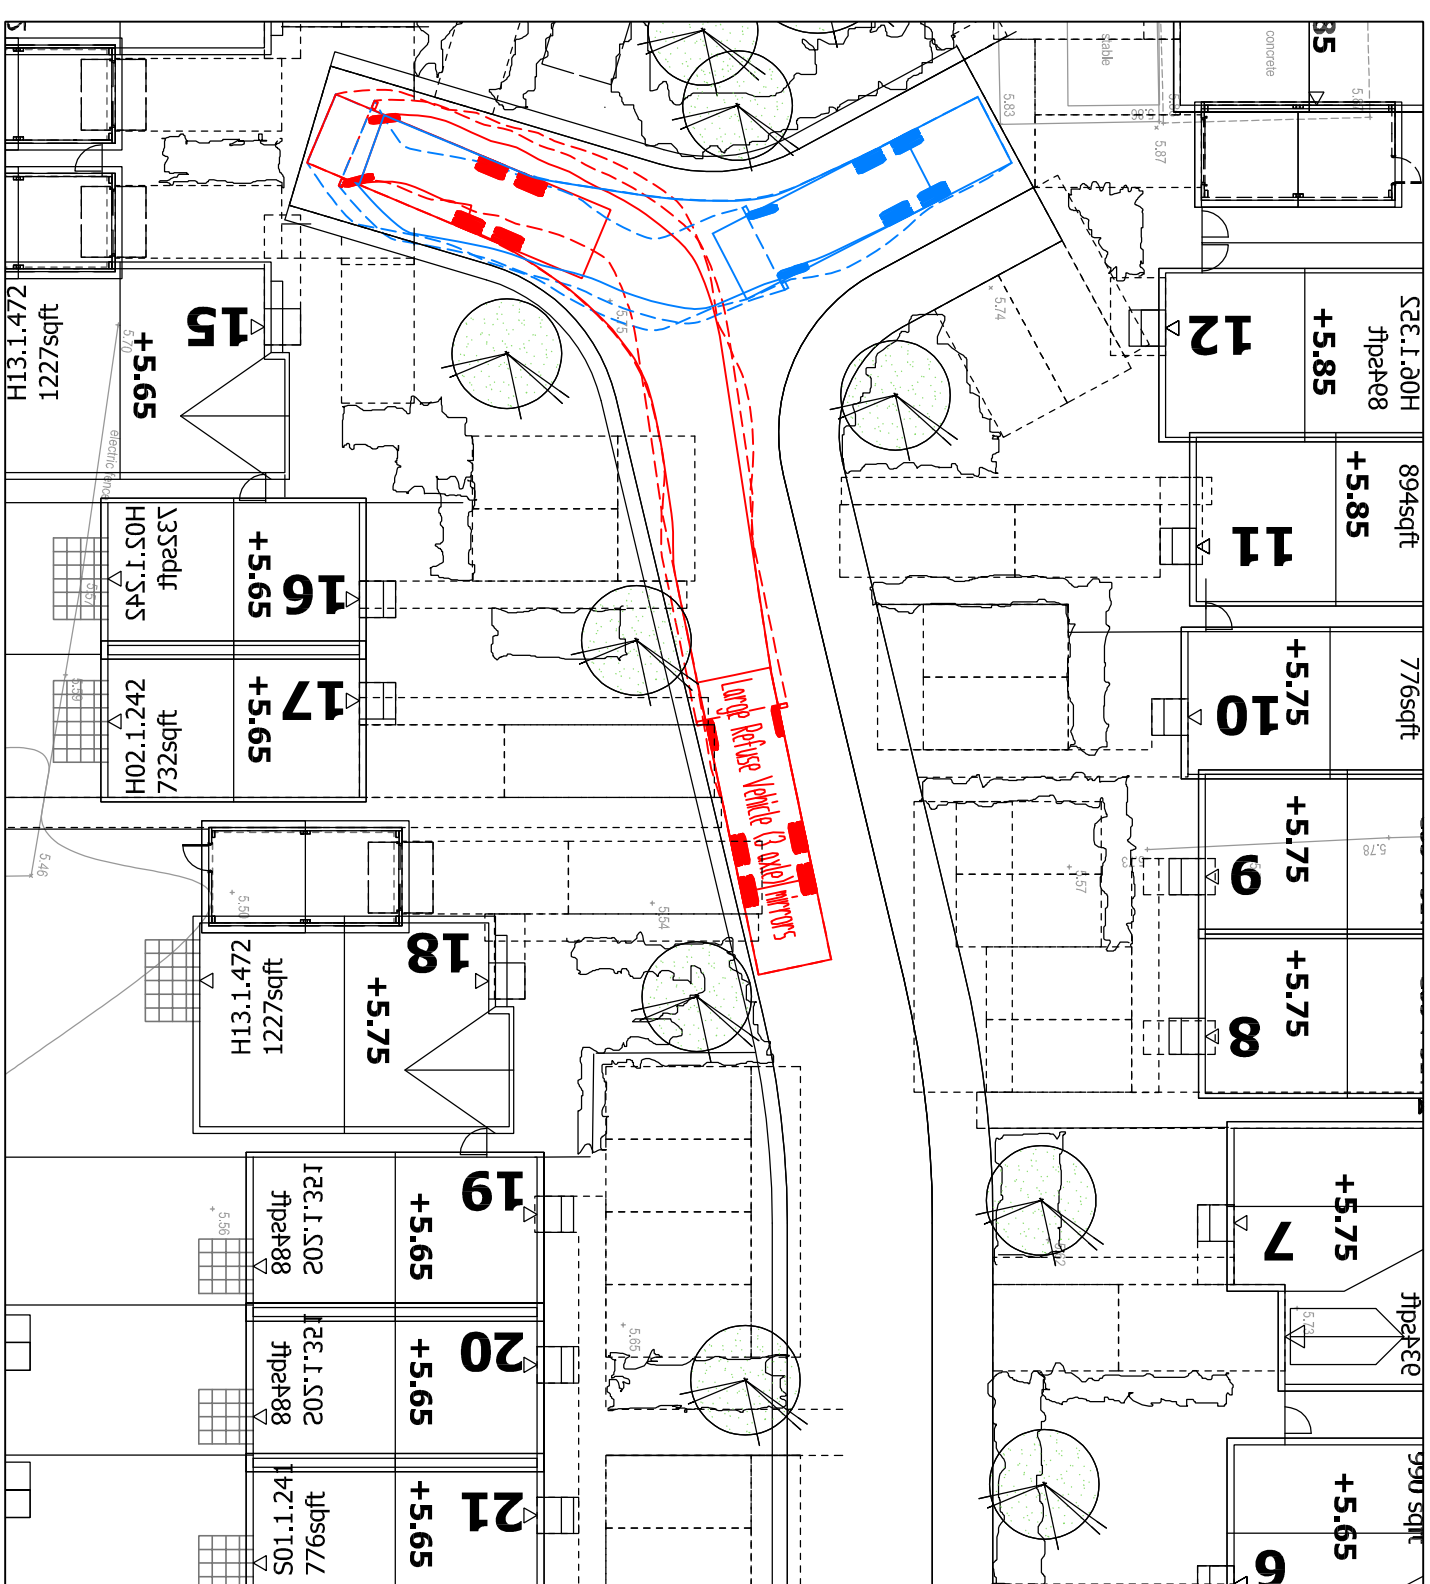

Vehicle Key:

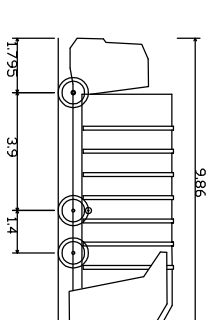

Large Refuse Vehicle (3 axle) mirrors	9.860m
Overall Length	2.450m
Overall Width	3.814m
Overall Body Height	0.366m
Min Body Ground Clearance	2.450m
Track Width	2.00s
Lock to Lock Time	4.00s
Kerb to Kerb Turning Radius	9.500m


Copyright ©



Cole Easdon
CONSULTANTS



YORK PARK
EDISON HALL
DORCAN WAT
SWINDON
WILTSHIRE
Tel : 01793 619965
Fax : 01793 619967

Web Site
Email
ce@coleeasdon.com
www.coleeasdon.com

Bellway Homes (Wessex)

Development South of Beech Grove
Hayling Island
Hampshire

Drawing Title

Refuse Vehicle Tracking

Designed by: DJR	Drawn by: DJR	Checked by: RB
----------------------------	-------------------------	--------------------------

DATE	23.05.14
TIME	1:250 @ A1

Org. No.
4159-115

29