


NOISE / REPTILE FENCE ERECTED AFTER EXISTING HEDGE TO BE
TRIMMED BACK PARALLEL WITH EXISTING SITE BOUNDARY.
PLANTING AND RHYNE COMPLETED ONCE FENCE ERECTED

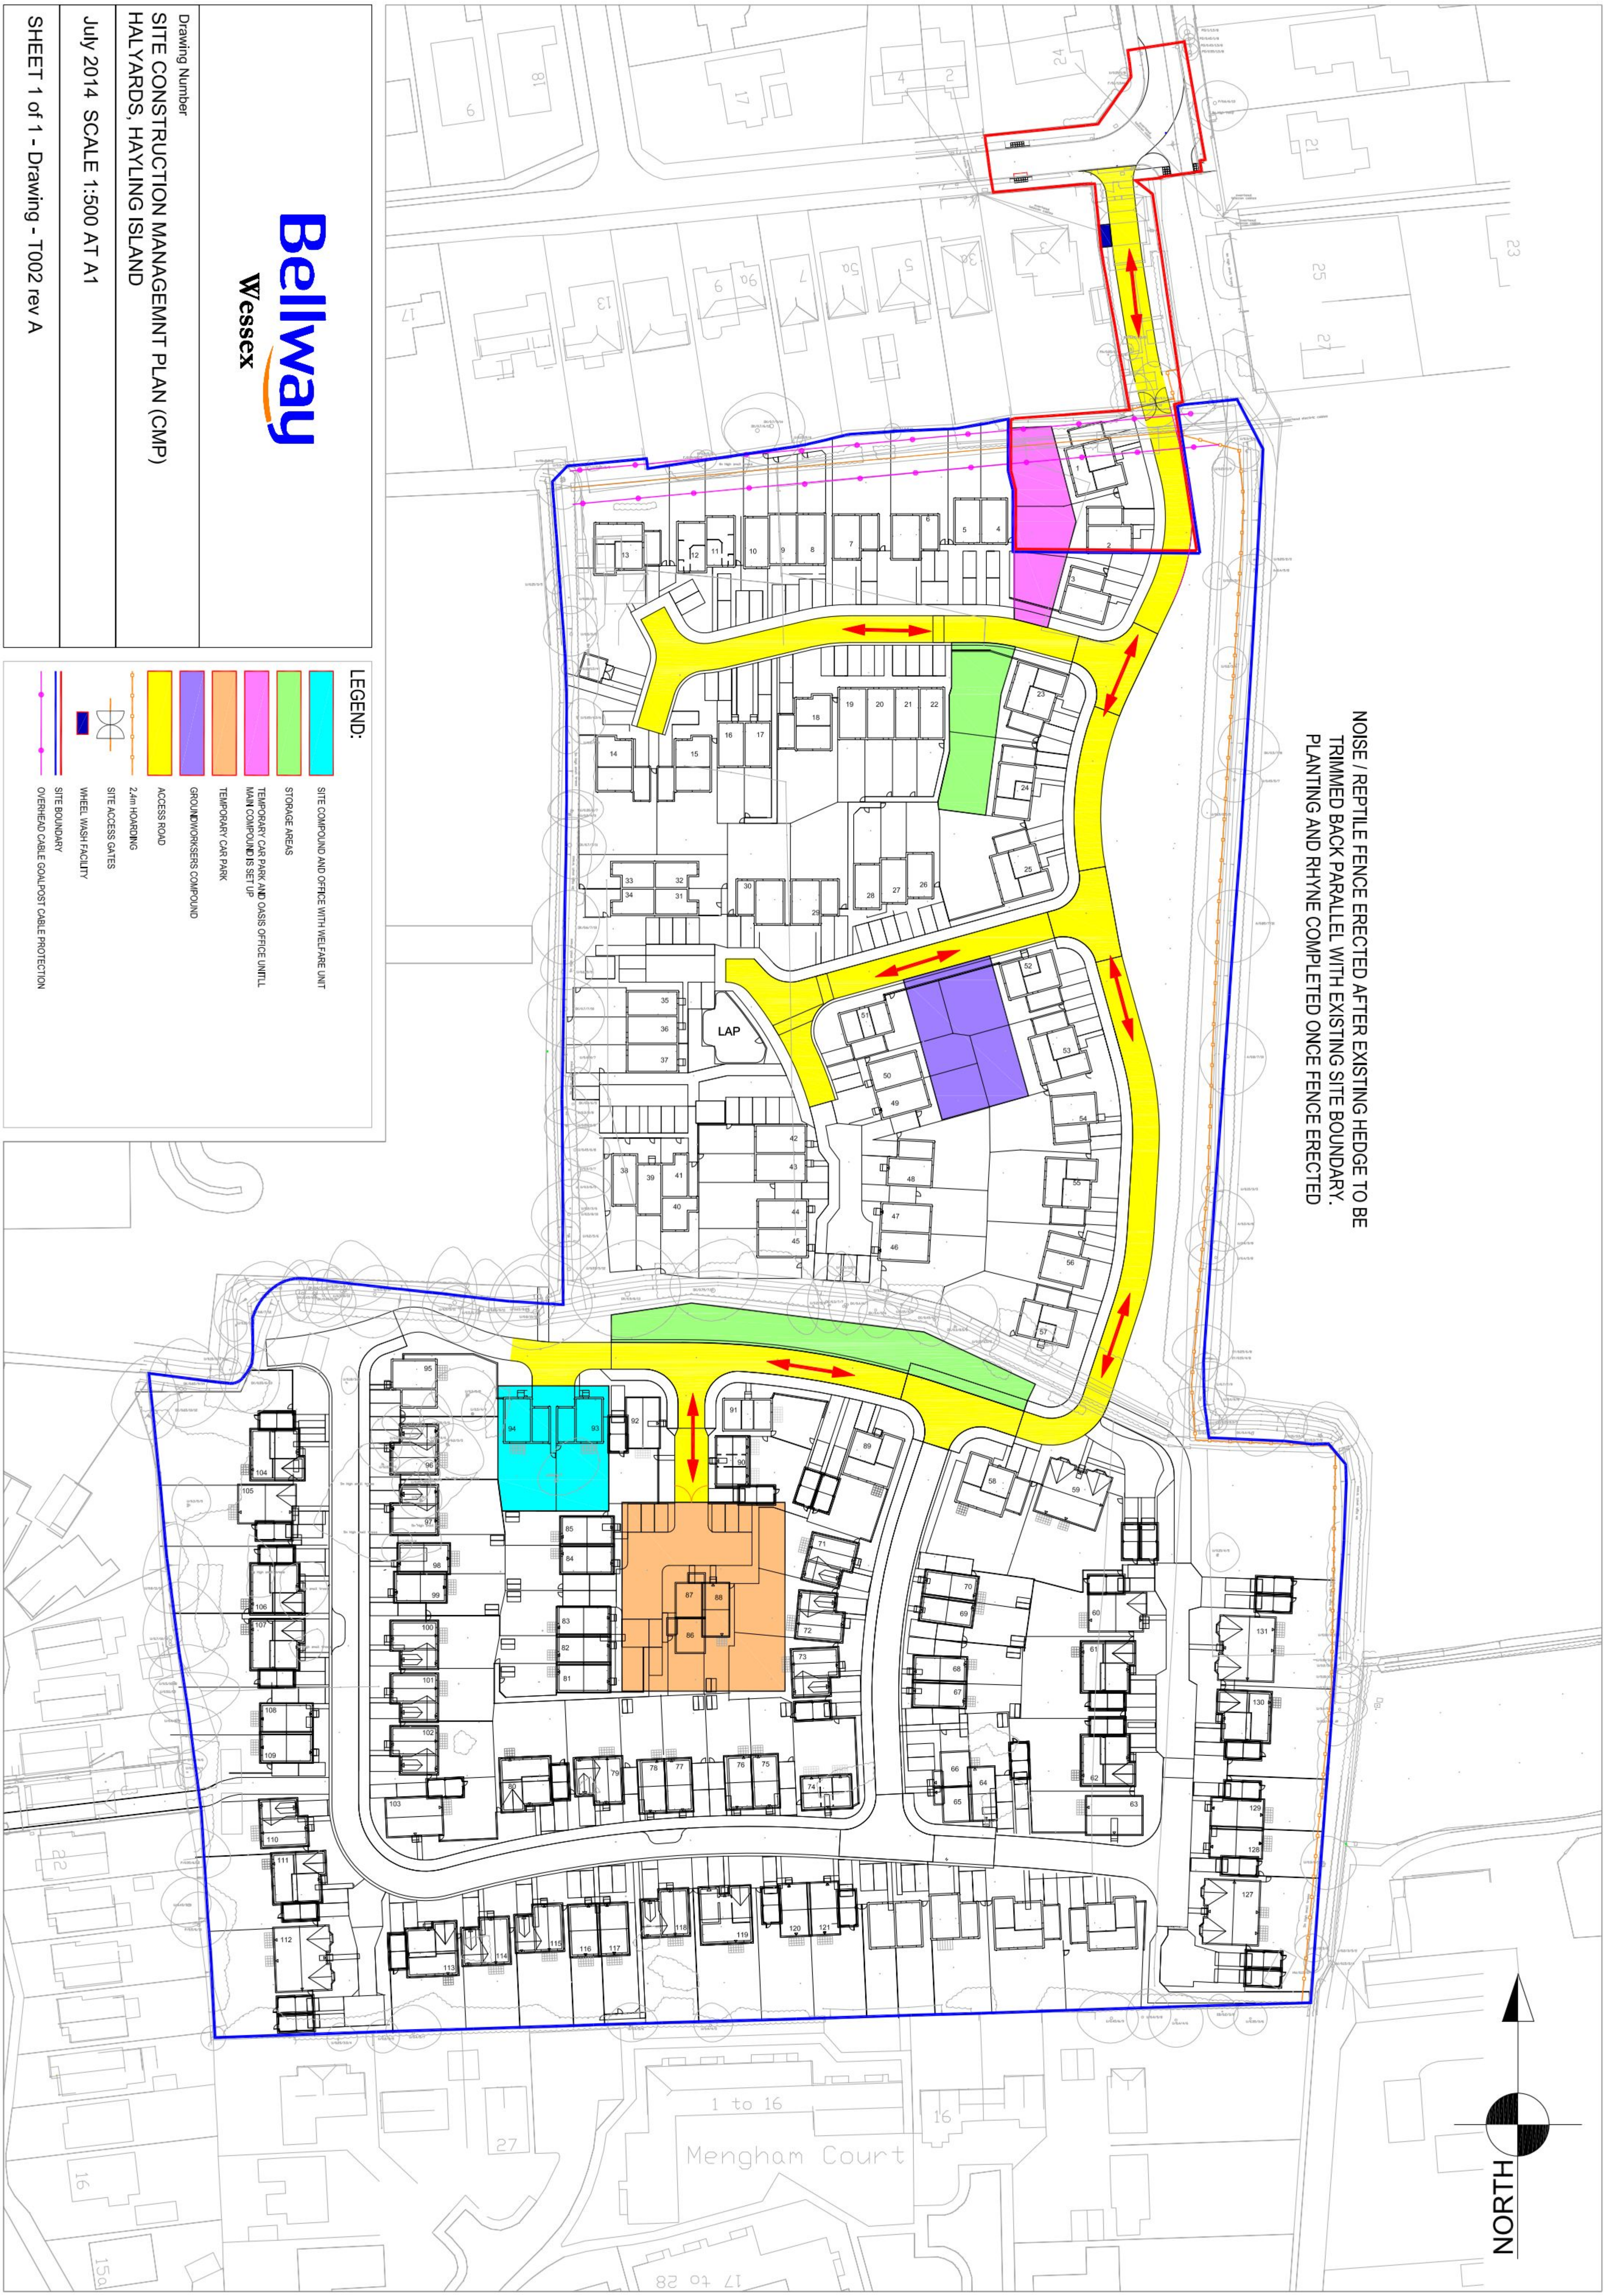

LEGEND:

- SITE COMPOUND AND OFFICE WITH WELFARE UNIT
- STORAGE AREAS
- TEMPORARY CAR PARK AND OASIS OFFICE UNTIL MAIN COMPOUND IS SET UP
- TEMPORARY CAR PARK
- GROUNDWORKERS COMPOUND
- ACCESS ROAD
- 24m HOARDING
- SITE ACCESS GATES
- WHEEL WASH FACILITY
- SITE BOUNDARY
- OVERHEAD CABLE GOALPOST CABLE PROTECTION



Drawing Number
SITE CONSTRUCTION MANAGEMENT PLAN (CMP)
HALYARDS, HAYLING ISLAND

July 2014 SCALE 1:500 AT A1

SHEET 1 of 1 - Drawing - T002 rev A