




NETWORK 1
1 IN 2 YEAR EVENT

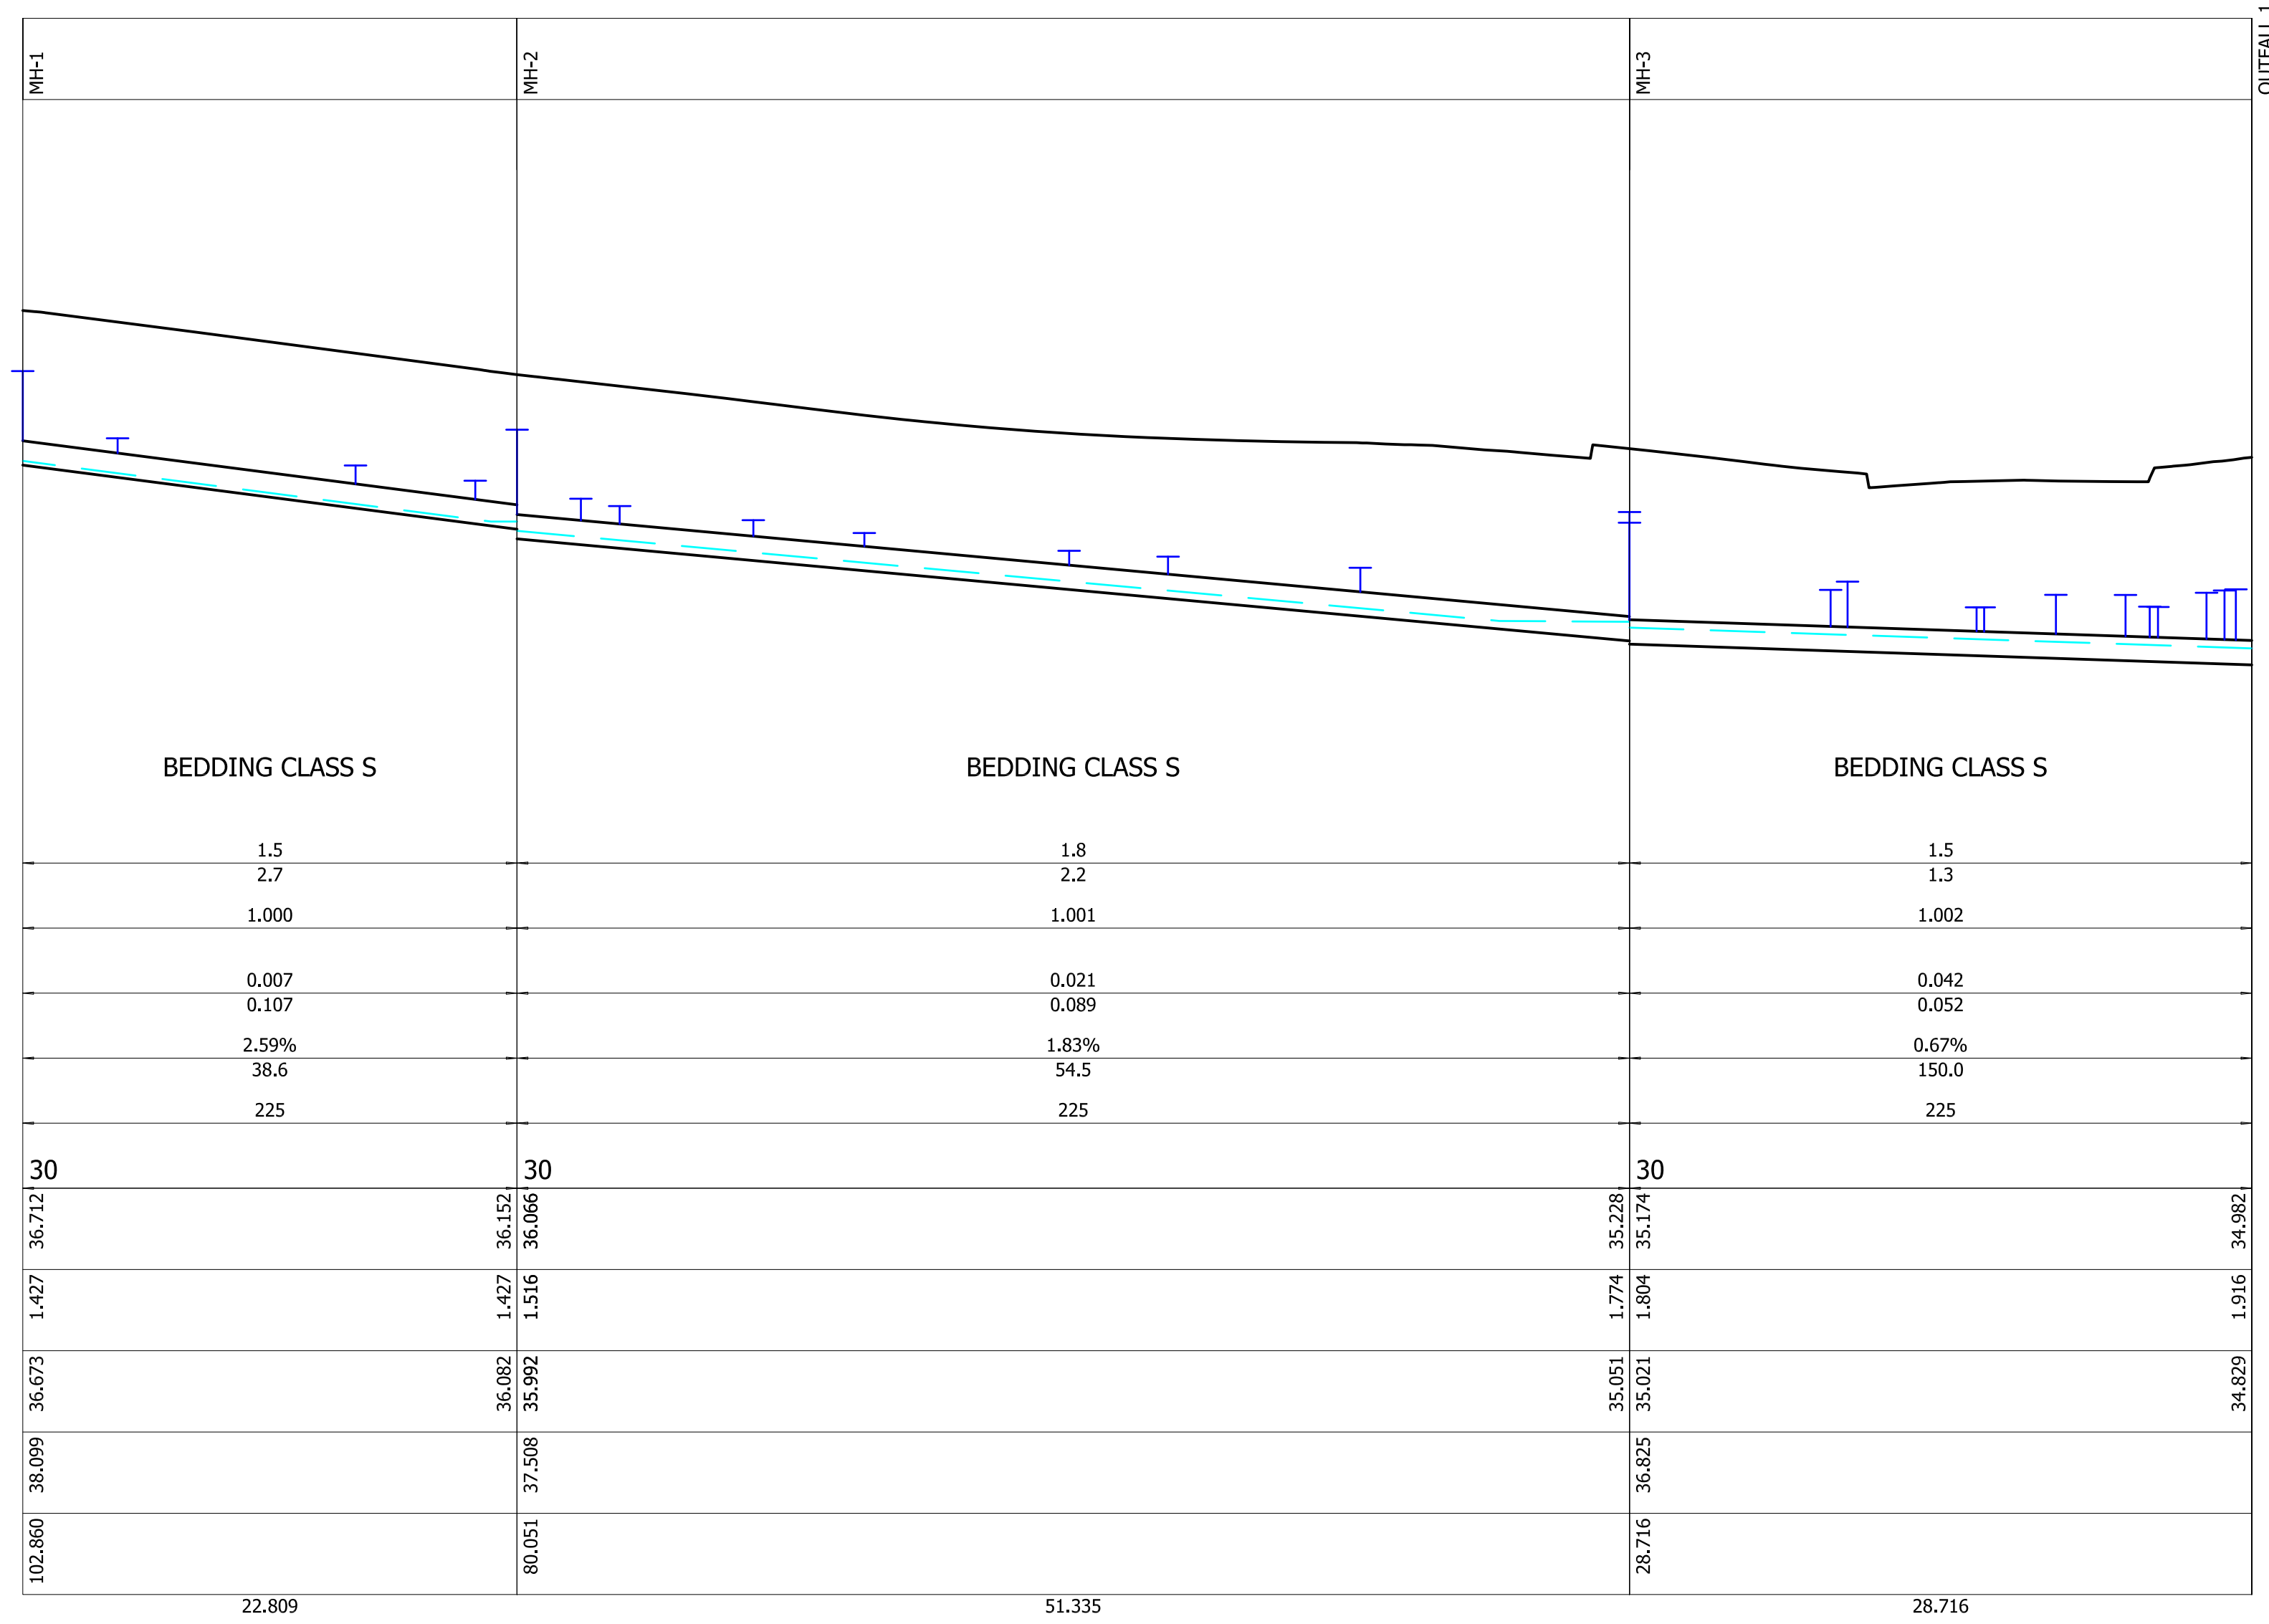


NETWORK 2
1 IN 2 YEAR EVENT

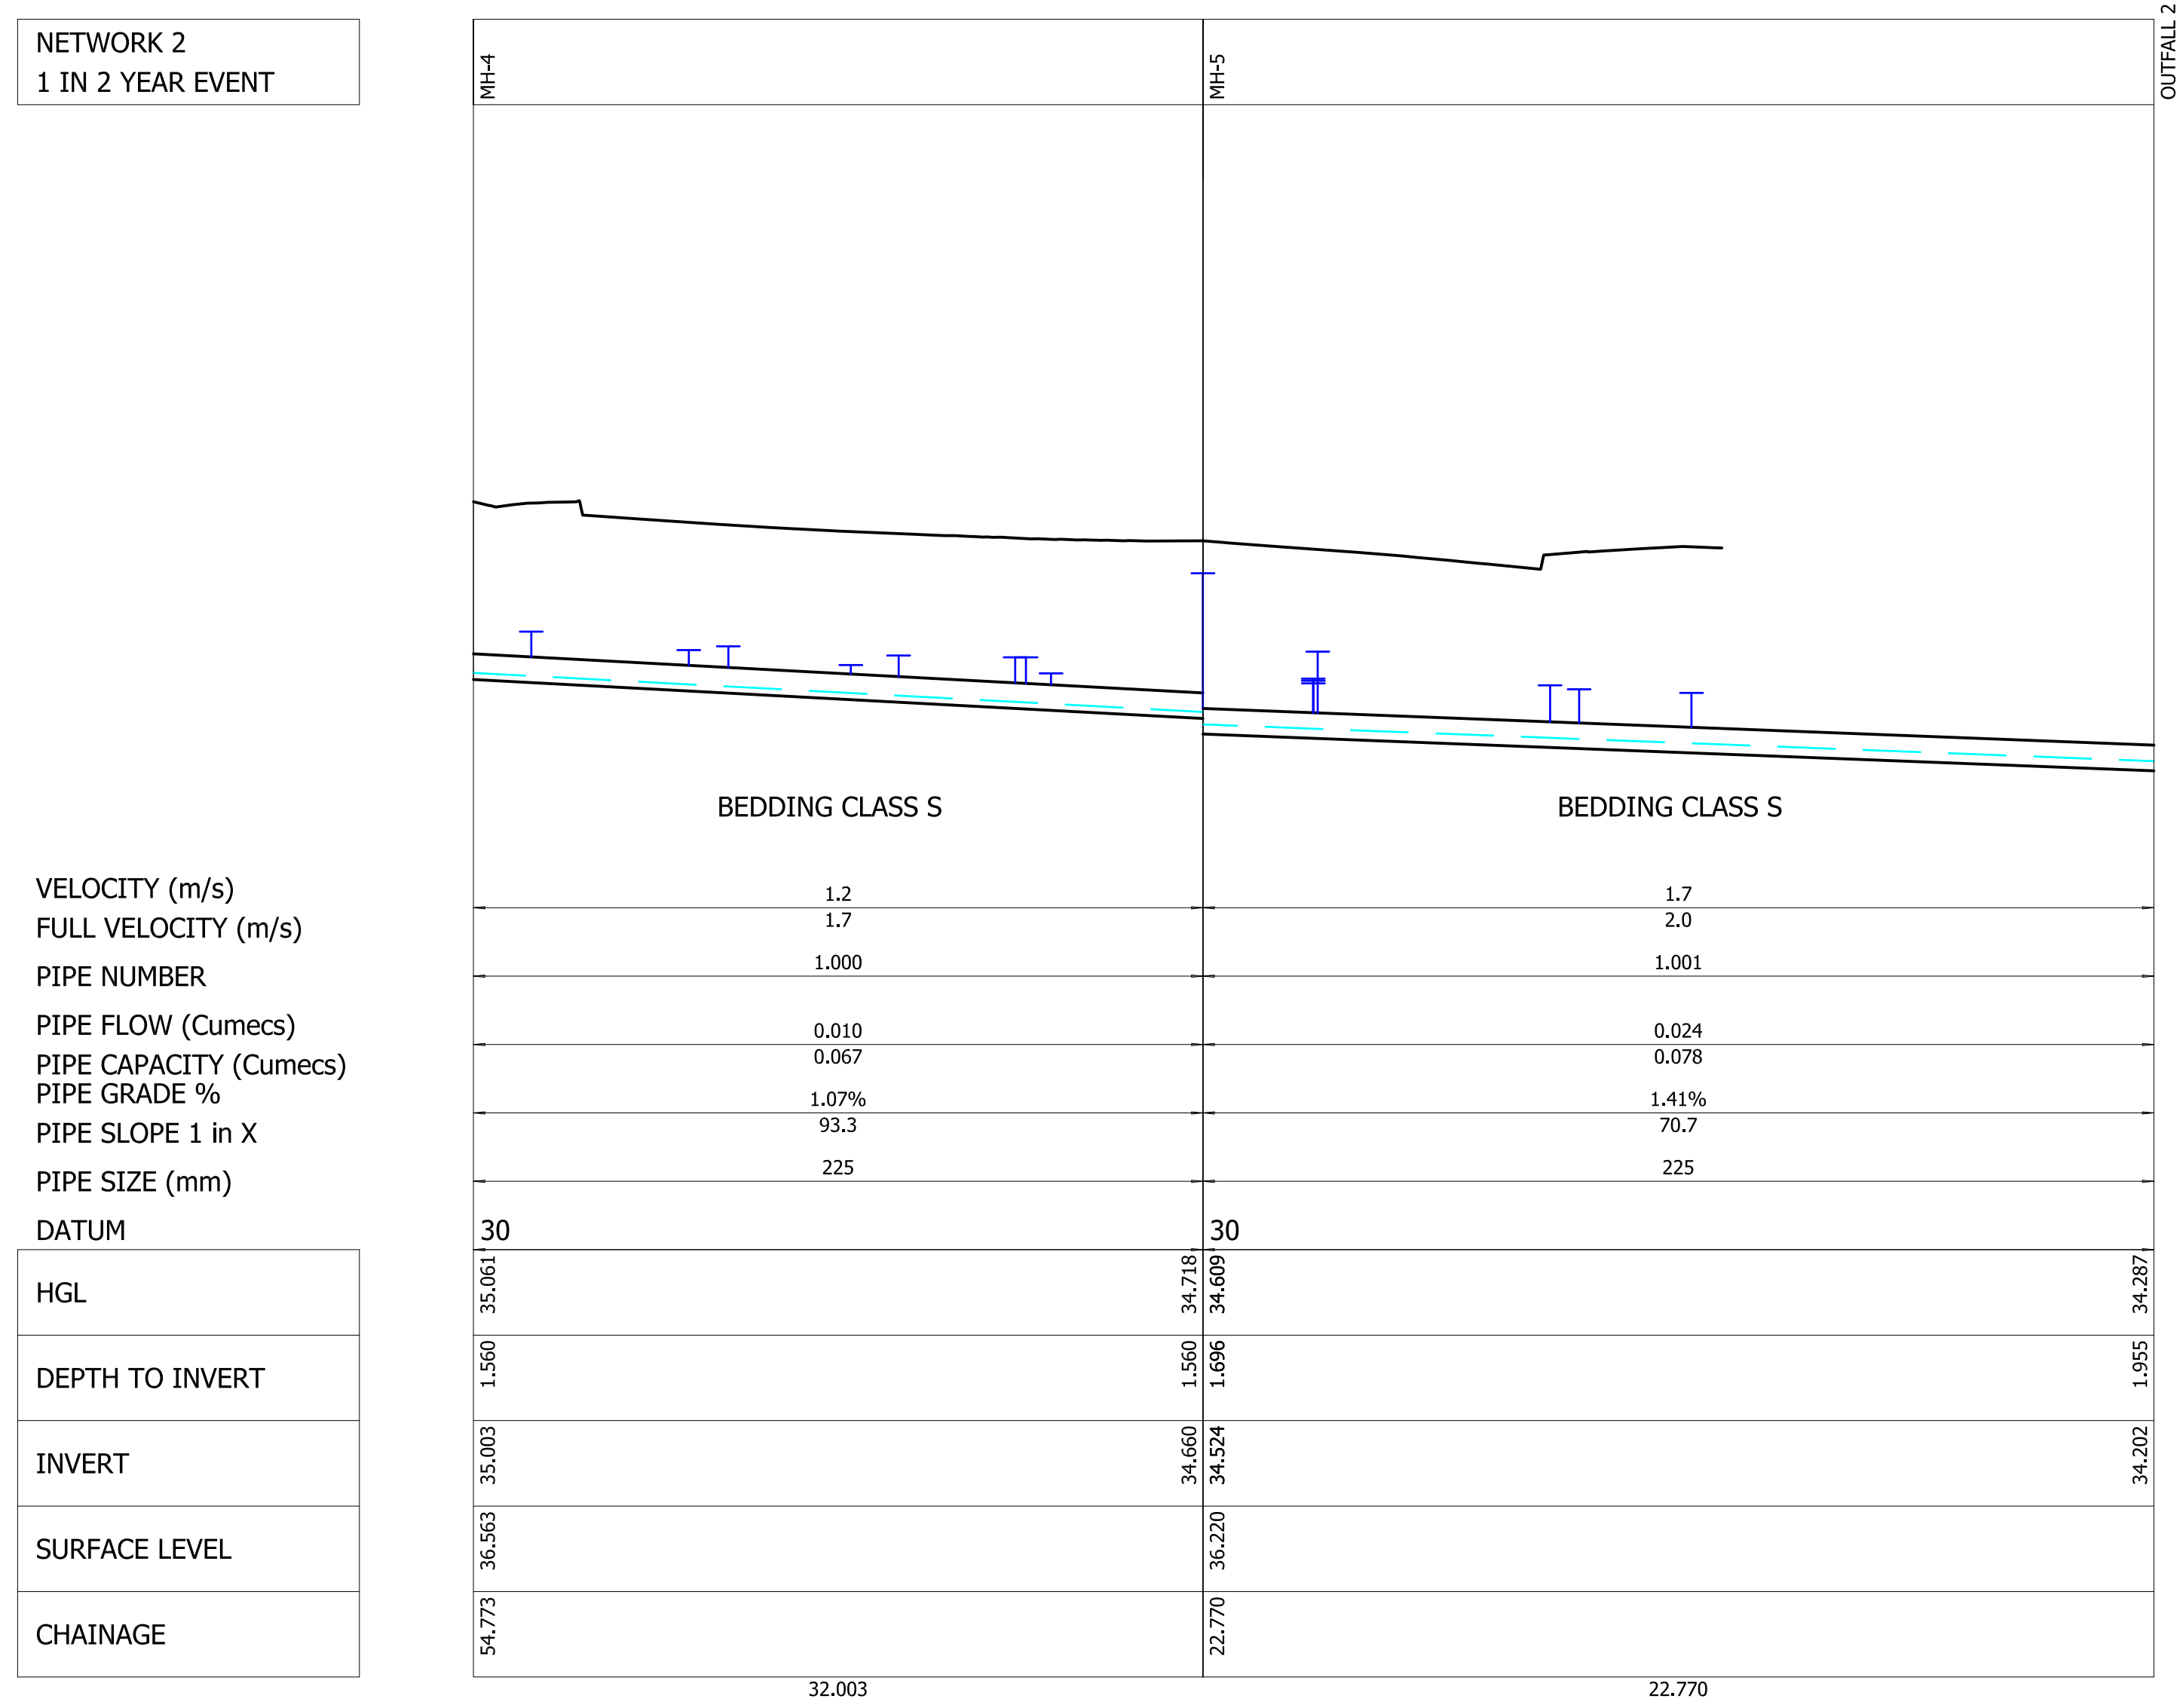

NETWORK 1
1 IN 30 YEAR EVENT

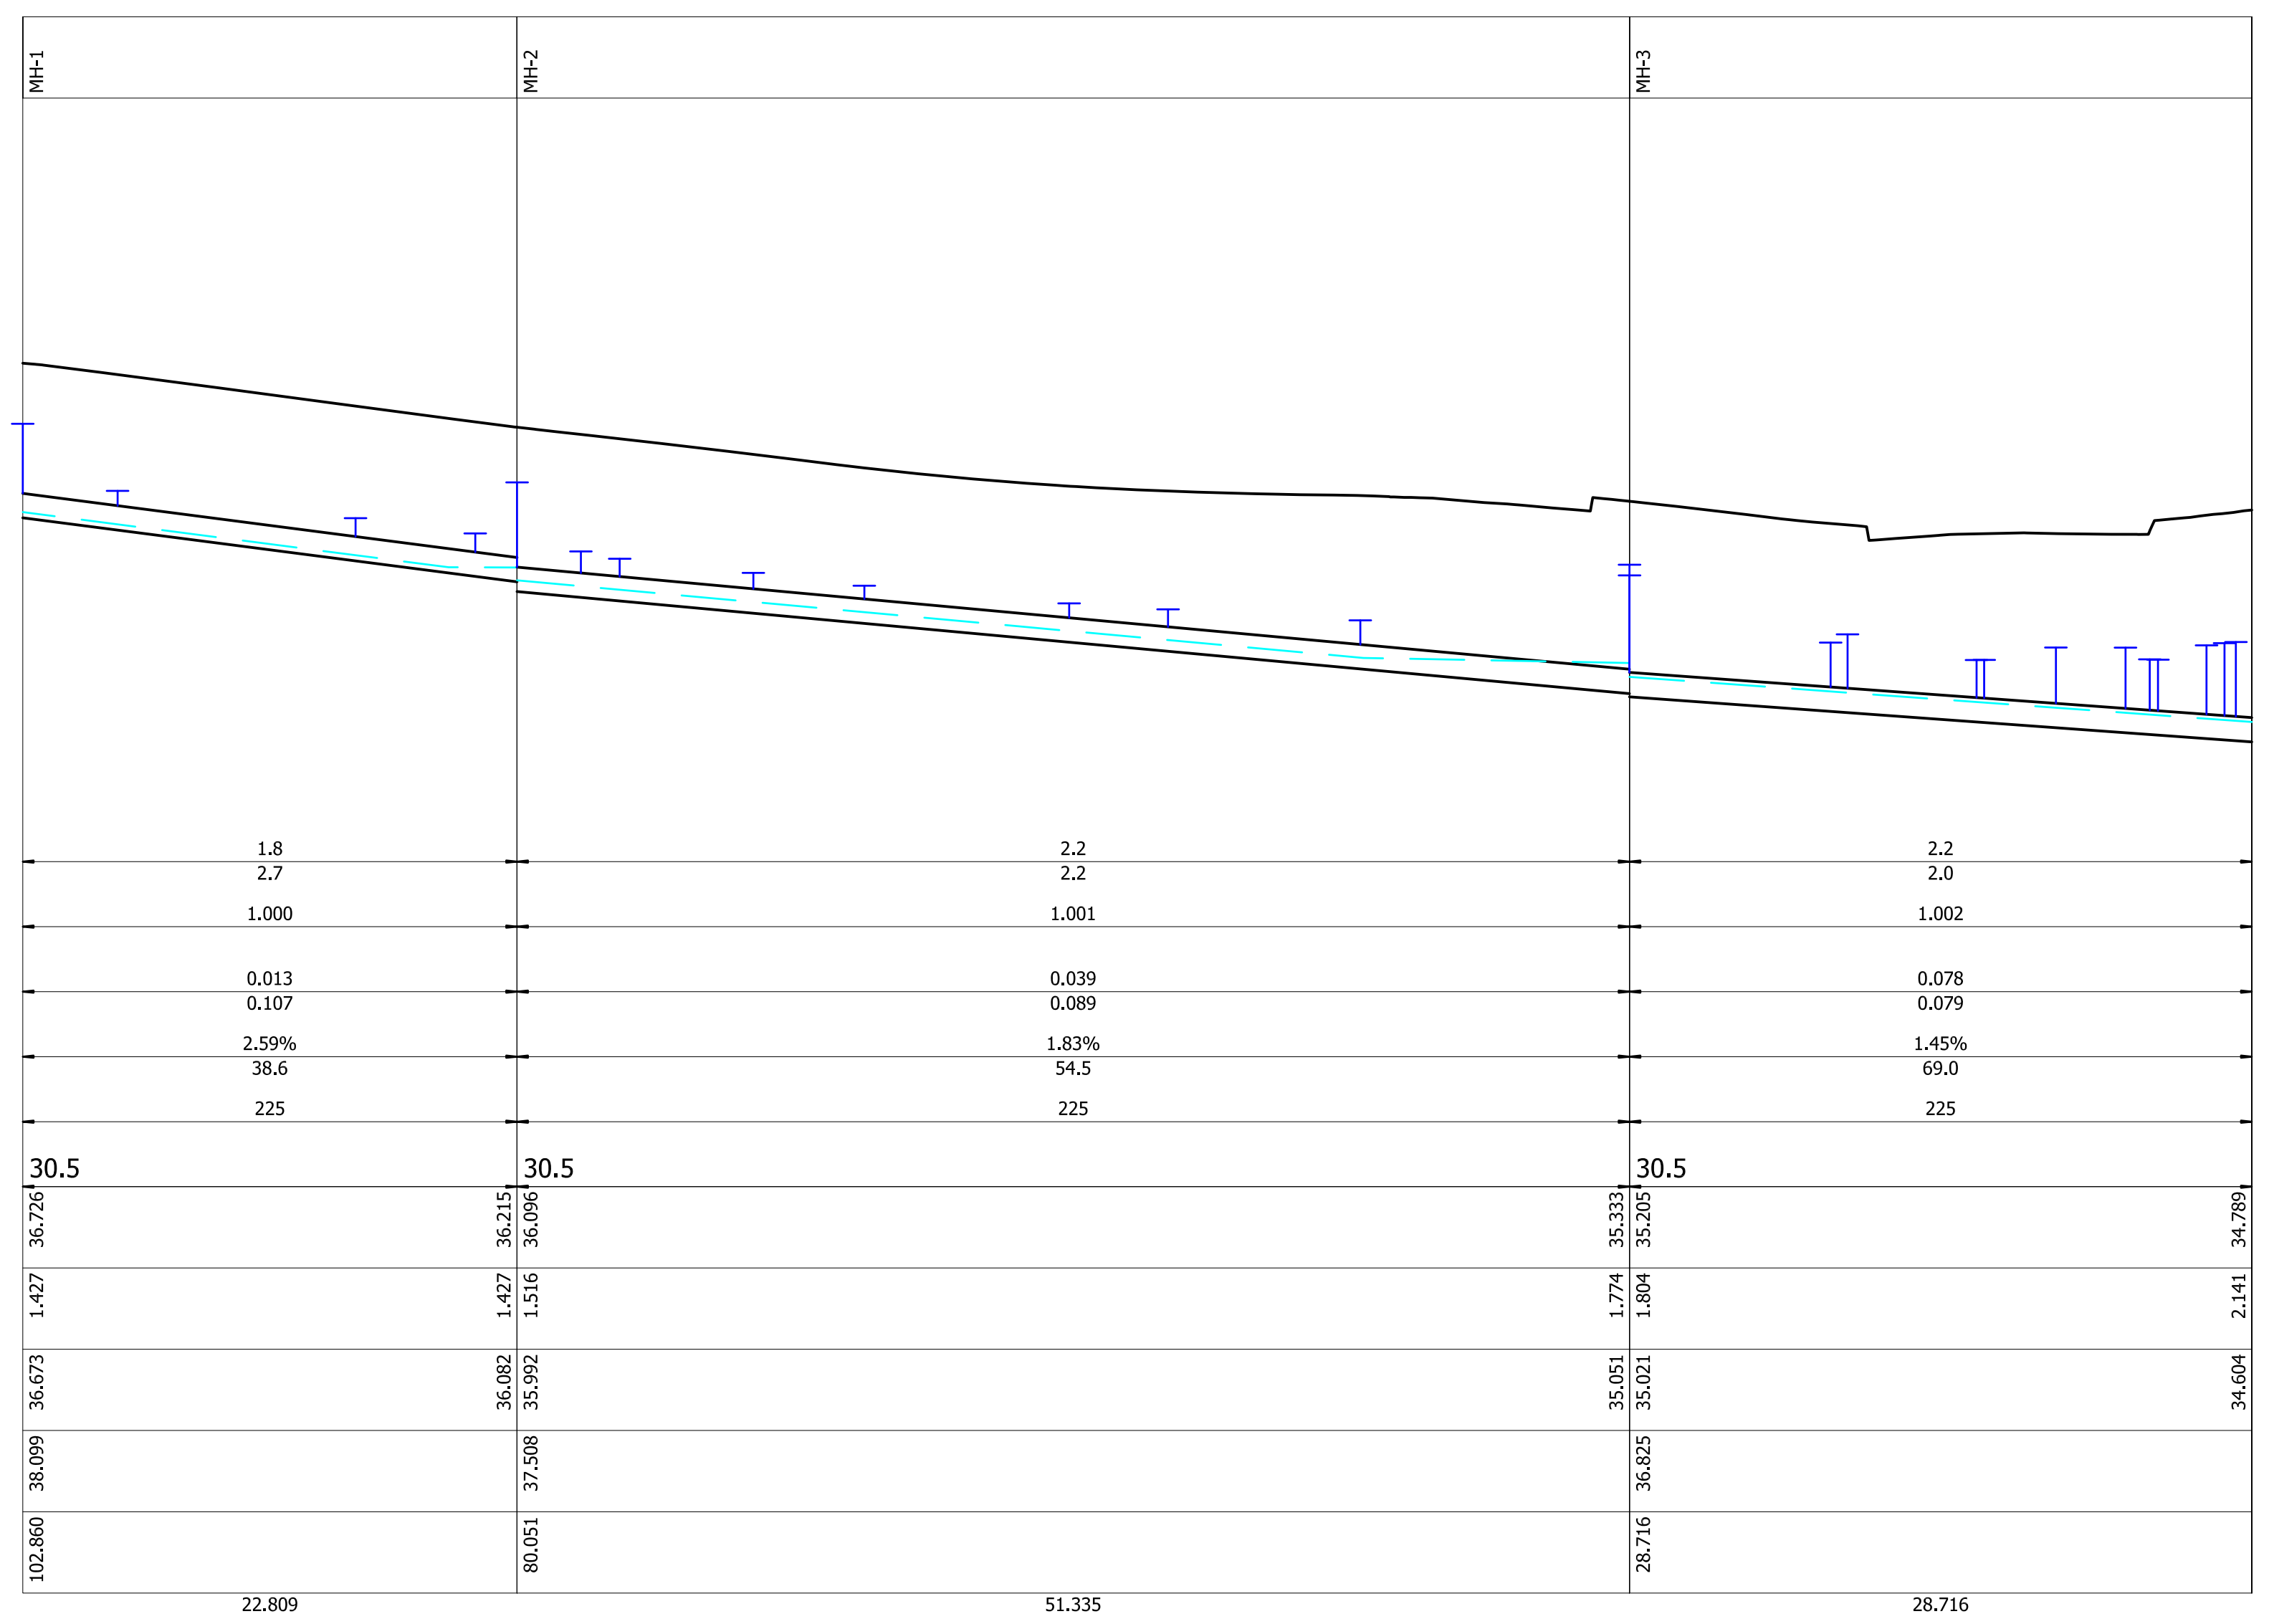

NETWORK 2
1 IN 30 YEAR EVENT

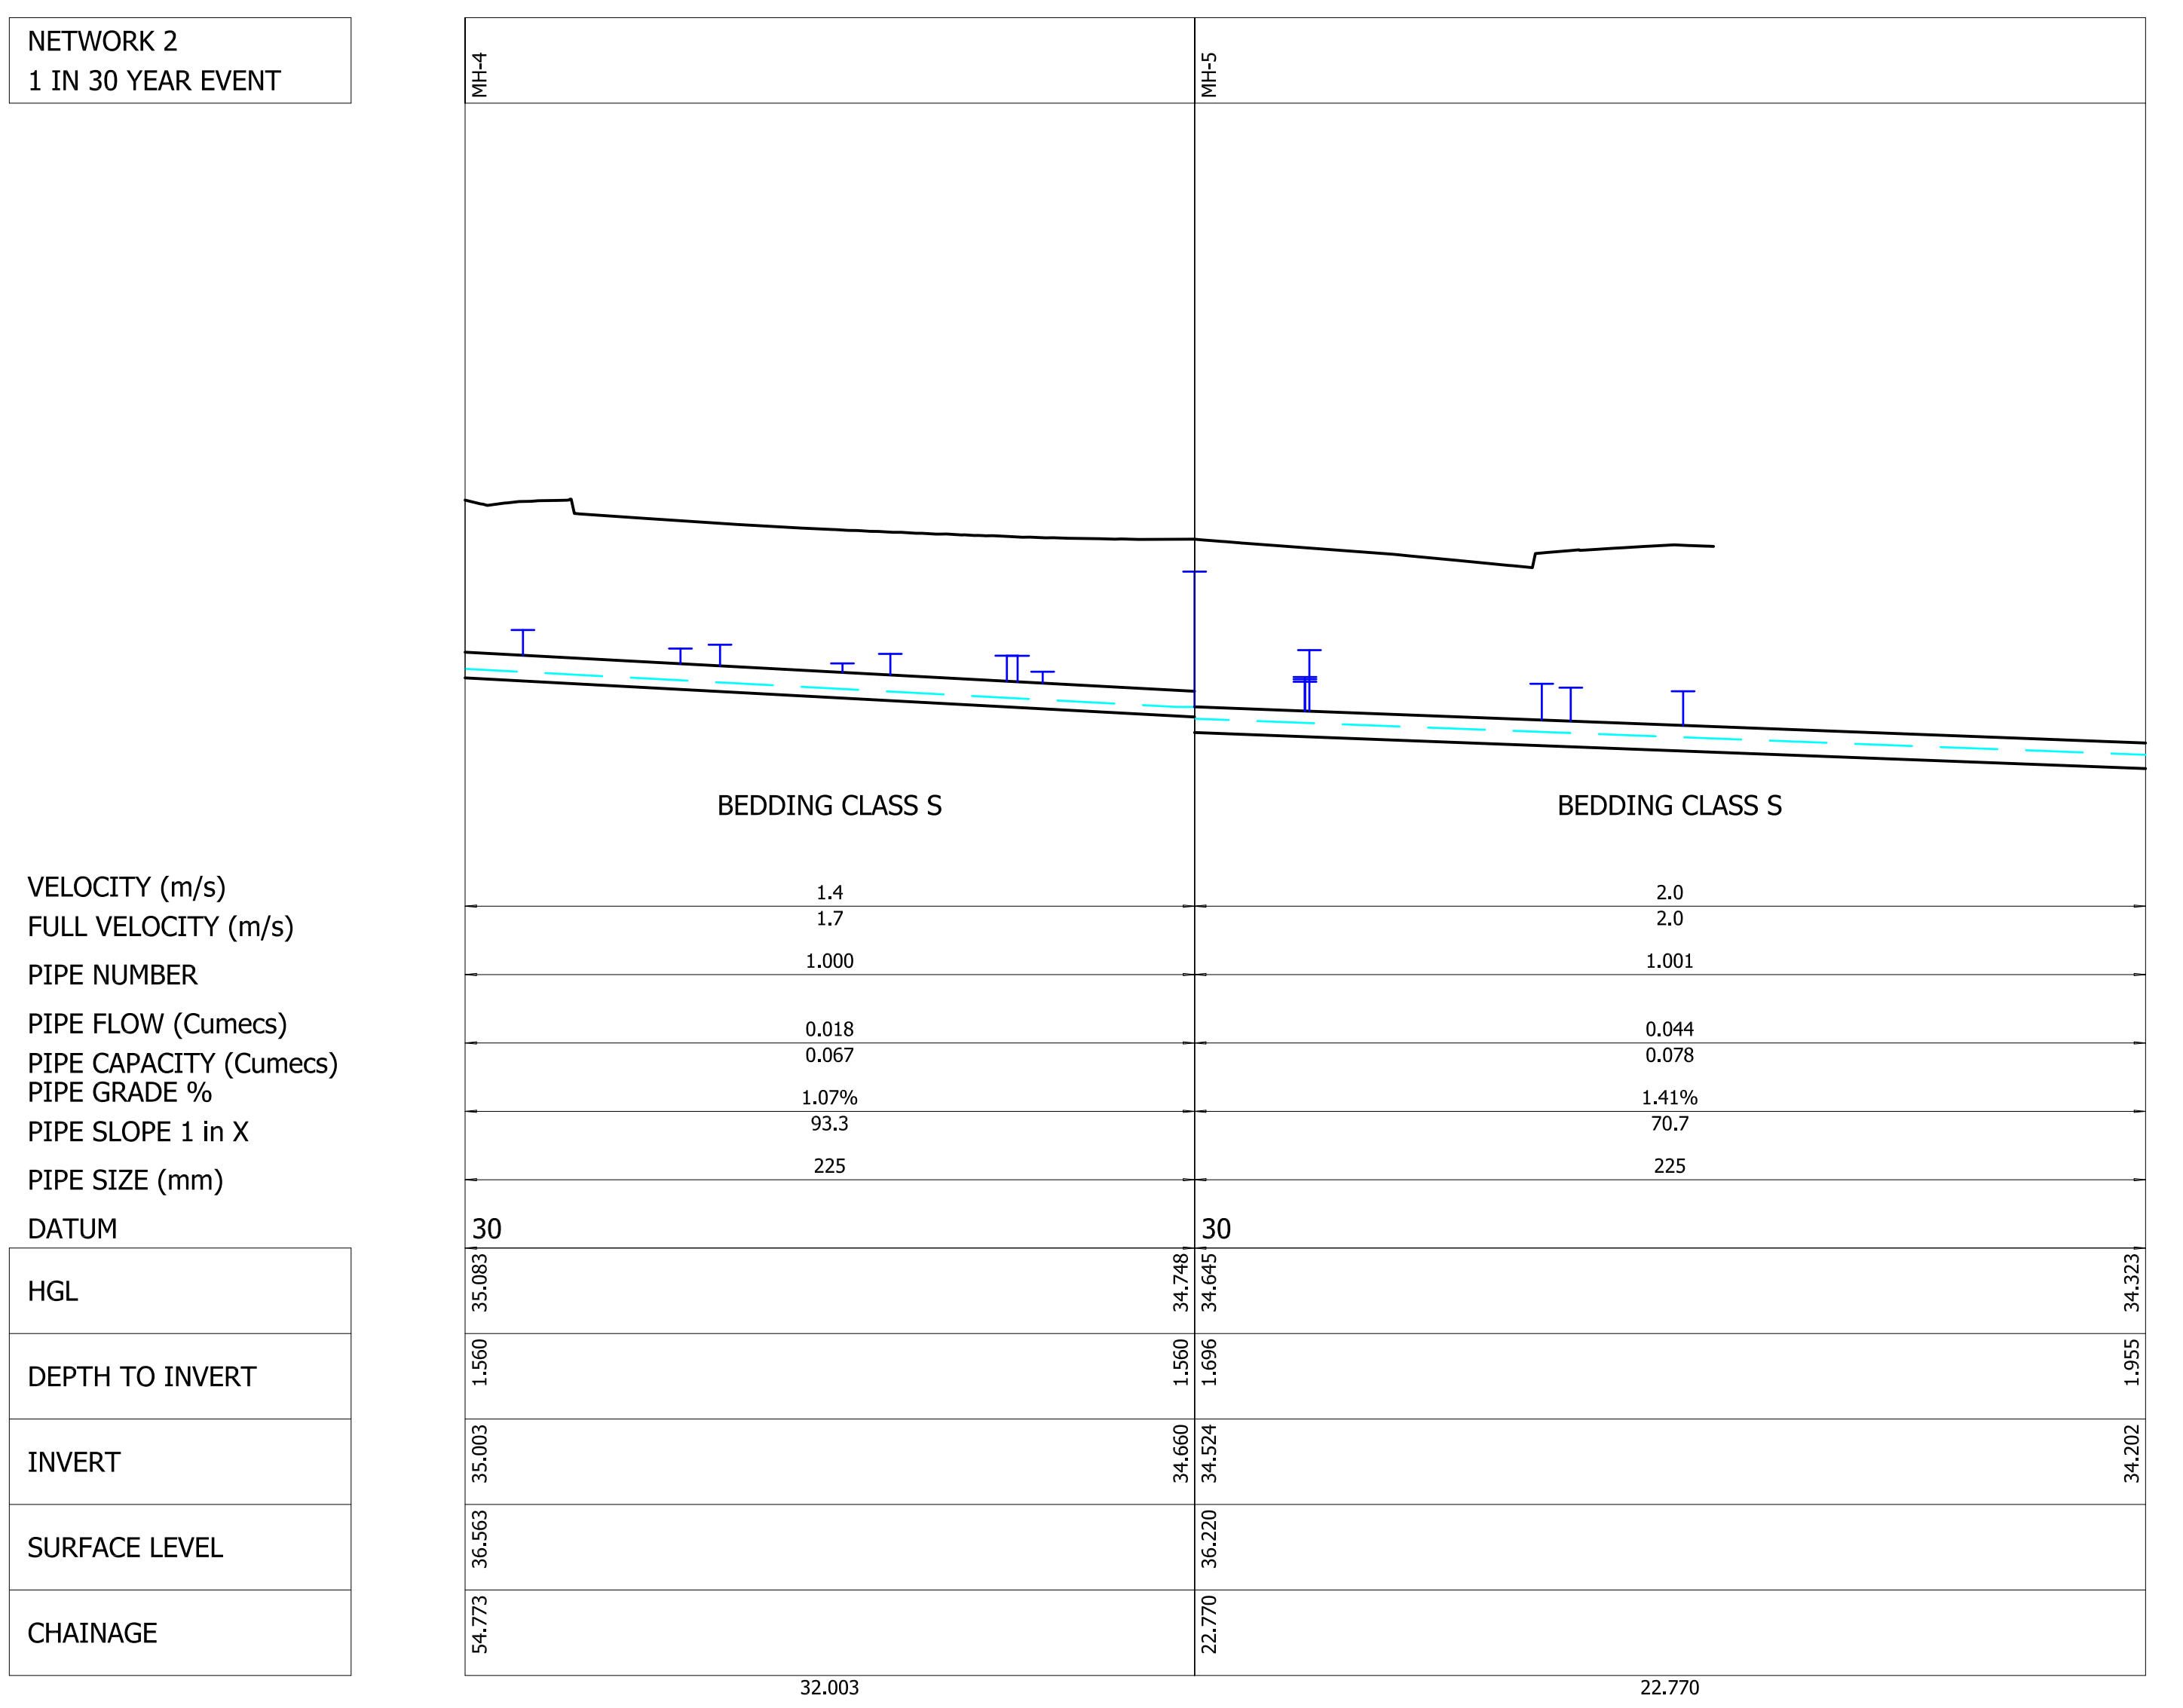

KEY

-

NOTES

1. For details of proposed drainage refer to drawing number ZSSLWVILLE2.2/12

FOR CONSTRUCTION

rev.	amendment	checked	date



Mayer Brown Limited Ligon House
 Oriental Road Woking Surrey GU22 8AR
 Telephone 01483 750 508 Fax 01483 750 437
workingoffice@mayerbrown.co.uk www.mayerbrown.co.uk

client			
SAINSBURY'S SUPERMARKETS LIMITED			
project			
HAMBLEDON ROAD, WATERLOOVILLE			
S278 AGREEMENT HIGHWAY IMPROVEMENTS			
scale	H 1:250, V 1:50	drawn by	PSD
		checked by	AB
date	AUGUST 2012	cad file	DRAINAGE MASTER.DWG
title			
LONGITUDINAL SECTIONS ALONG PROPOSED			
DRAINAGE NETWORKS 1 & 2 ON A 1 IN 2 YEAR			
EVENT & 1 IN 30 YEAR EVENT			
drawing number			rev.
ZSSLWWILLE.2.2/7			