


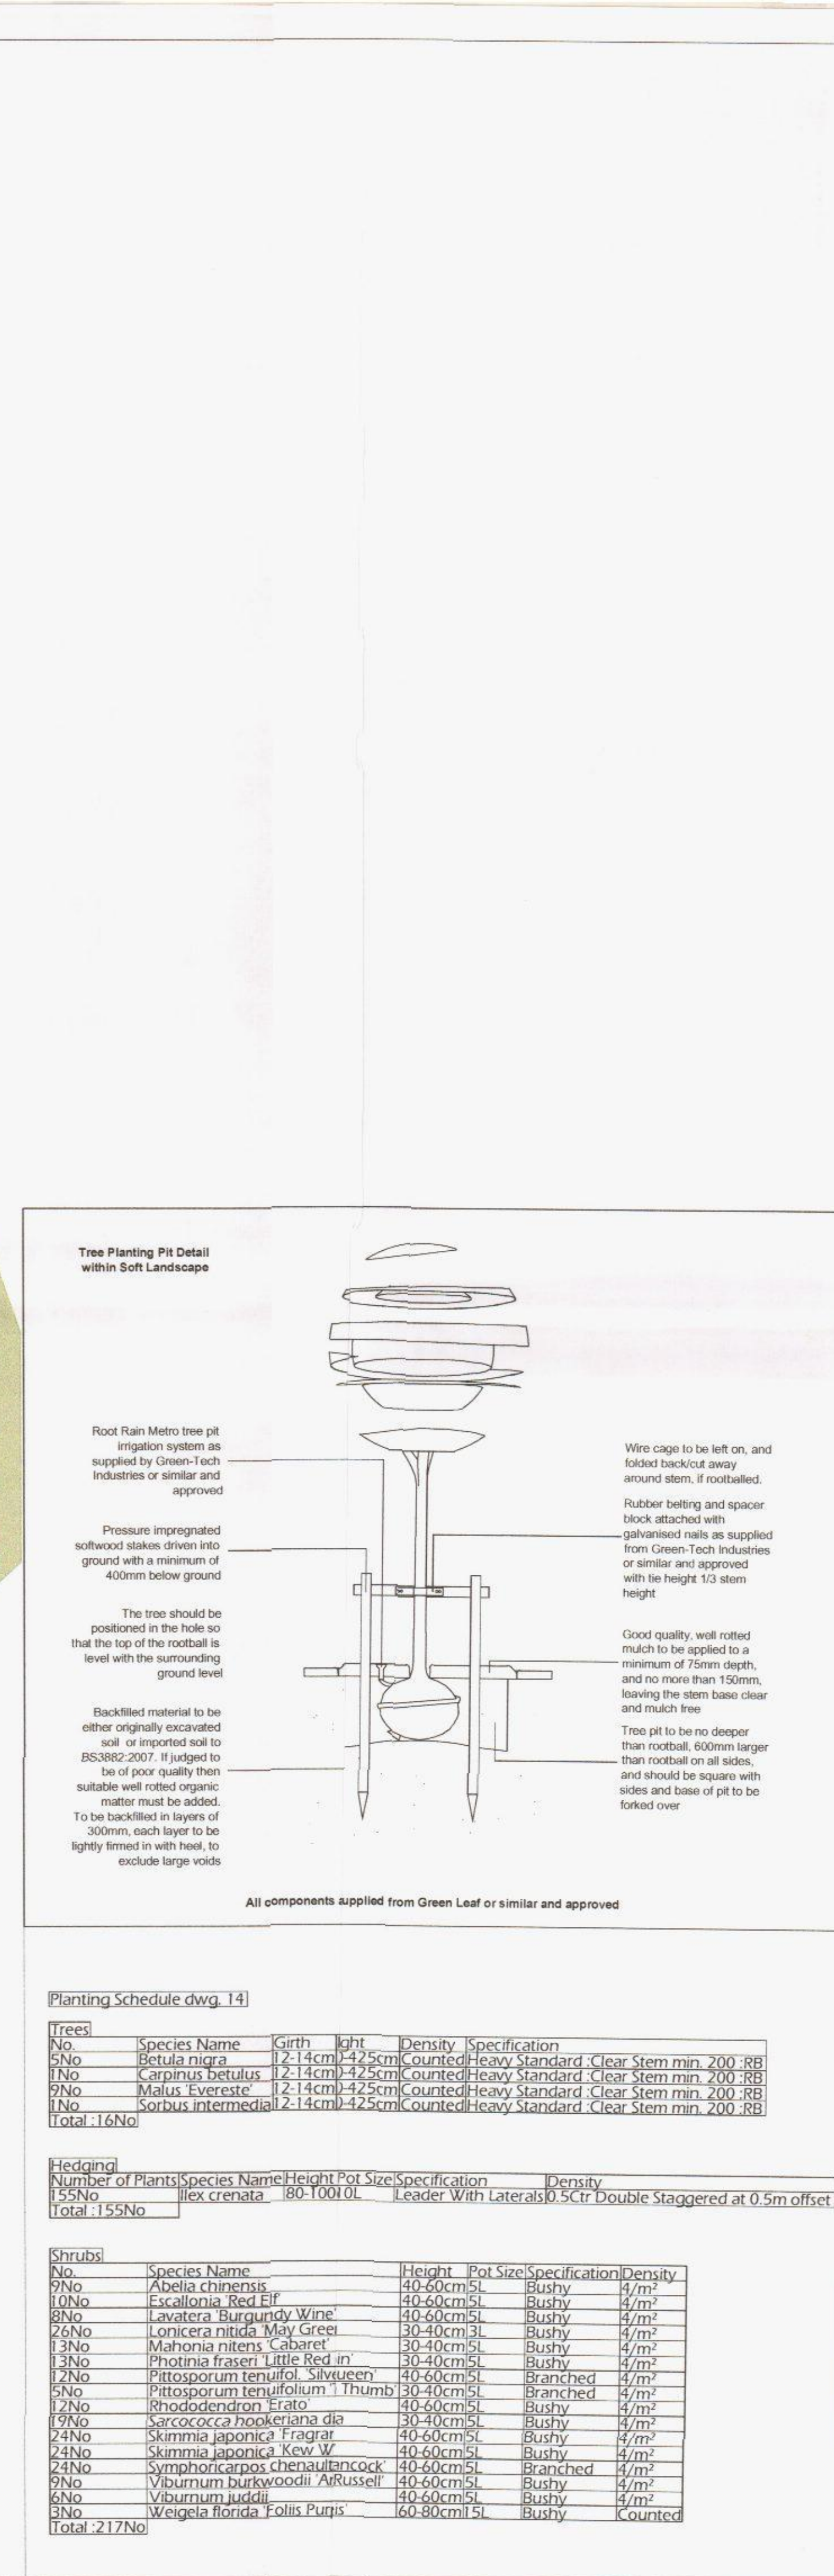

NOTE: DO NOT SCALE FROM DRAWING

 Existing trees to be retained and protected during construction

 Proposed tree planting within soft landscaping. See detail on sheet

 Proposed tree planting within hard landscaping. See detail on dwg. 12

 Proposed specimen shrub planting

 Proposed hedge planting to be planted in a double staggered row 50cm apart and at 50cm apart and at 50cm centres in each row. To be maintained at 1m height

 Proposed shrub planting to receive 75mm bark mulch after planting operations

 Proposed native shrub mix to be planted in species groups of 5-7

 Proposed grass areas to receive good quality amenity grass turves laid in line with good horticultural practice

 Proposed grassland areas to be seeded with WFG20 species rich lawn mixture (from Germinal seed Amenity or similar and approved)

 Root barrier - Reroot 2000 from Green Blue Urban or similar and approved

 Cut lines



Rev	Date	Details	Drawn
-----	------	---------	-------

ACD Landscape Architects & ACD Ecology
Rodbourne Rail Business Centre, Grange Lane, Malmesbury,
Wilts, SN16 0ES
Tel: 01666 825646 Fax: 01666 824654

ACD Arboriculture
Courtyard House, Mill Lane, Godalming, Surrey,
GU7 1EY
Tel: 01483 425714 Fax: 01428 641090

ACD (Landscape Architects) Southampton
12 Southgate Street, Winchester, Hampshire, SO23 9LE
Tel: 01962 855604
www.acdlandscape.co.uk

~~4. JUN 2014~~



scheme: Havant Retail Park
Bedhampton
client: Linden Homes
drawing: Landscape Proposals
date: April 2014
scale: 1:200@A1
drawing no: LIN19187 14
drawn: AK checked: AW

Copyright of ACD Landscape Architects Ltd. All rights described in Chapter IV of the Copyright, Designs and Patents Act 1988 have been generally asserted: 2013. Copyright of this plan remains with ACD until all fees have been paid in full.