


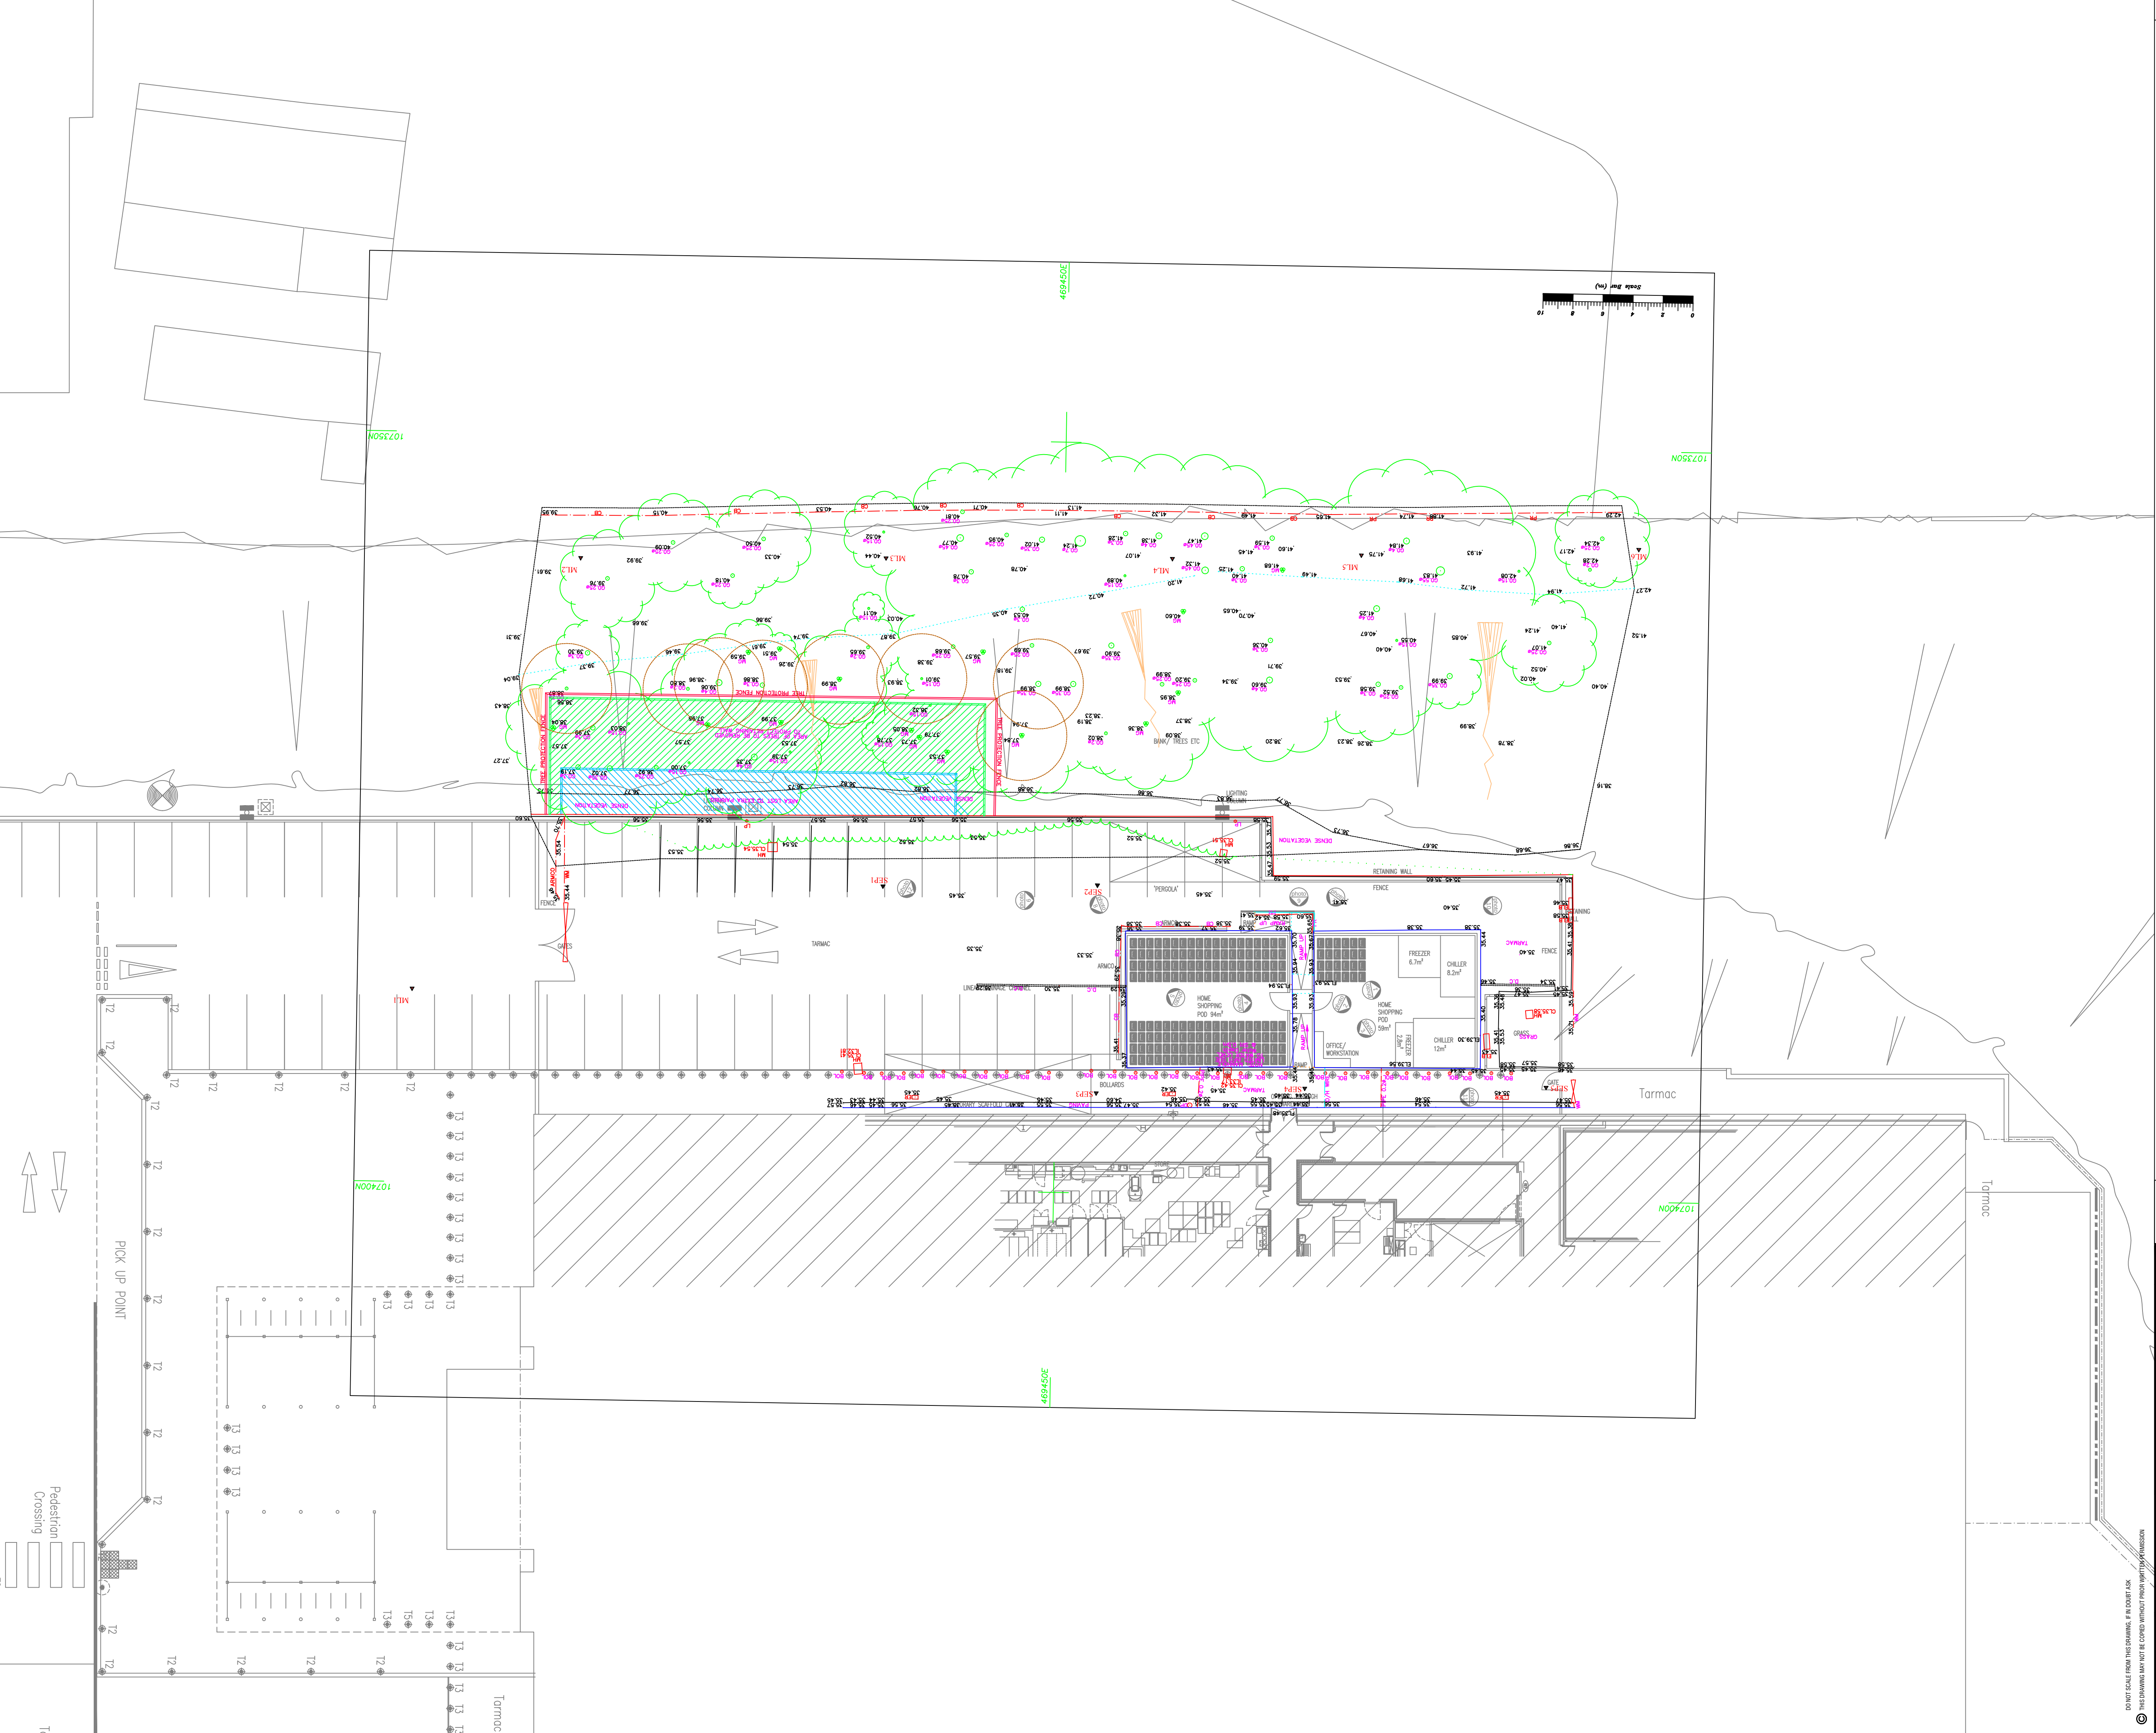

COST PACK

Project No	Dwg No	Rev
0920.4672	(0)004	-

Dwg Title	
Existing layout & tree removal plan	

Date	JUN 14	Scale	1:200 @ A1
	NW		OB

Project	
Asda Havant Supercentre - 4672 Home Shopping Centre	

Client



SAVING YOU MONEY EVERY DAY



Glennagles Project Services

2 Pellon Place
Bradley Business Park
Dyson Wood Way
Huddersfield
HD2 1GT

Tel: 01484 4222 19 Fax: 01484 513 617
E-mail: val.hudson@gps-ld.co.uk