

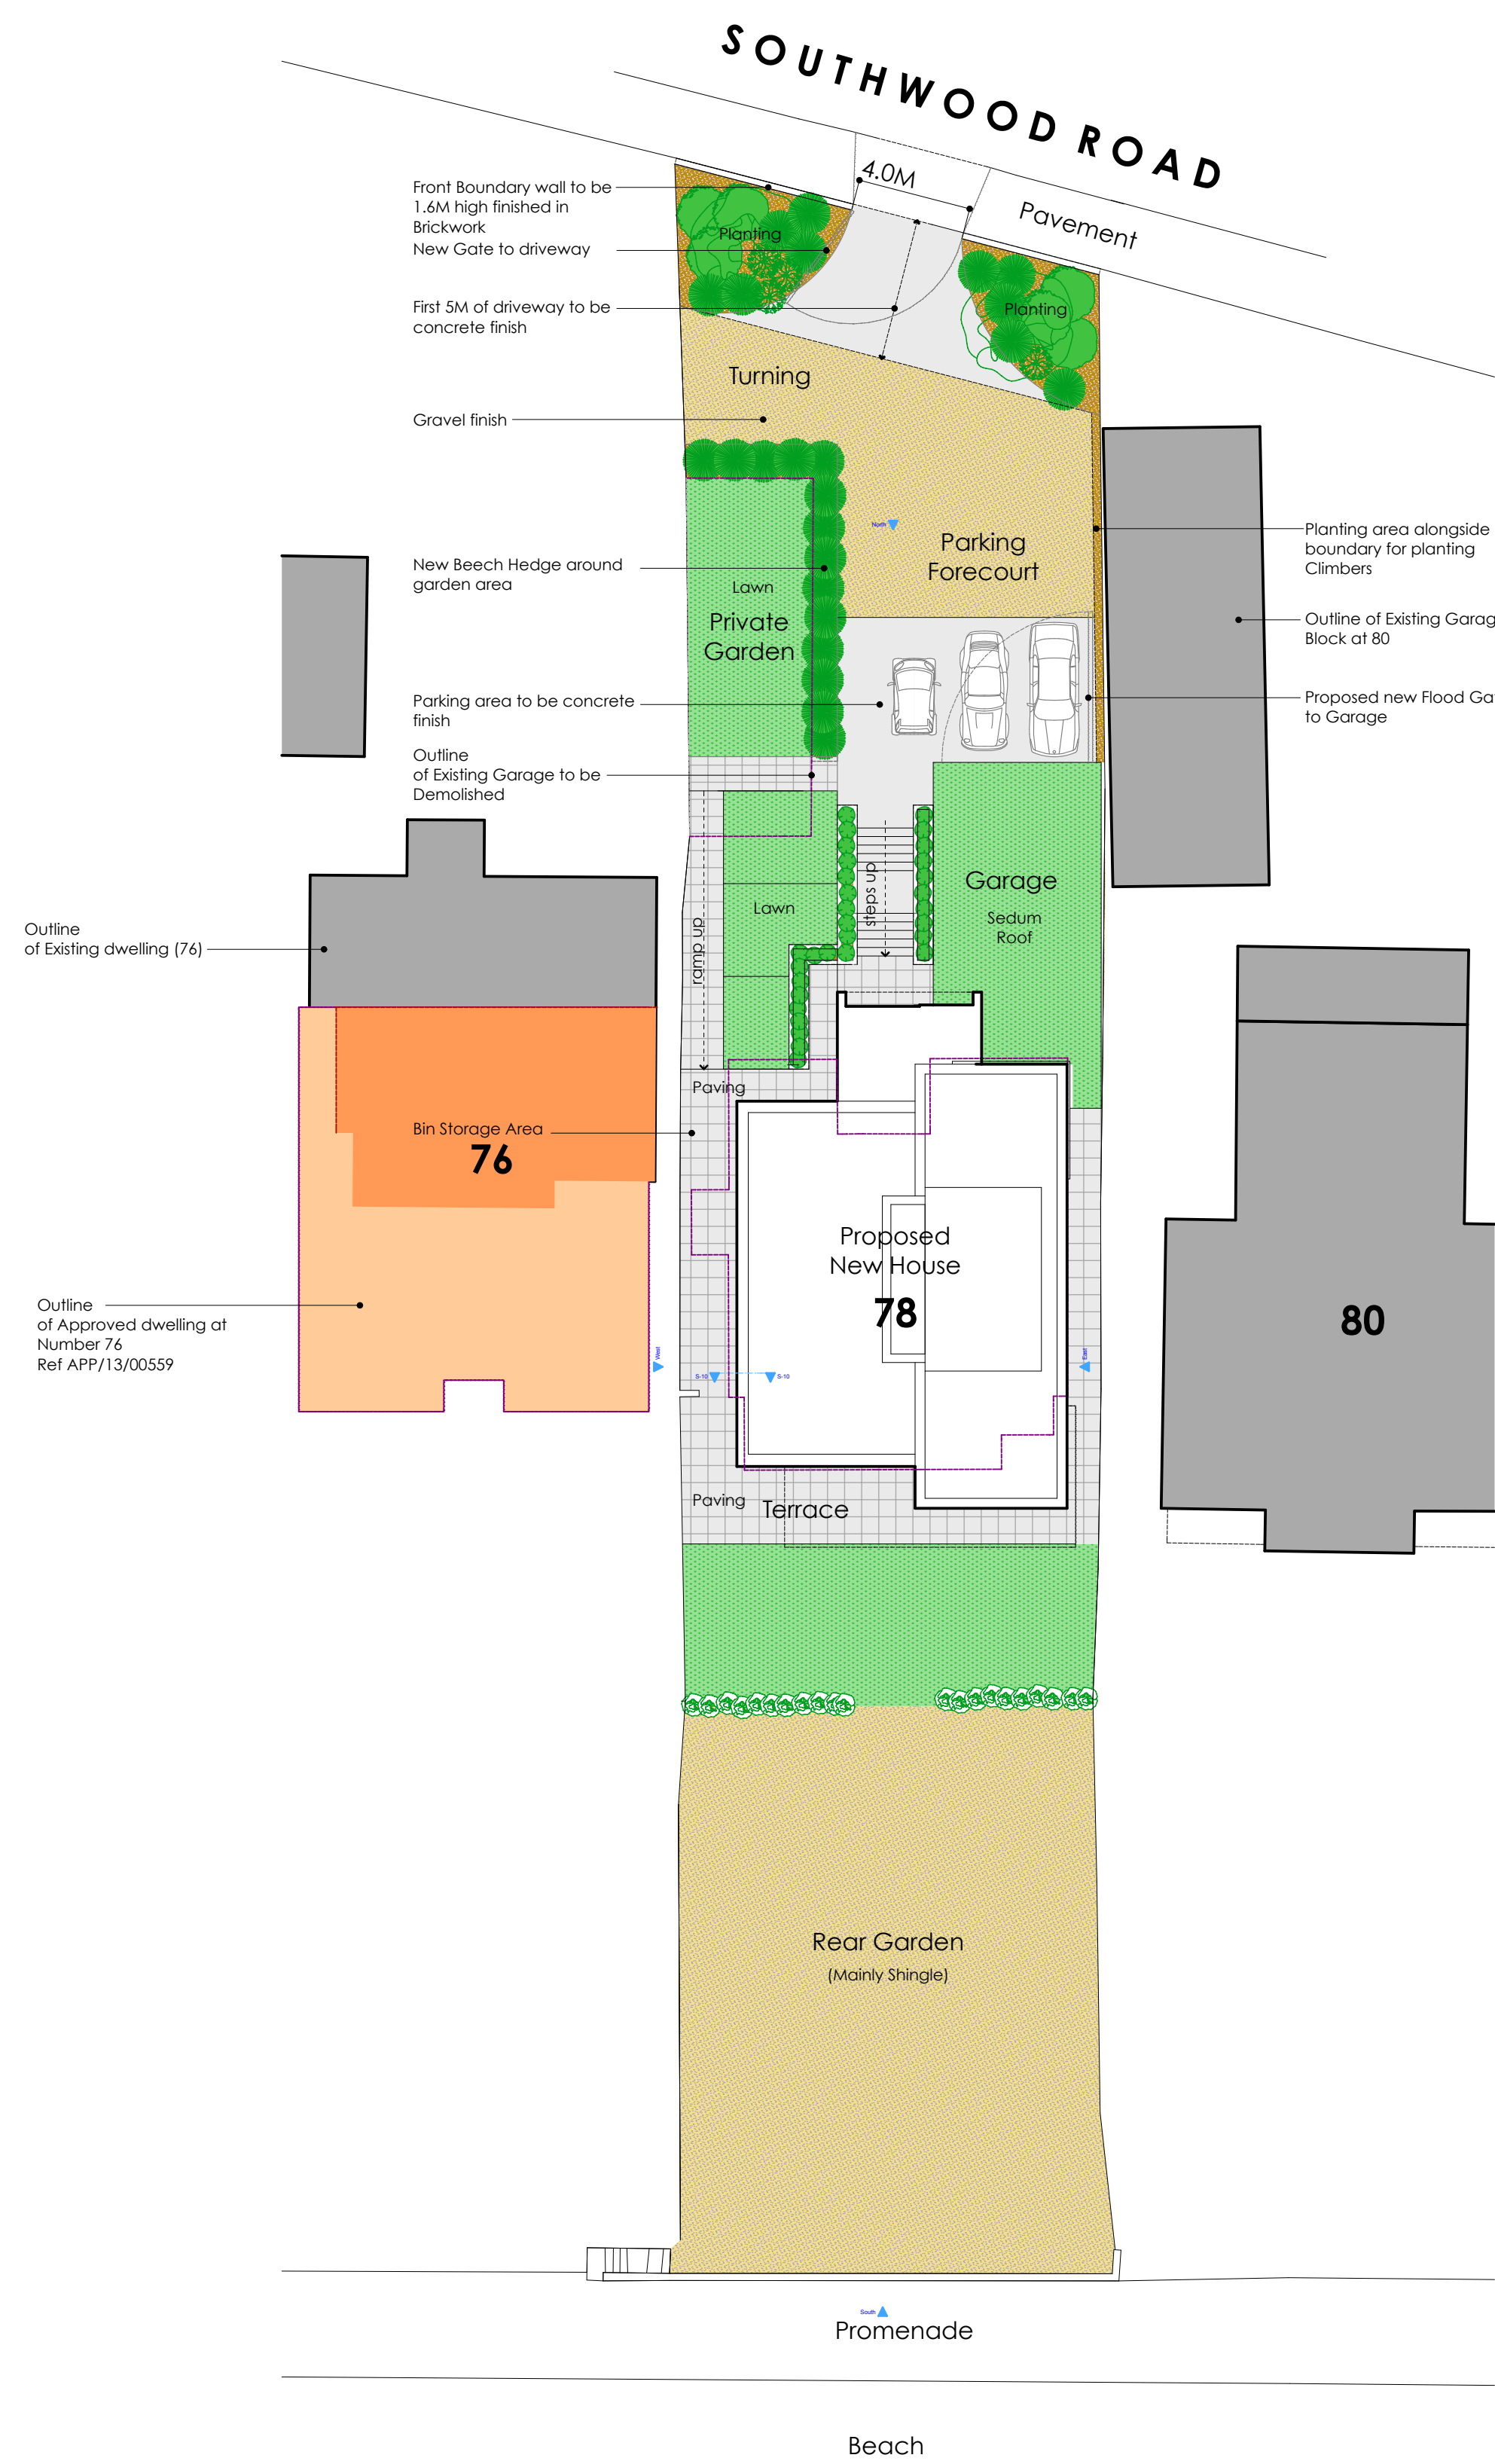



PLEASE NOTE:-
Figured dimensions to take preference to scaled dimensions. The contractor is responsible for checking all figured dimensions against actual dimensions on site prior to starting any work.
This drawing is the Copyright of the Architect and must not be reproduced without the Architects permission.
CONSTRUCTION STANDARDS
All work shown on this drawing must be carried out to conform with the relevant British Standards of Codes of Practice or any National or International standards applicable, then the higher standard shall apply.

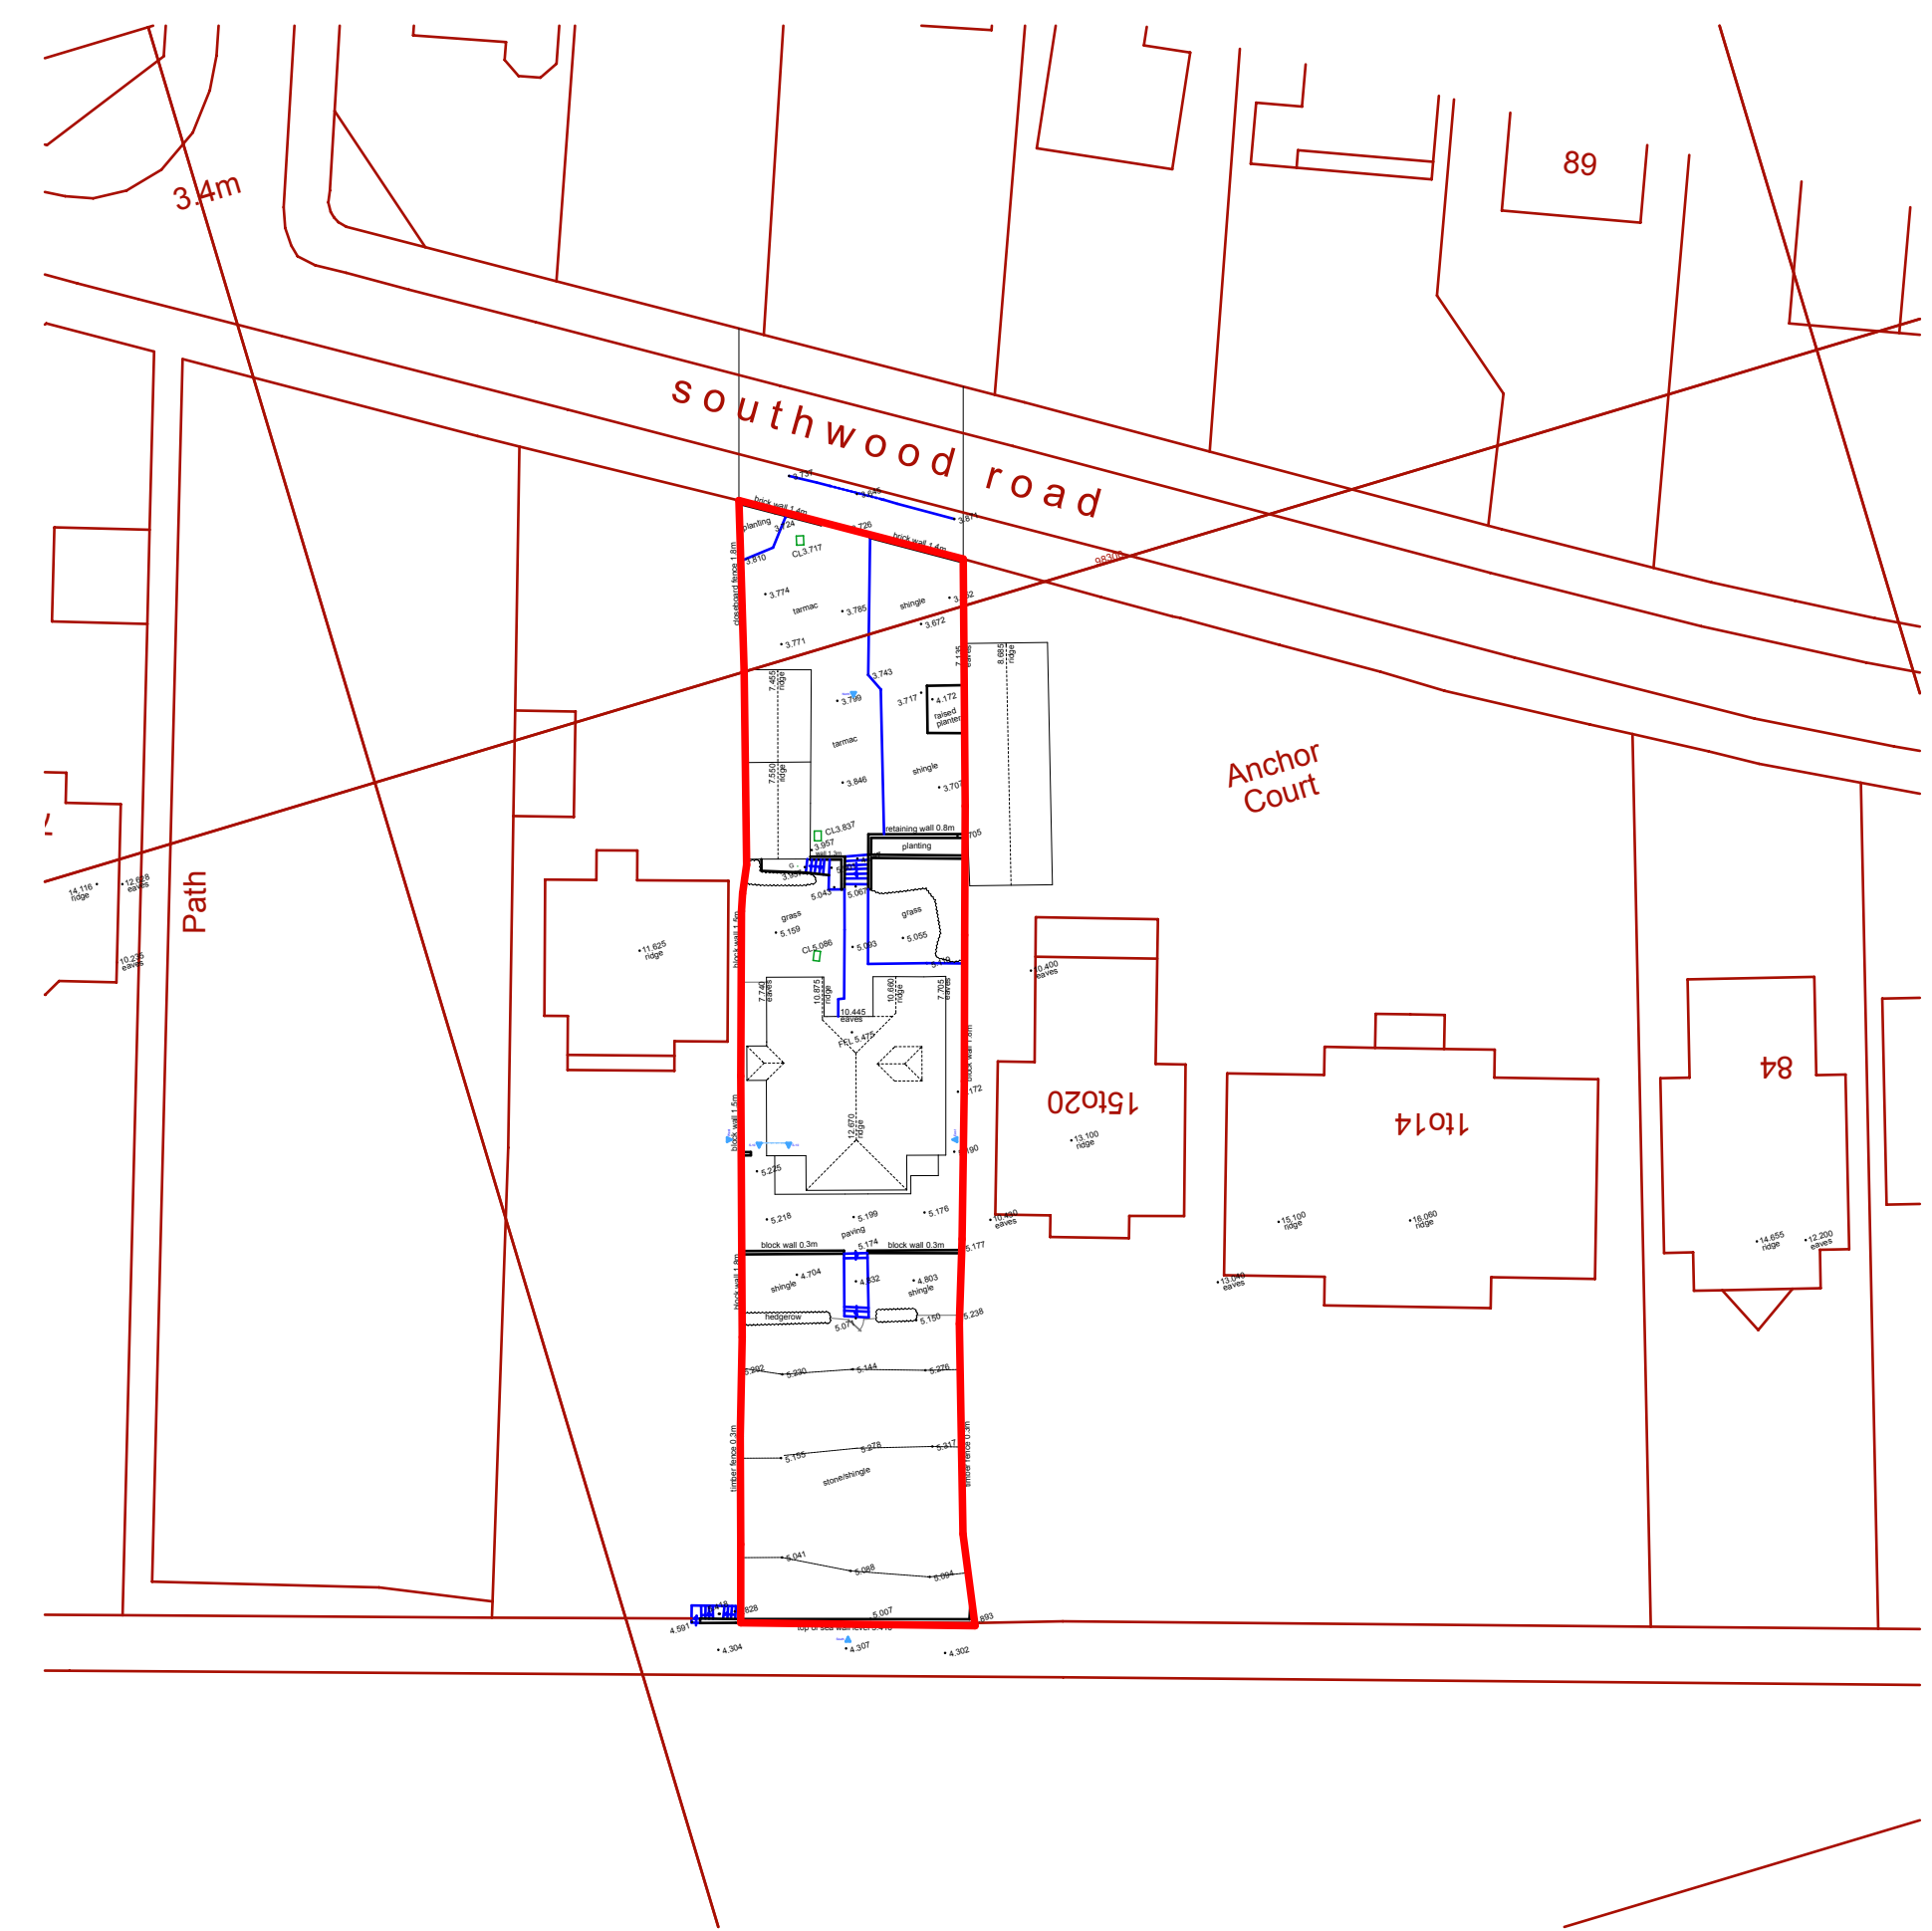

Proposed Site Layout Plan 1:200

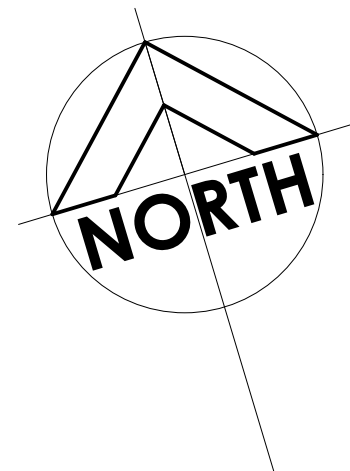

Site Block Plan 1:500
(Showing Existing Property)

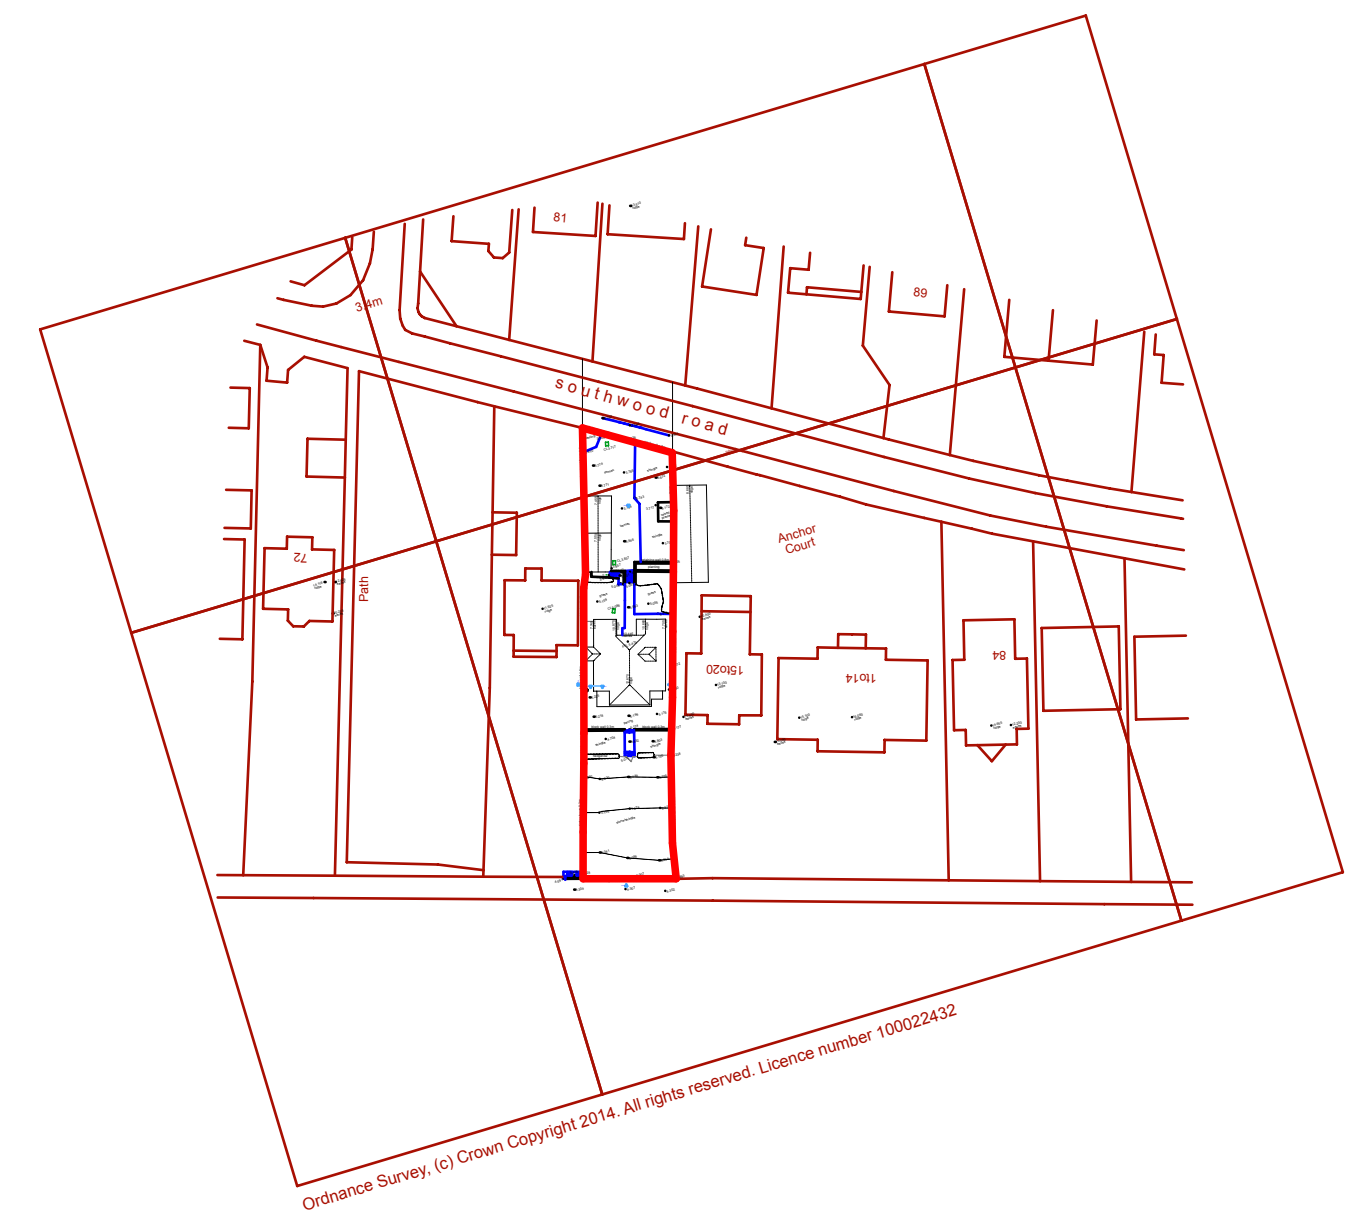

Site Location Plan 1:1250
(Showing Existing Property)

Revision C. Revised following Further discussion with Neighbours 05/08/2014
Revision B. Revised following Further discussion with Neighbours 11/04/2014
Revision A. Revised following discussion with Neighbours 29/04/2014

MTA
MTA ARCHITECTS LTD
The Boat House 1 Admiralty Cottages
Fort Road Gosport Hampshire PO12 2AP
Tel:- 023 9258 8699 Fax:- 023 925 20322
E-mail:- mtagos@aol.com
Web Site:- www.mtaarchitects.co.uk

Project
Proposed Replacement Dwelling At, 78 Southwood Road Hayling Island Hampshire PO11 9QF For Mr N Bending & Mrs S Elder

Drawing Name
Proposed Site Layout Plan, Location & Block Plans

Drawing Status
Planning Drawing

Drawn by
JMT

Date
March 2014

Drawing Scale
As shown @ A1 size

Layout ID
3369/SP01C

Status
Revision

Also at 52 Fore Street Brixham South Devon TQ5 8DZ
Tel:- 01803 851010