


Notes:  
Do not scale from this drawing.  
Only to be used for local authority purposes.  
All dimensions are in millimetres unless stated.  
Report all discrepancies.  
This drawing and information displayed is the confidential property of Engineering Architecture Ltd. It is not to be copied or used for any purpose without the written consent of the company.  
©Engineering Architecture Ltd. All Rights Reserved

Planning Pre  
commencement  
conditions

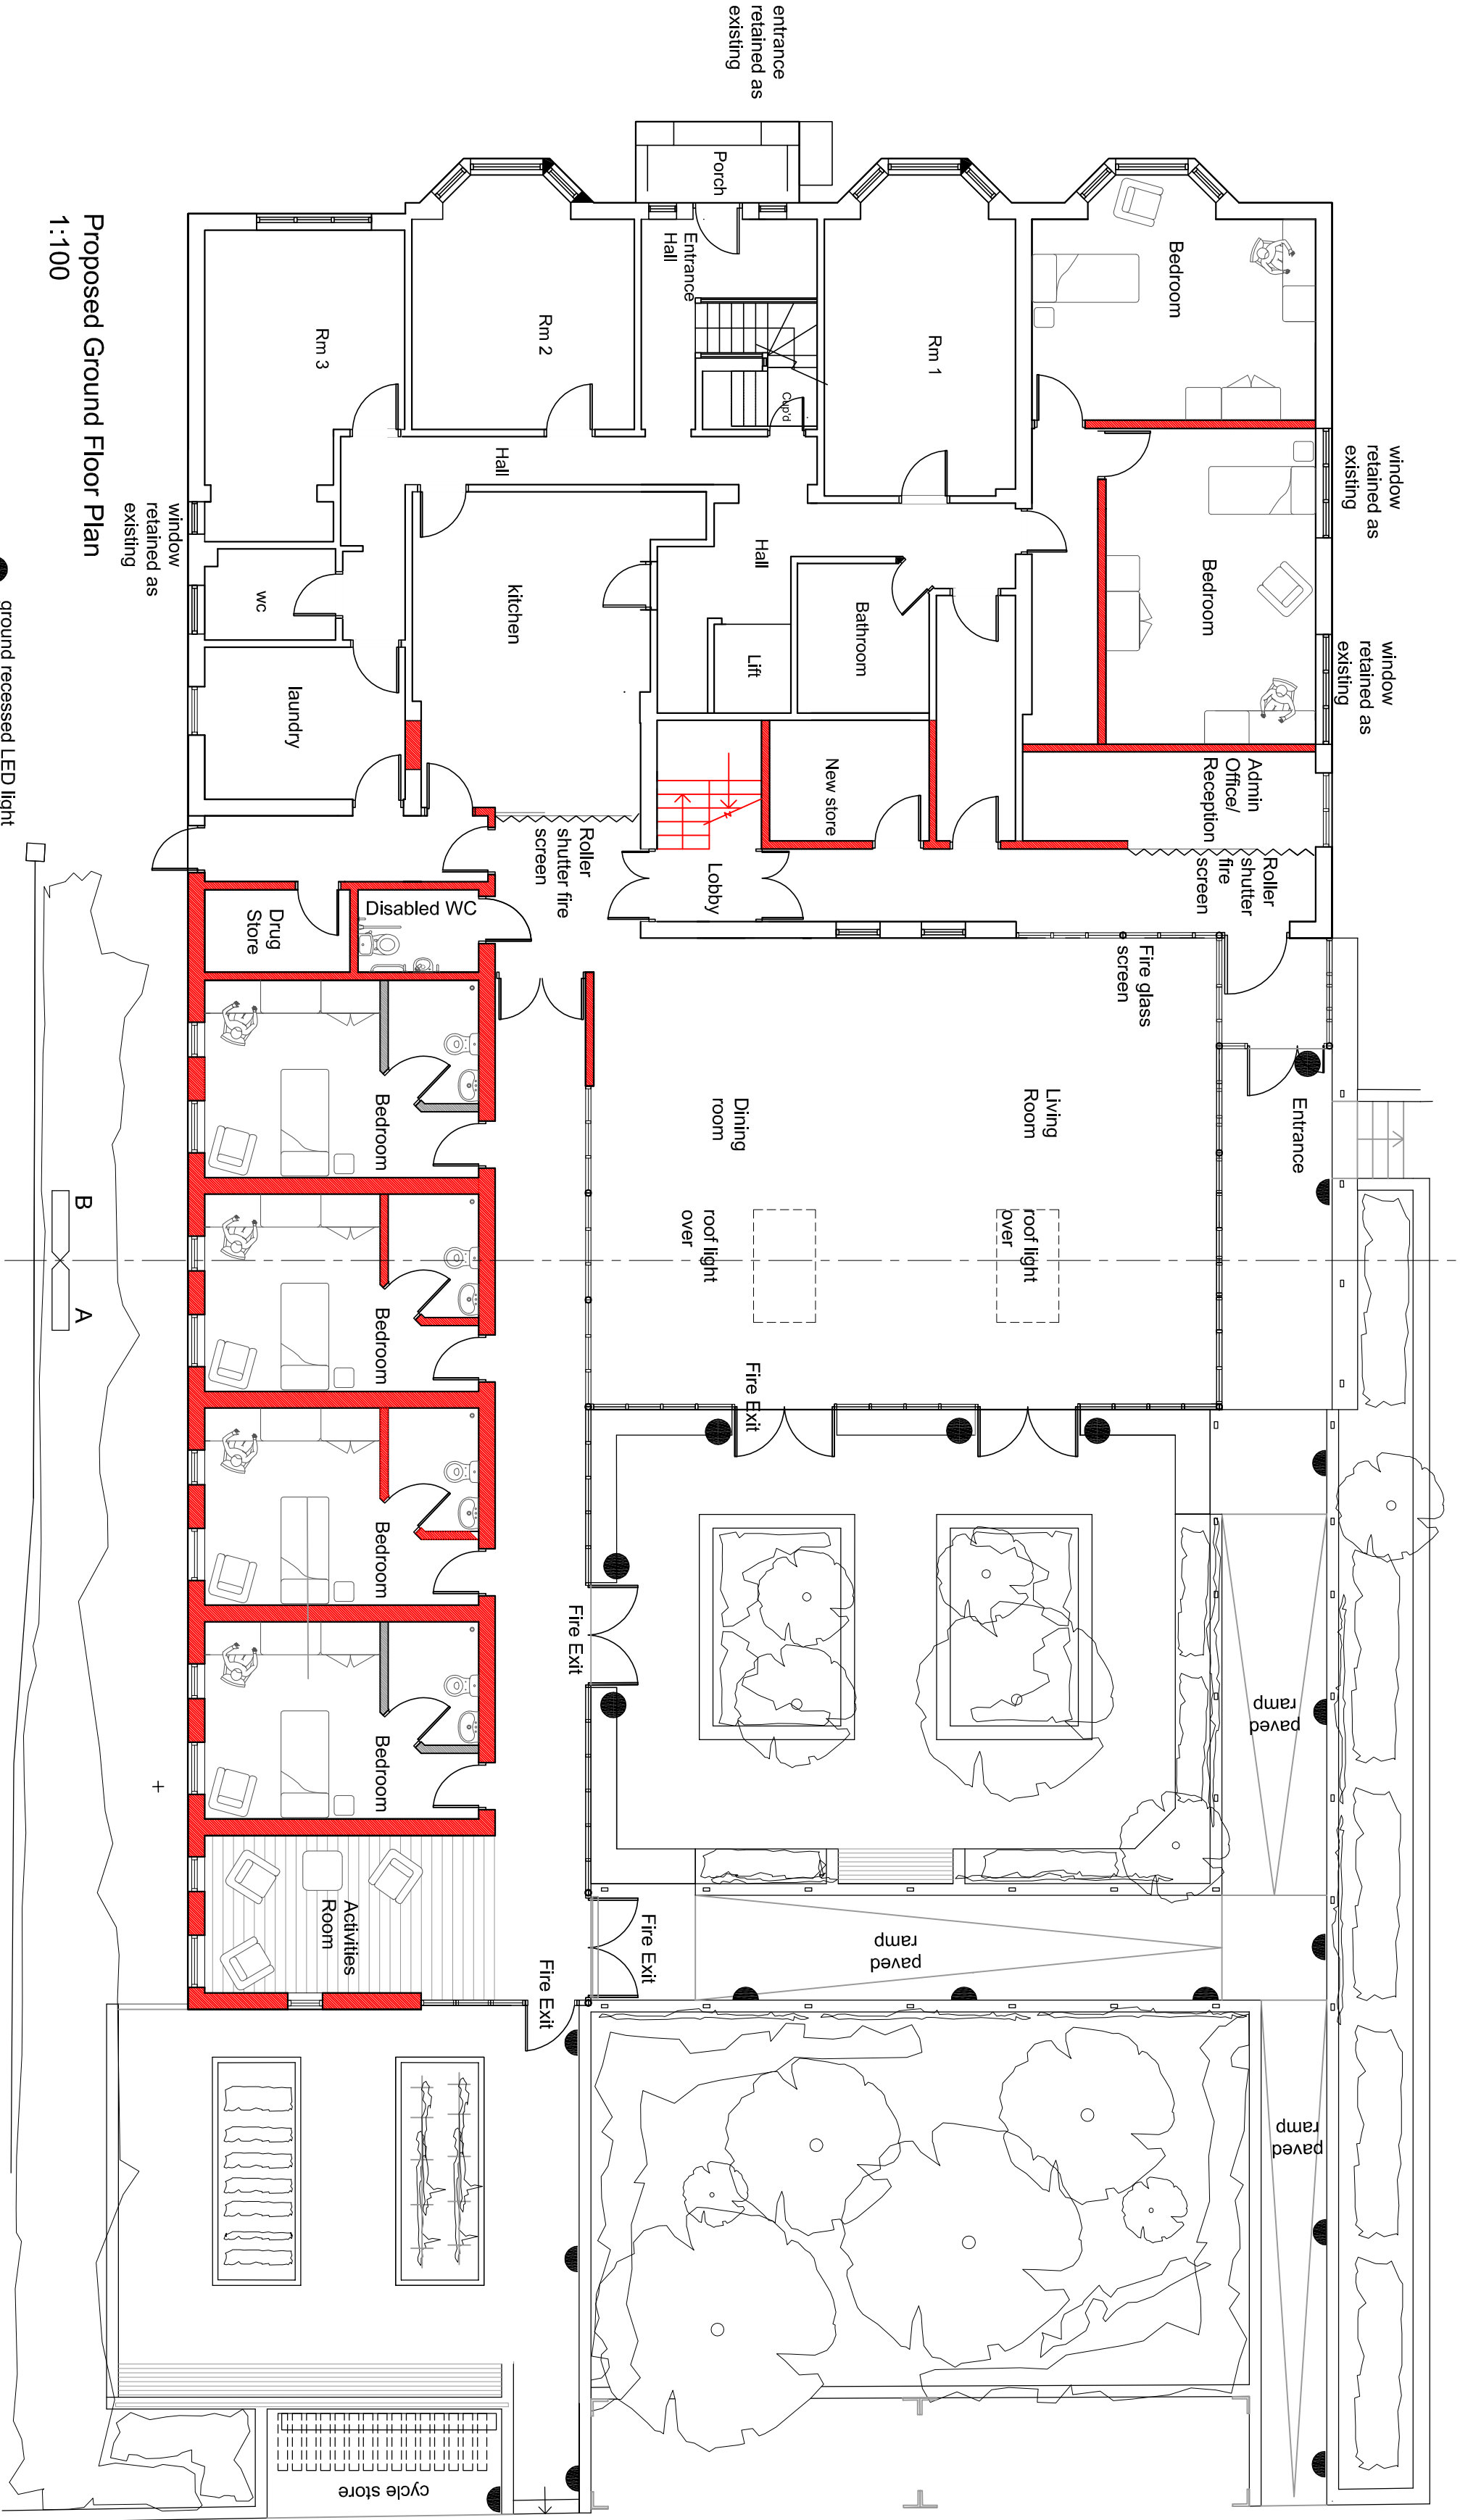

Proposed Ground Floor Plan  
1:100

● ground recessed LED light  
to mark exits

● low level wall mounted bulk  
head light to mark exit and  
entrance routes

| Revisions                                                        |          | Date |
|------------------------------------------------------------------|----------|------|
| 7/2/2016                                                         | As shown | 78   |
| 07/8_PL14                                                        | Revision | 0    |
| Drawing                                                          |          |      |
| External lighting plan                                           |          |      |
| Project                                                          |          |      |
| Two Beeches<br>Walls Road<br>Waterlooville<br>PO7 7RX            |          |      |
| engineering architecture                                         |          |      |
| First Floor Office<br>Esplanade Buildings<br>Preston<br>GU32 3JU |          |      |
| t. 01720 352800<br>e. mail@engarc.co.uk<br>w. www.engarc.co.uk   |          |      |