


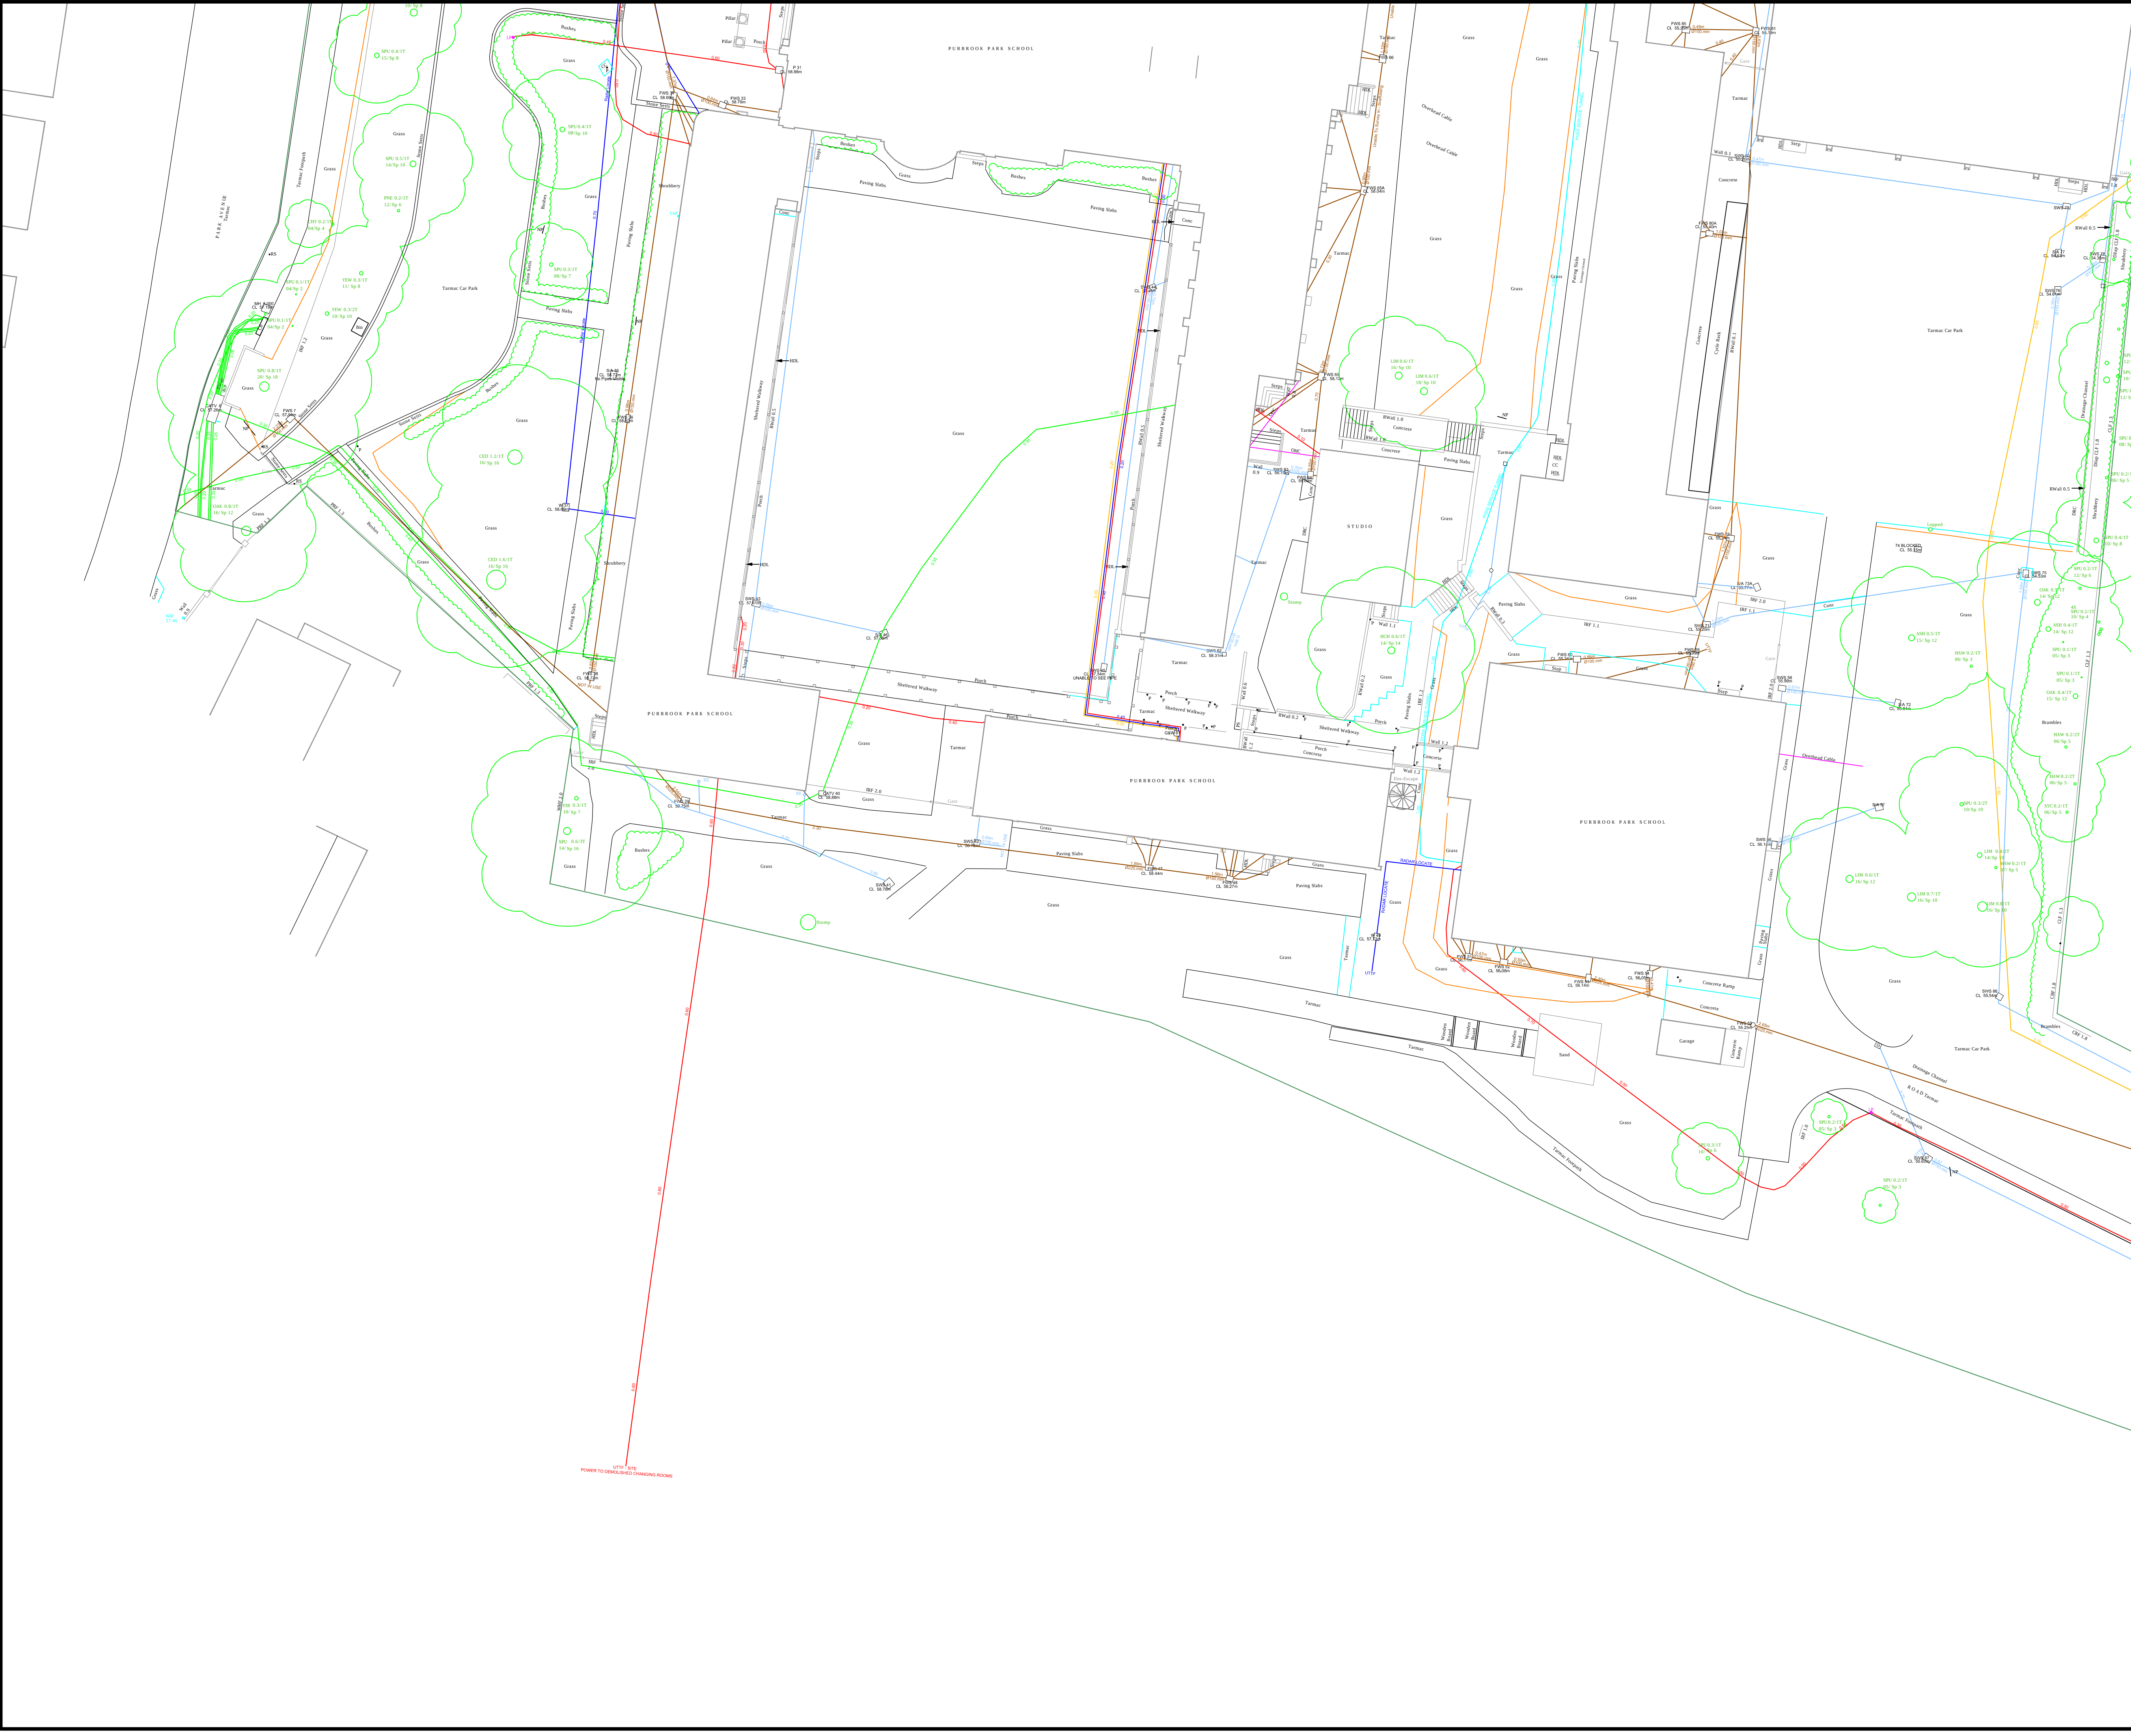

Utilities Legend

- Survey Extents
- Road Edge/ Kerb Line
- Building Outline
- Footpath
- Wall
- Hedge
- Fence
- Gate
- Manhole Cover
- Inspection Cover
- Fire Hydrant
- Catch Pit
- Rodding Eye
- Gas Valve
- Stop Valve
- Chamber Extents
- Post
- Lampost
- Telegraph Pole
- Electricity Pole
- Electricity Pylon
- Overhead Electricity
- Overhead Telecoms
- Overhead Wires
- Electricity Cabinet
- Telecoms Cabinet
- Electricity Cable
- Earth Rod
- Telecom/CATV Cable
- Traffic Control
- Gas Pipe
- Water Pipe
- Surface Water Sewer
- Drainage Channel
- Rain Water Downpipe
- Foul Water Sewer
- Soil Vent Pipe
- Empty Duct
- Service Tunnel
- Unknown Utility
- Unable To Trace Further

Notes:

Utilities depicted hereon have been detected using the latest non-invasive technologies the performance of which can be adversely affected by factors outside of our control such as weather and ground conditions. Whilst Safe Digging Ltd make every effort to detect all utilities it cannot guarantee 100% detection.

Depths indicated are given to the approximate centre of the utility, therefore strike depth could be less depending on the diameter.

Utilities may continue outside the extents of the survey area. Any point marks outside of this area are for investigative purposes and may not represent the full extent of the sub-surface utilities.

Either semi-permanent, biodegradable or chalk colour coded markings will be used, depending on customer specification, to mark the positions of the utilities during the survey. The lifespan of the markings is dependant on the type of marking used and external factors such as weather and traffic. This drawing should be used as sole reference for the utilities survey.

IRRESPECTIVE OF THE INFORMATION PROVIDED ON THIS UTILITY SURVEY AND OTHER PLANS, ANY GROUNDWORKS SHOULD BE UNDERTAKEN WITH CAUTION AND IN ACCORDANCE WITH HSE GUIDELINES: HSG 47 - AVOIDING DANGER FROM UNDERGROUND SERVICES.



Manor Farm Ind. Units
Unit 6
Collum Lane
Kewstoke
Weston-Super-Mare
BS22 9JL

Tel: 0845 500 7867
Fax: 0845 500 7868
email: info@safedigging.com
www.safedigging.com

Project Name and Client

Purbrook School
Henderson Green

Job Number	3342	
Drawn By	SAM	
Checked By	LJS	
Date	Sheet	
09 Apr 2014	2 of 3	
Scale		
1:250 @ A1		
No.	Revision/ Issue	Date
02	02/ 3342	04/14
03	03/ 3342	04/14

This product should not be copied or reproduced in anyway. Some colours may not display correctly.

Copies can be obtained from Safe Digging Ltd.