
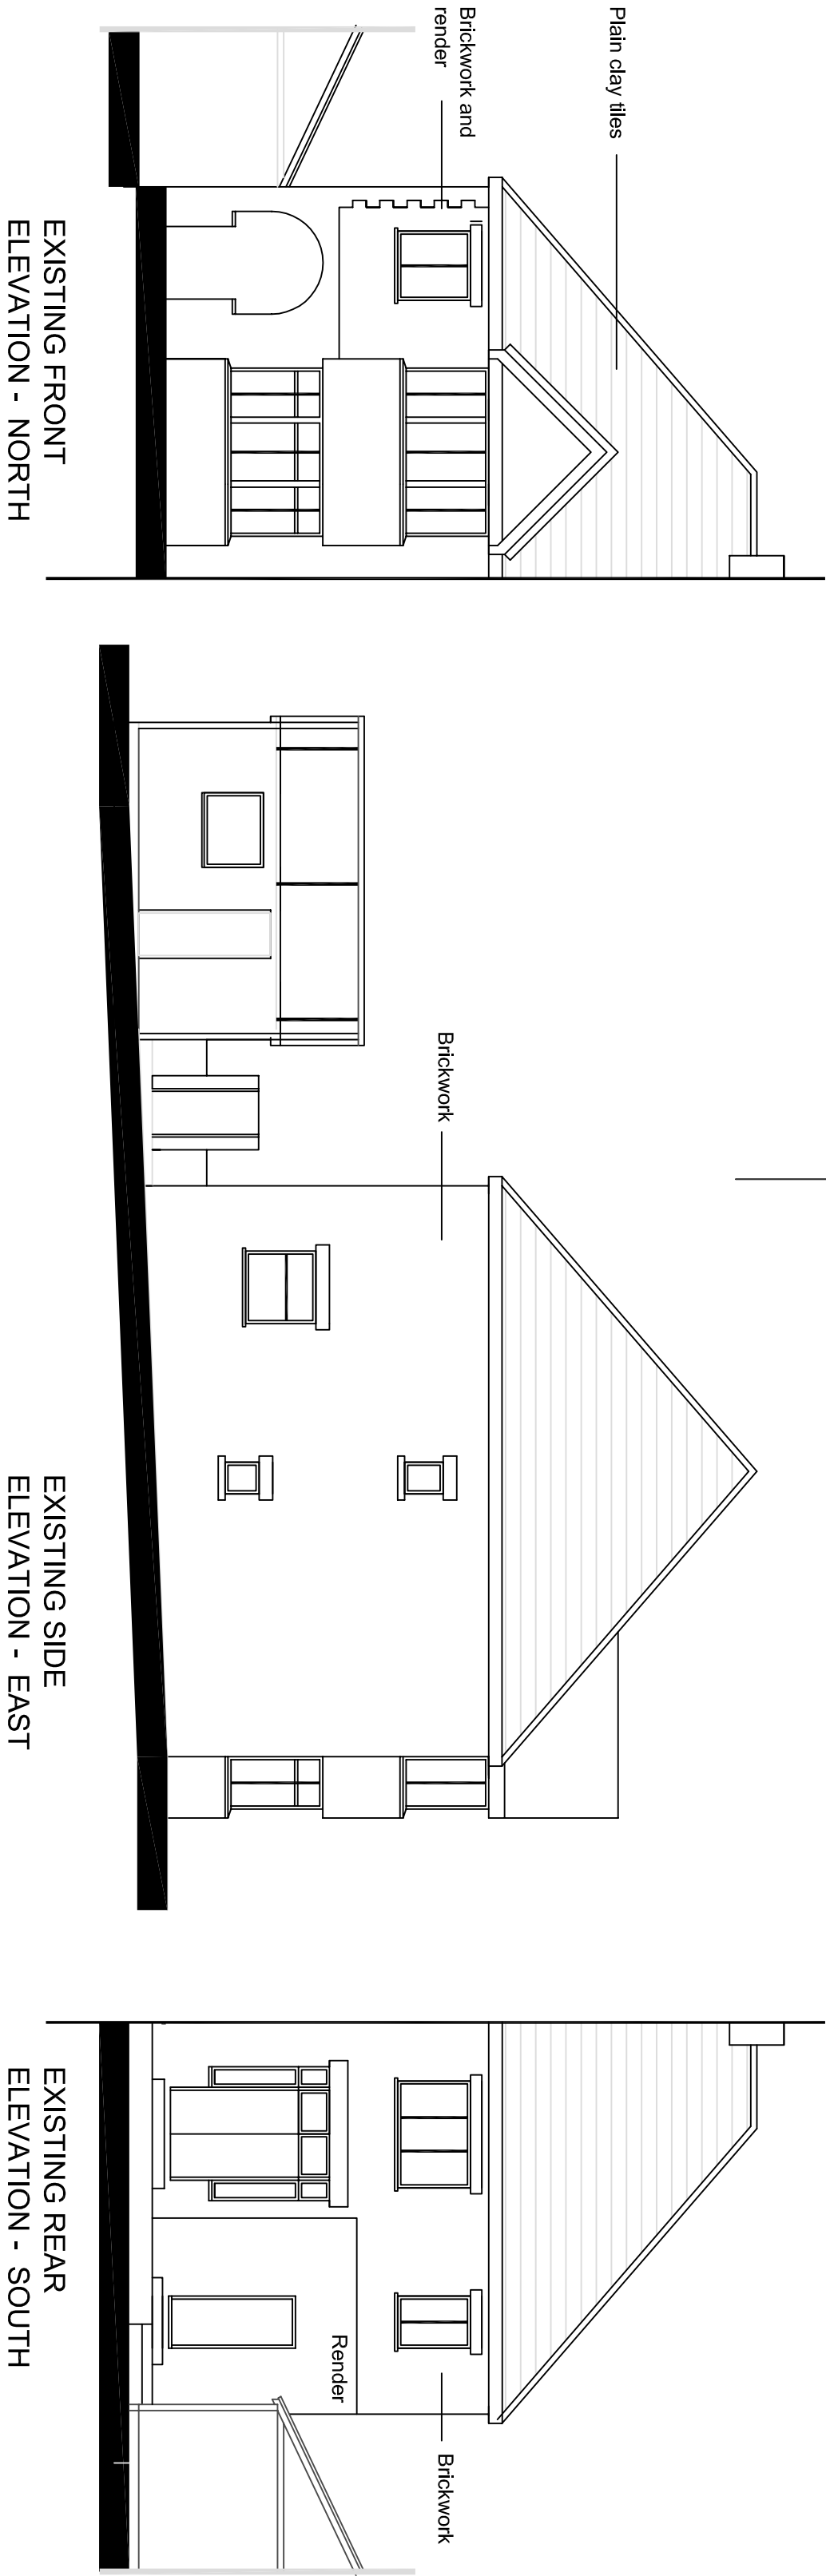


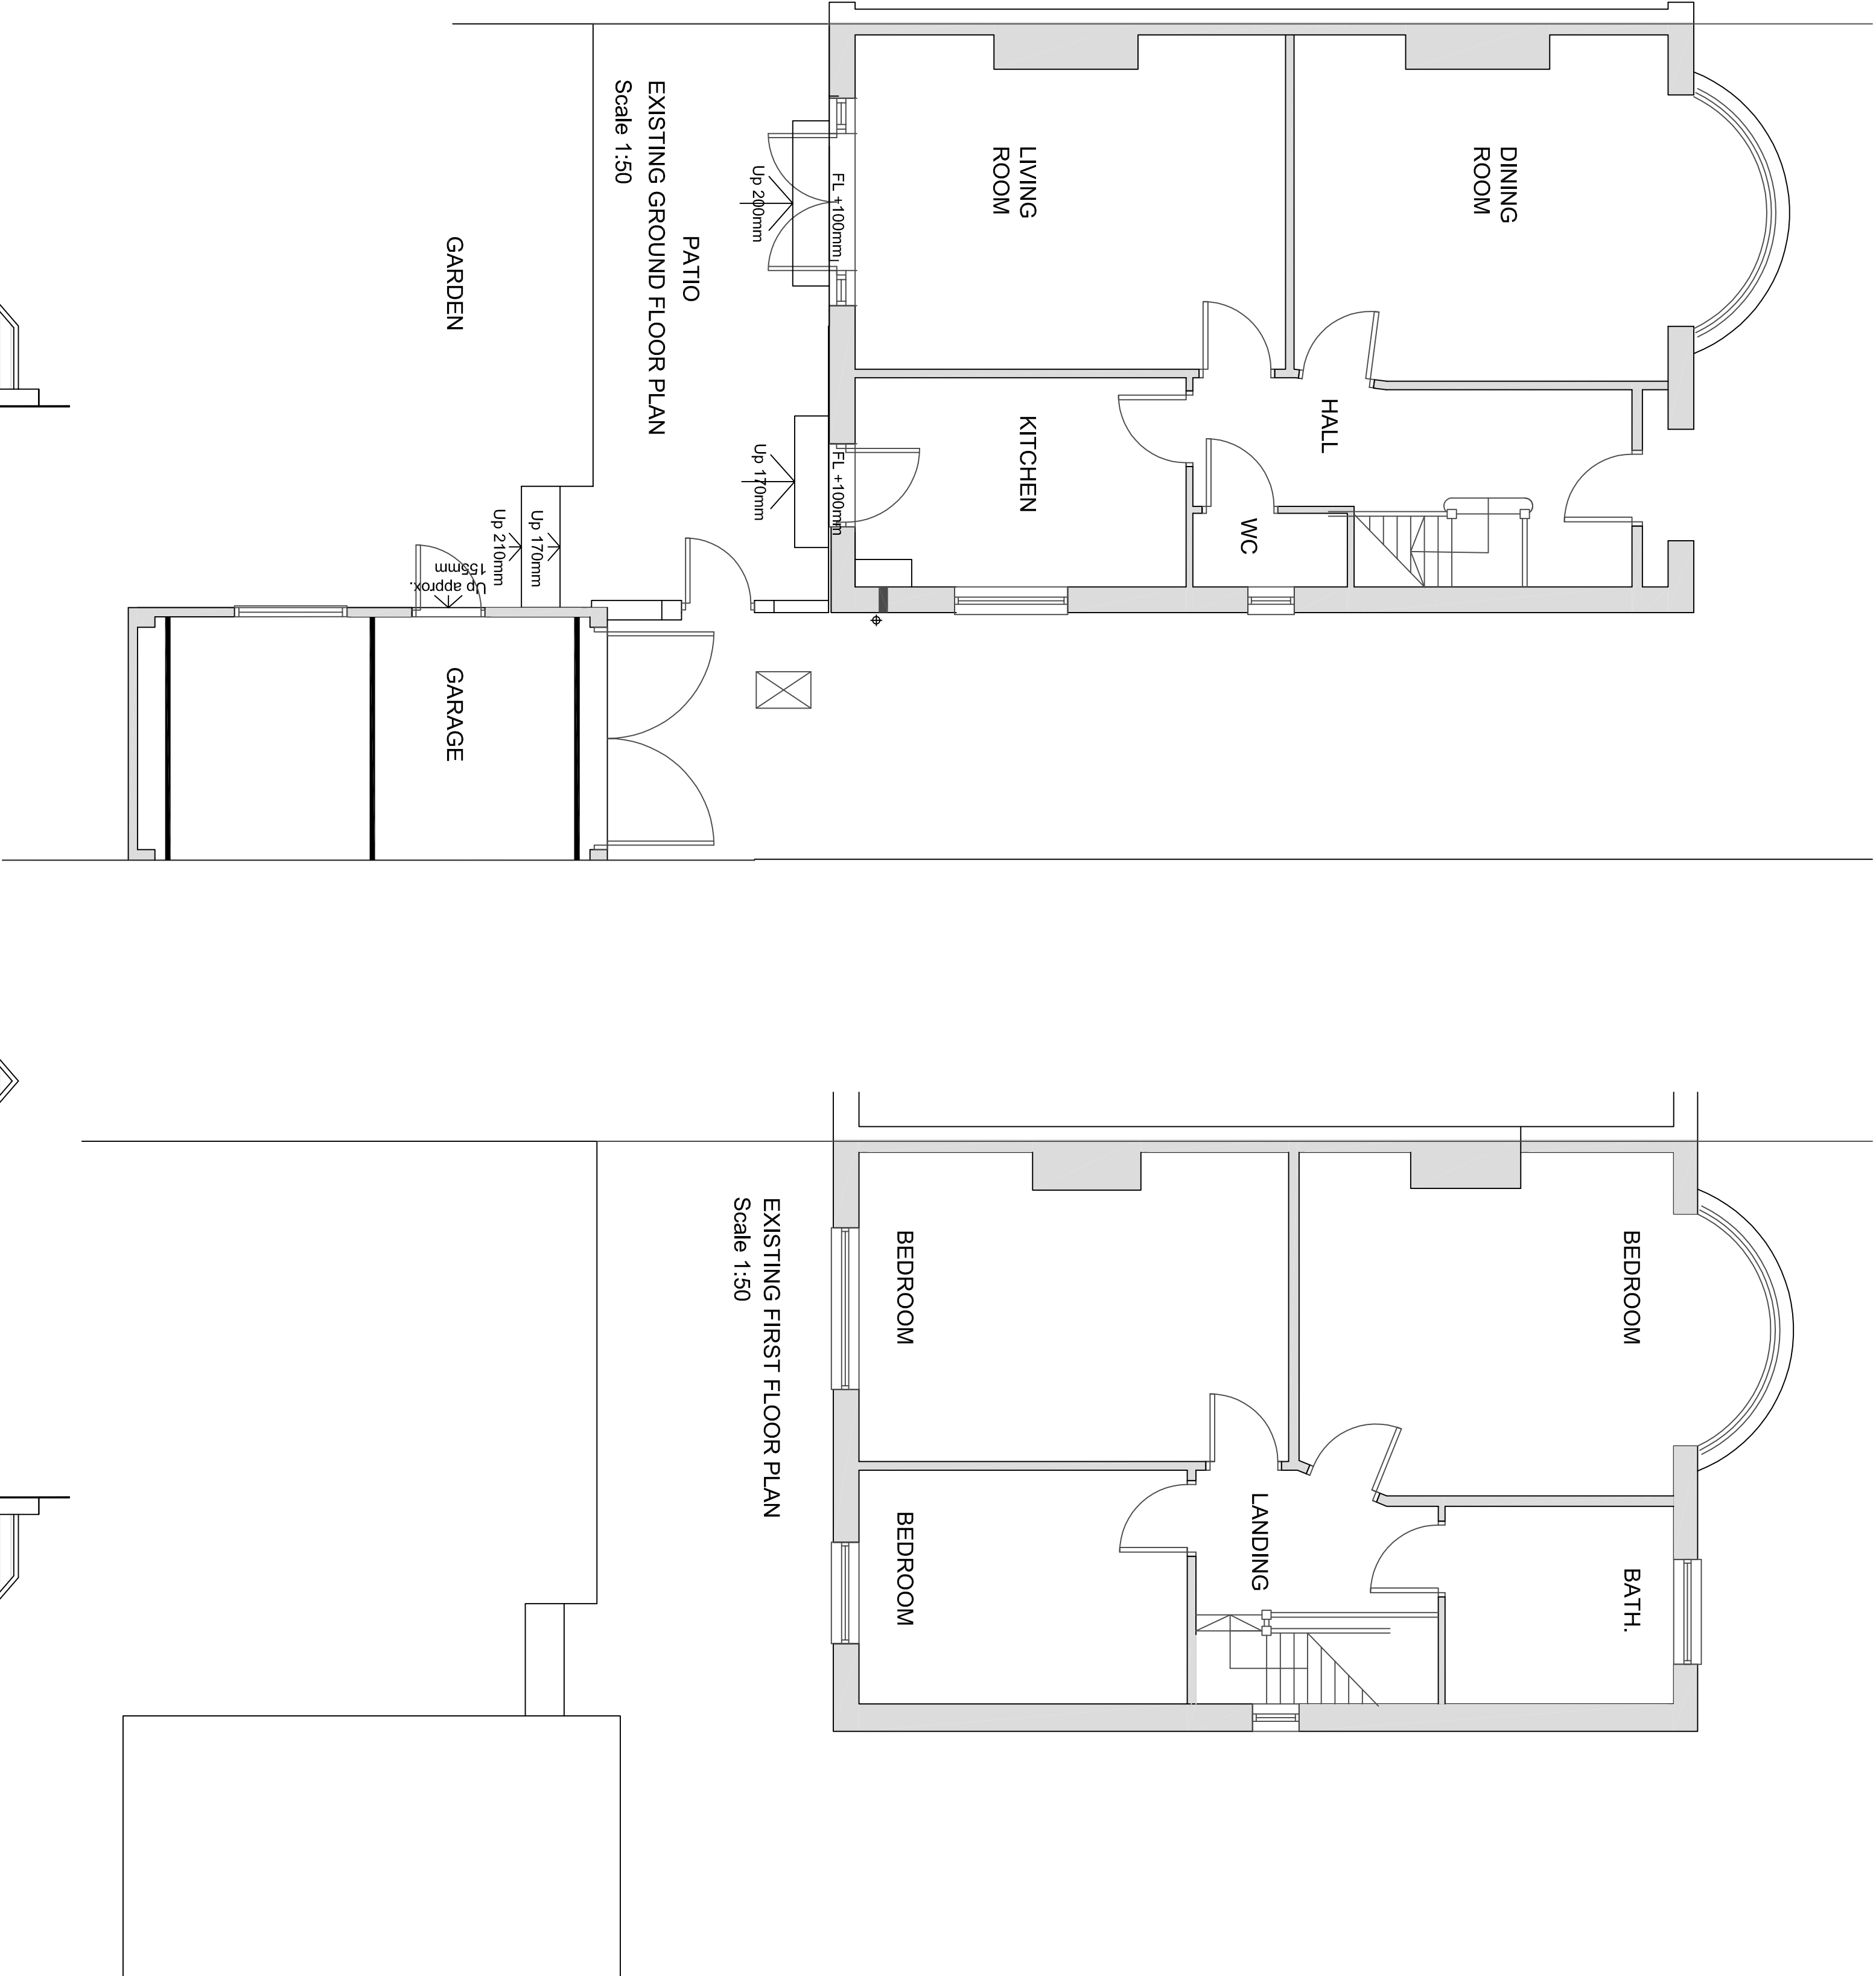

BESPOKE architects

66, Fishbourne Road West, Fishbourne, West Sussex
Tel: 01243 373245 Mobile: 07970439156

Project:
43 Bedhampton Road, Havant
Proposed side and rear extension
and loft conversion

Drawing:
EXISTING PLANS & ELEVATIONS
14.004 Drawing.: PL 01