




Proposed

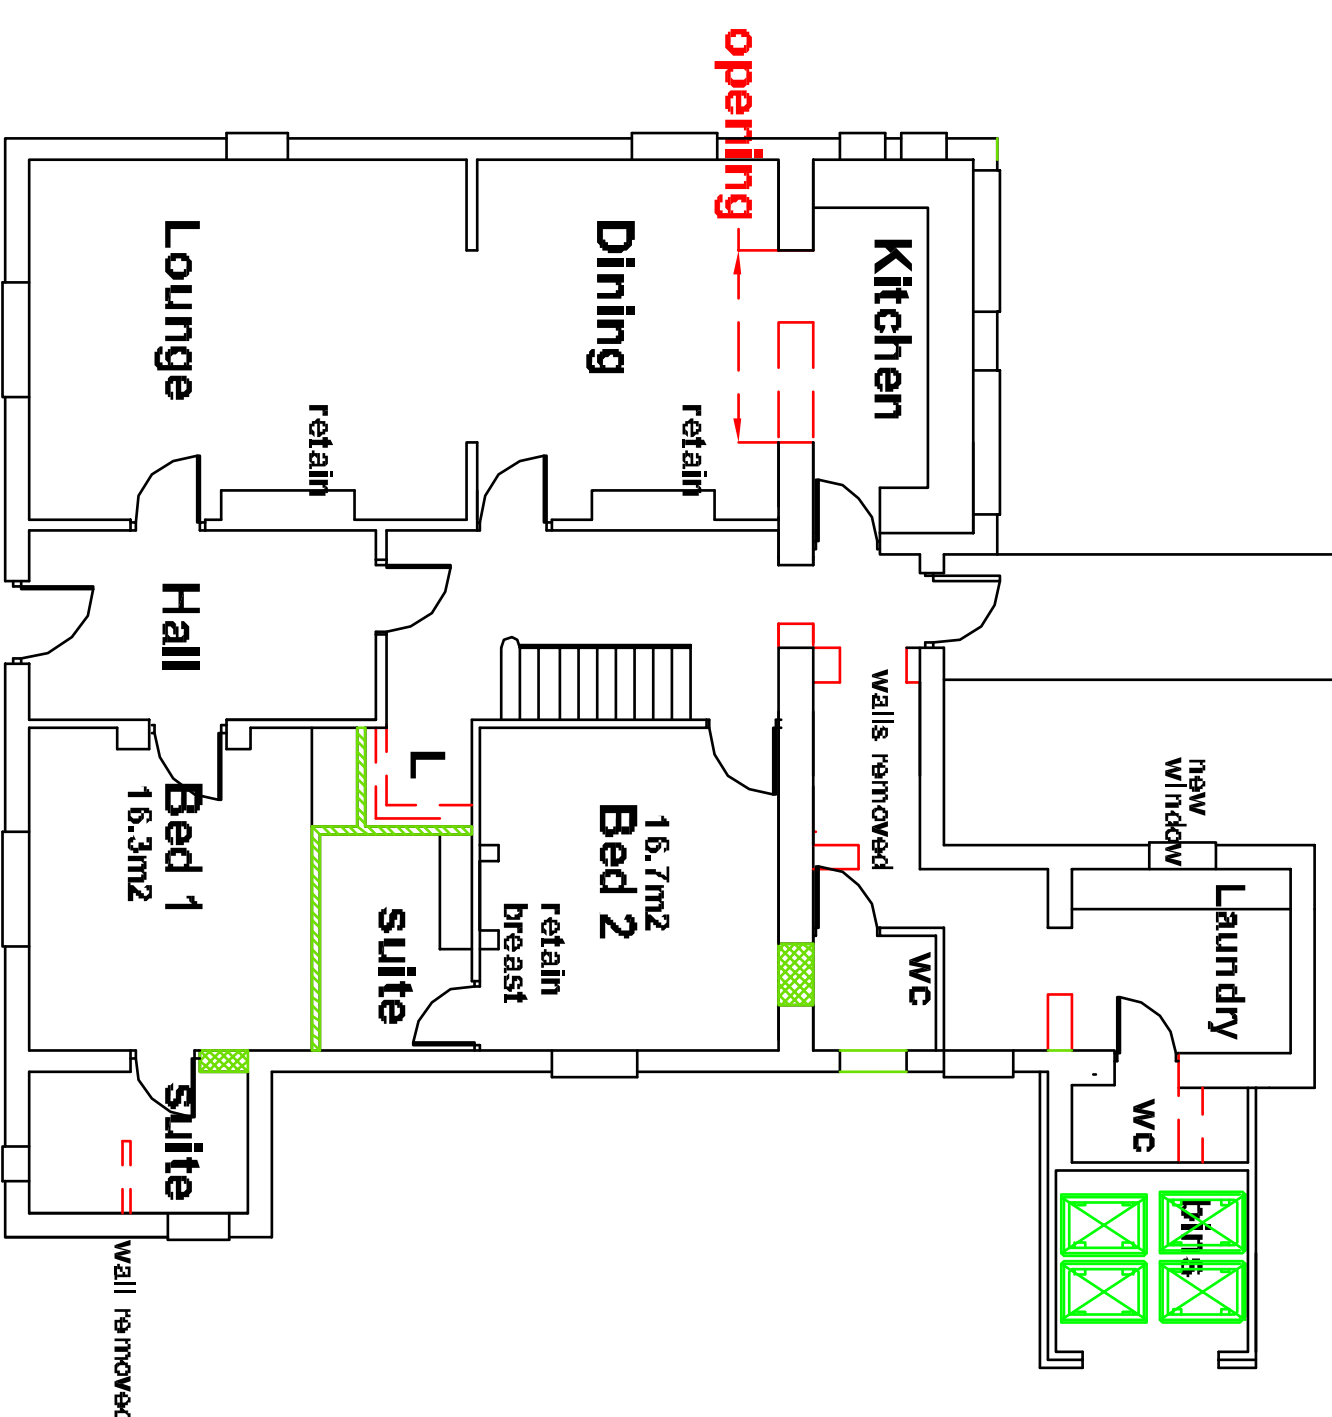


Ground Area = 164m²

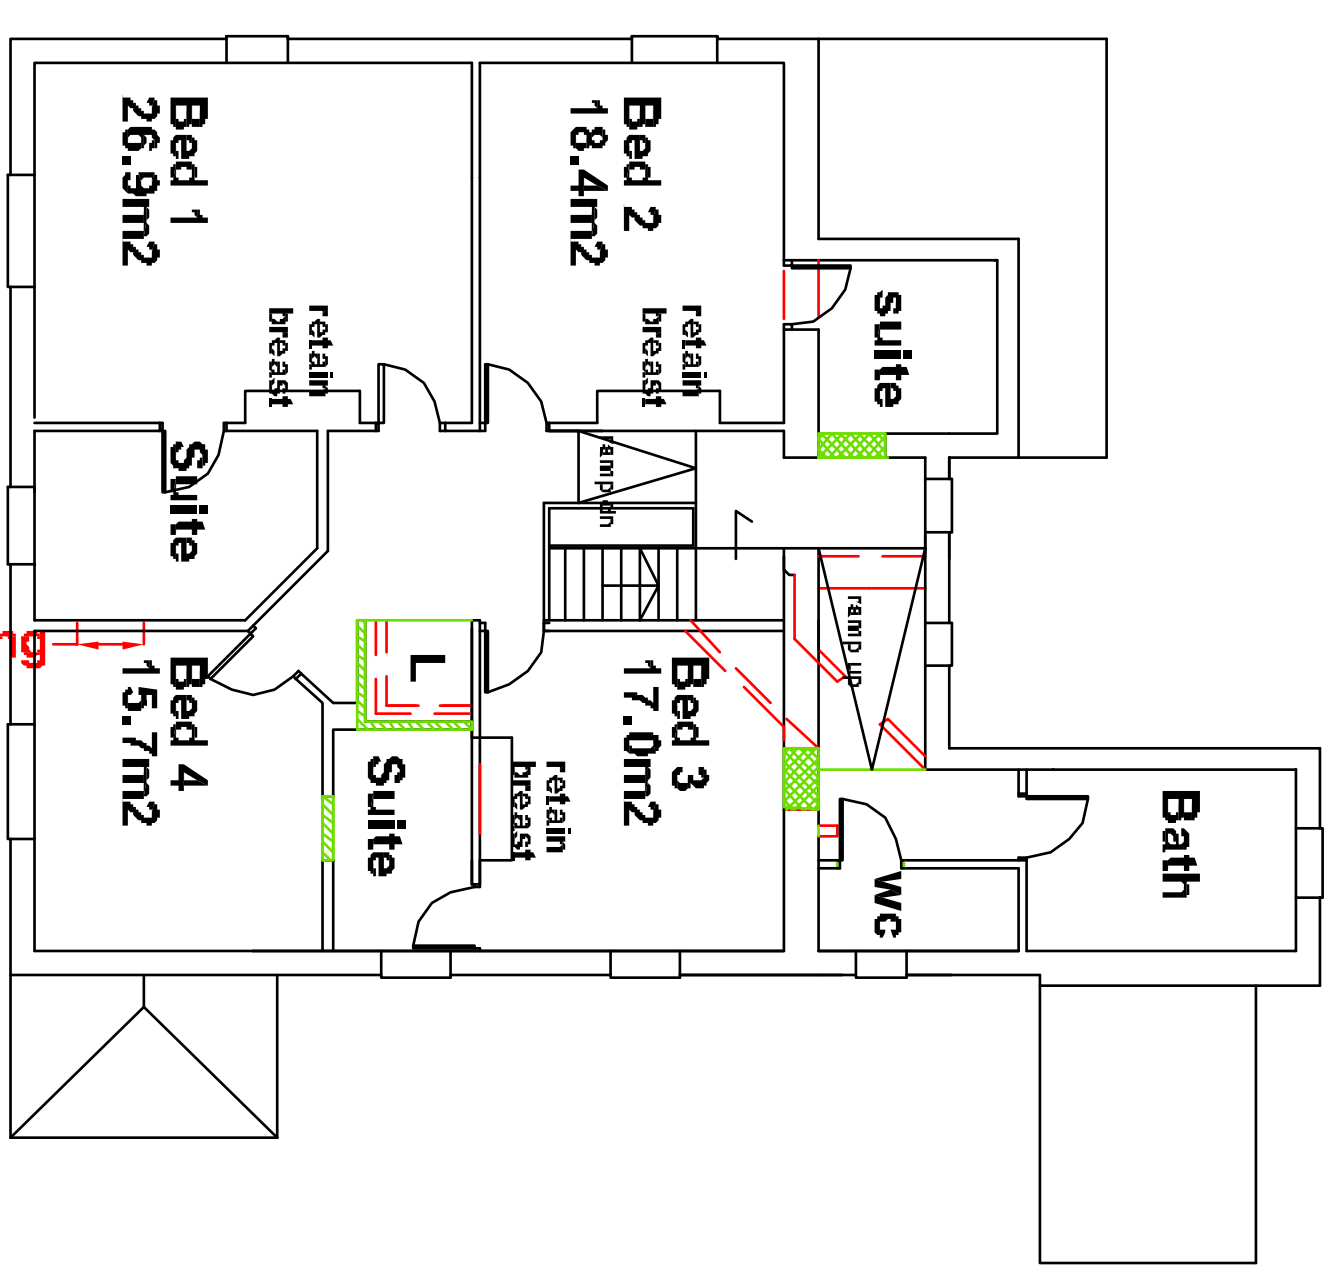


First Area = 147m²

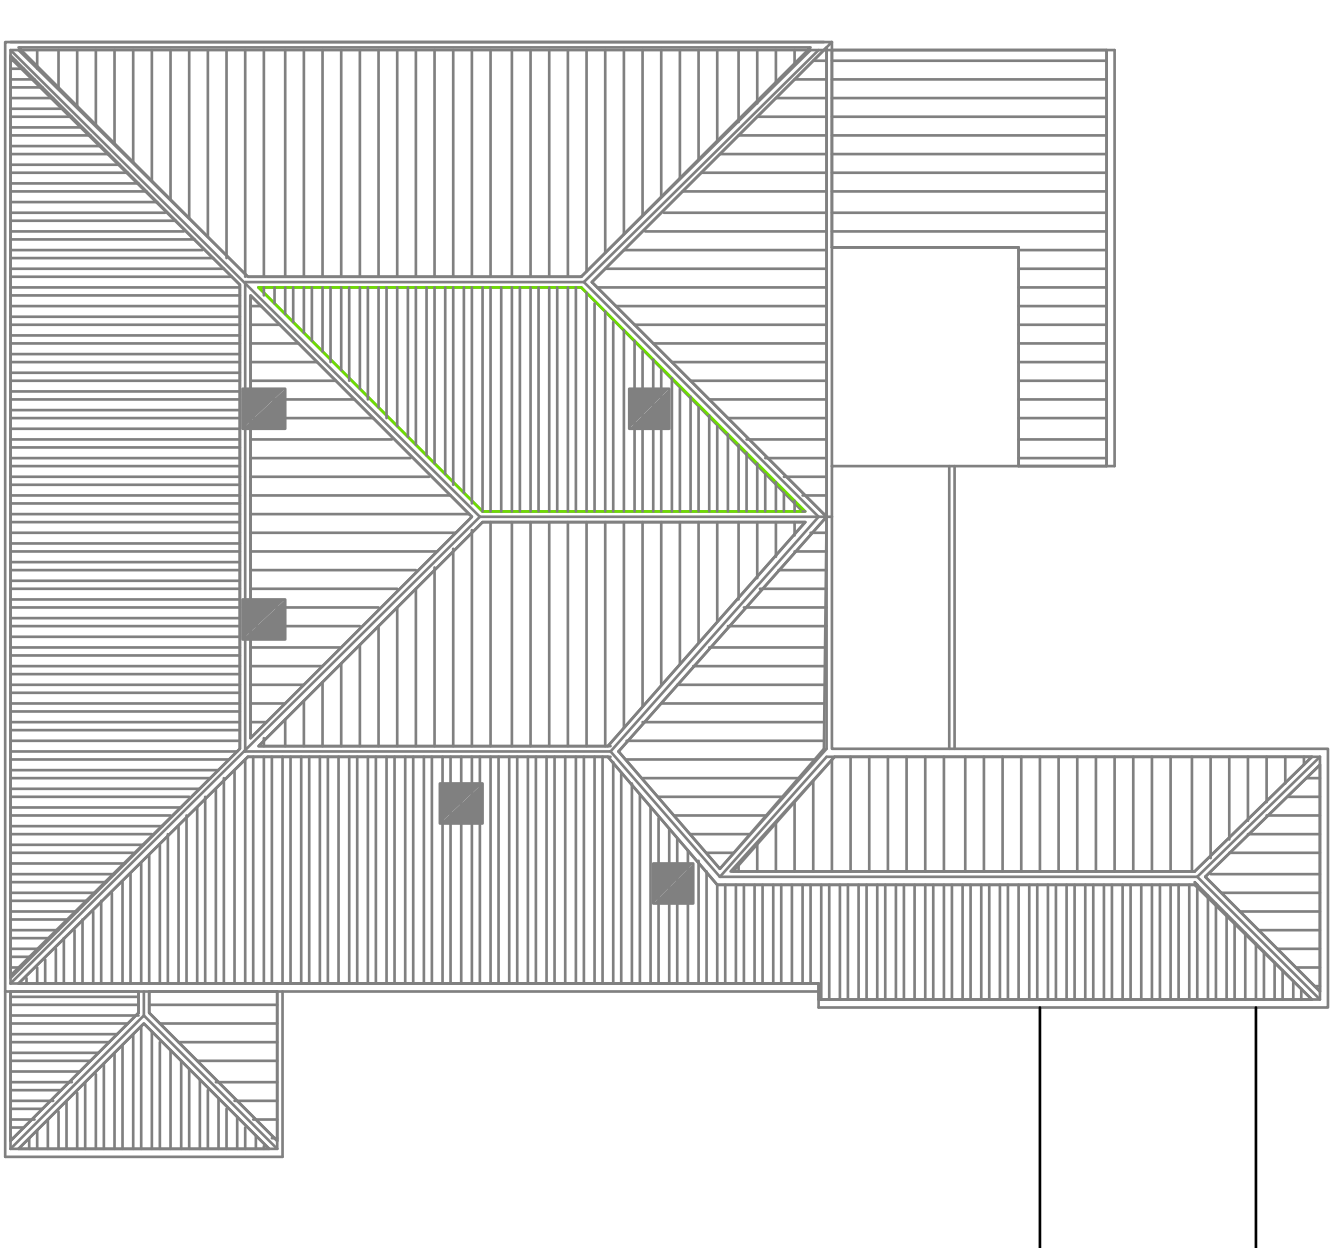


Roof Plan

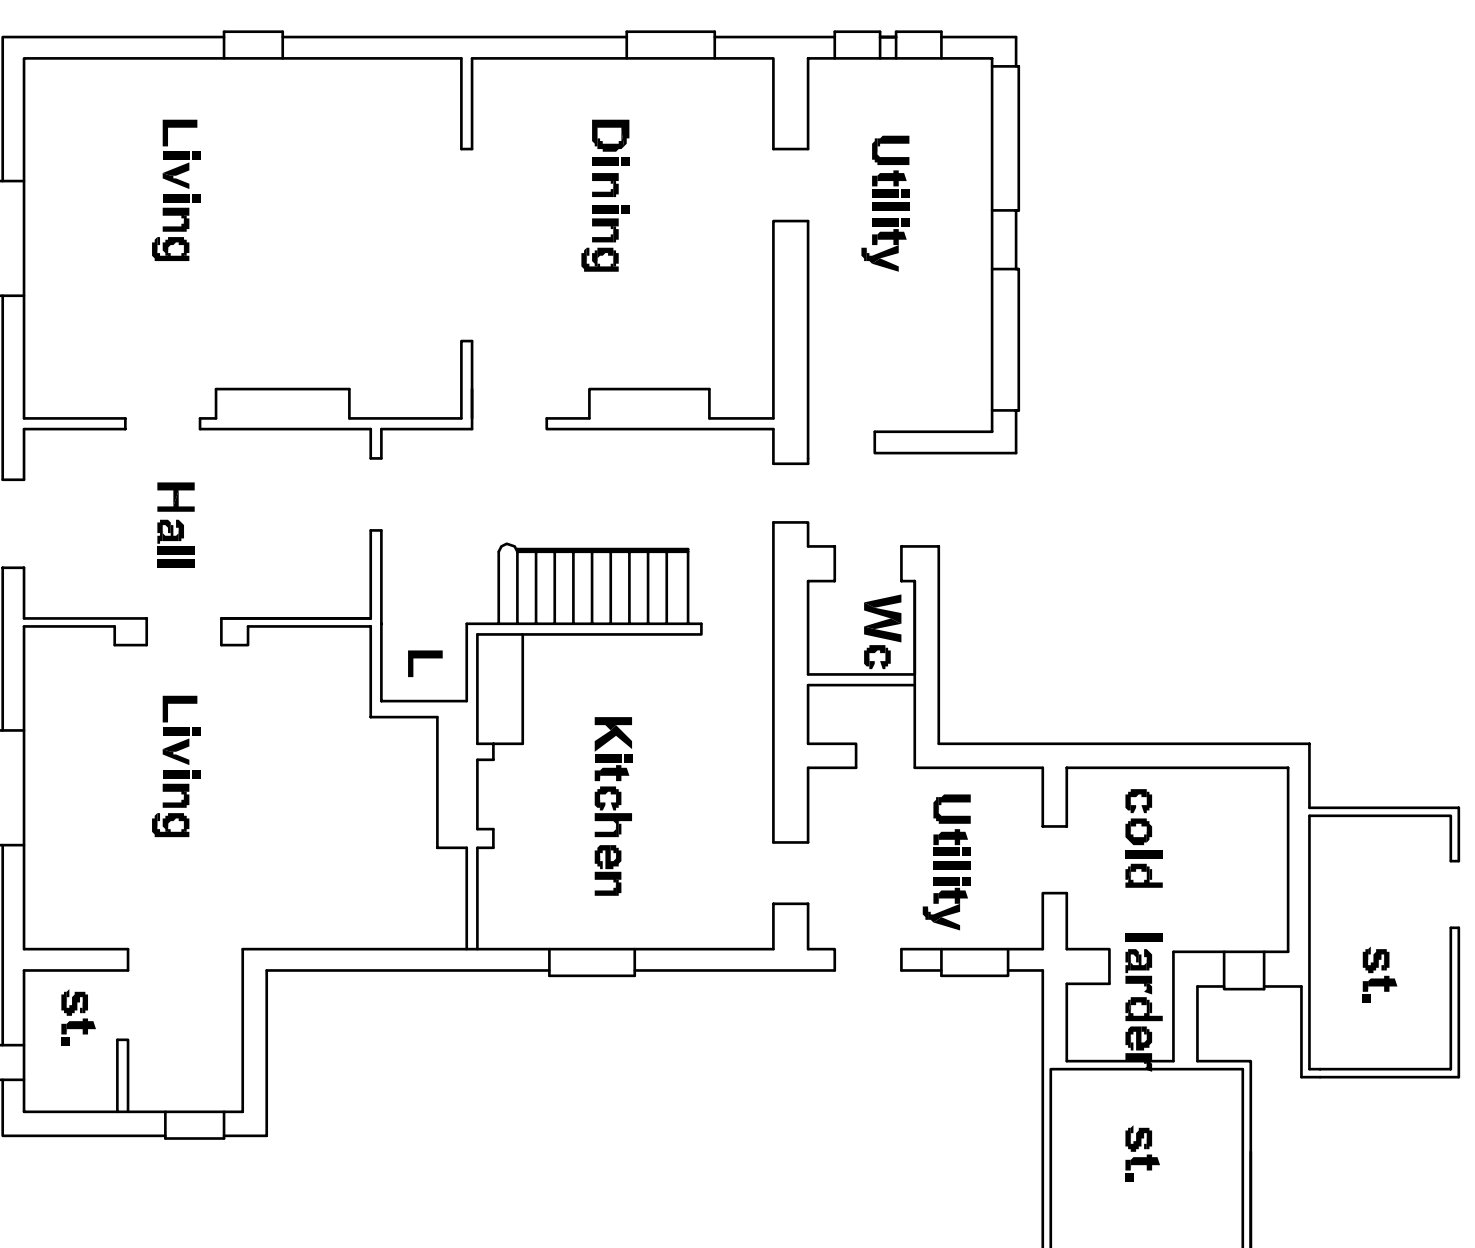

Ground

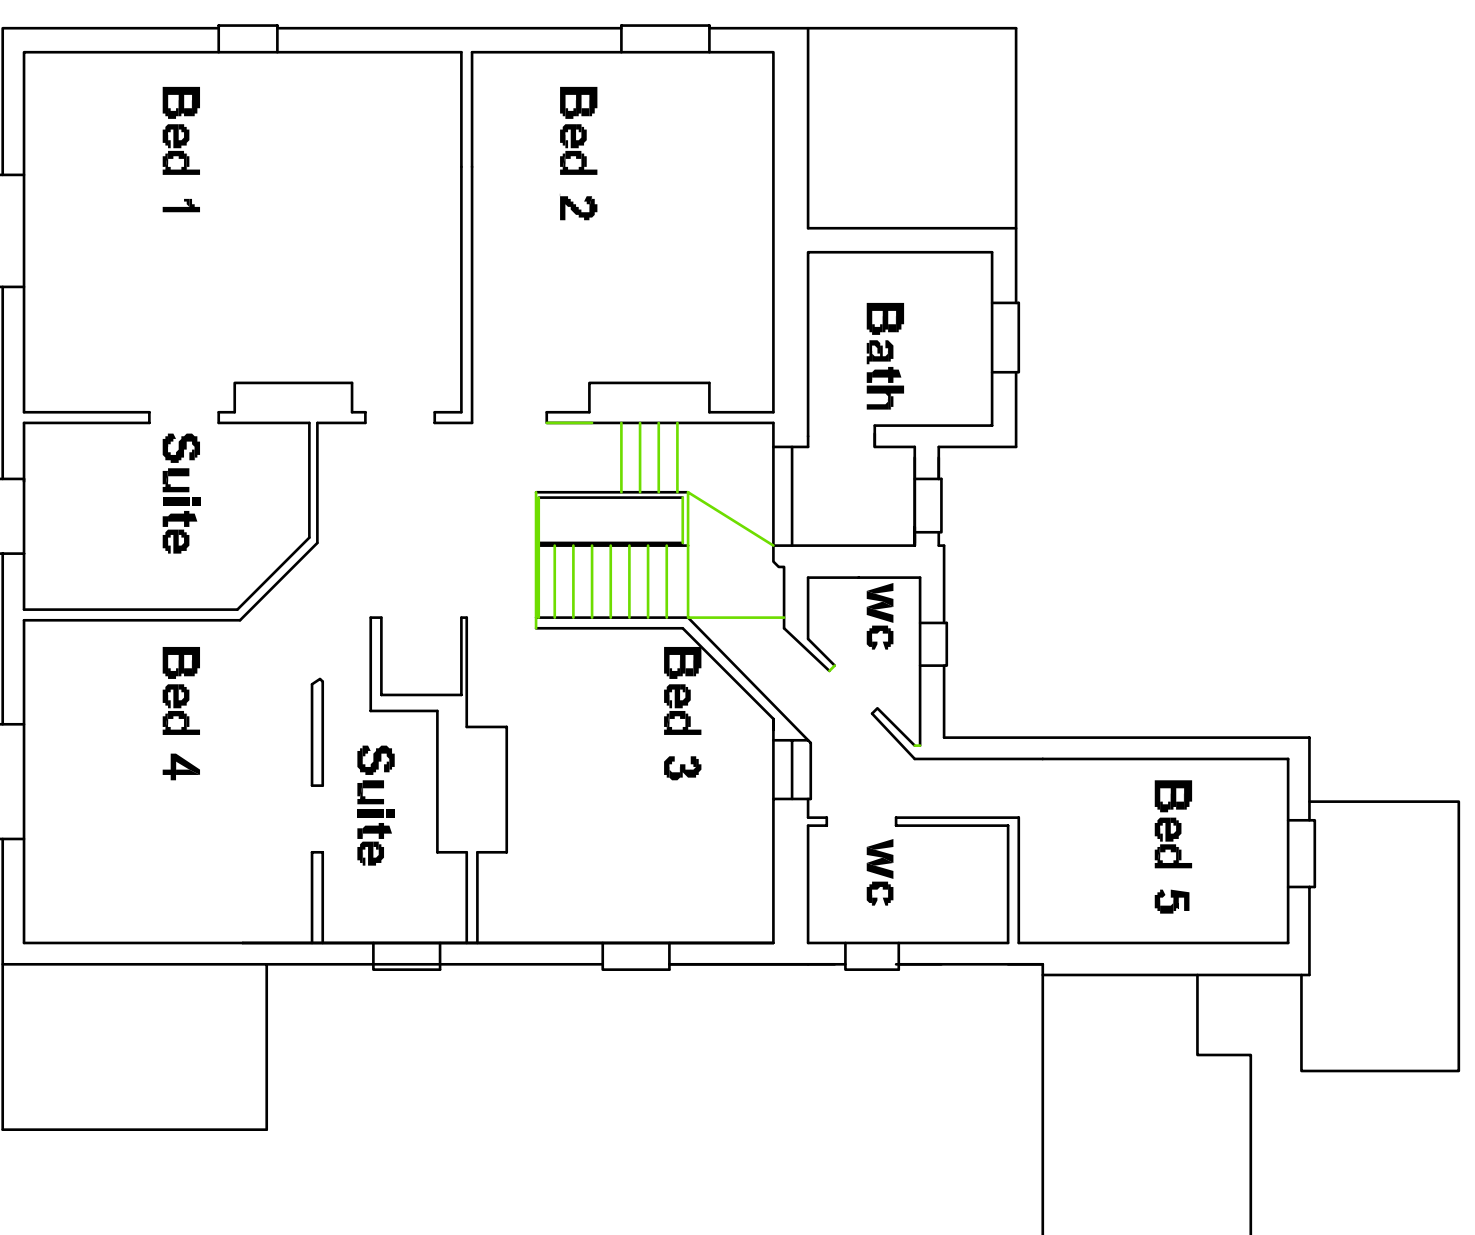

First

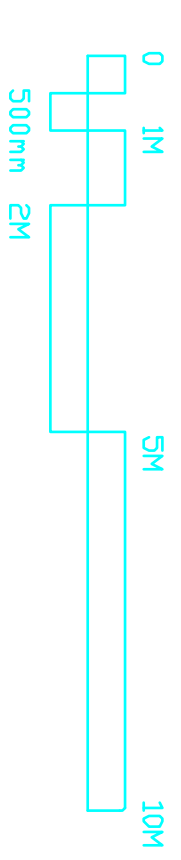

REVIEWER'S COMMENT: PLEASE RETURN TO - 18/02/13 - PG		TITLE	
REVIEWER'S COMMENT: EXTENSIONS REMOVED AND AMENDED - 04/02/13 - PG		1/1/00	
