


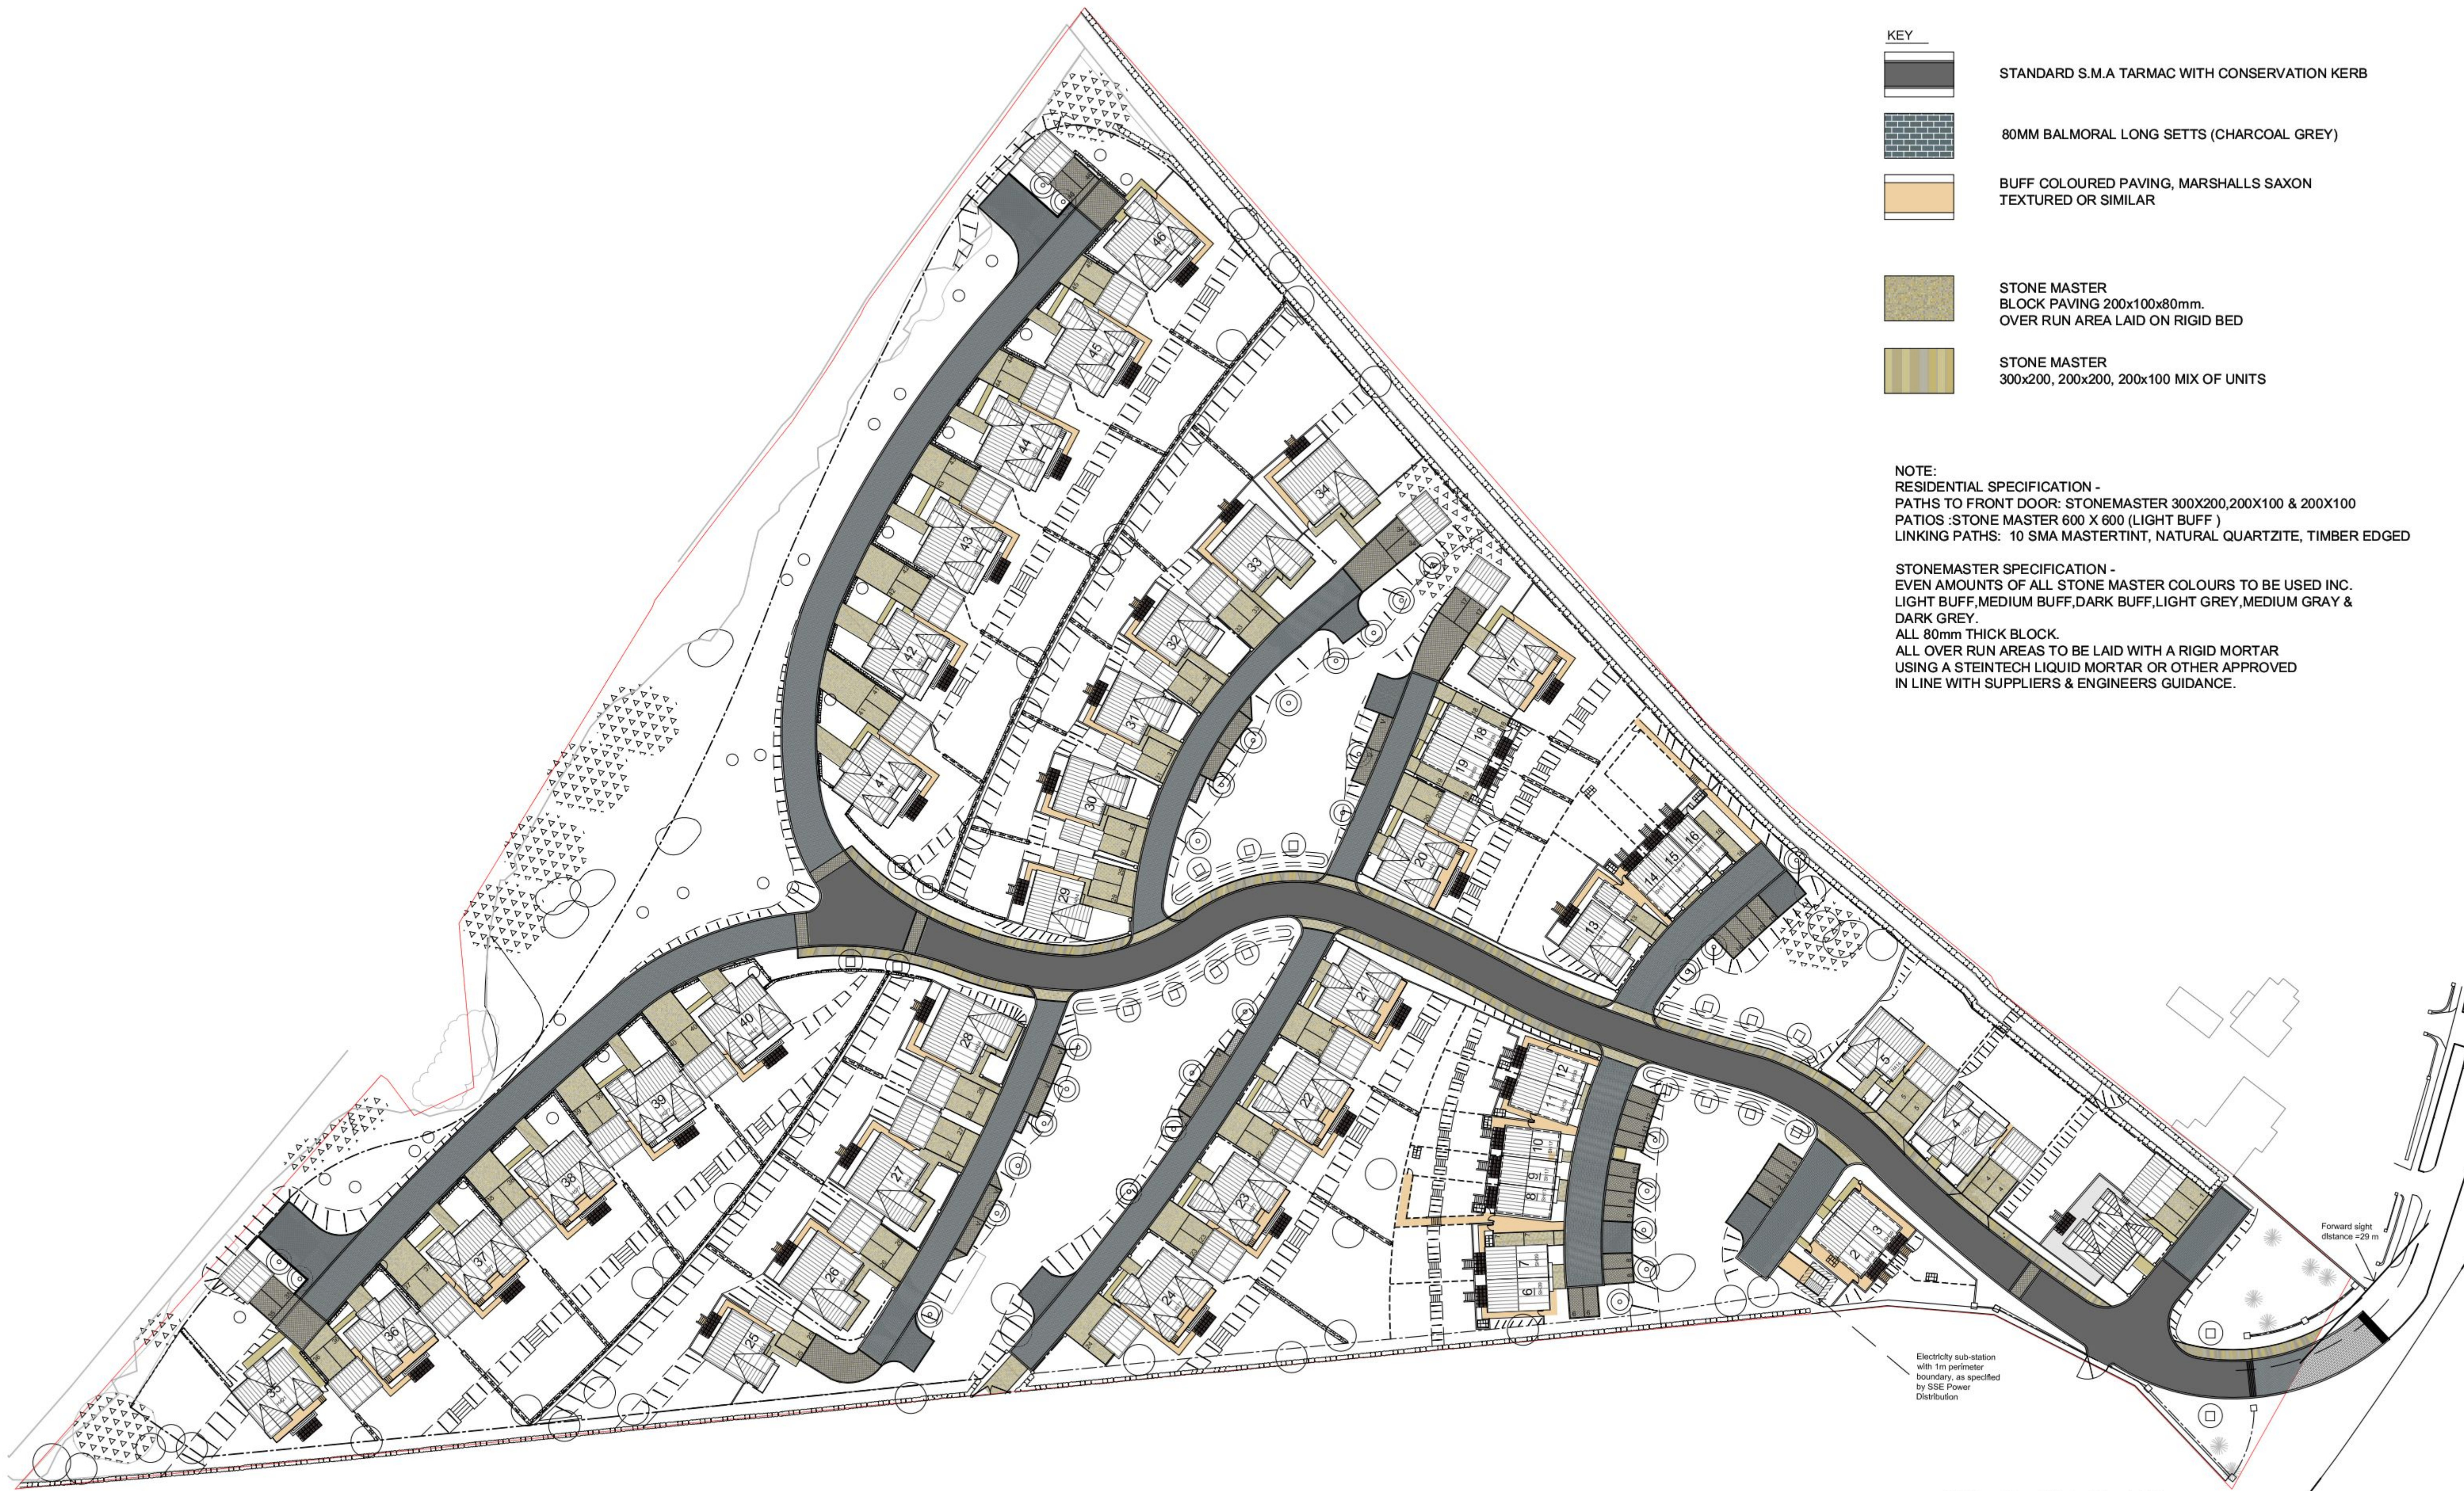

- KEY
- STANDARD S.M.A TARMAC WITH CONSERVATION KERB
 - 80MM BALMORAL LONG SETTS (CHARCOAL GREY)
 - BUFF COLOURED PAVING, MARSHALLS SAXON TEXTURED OR SIMILAR
 - STONE MASTER BLOCK PAVING 200x100x80mm. OVER RUN AREA LAID ON RIGID BED
 - STONE MASTER 300x200, 200x200, 200x100 MIX OF UNITS

NOTE:
RESIDENTIAL SPECIFICATION -
PATHS TO FRONT DOOR: STONEMASTER 300X200,200X100 & 200X100
PATIOS :STONE MASTER 600 X 600 (LIGHT BUFF)
LINKING PATHS: 10 SMA MASTERTINT, NATURAL QUARTZITE, TIMBER EDGED

STONEMASTER SPECIFICATION -
EVEN AMOUNTS OF ALL STONE MASTER COLOURS TO BE USED INC.
LIGHT BUFF,MEDIUM BUFF,DARK BUFF,LIGHT GREY,MEDIUM GRAY &
DARK GREY.
ALL 80mm THICK BLOCK.
ALL OVER RUN AREAS TO BE LAID WITH A RIGID MORTAR
USING A STEINTECH LIQUID MORTAR OR OTHER APPROVED
IN LINE WITH SUPPLIERS & ENGINEERS GUIDANCE.

Electricity sub-station
with 1m perimeter
boundary, as specified
by SSE Power
Distribution

Forward sight
distance =29 m

C	08/05/14	Gate added into neighbouring field	DW/RS
B	29/04/14	Note regarding triple garage removed as per client comment	AB/RS
A	28/04/14	Various layout ammdments inc. loss of one unit	AC/RS
REVISION	DATE	COMMENTS	AUTHOR / CHECKED



LHC GROUP
www.lhc.net

EXETER 01392 444334
PLYMOUTH 01752 669368
SOUTHAMPTON 08450 714565

architecture
urbanism
landscape

TITLE
PORTSDOWN HILL
HAVANT

DETAIL
Hard works plan

DATE MAY 2014	SCALE 1:500 @A1
DRAWING No. 10774 P01,10	REV B
DRAWING - STATUS PLANNING	AUTHOR / CHECKED MH / DAH

CONTRACTORS MUST CHECK ALL DIMENSIONS ON SITE. ONLY PRIOR DIMENSIONS ARE TO BE WORKED FROM. DIMENSIONS MUST BE REPORTED TO THE ARCHITECT BEFORE PROCEEDING. © THE DRAWING IS COPYRIGHT.