
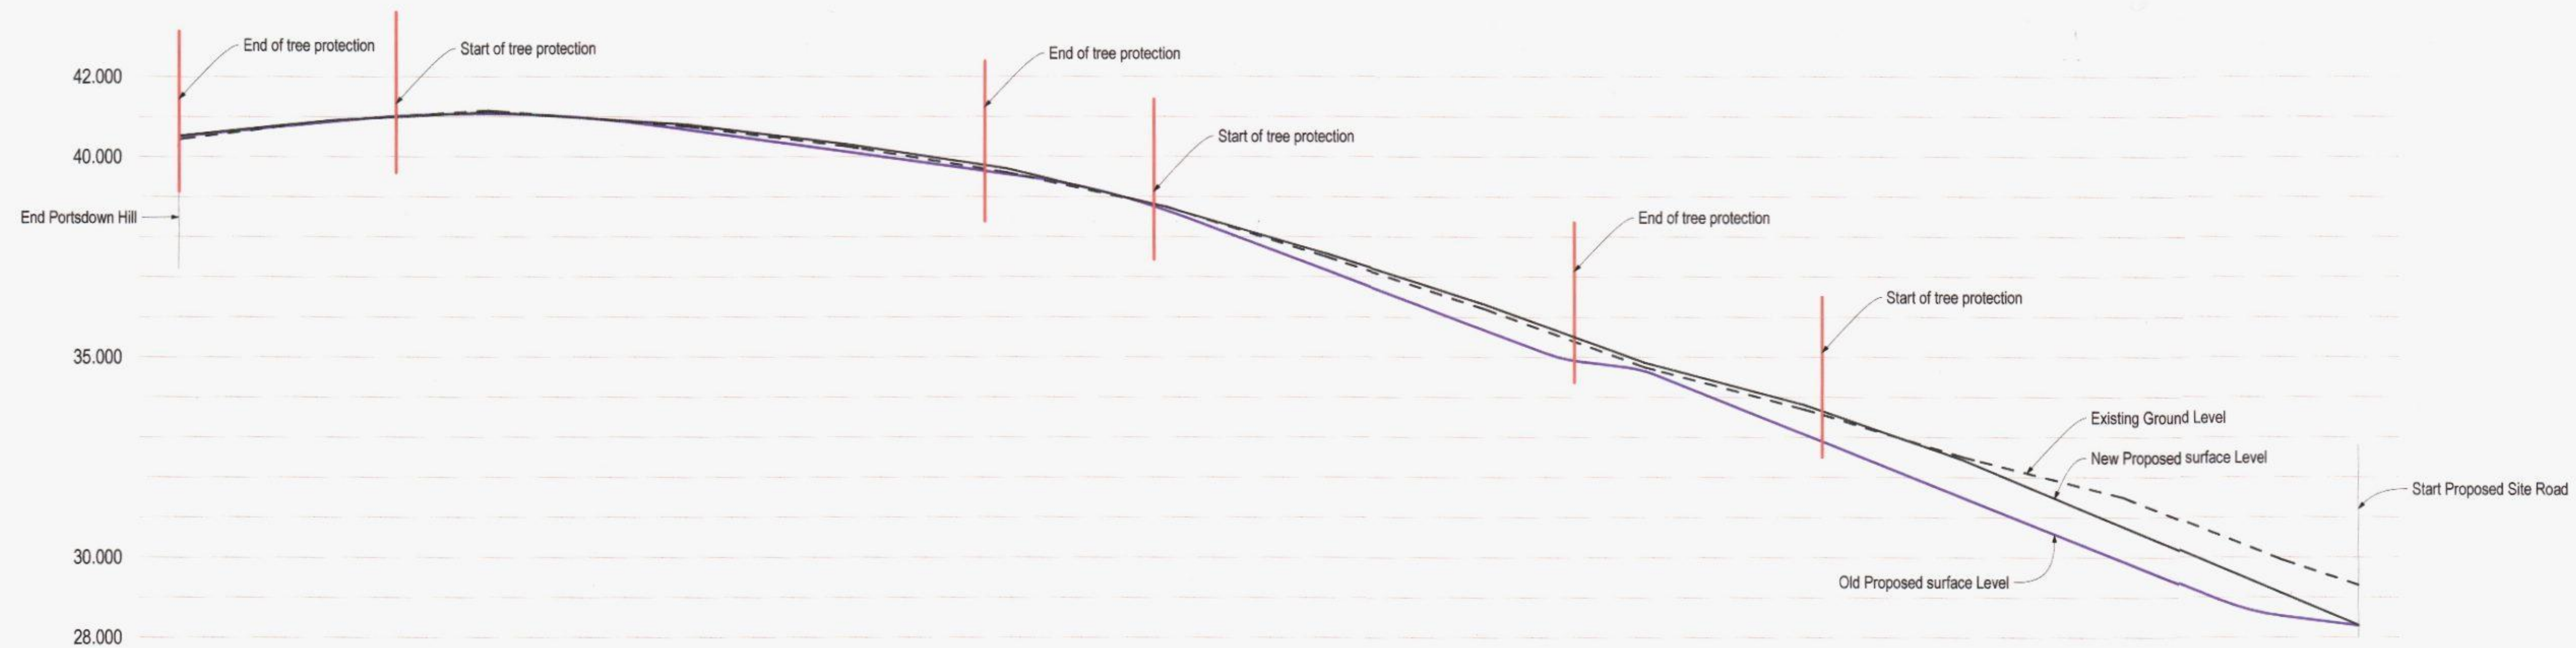


[illegible]

VERTICAL PROFILE CYCLEWAY
Scale 1:250 Horiz & 1:100 Vert

CYCLEWAY CONSTRUCTION - ASPHALT CONCRETE (MACADAM)					
LAYER	MATERIAL	THICKNESS	NOMINAL SIZE OF AGGREGATE	GRADE OF BINDER	COMMENTS
SURFACE COURSE	ASPHALT CONCRETE (MACADAM): AC 6 DENSE SURF	20mm	0/6mm	100/150 PEN BITUMEN	TO BS EN 13108 PART 1 PSV=55 FOR CYCLEWAY, PSV=45 FOR FOOTWAY
BINDER COURSE	ASPHALT CONCRETE (MACADAM): AC 20 OPEN BIN	45mm	0/20mm	160/220 PEN BITUMEN	TO BS EN 13108 PART 1
SUB BASE	CEMENTED CELLULAR STRUCTURE 90/220 (1) FAN ANGULAR STONE EXOTEXTILE SEPARATION FABRIC	100mm			

SPECIFICATION OF CYCLEWAY

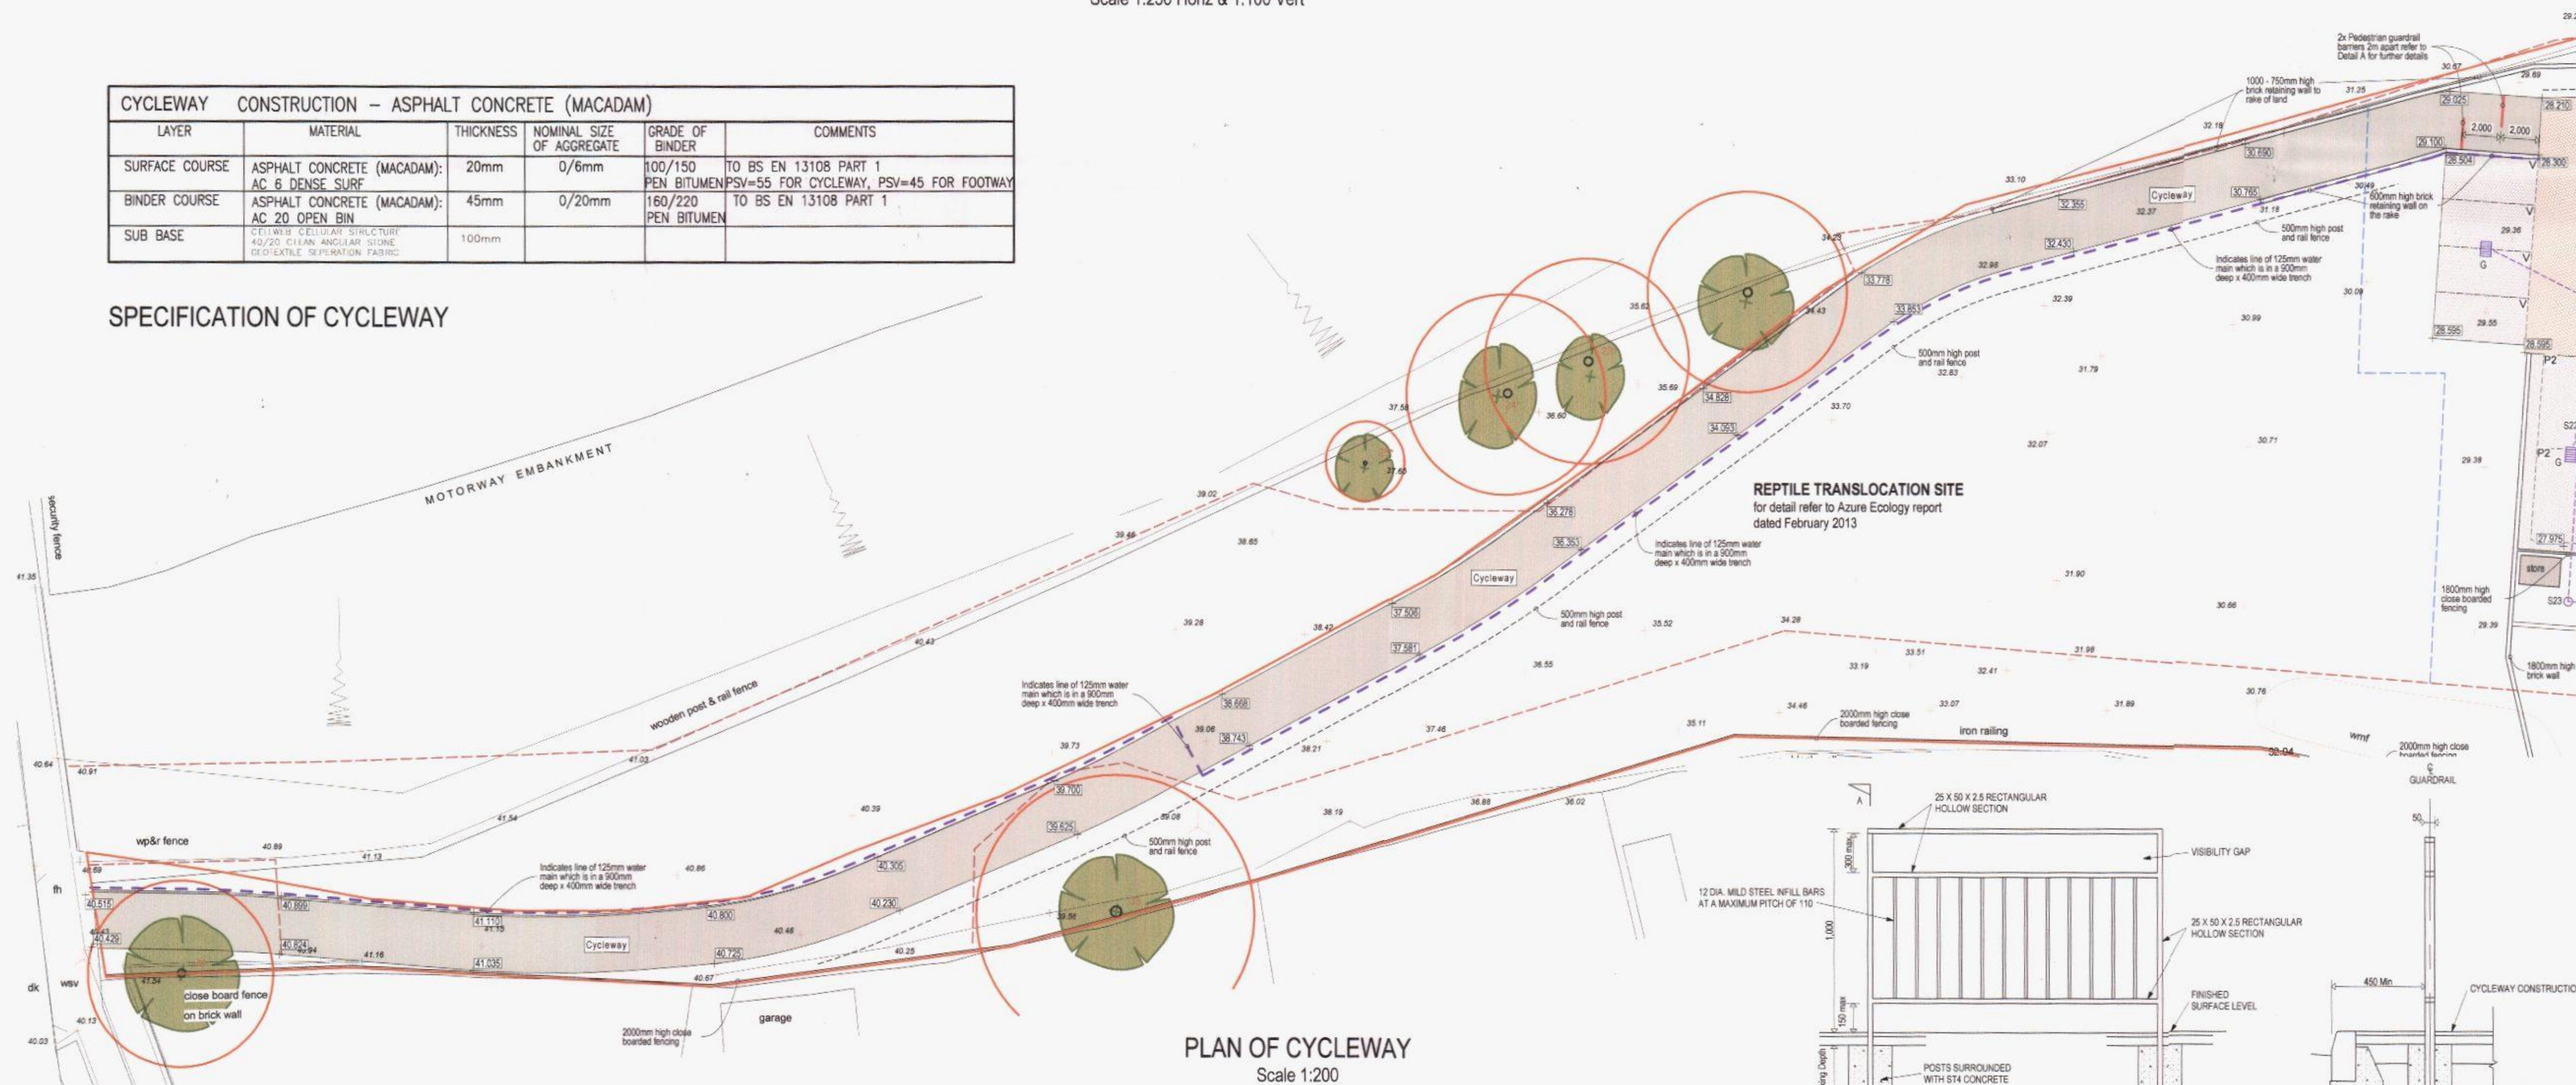

11/09/14 Rev A Cycleway levels changed, a barrier system added to start of cycleway to prevent cyclists going onto the road too quickly due to steepness of cycleway & new specification for the make-up of the sub base changed as per a meeting on-site with Planner & County Tree Arboriculturalist.

Crayfern
HOMES

Do not scale this drawing. Use written dimensions only. All dimensions are to be checked on site prior to commencement of work. This drawing is the copyright of Crayfen Homes Limited and may not be copied, altered or reproduced in any way without their written authority.

CYCLEWAY DETAILS
DEVELOPMENT AT:
SCRATCHFACE LANE
BEDHAMPTON
HAMPSHIRE
FOR

CRAYFERN HOMES LIMITED

Scale : AS SHOWN @ A1 Date : MAY 14
Drawing No : 02.12/1023 Rev A