
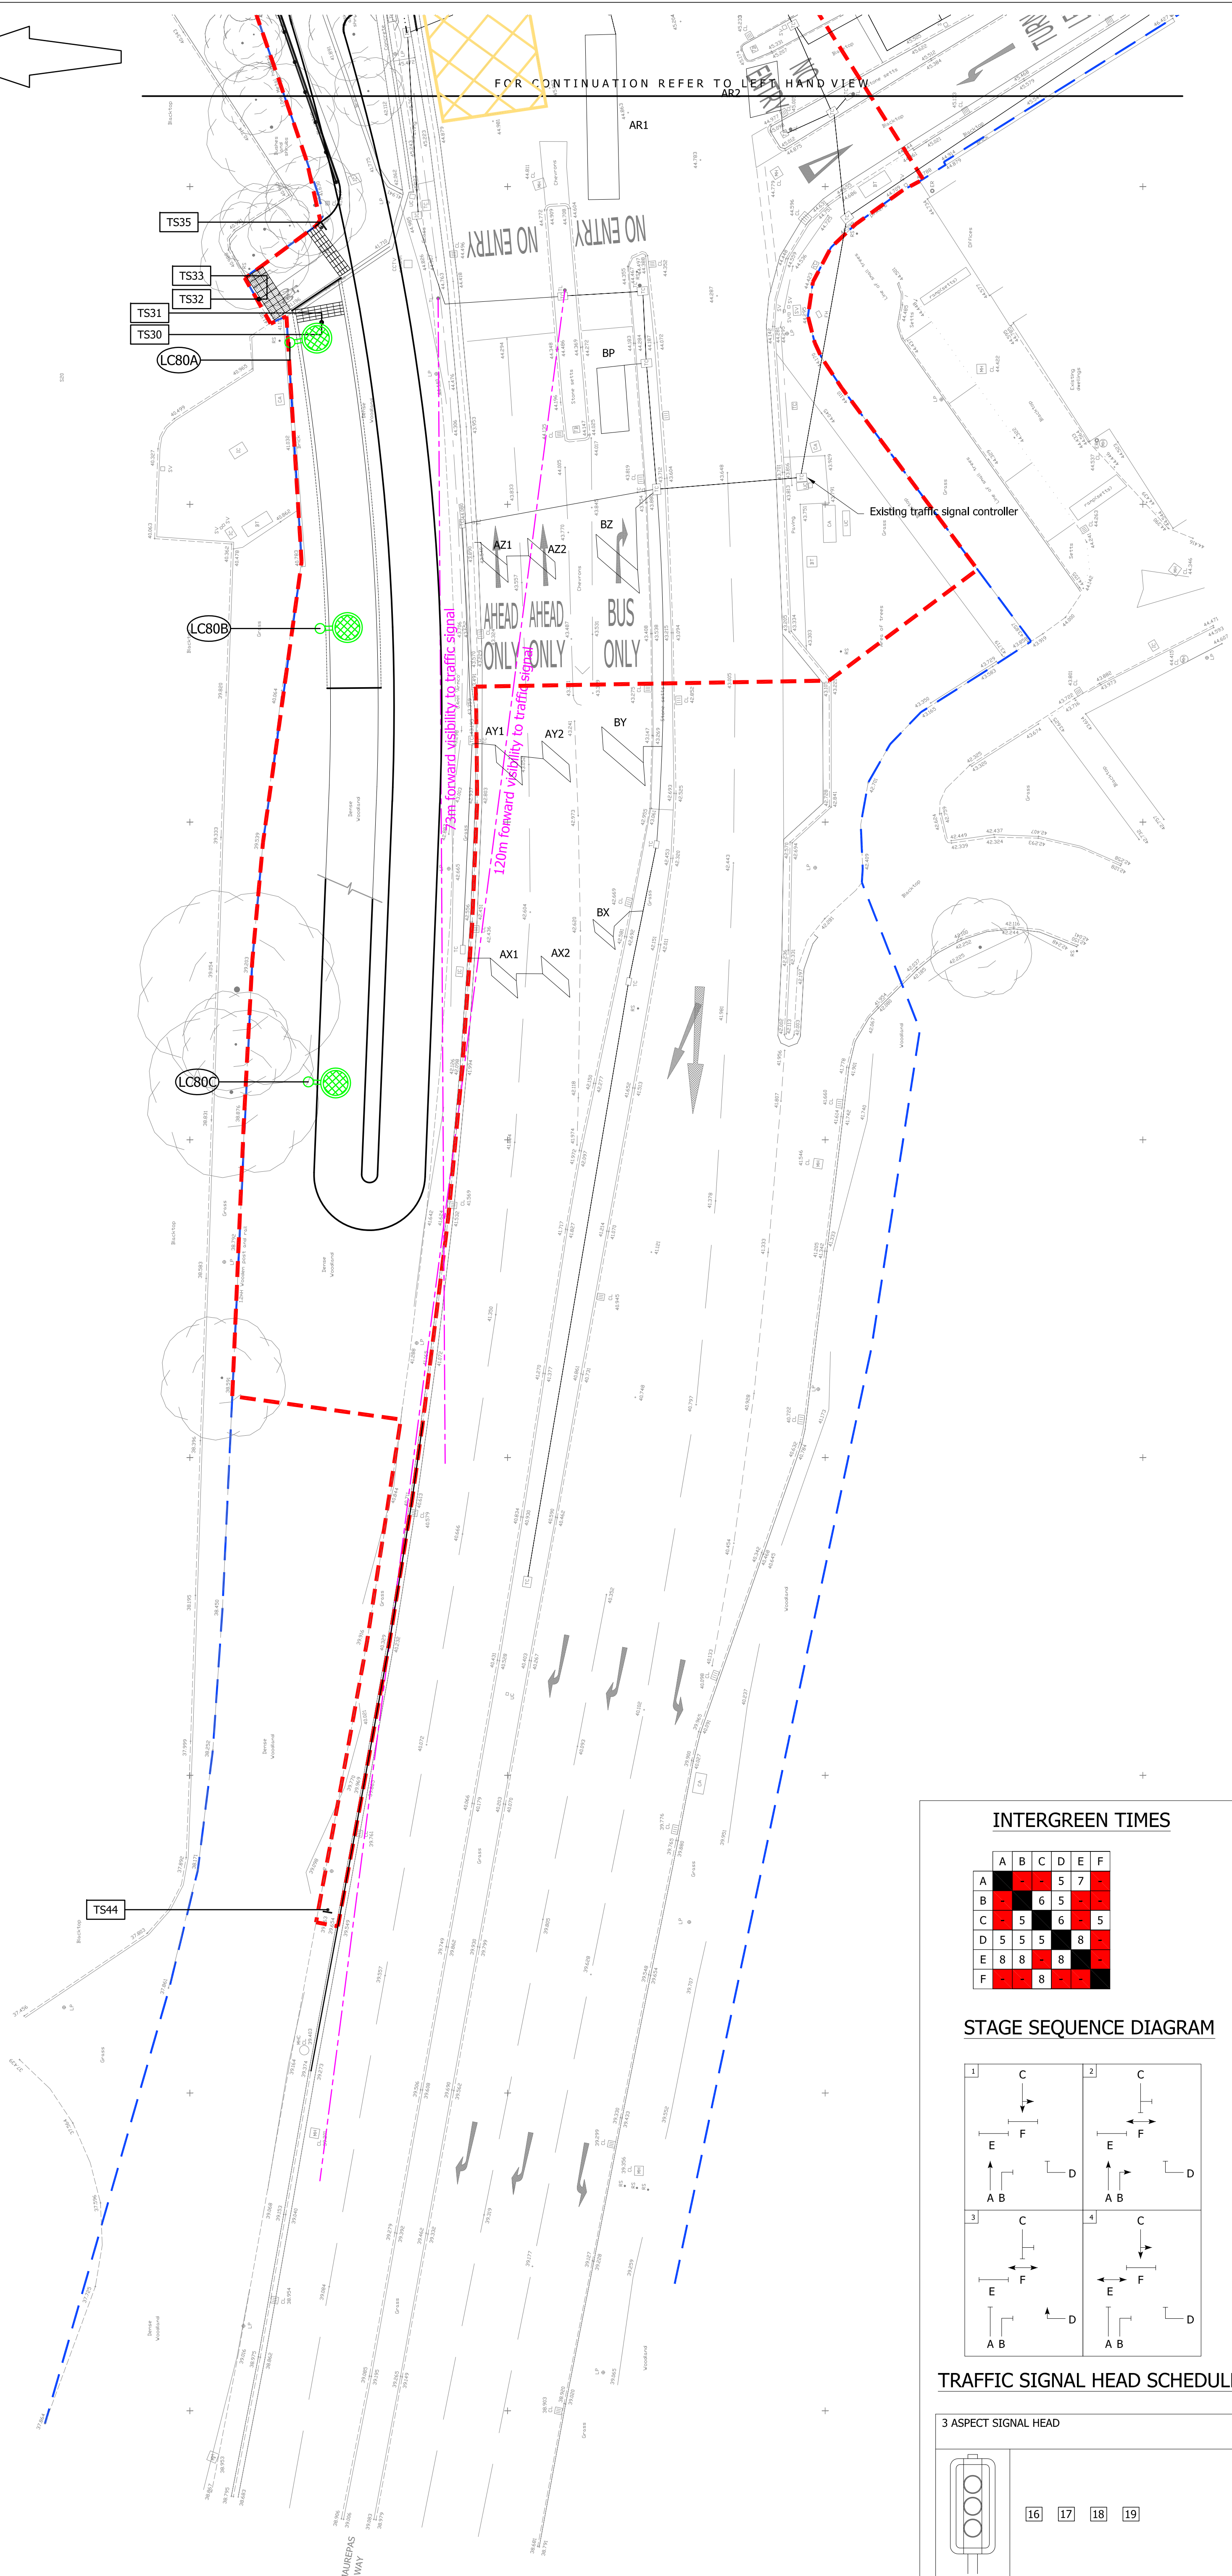


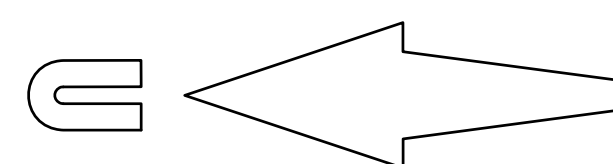


- ## NOTES
1. Contractor to employ HCC ITS to procure and install traffic signal equipment.
 2. Studs shall be white thermoplastic road markings.
 3. Contractor to liaise with HCC ITS to agree exact locations of traffic signal poles and loops on site.
 4. NAL sockets to be used. Type RS115 for all signal poles.
 5. Store/Carpark layout taken from CHQ drawing reference CHQ.08.8455 - PL 104 received 13/09/11. PFS layout taken from CHQ drawing reference CHQ.08.8455 - PL 161 received 08/04/13


INTERGREEN TIMES

	A	B	C	D	E	F
A		-	-	5	7	-
B	-		6	5	-	-
C	-	5		6	-	5
D	5	5	5		8	-
E	8	8	-	8		-
F	-	-	8	-	-	

STAGE SEQUENCE DIAGRAM

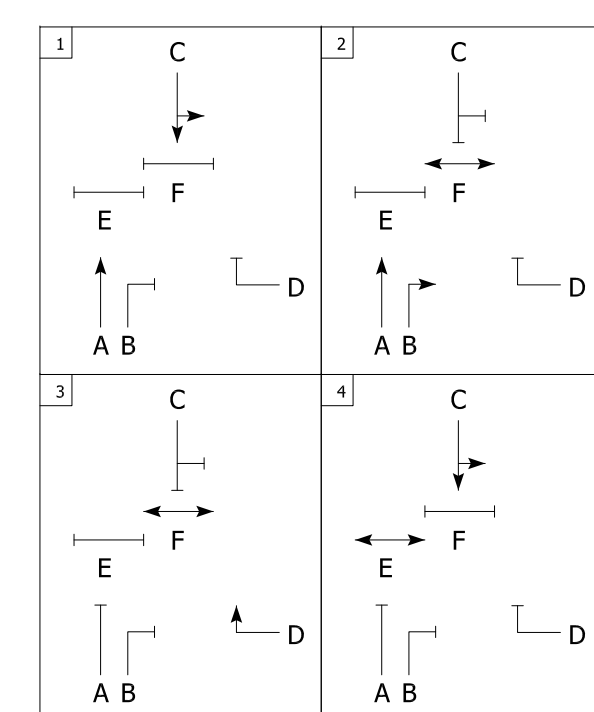

TRAFFIC SIGNAL HEAD SCHEDULE

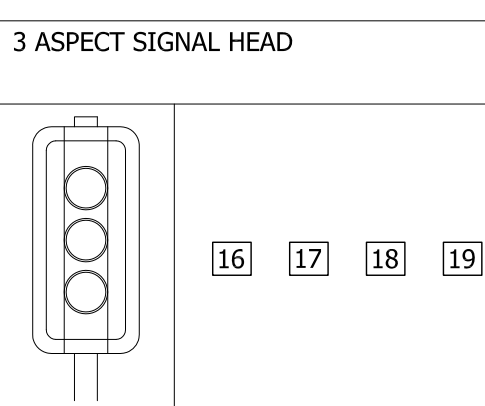

D	Drawing revised following comments from HCC Dated 11/03/13, 13/03/13 & 27/03/13. (CJN)	AB	09/05/13
C	Drawing revised following comments from HCC Dated 19/11/12. (CJN)	AB	08/01/13
B	Drawing updated following design progression. (CJN)	AB	26/09/12
A	Drawing updated following design progression. (CJN)	AB	29/08/12
rev.	amendment	checked	date



client			
SAINSBURY'S SUPERMARKETS LIMITED			
project			
HAMBLEDON ROAD, WATERLOOVILLE			
S278 AGREEMENT HIGHWAY IMPROVEMENTS			
scale			
1:200 @ A0	drawn by	CJN	checked by AB
date			
AUGUST 2012	cad file	MASTER.DWG	
title			
PROPOSED HIGHWAY IMPROVEMENTS			
MAUREPAS WAY - TRAFFIC SIGNALS DRAWING			
drawing number			rev.
ZSSLWVILLE2.2/14			D