



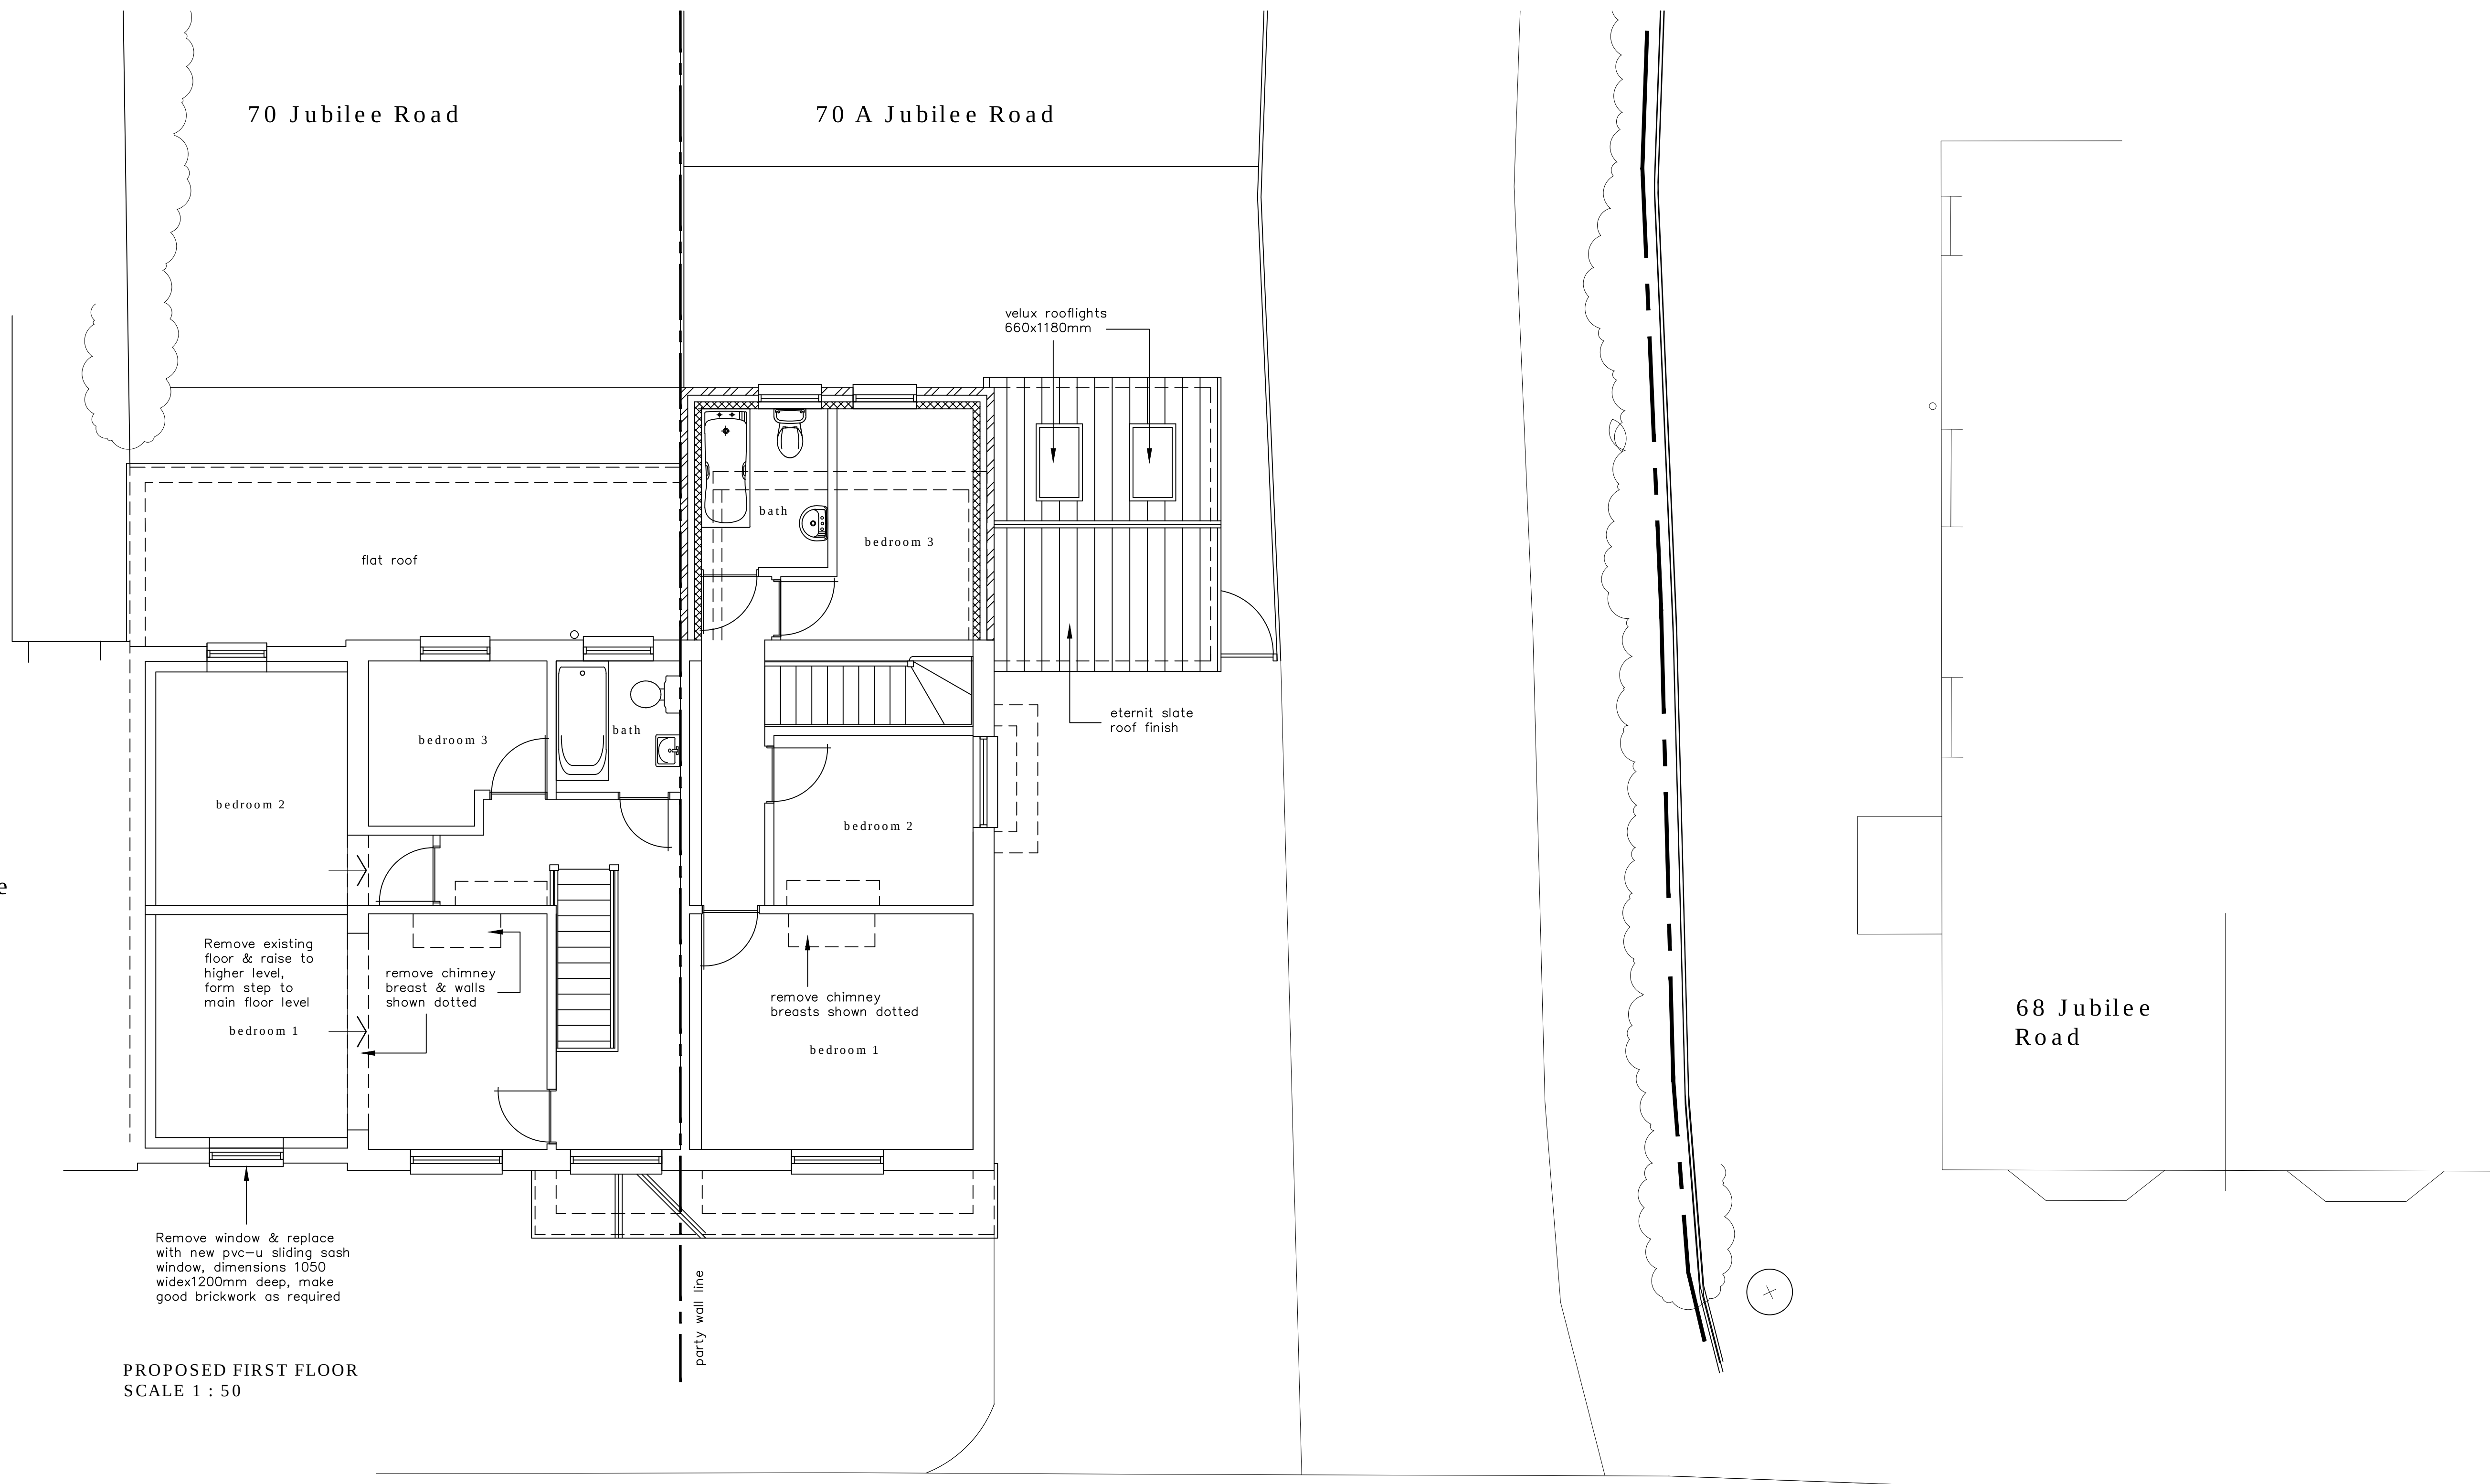

NOTES:
The design and construction of this project shall be in accordance with the current Building Regulations & NHBC Standards. These notes & drawings have been prepared solely for the purpose of Planning & Building Regulation approval.
Do not scale from this drawing unless for Planning purposes. All dimensions to be checked on-site and any alterations to be approved by the Architect and/or client prior to any work commencing.
Ordnance Survey Licence No: 100047591
This drawing to be copyright and to be read in conjunction with all other drawings

AMENDMENTS:
Rev A : Hedges added – 28/11/14
Rev B : Landscaped strip amended to 2,000mm, side extension adjusted to suit – 20/01/15
Rev C : 70 Jubilee Road redesigned – 30/01/15

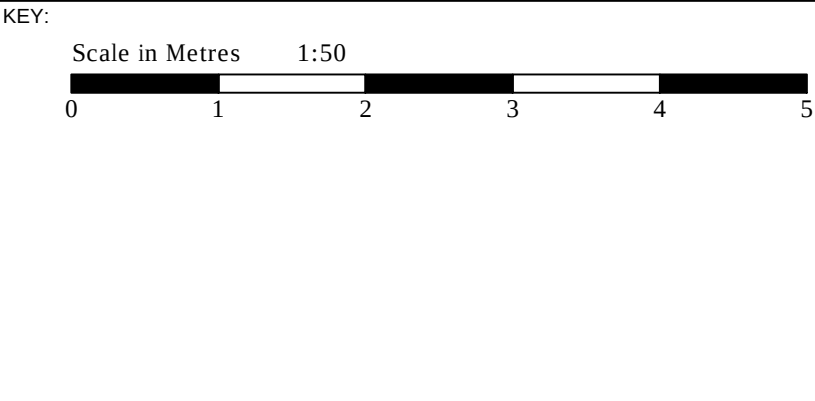

CLIENT NAME
& ADDRESS

Mr & Mrs M Forfar
13 Castle Road
Southsea
PO5 3DE

PROJECT
ADDRESS

70 Jubilee Road
Waterlooville
PO7 7RE

DRAWING DETAILS		
PLANNING DRAWING		
70 Jubilee Road		
Proposed First Floor / Part Site Layout		
PROJECT No 806	DWG No 4	REV No C
SCALE 1:50 @ A1	DRAWN BWH	DATE 26/11/14



**B H
ARCHITECTURE Ltd**
Heath Cottage
Newlands Lane
Purbrook
Waterlooville
Hants
PO7 5SQ
Tel: 023 9223 2322
Mob: 07747 771808
E-mail:bernard@bernardharding.com