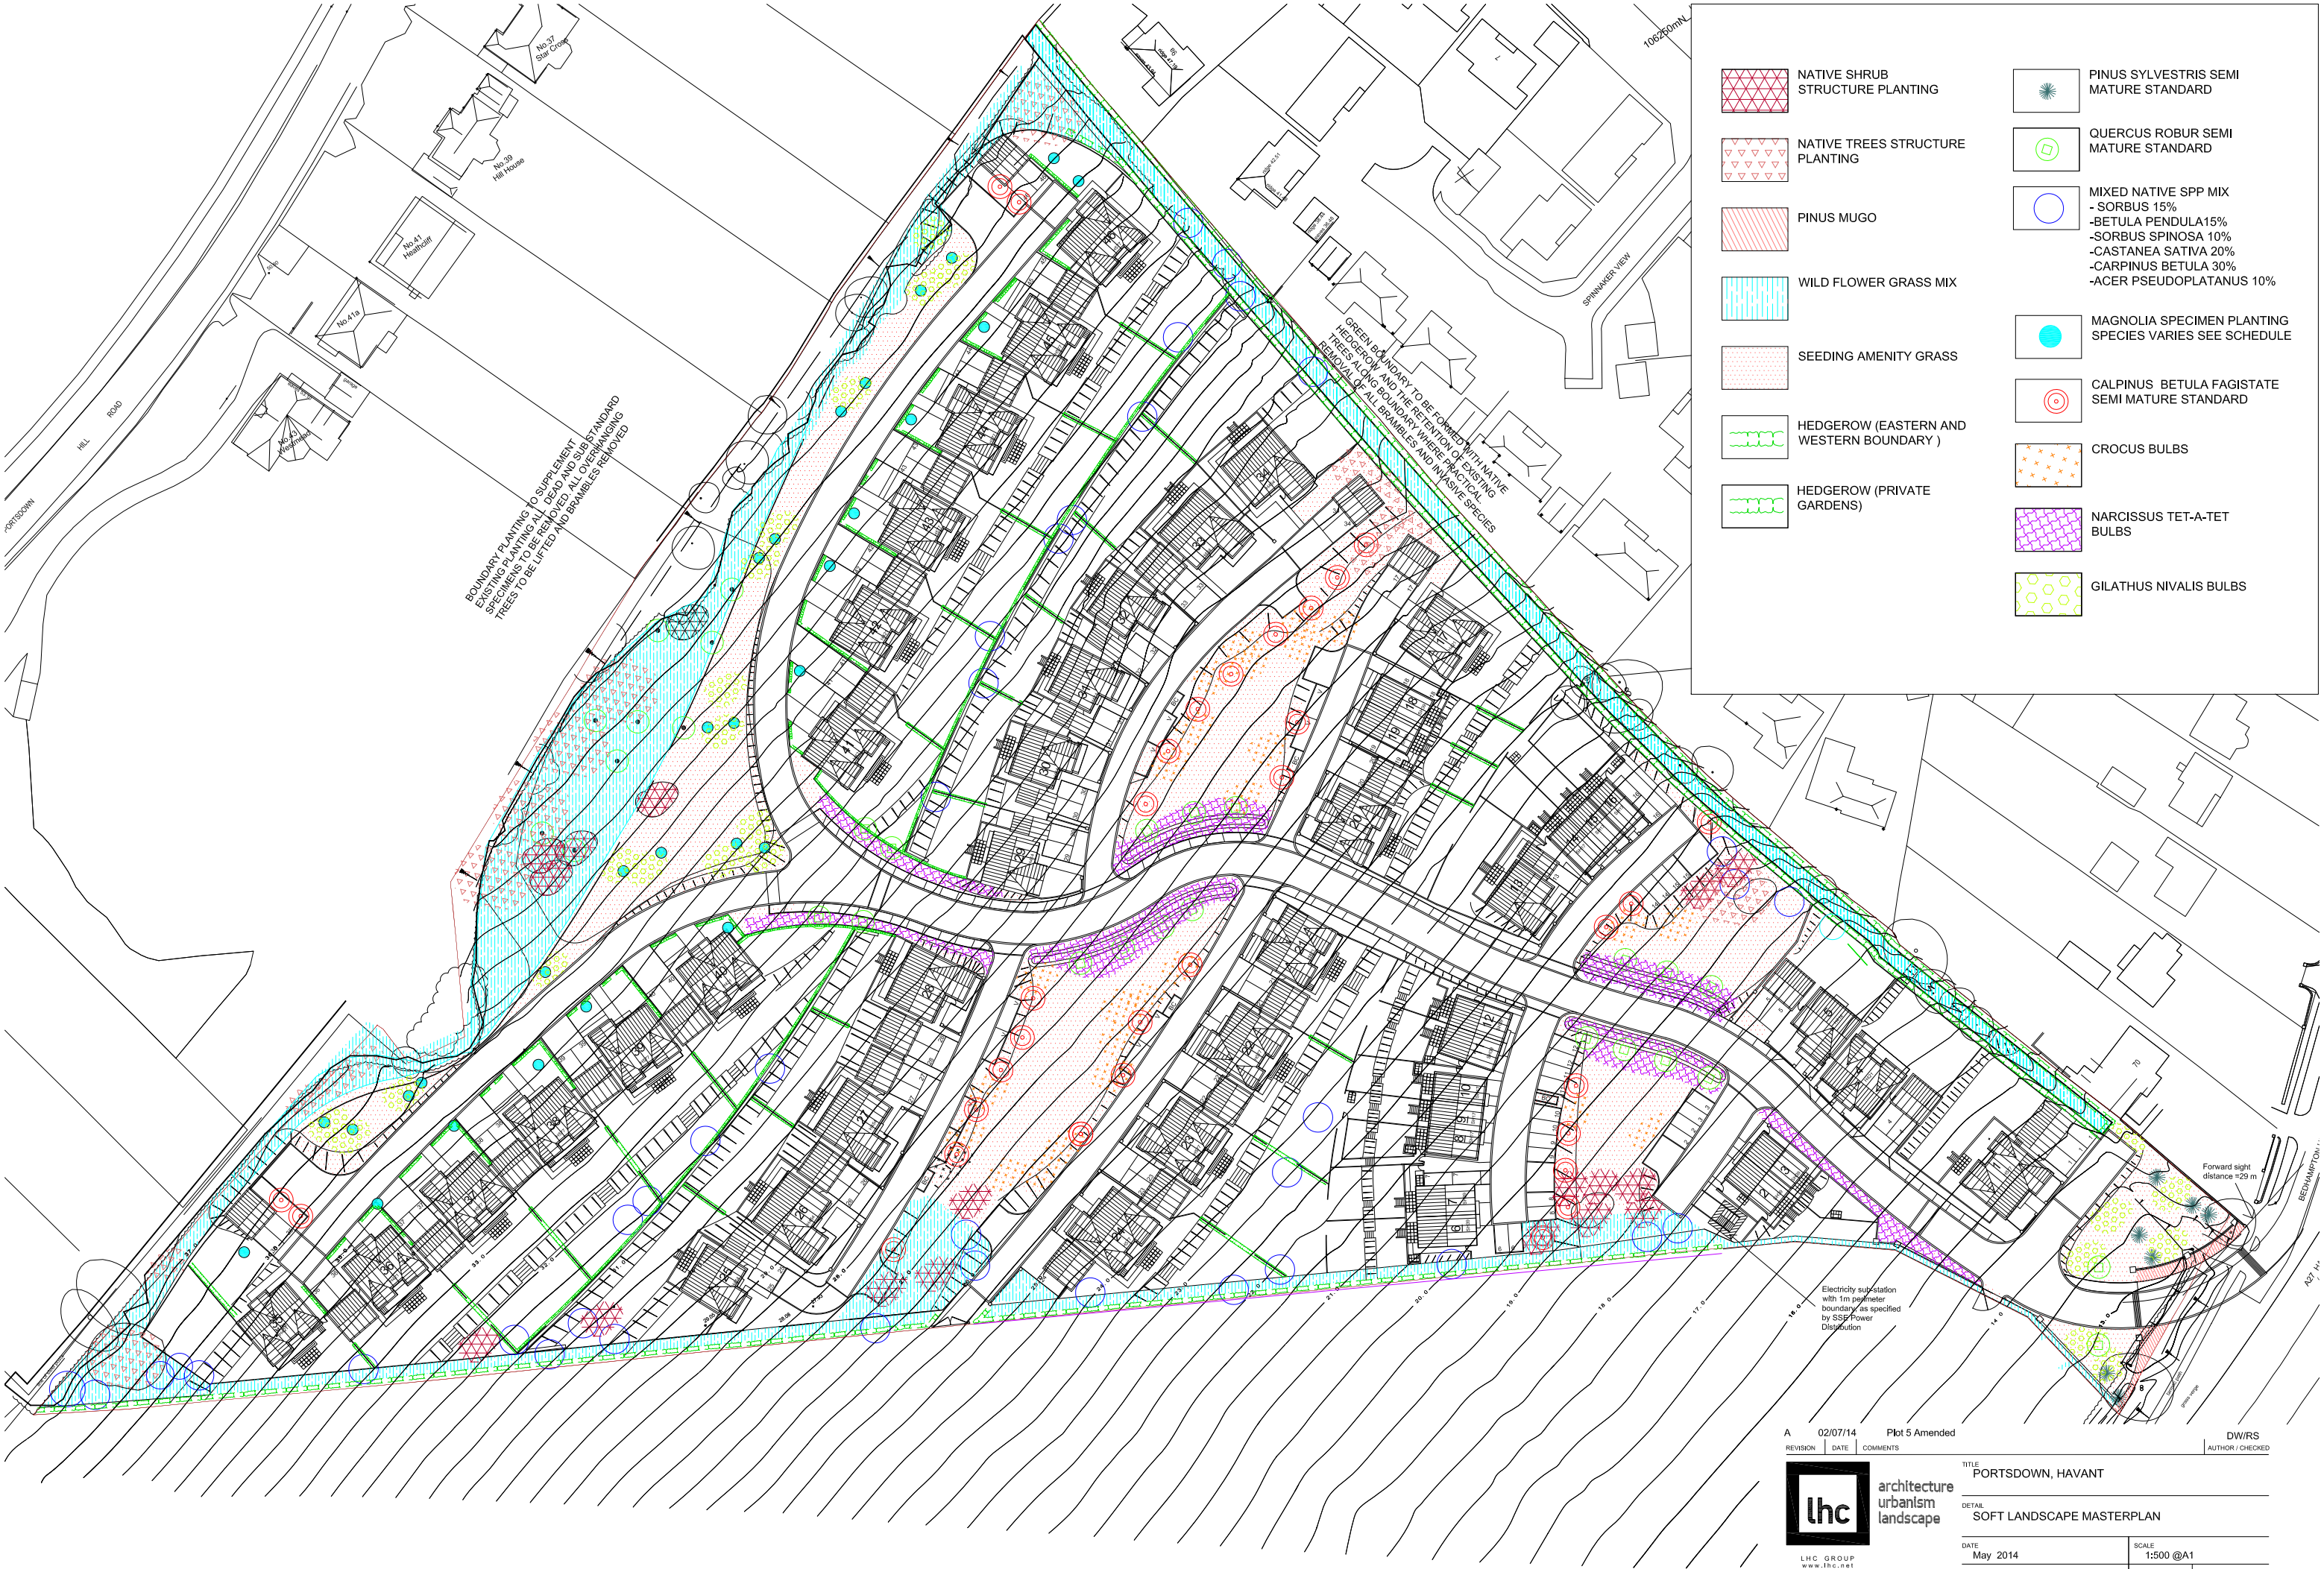


REVISION	DATE	COMMENTS	AUTHOR / CHECKED
A	02/07/14	Plot 5 Amended	DW/RS

lhc architecture urbanism landscape

LHC GROUP
www.lhc.net

EXETER	01392	444334
PLYMOUTH	01752	669368
SOUTHAMPTON	08450	714565

TITLE
PORTSDOWN, HAVANT

DETAIL
SOFT LANDSCAPE MASTERPLAN

DATE	SCALE	
May 2014	1:500 @A1	
DRAWING No.	REV	AUTHOR / CHECKED
PO1.21	A	DAH/MH

DRAWING - STATUS PLANNING

CONTRACTORS MUST CHECK ALL DIMENSIONS ON SITE, ONLY FIGURED DIMENSIONS ARE TO BE WORKED FROM, DISCREPANCIES MUST BE REPORTED TO THE ARCHITECT BEFORE PROCEEDING. © THIS DRAWING IS COPYRIGHT.