


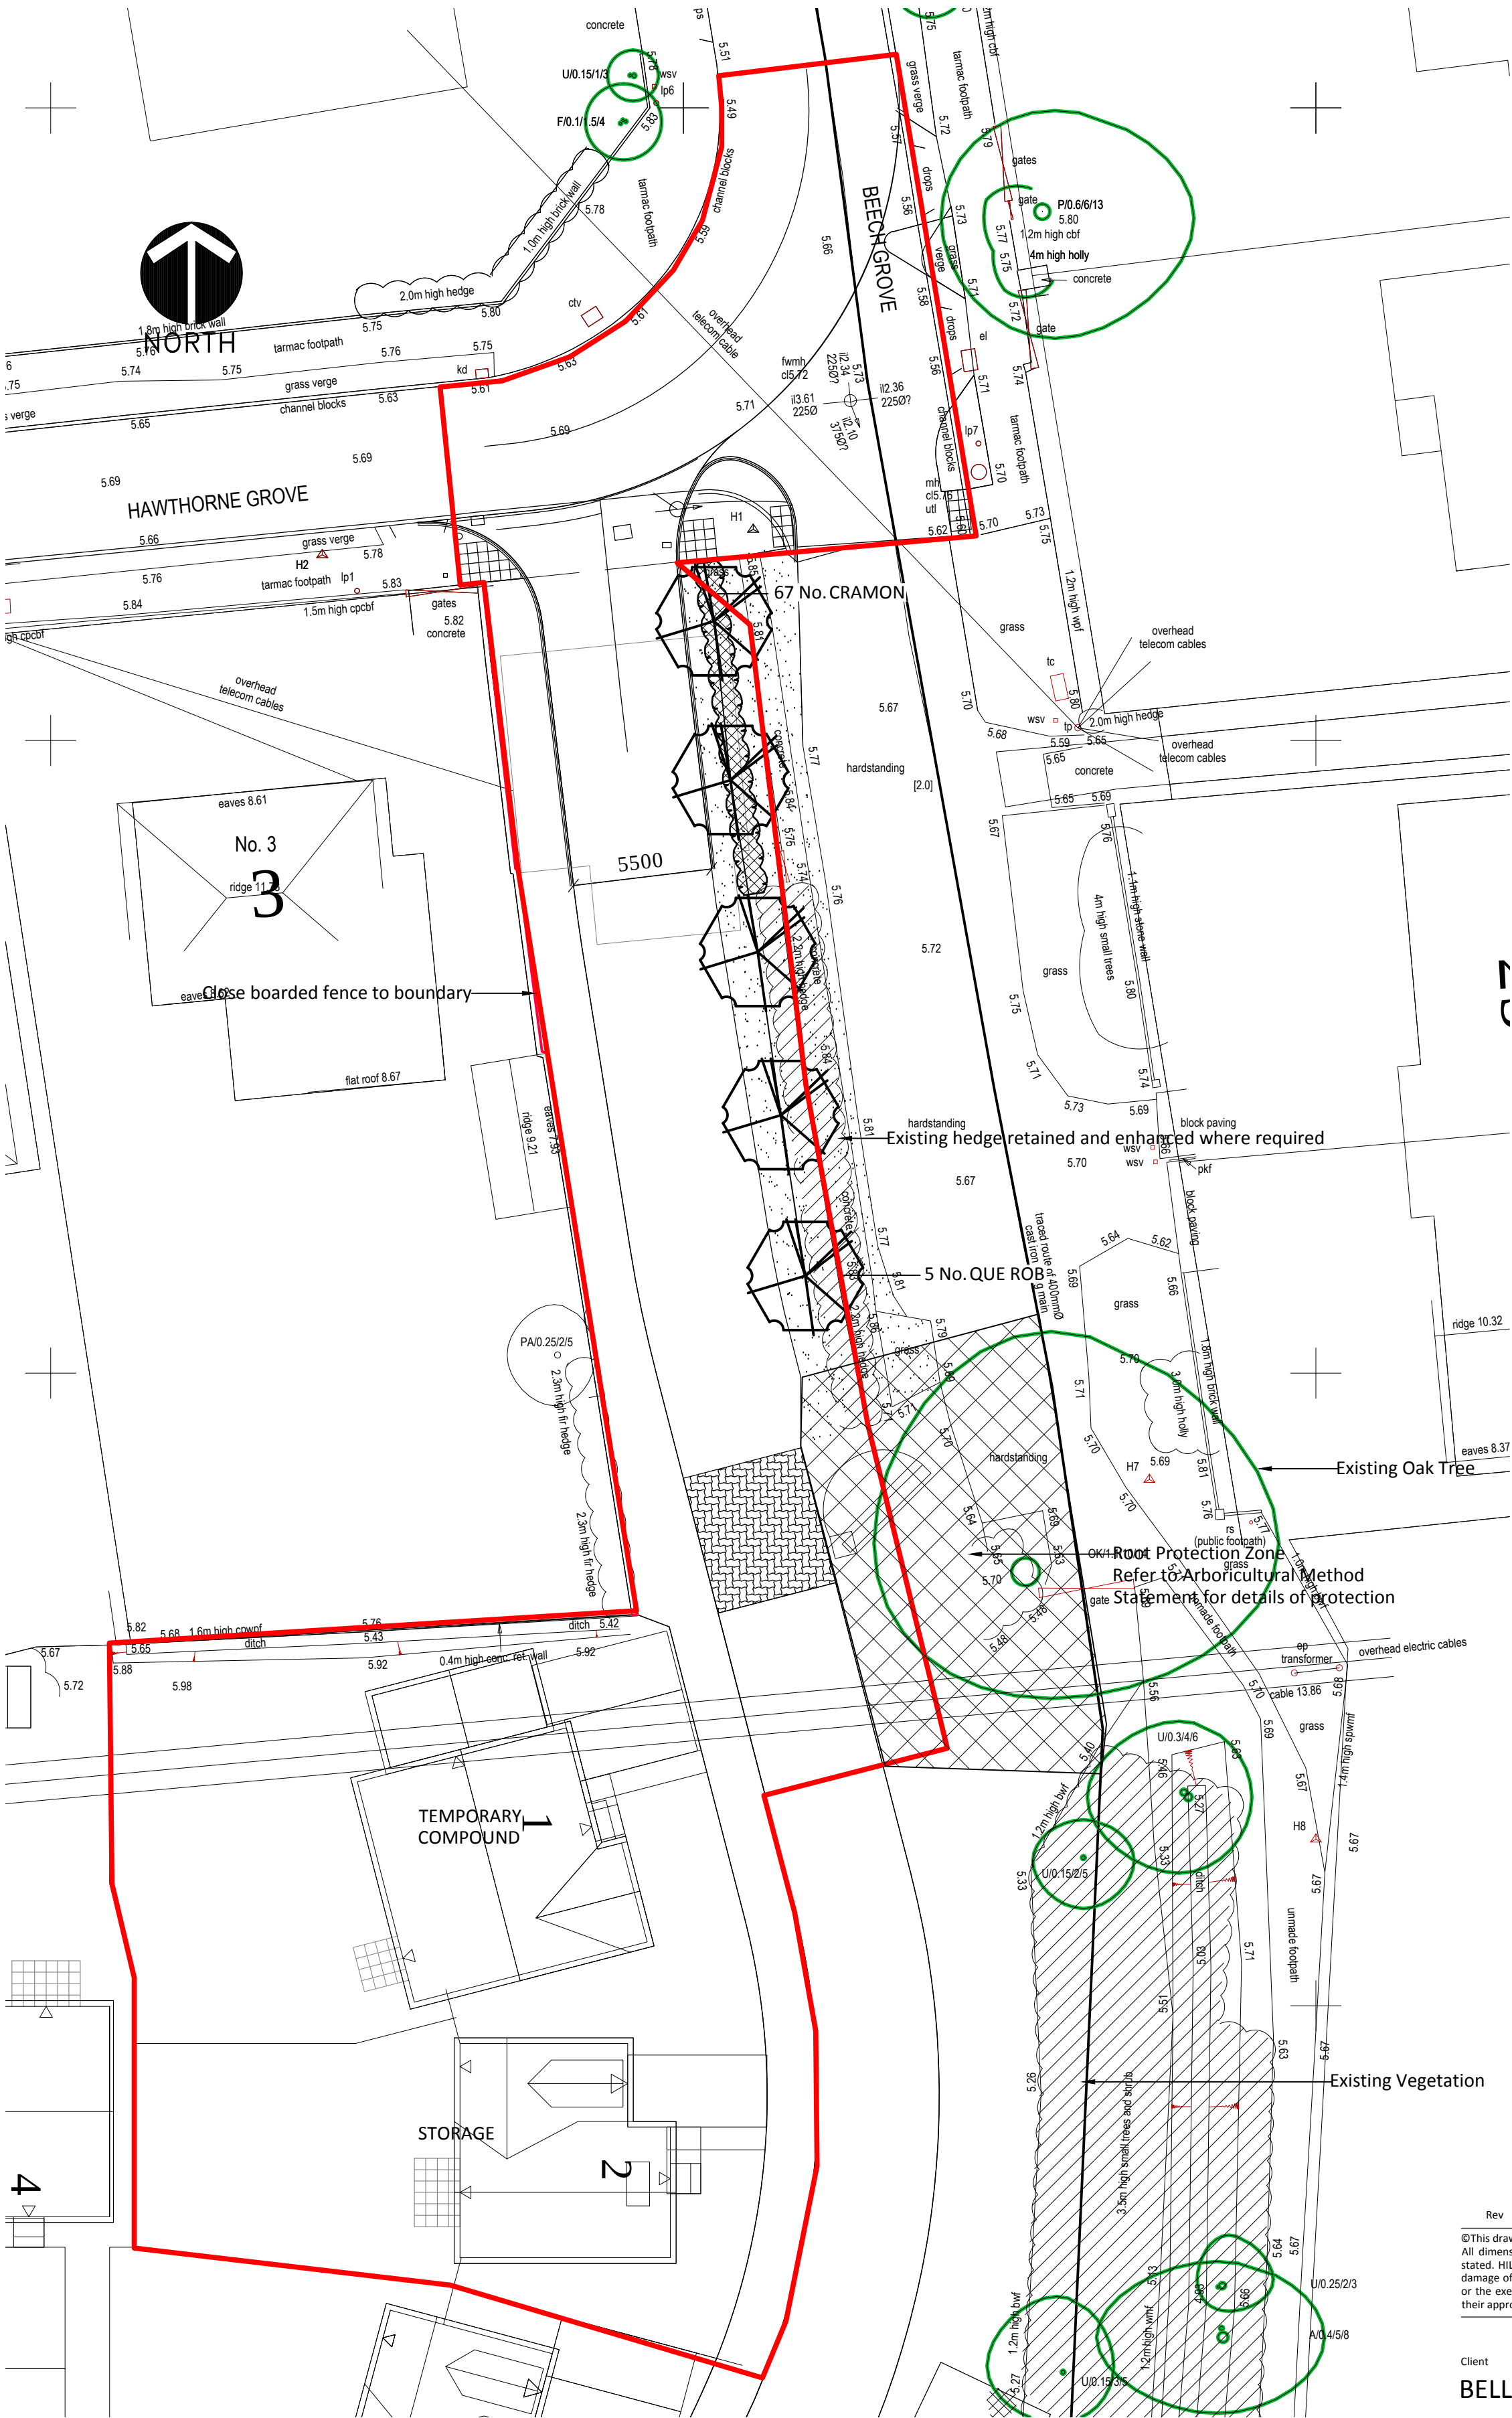

Rev	Date	By	Note
©This drawing is the copyright of HILARY MARTIN - INTEGRATED DESIGN. All dimensions to be checked not scaled. All dimensions in millimetres unless otherwise stated. HILARY MARTIN - INTEGRATED DESIGN accepts no liability for any expenses, loss or damage of whatsoever nature and however arising from any variation made to this drawing or the execution of the work to which it relates which has not been referred to them and their approval obtained.			

Client
BELLWAY HOMES LTD

Project
**LAND NORTH OF GOLDRING CLOSE
MENGHAM - PHASE 1**

Drawing title
LANDSCAPE PROPOSALS

Drawing No. **ID591.07** Scale **1:200@A2** Date **04-14** Drawn By **HM**

PLANT SCHEDULE

TREES					
Number	Abbreviation	Species	Girth	Height	Specification
67 No.	CRAMON	Crataegus monogyna	80-100cm	1+2:	Transplant: B
5 No.	QUE ROB	Quercus robur	10-12cm	3.0-3.5m	Clear Stem 175-200 :Selected Standard :3/5 brks :2x :RB
Total :72 No.					



Chartered Landscape Architect
96 Pauntley Road-Christchurch-Dorset-BH23 3JW
T: 01202 474399 E: hil@hilarymartin.co.uk
www.hilarymartin.co.uk