
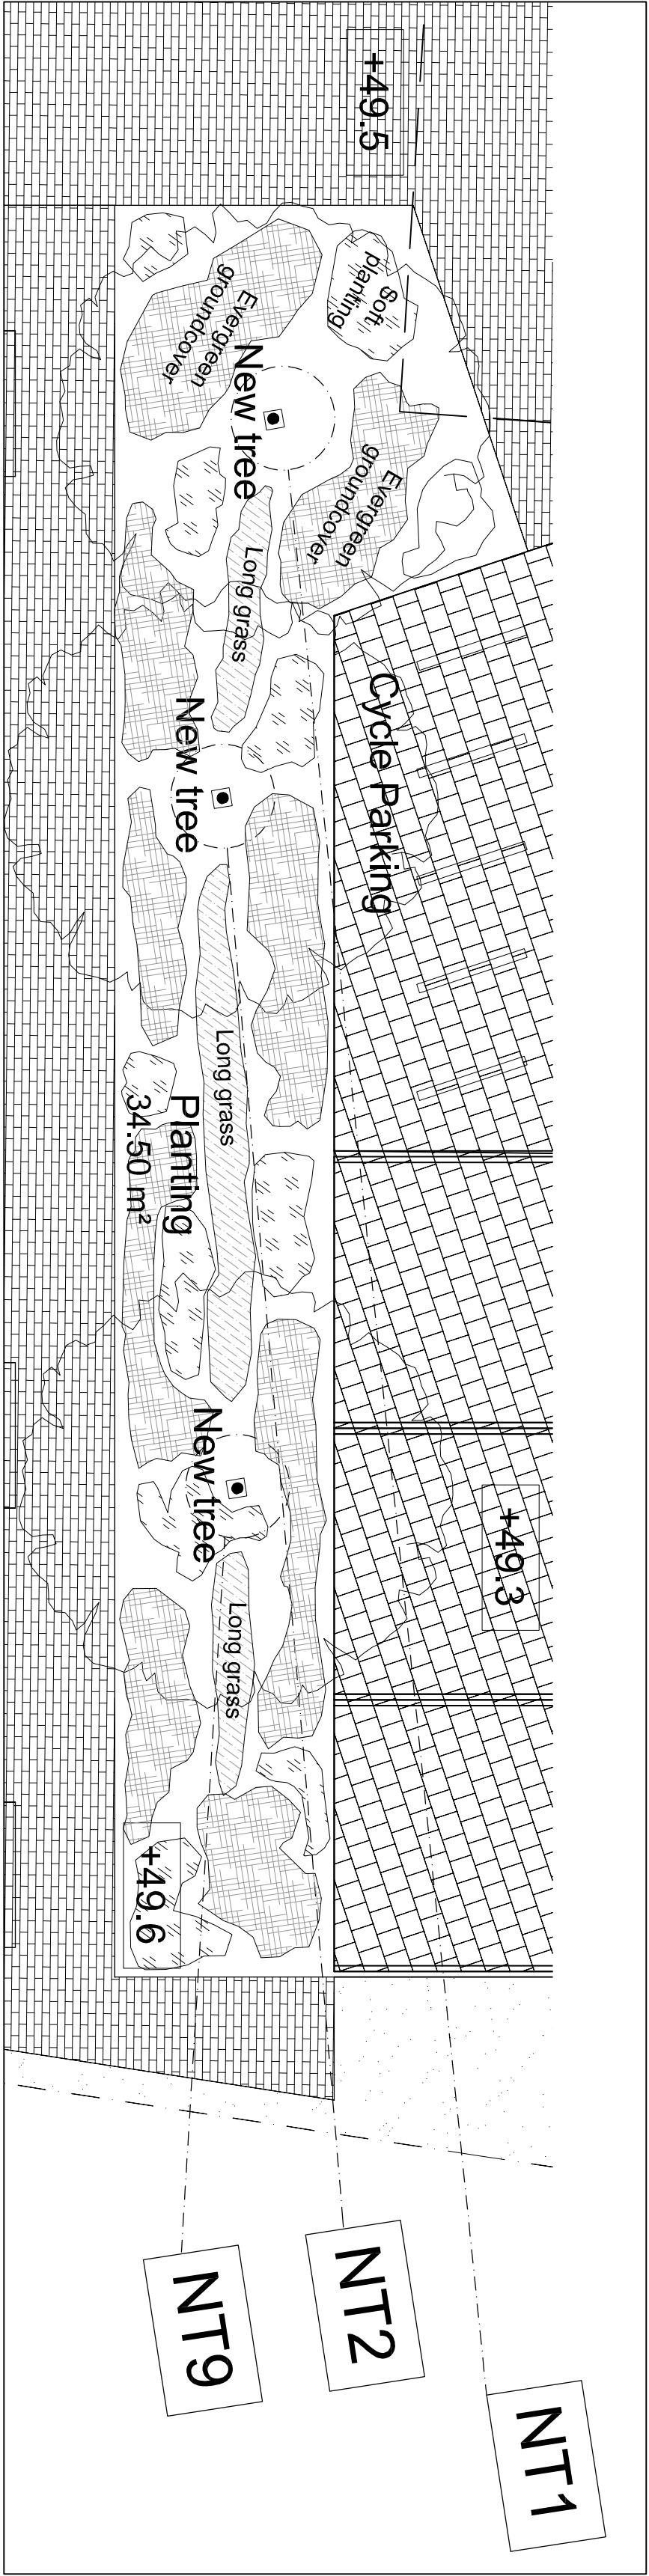


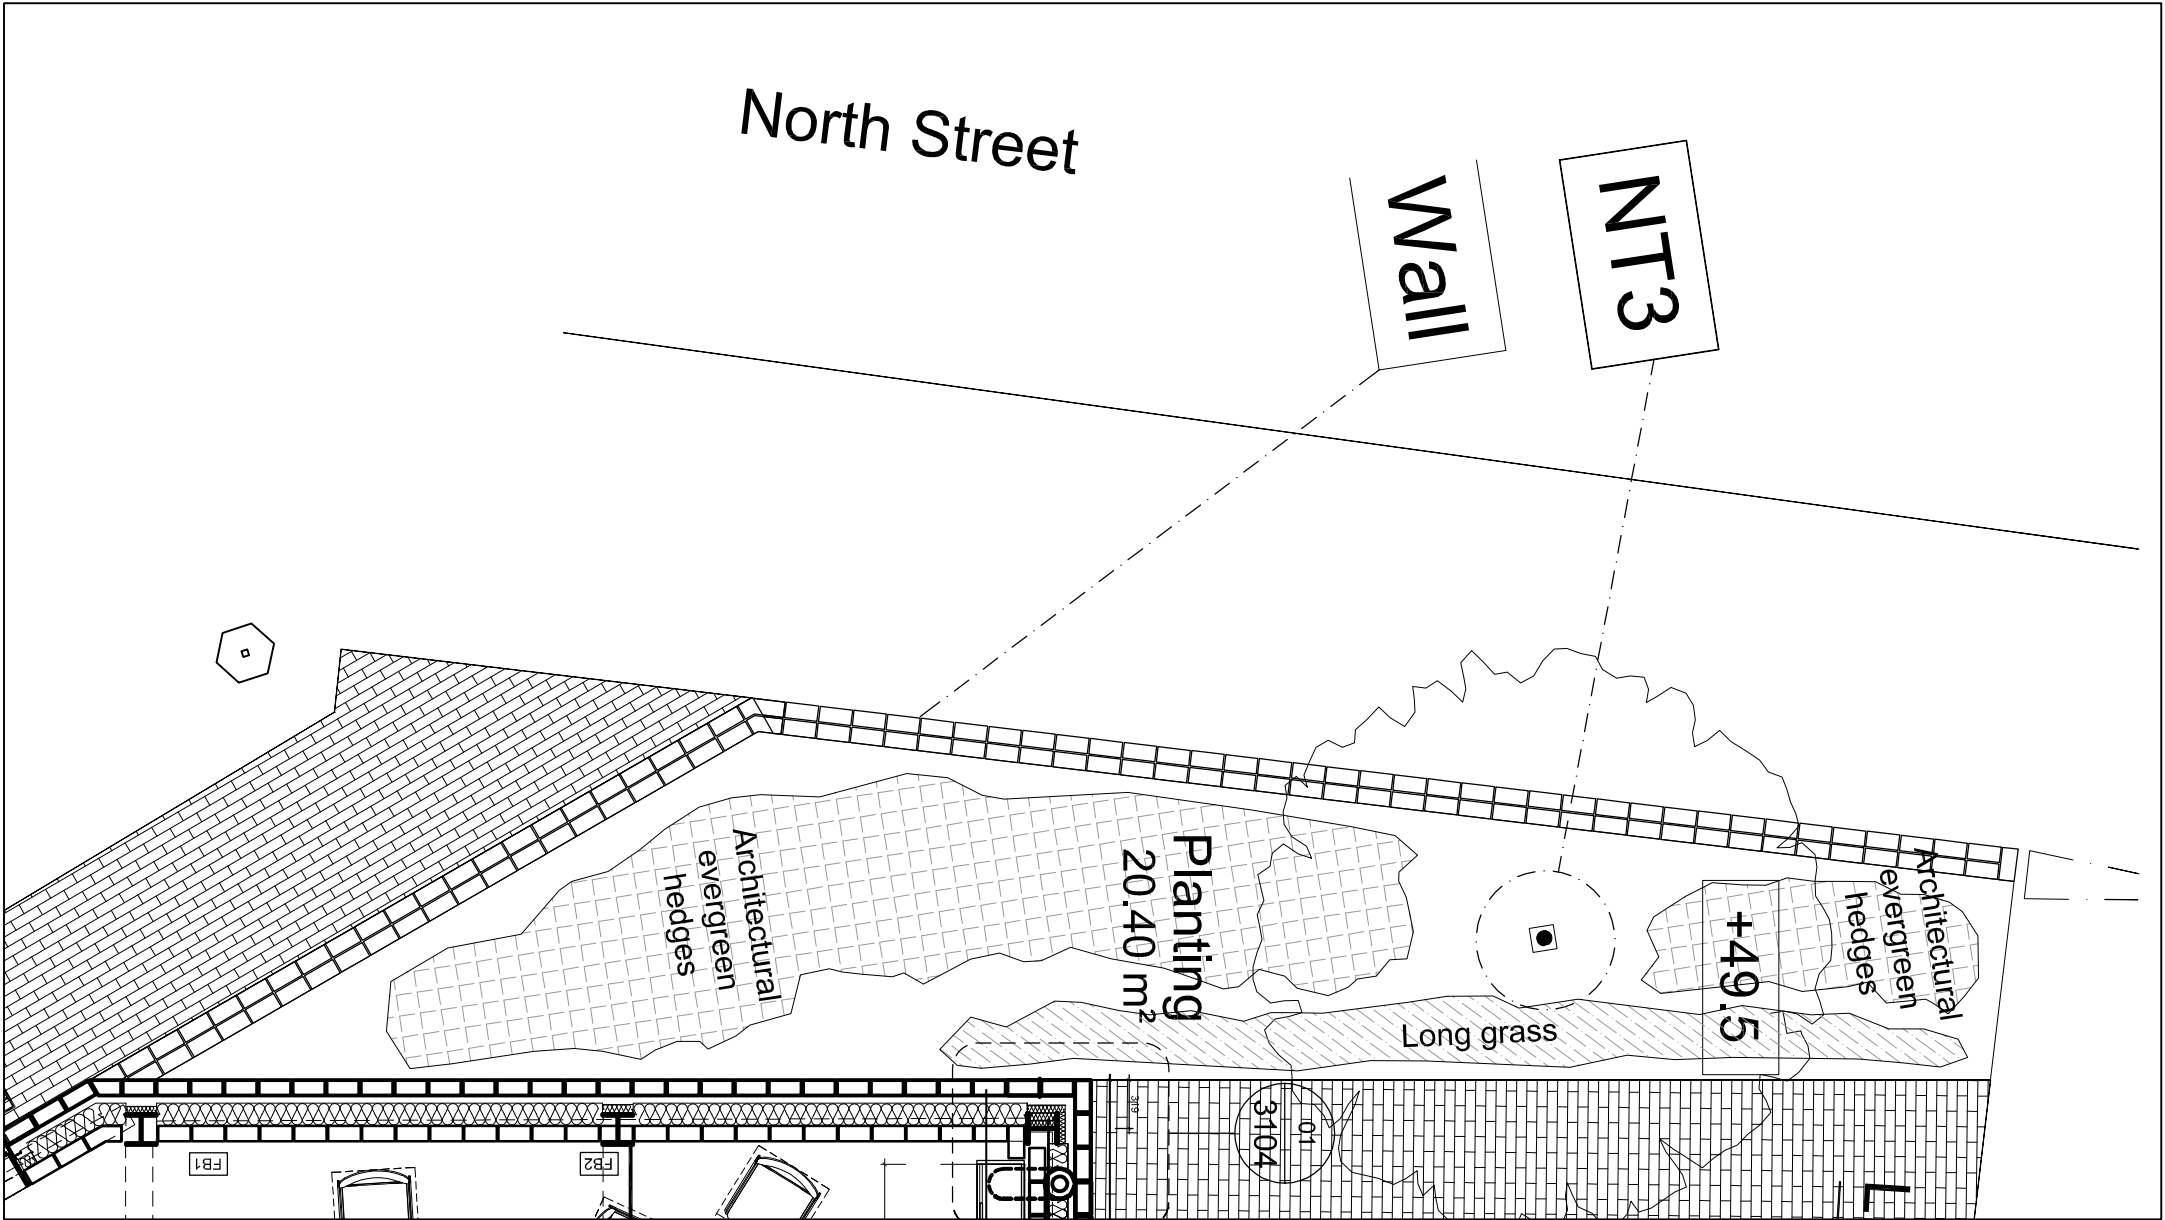

1506/3: Planting Strategy

Location and planting strategy

Area 1 - 20.40m

The planting strategy for Area 1 proposes the use of two species of evergreen shrub, planted alternately to produce a visually interesting hedge behind the brick garden wall along the boundary to North Street. The proposed species are: Photinia x Fraseri (Red Robin) and Abelia x grandiflora (Hopleys) and will be planted either side of NT3 a Amelanchier lamarckii (Snowy Mesplite) tree. In front of this hedge facing planting area two a line of long grass is proposed. Penistemon alopecuroides (Hemell), the same long grass will be used in area 2 to try and visually link the two planting areas together.

Area 2 - 34.50m

Planting Area 2 includes three new trees, NT1, 2 & 3 which are all proposed to be Cornus kousa var. chinensis (Chinese Dogwood) it is the aim that the colours of the fruit, flowers and foliage of these trees will complete the colour of the Amelanchier lamarckii (Snowy Mesplite) trees in planting area 1 throughout the seasons. Between the trees a line of Penistemon alopecuroides (Hemell) long grass is proposed to again complement area 1. Around the tree rest of the planting area a combination of Cornus kousa var. chinensis (Chinese Dogwood) evergreen groundcover is proposed to be mixed with pockets of soft planting Long Petioles (Blue Sprig) and Geranium macranthum (Bevan's Variety).

Area 3 - 1050m

The strategy for planting area 3 includes five new trees, NT4, 5, 6, 7 & 8 which are all proposed to be Betula albosinensis (Chinese Red Birch). The back of the planting area adjacent to the boundary wall will be planted with two species of evergreen shrub. The proposed species are Photinia x Fraseri (Red Robin) and Abelia x grandiflora (Hopleys), planted alternately, in order to create continuity with the planting in area 1. Between and around the five trees a combination of Cornus kousa var. chinensis (Chinese Dogwood) evergreen groundcover is proposed to be mixed with pockets of soft planting which will complement the blue and purple flowers in planting area 2. It is proposed to use Deschampsia cespitosa (Bronzschier) and Liriope muscari (Big Blue) in this area - plants which enjoy shaded environments.

1506/4: Tree Strategy

Location Name Species Number

Area 1 NT3 Amelanchier lamarckii (Snowy Mesplite) 1

Area 2 NT1, 2, 3 Cornus kousa var. chinensis (Chinese Dogwood) 3

Area 3 NT4, 5, 6, 7, 8 Betula albosinensis (Chinese Red Birch) 5

REV	DATE	BY	CHECK	APPR	DESCRIPTION
-	28.02.14	JC	AY	TG	For Information

Notes:

Submission - Planning Condition Discharge:

Condition 6: Soft Landscaping Schedule:




Ground Levels: Please see drawn levels.

Planting: Please see plans and schedule 1505/3 for position, distribution and species of planting in each of the three planting areas.

Trees: Please see plans and schedule 1505/4 for position and species of new trees in each of the three site areas.

Timeable for Implementation: All planting to be implemented in the following planting season to the conclusion of construction. This is presently estimated to be between September 2015 and April 2016.

Planting Key:

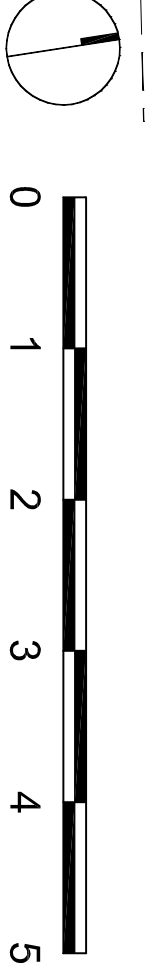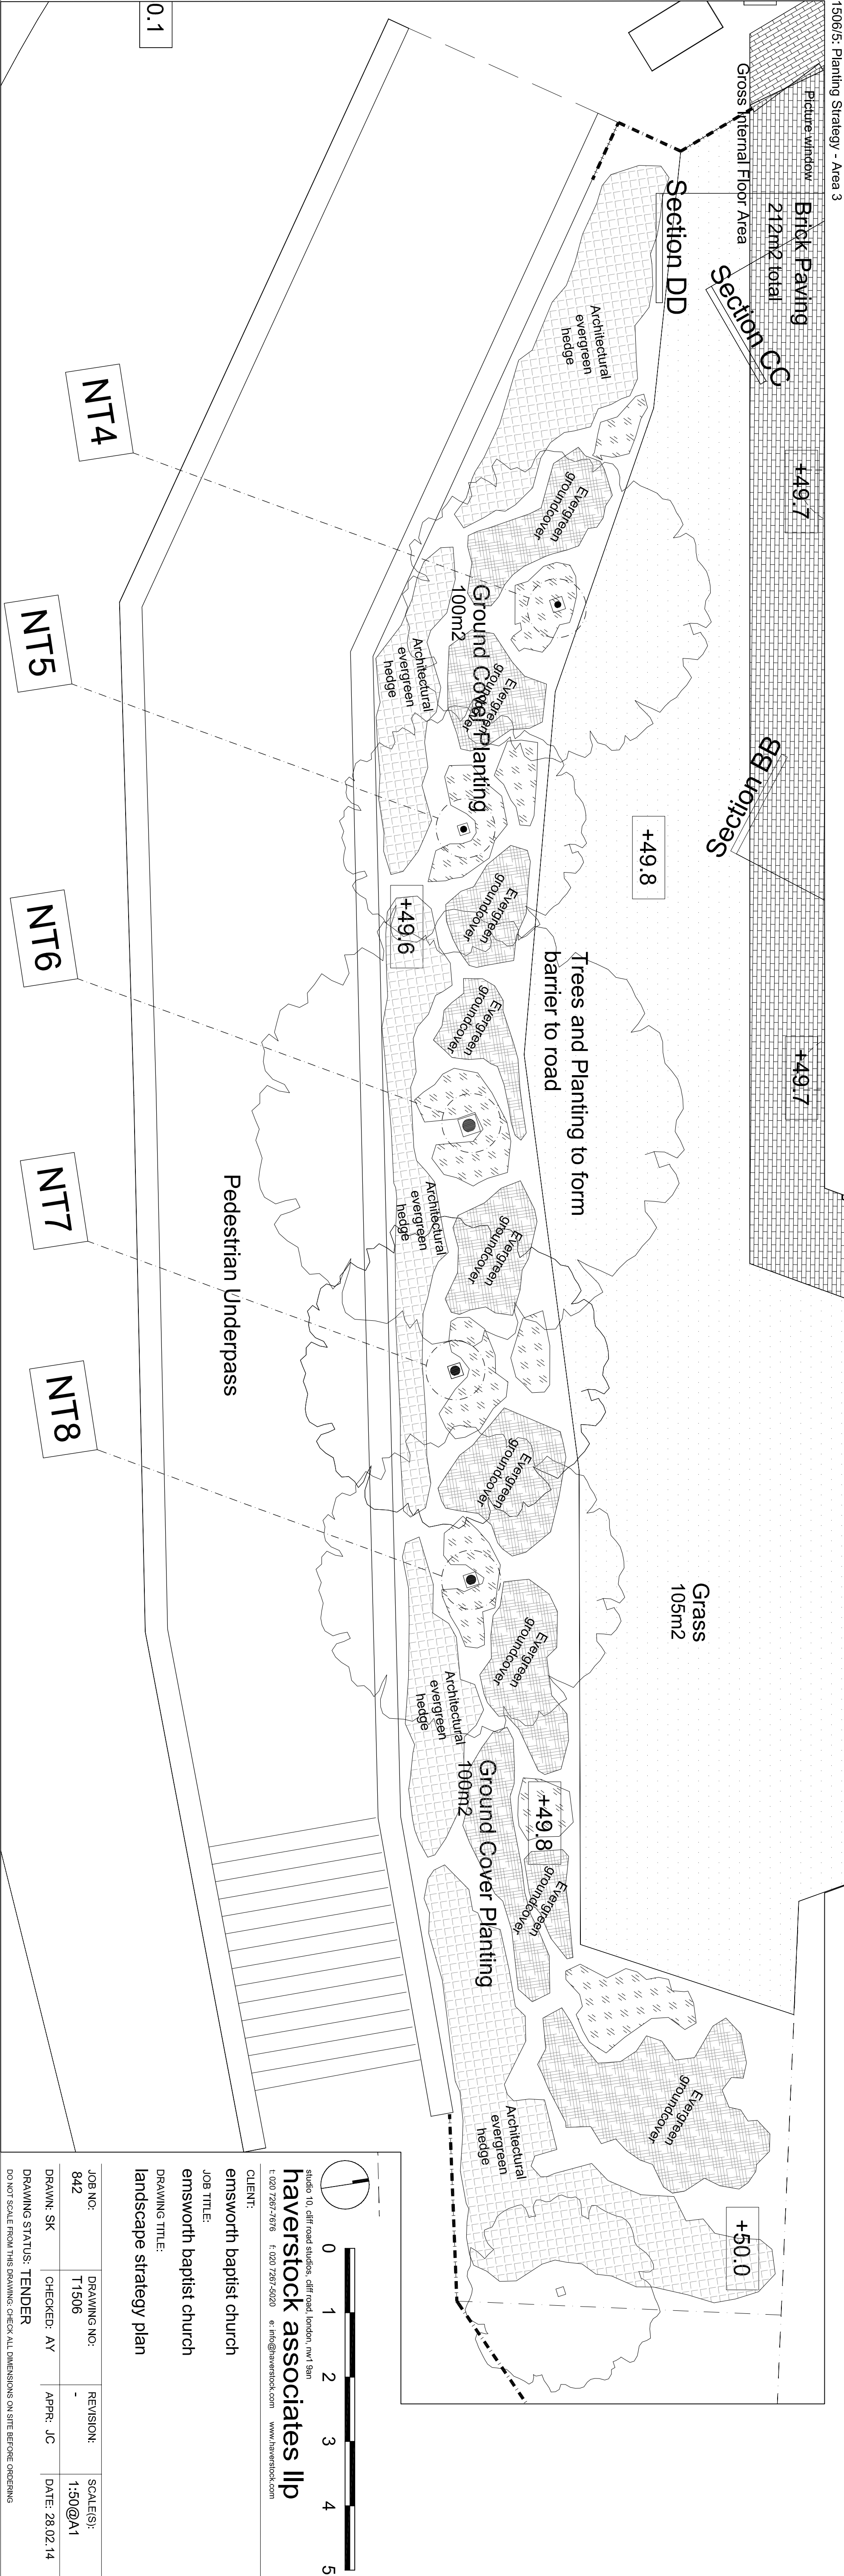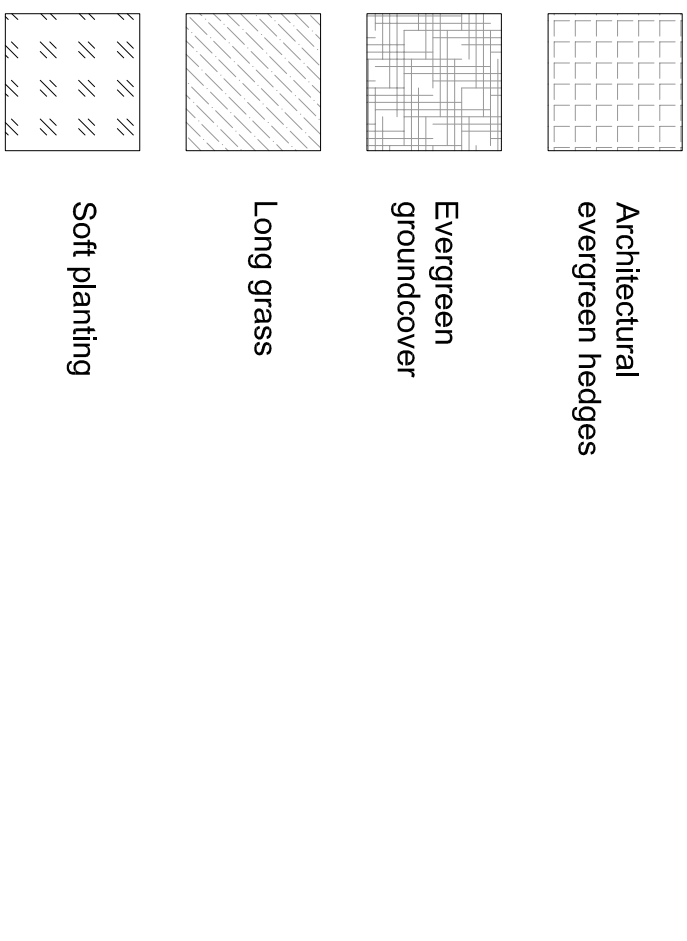

studio 10, cliff road studios, cliff road, london, nw1 3an
haverstock associates llp
t: 020 7261 7676 f: 020 7261 9220 e: info@haverstock.com www.haverstock.com

CLIENT:

emsworth baptist church

JOB TITLE:

emsworth baptist church

DRAWING TITLE:

landscape strategy plan

JOB NO:	DRAWING NO:	REVISION:	SCALE(S):
842	T1506	-	1:50@A1

DRAWN:	SK	CHECKED:	AY	APPR:	JC	DATE:	28.02.14
--------	----	----------	----	-------	----	-------	----------

DRAWING STATUS: TENDER

DO NOT SCALE FROM THIS DRAWING. CHECK ALL DIMENSIONS ON SITE BEFORE ORDERING