



Notes

1. This drawing is the property of fabrik ltd. It must not be copied or reproduced without written consent.
2. Only figured dimensions are to be taken from this drawing. All contractors must visit site and be responsible for taking and checking all dimensions related to the works shown on the drawing.

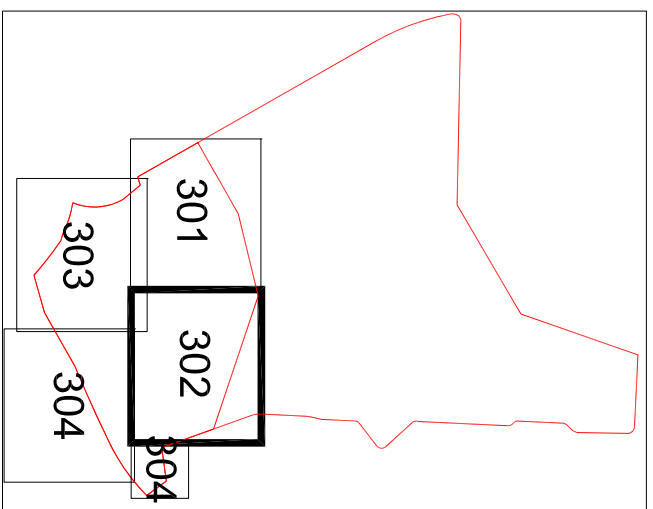

Refer to fabrik drawing D2050.L.TPA.300 for legend and plant schedule.
Refer to fabrik drawings D2050.L.TPA.200-4 for detailed hard landscape proposals.

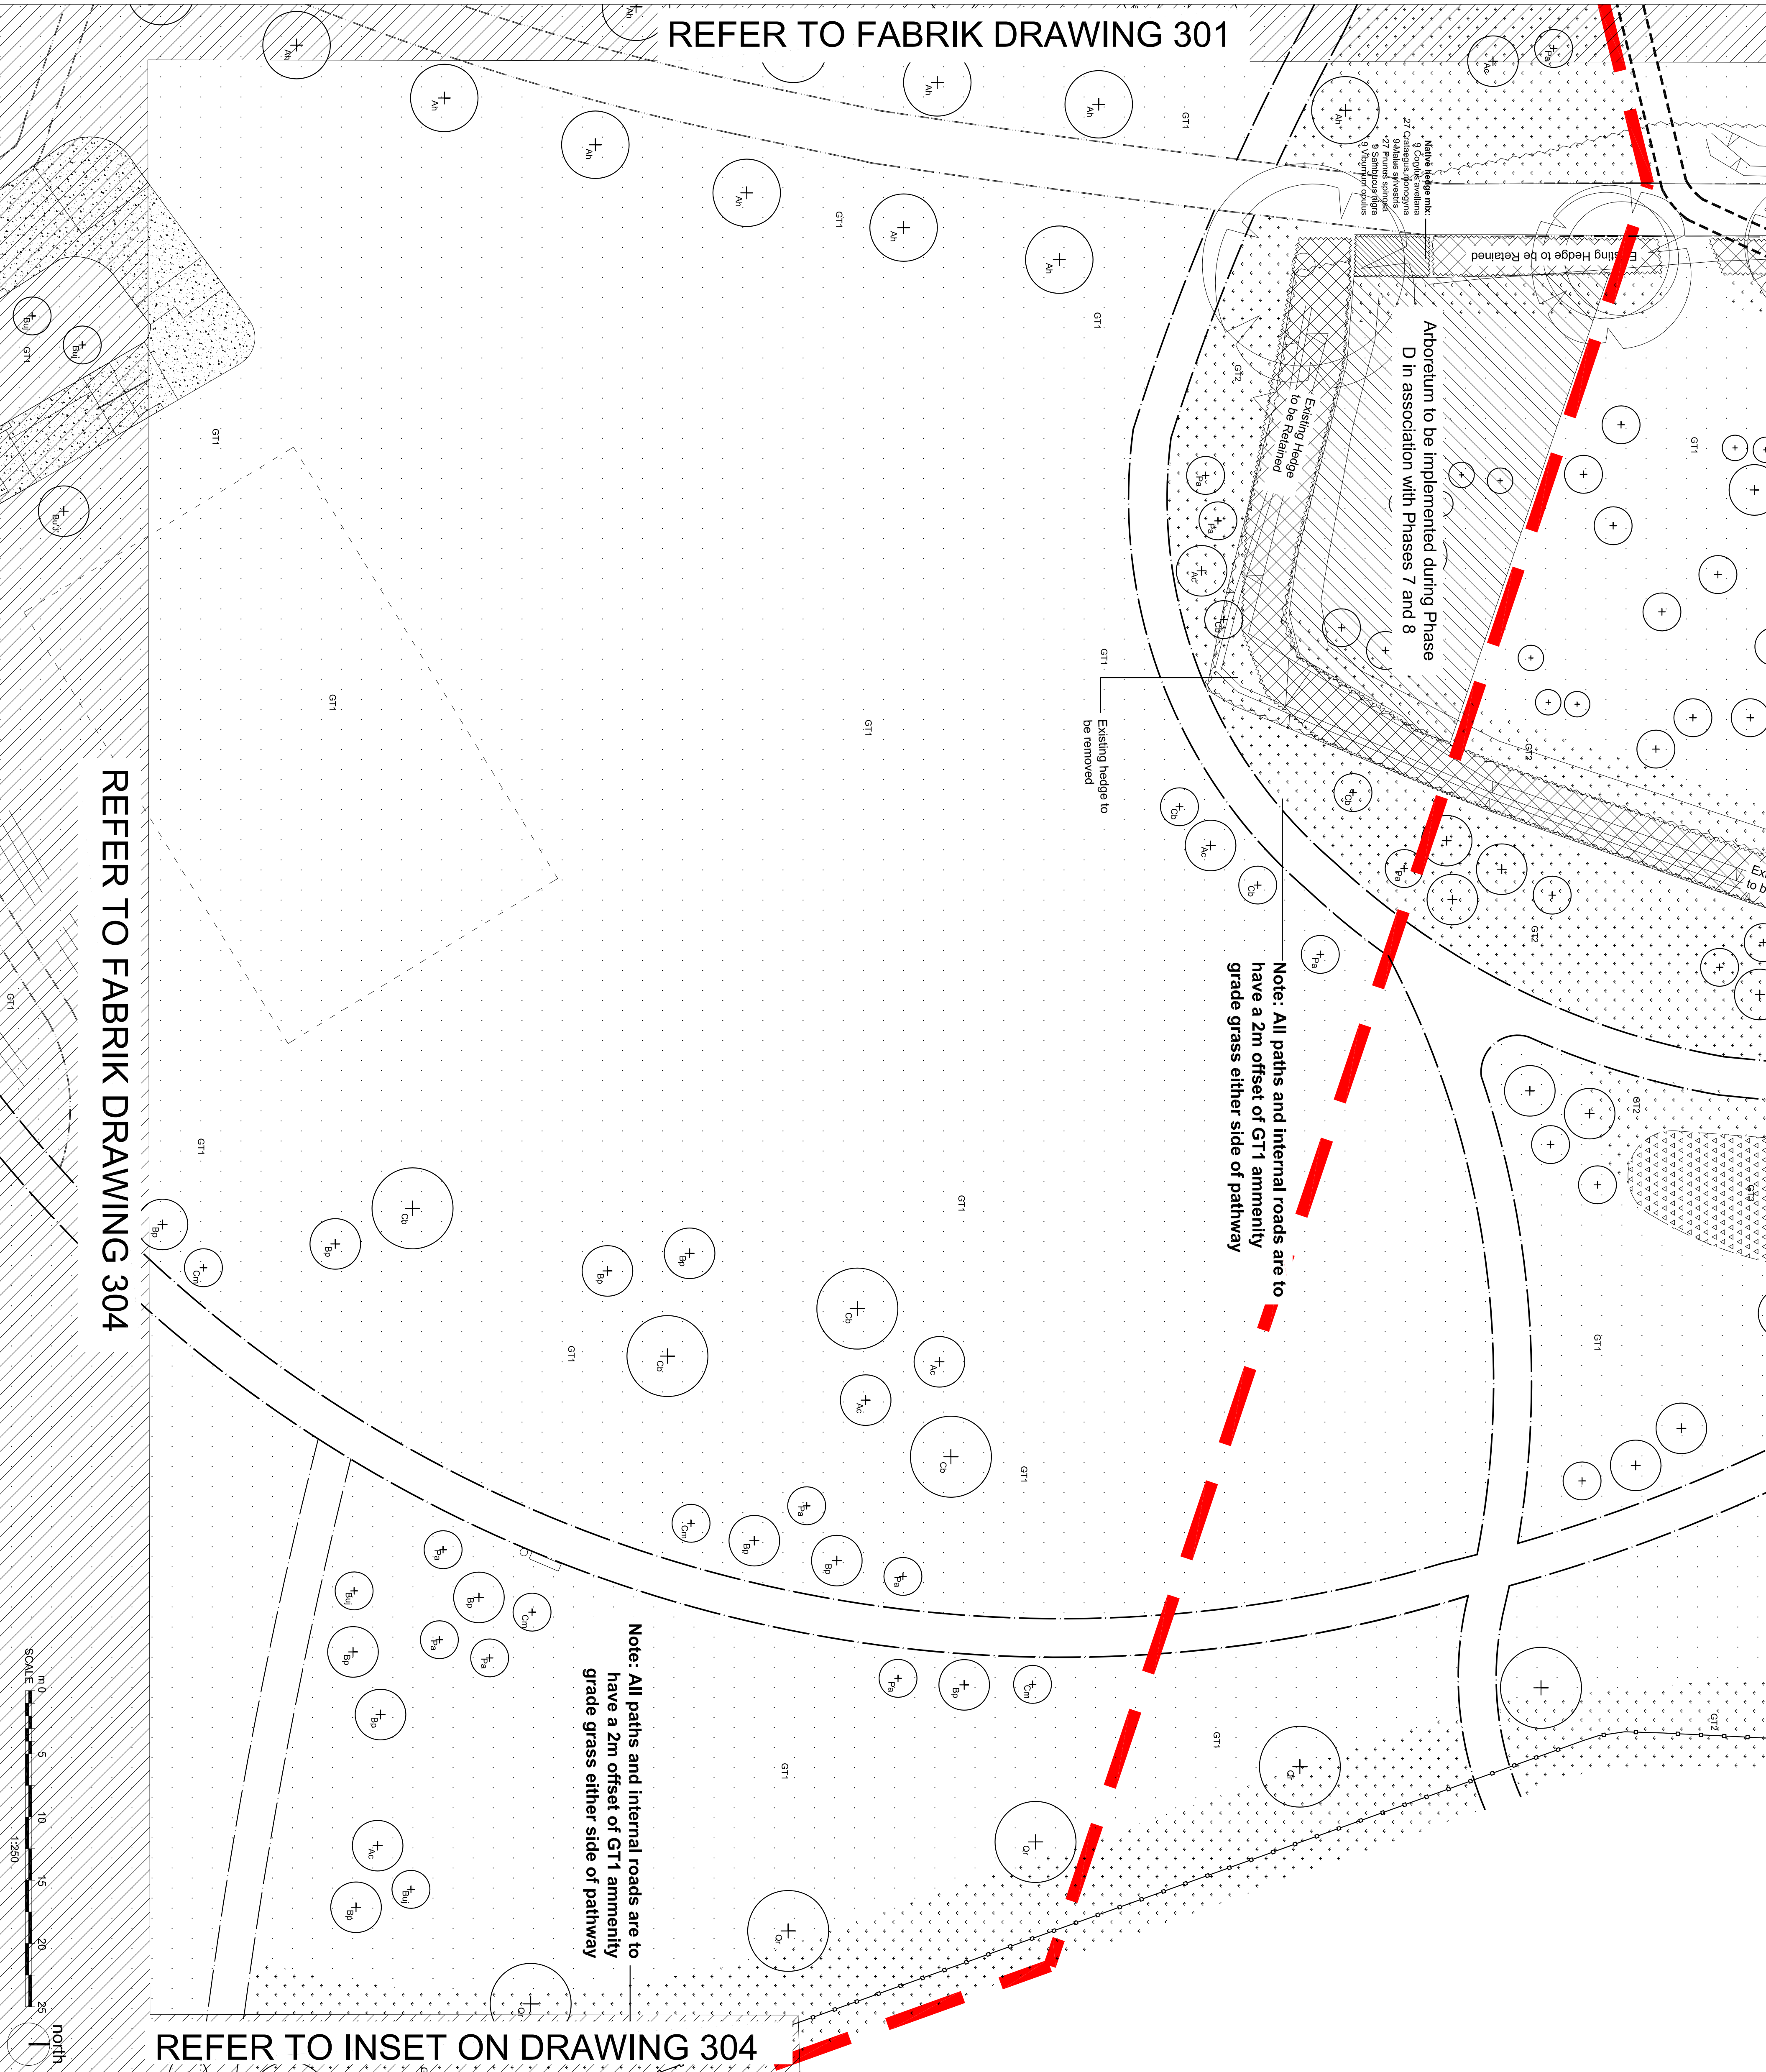

A	04-11-14	Drawing amended to include station park layout	am
	No.	Reason	Name
Revisions			
External References:			
Engineer/Report: 13-04-18/130145_ELV/UT_A Engineer/Report: 13-07-31/13EW/UT_A Engineer/Report: 13-05-09/6T/WALL6_SK_05 Tree Survey/Report: 12-10-04/UT64_treelink6 tree survey & reference plan (bound) - Copy Site Survey/Report: 13-02-07/Town Park Constraints Engineer/Report: 13-02-26/Town park constraintsXDR_P21 UTILITIES Engineer/Report: 13-02-27/130401XDR_P11 ROAD LAYOUT Engineer/Report: 13-04-25/130401XDR_P11 ROAD LAYOUT Site Survey/Report: 13-04-25/130401XDR_P11 ROAD LAYOUT Site Survey/Report: 13-04-25/130401XDR_P11 ROAD LAYOUT			
fabrik			
38a High Street Hemphill GU24 1BD			
Project T1 : 01420 563220 T2 : 01420 563220 E1 : alison@fabrik.com E2 : alison@fabrik.com W1 : www.fabrik.com			
Town Park, Phase A, Berewood, Waterlooville for Grainger			
Drawing Detailed Soft Landscape Plan 2 of 4			
Scale	Date	Drawn	Revised
1:250 @ A1	November 2014	klk	klk
Drawing No.			
D2060 L.TPA.302			A
Issued for Planning Approval ☐ Issued for Design Information ☐ Issued for Construction ☐ Issued for Tender ☐ As Built ☐ As Built ☐			
Drawing sheet size - A1 Copyright Reserved ©			