


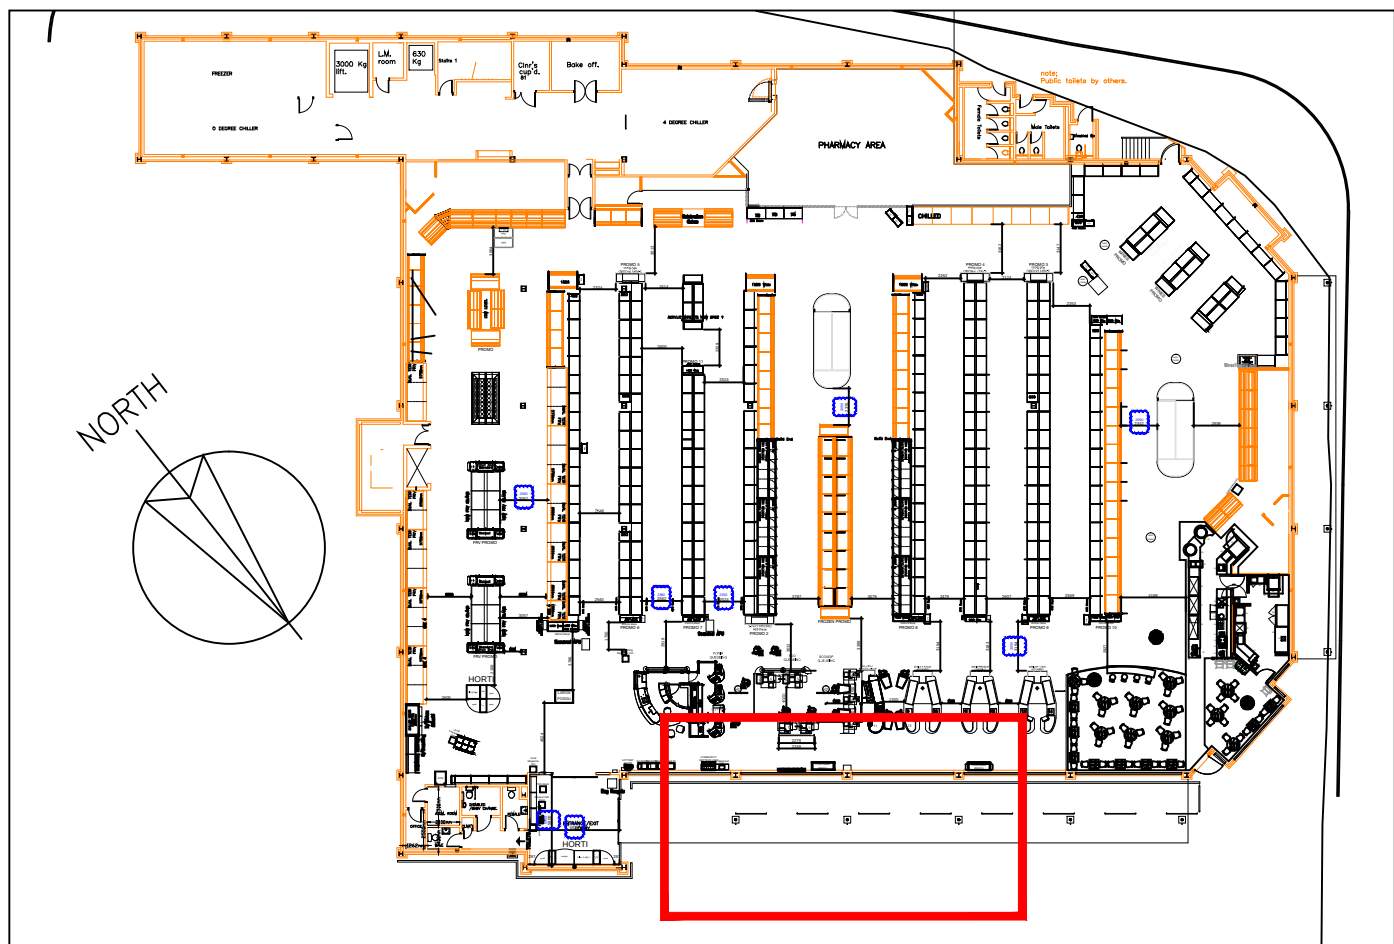

Key Plan
SCALE 1:500@A1

1. Building Works
Allow for floor works to ensure level ground (subject to survey)
Install power supply to Exterior Horticulture Unit
Extend CCTV coverage to include new horti location
2. Horticulture
Install:
1no 3 bay Exterior Horticulture Unit
1no Pallet Locker Unit
4no Horticulture Mobile Cupboards
1no Mobile Table
1no Mobile Till
3. Trolleys
Reduce Trolley Bay
4. Signage
Install back panel graphic to horti pod
5. Housekeeping
Allow £1000 for housekeeping items
6. Design
None

- Refer to:
1. Drawing 2UN0758 for Horti unit details
 2. Drawing 3UN0036 for Mobile unit details
 3. Drawing 3TB0020 for Mobile merchandising table details
 4. Drawing 3UN2890 for compost unit details


MATERIALS
Horticulture Unit
The units are designed as modular starter and add on bays. Construction method of all bays is the same. Powder coated metal framing components, RAL 9007. The framing is then clad in treated softwood profile boards which are fire treated and stained. The two extreme ends are supplied with merchant side doors, used to hang and display signage. Bolted open when in use, bolted closed at the end of trading. Inside each unit are two rows of two metal shelves, RAL 9007 with stained softwood risers ready to receive Waitrose standard ticket rails. At the bottom are two rows of two bases, split in depth. Front section with castors and rear section with short legs. Security has been achieved by using an electrically operated roller shutter to each bay. The shutters are linked together with cabling enabling each to work as a group using one key switch.

Mobile Unit
Construction method is the same basis as the Main Units. Powder coated RAL 9007 metal work with an external plywood box clad in clad in treated softwood profile boards which are fire treated and stained. Inside each unit are three rows of metal shelves, RAL 9007 with stained softwood risers ready to receive Waitrose standard ticket rails and shaped stainless steel front rails. To complement the mobile units, they are fitted with four castors and large handles for ease of move ability.


Mobile Merchandising Table
Powder coated RAL 9007 metal framing including the POS header frame. Top and bottom sections are metal trays, powder coated RAL 9007 with treated softwood risers which are fire treated and stained. Castors and a handle are fitted for ease of movement.

Compost Unit
Constructed from treated softwood framing and external plywood, clad in treated softwood profile boards which are fire treated and stained. Half top section and the front section are removable by means of sliding panels giving instant access to the internal space, ready to receive Waitrose standard pallet of compost. Security has been achieved by means of a hasp and staple finished with a security padlock.

- Treatment and staining of all the timber members:**
1. All timber will be Vac Vac treated for external use
 2. 1 coat spray applied Eco-Sol fire protection - all boards
 3. 1 coat spray applied Sovereign decorative AQ70 - Light Oak Wood Stain - all boards
 4. 1 coat spray applied Sovereign decorative AQ70 - Light Oak Wood Stain - all finished panels

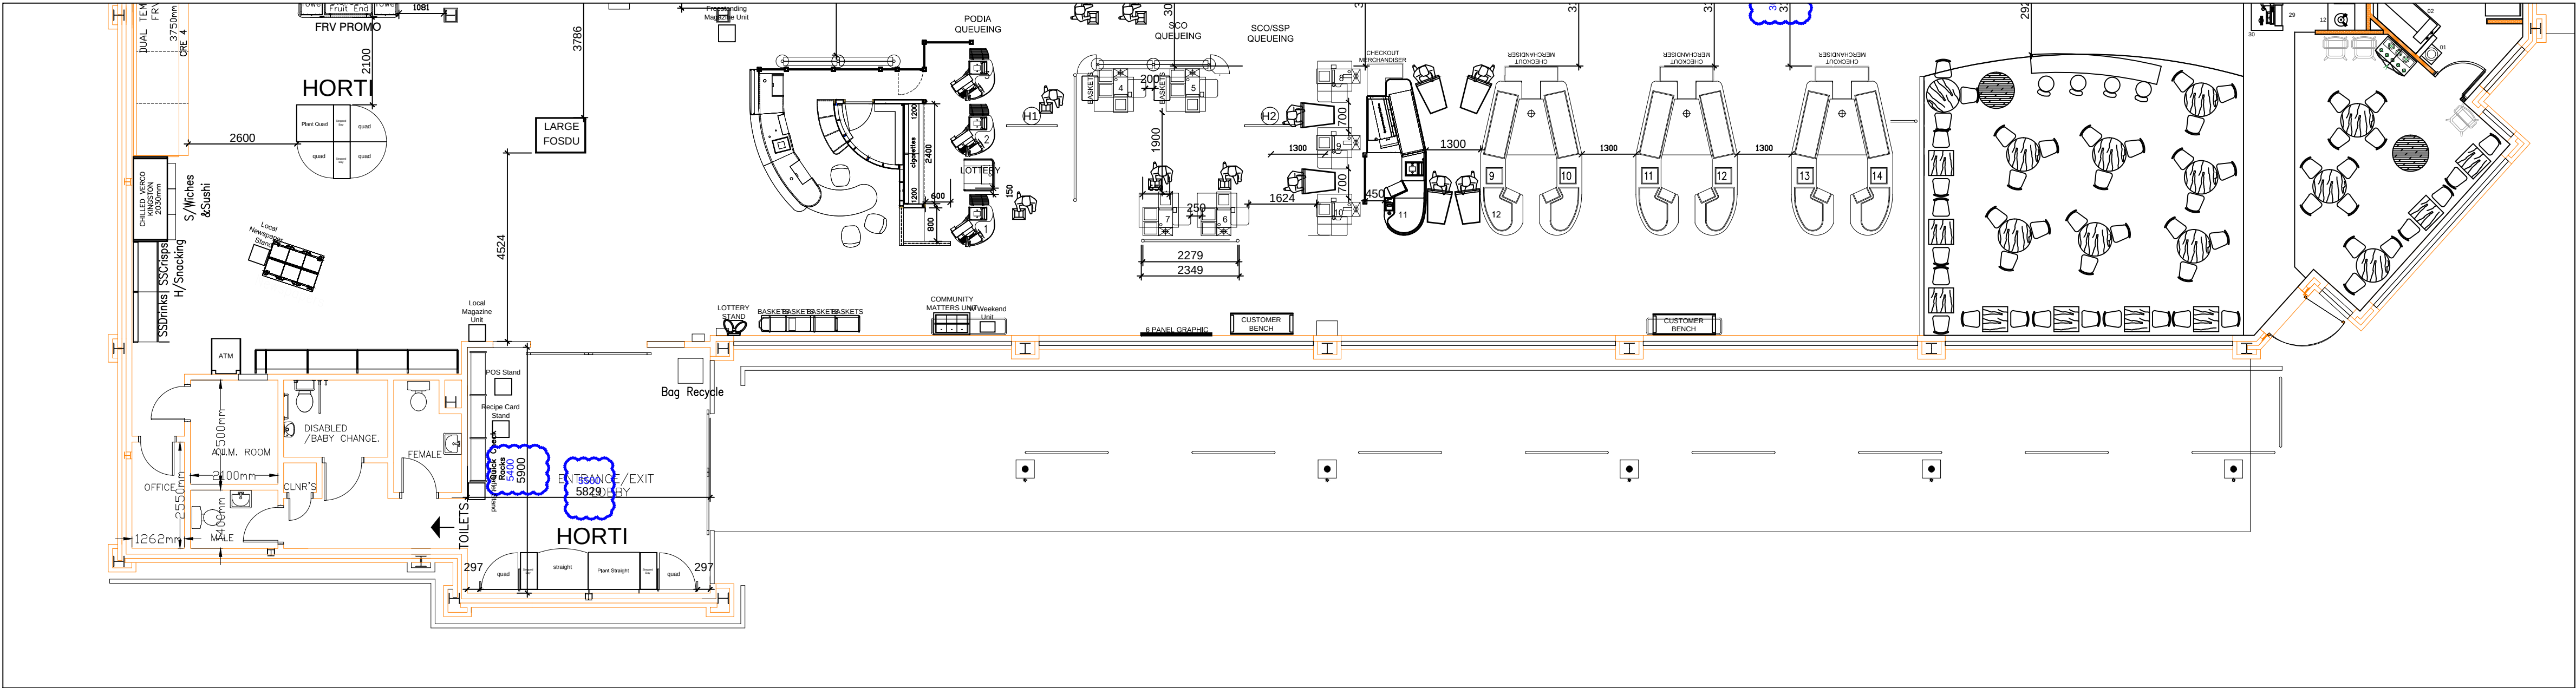

Existing Plan of Main Entrance
SCALE 1:100@A1

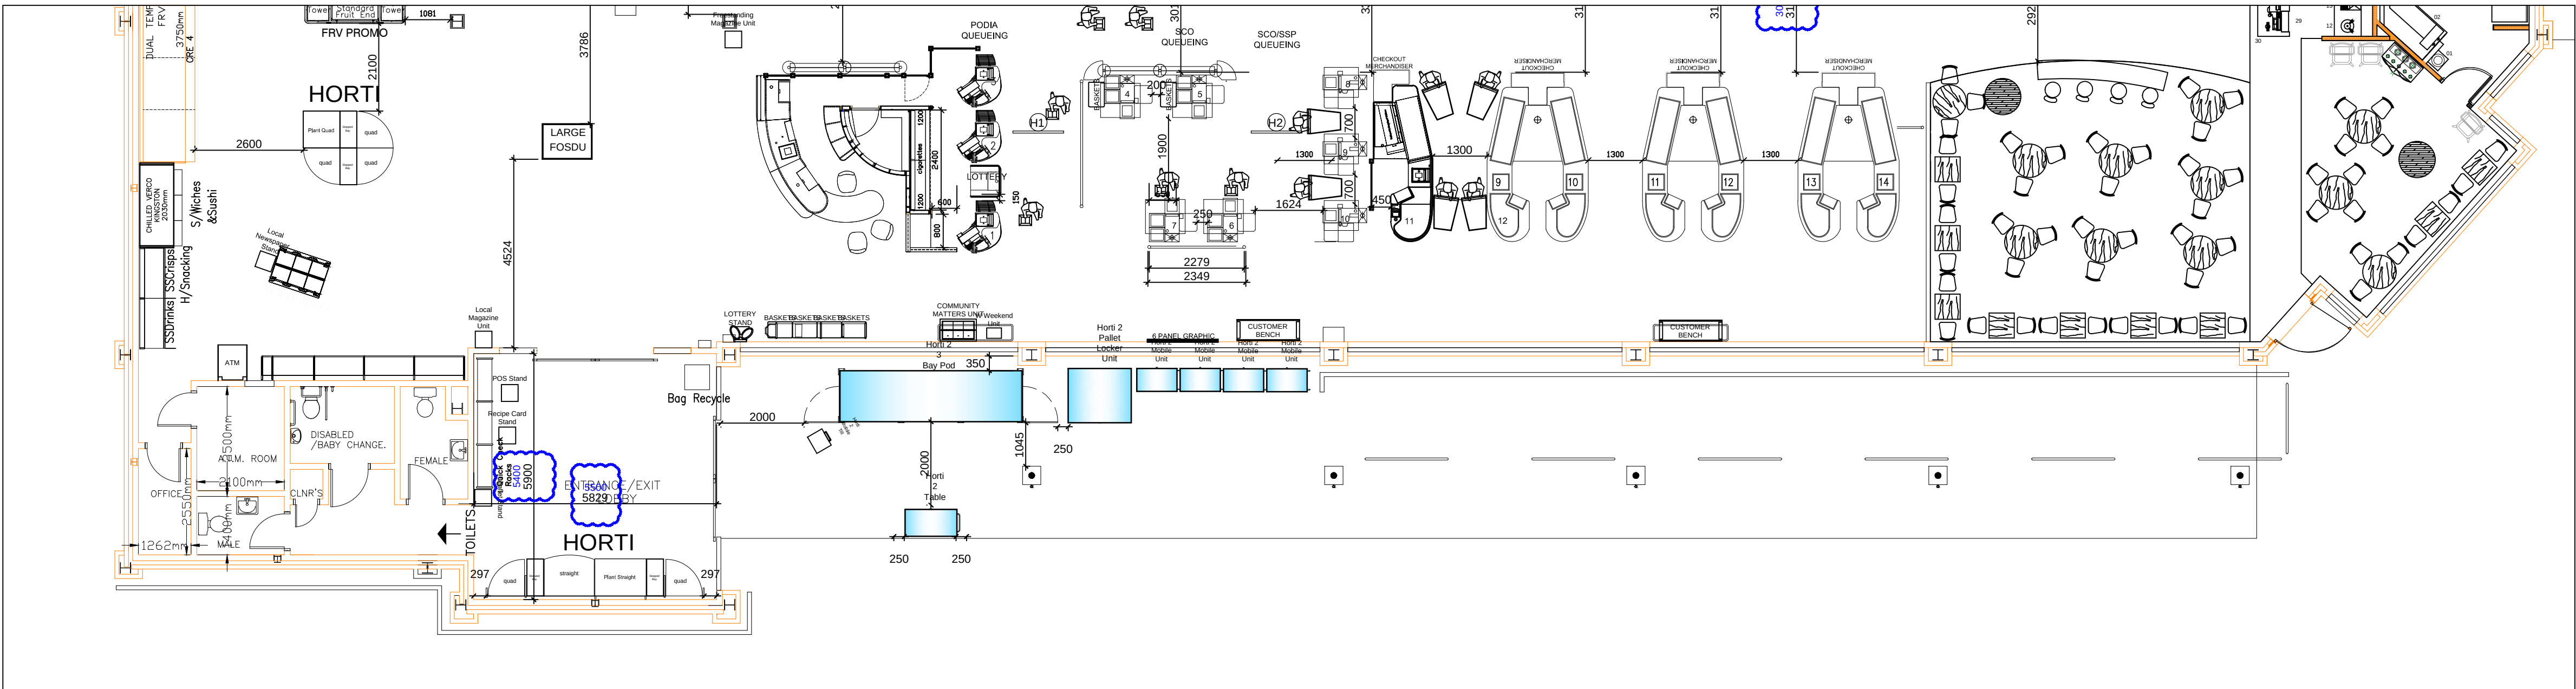

Proposed Plan of Main Entrance showing Horticulture Units
SCALE 1:100@A1

COPYRIGHT
Details of this drawing are the copyright of MBH Partnership and must not be reproduced or copied without prior written consent. Do not scale from this drawing
Any errors or omissions are to be reported to the Architect immediately
All proposed road and junction alterations subject to highways engineers detailed design.
Removal of any existing tree and landscaped areas subject negotiations with Local Authority Planning dept. and other statutory controls
All drawings to be read in conjunction with structural engineers drawings and all related Architects and consultant drawings and other relevant information

PLANNING

Waitrose

REV No.	DATE	DESCRIPTION	BY	CHKD BY
mbh PARTNERSHIP LLP ARCHITECTURE SURVEYING PROJECT MANAGEMENT				
PROJECT PROPOSED HORTICULTURE UNIT WAITROSE, WATERLOOVILLE DUKES WALK, STAKES HILL ROAD PO7 7HS				
DRAWING TITLE PROPOSED PLAN AND SCHEDULE OF WORKS				
DRAWN BY OO	CHECKED BY MBH	DRAWING No.	REV	
SCALE 1:100@A1	DATE JAN. 2014	11700-239-01		