


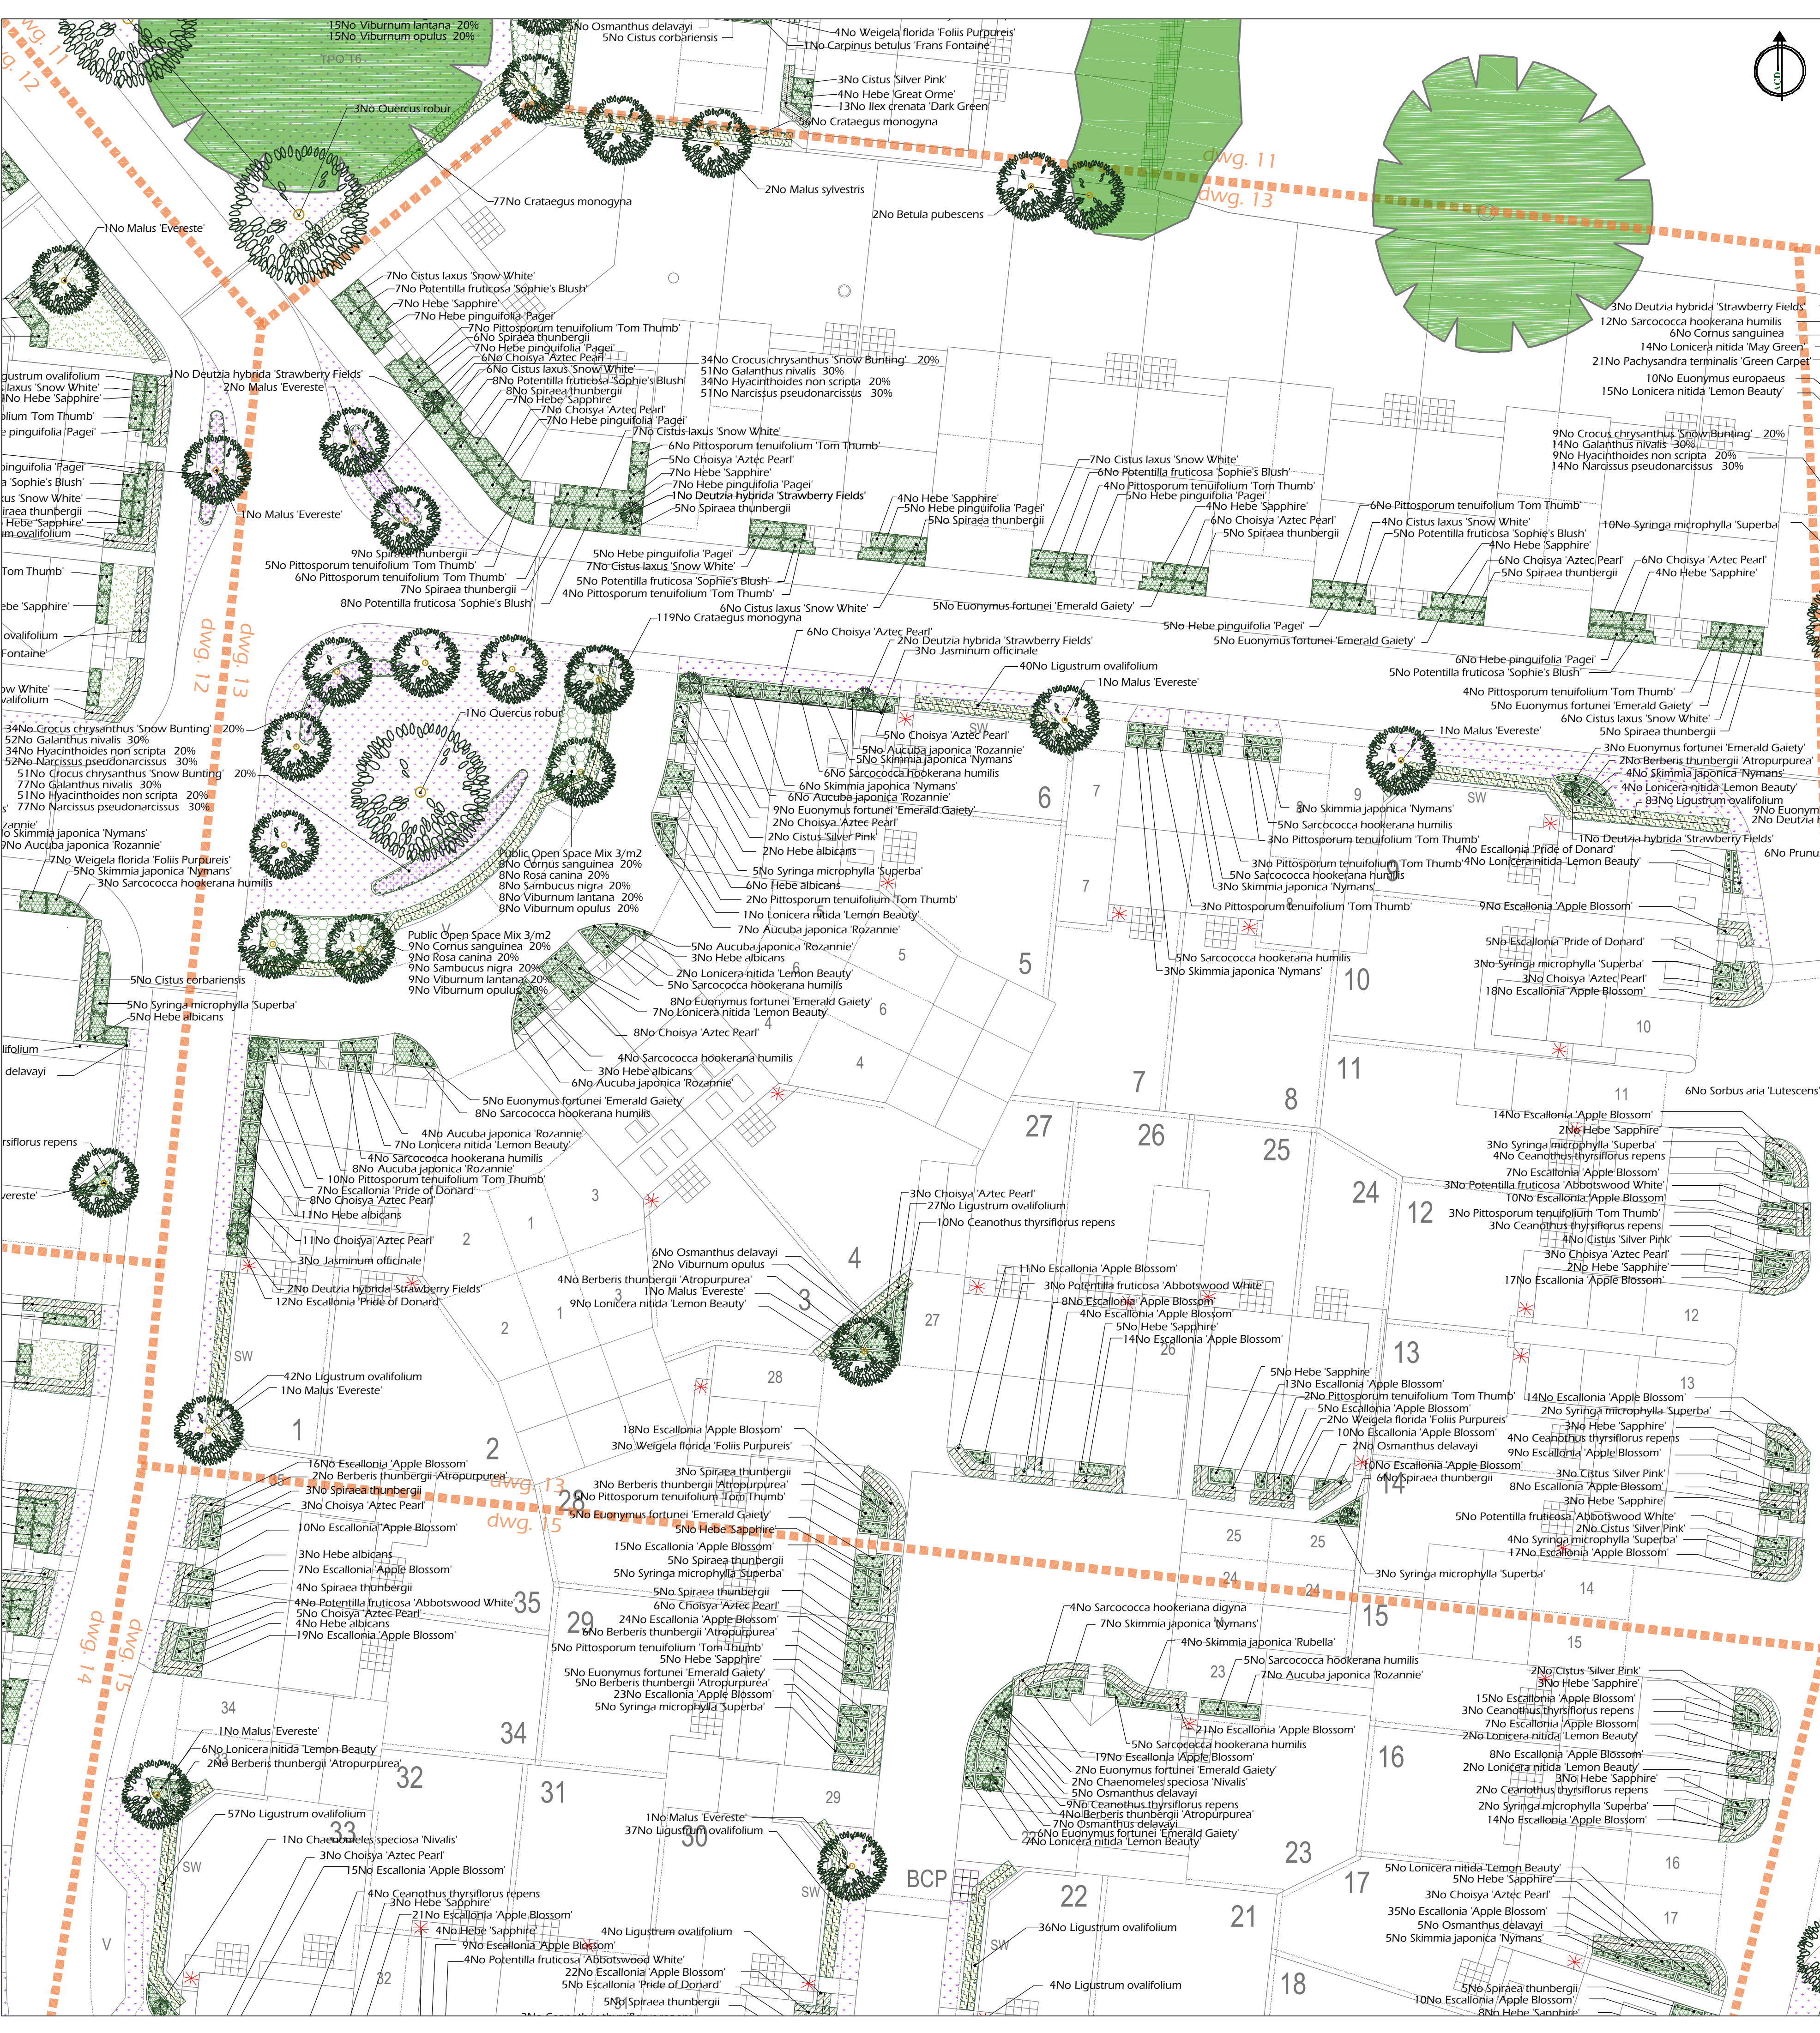

Planting schedule 13

No	Species Name	Girth	Height	Density	Specification
2No	Betula pubescens	2-14cm	350-425cm	Counted	Heavy Standard, Clear Stem 175-200, RB
6No	Malus Evereste	2-14cm	350-425cm	Counted	Heavy Standard, Clear Stem 175-200, RB
12No	Malus sylvestris	2-14cm	350-425cm	Counted	Heavy Standard, Clear Stem 175-200, RB
1No	Quercus robur	20-25cm	425-600cm	Counted	Semi-Mature, Clear Stem min. 200, RB
Total :11No					

Hedging

No	Species Name	Height	Pot Size	Specification	Density
175No	Crataegus monogyna	80-100cm	Transplant B	0.5Cr Double Staggered at 0.5m offset	
21No	Escallonia Apple Blossom	40-60cm	3L	Bushy, 4 brks	0.5Cr Double Staggered at 0.5m offset
192No	Ligustrum ovalifolium	40-60cm	3L	Branched, 5 brks	0.5Cr Double Staggered at 0.5m offset
Total :583No					

Shrubs



No	Species Name	Height	Pot Size	Specification	Density
4No	Aucuba japonica 'Rozannie'	30-40cm	3L	Bushy	4/m²
4No	Berberis thunbergii 'Atropurpurea'	30-40cm	3L	Branched, 5 brks	4/m²
21No	Ceanothus thyrsiflorus repens	30-40cm	3L	Bushy	4/m²
85No	Choisya Aztec Pearl	40-60cm	3L	Bushy	4/m²
11No	Cistus Silver Pink	30-40cm	3L	Bushy	4/m²
50No	Cistus lachus 'Snow White'	30-40cm	3L	Bushy	4/m²
17No	Cornus sanguinea	60-80cm	3L	Branched, BR	3/m²
8No	Deutzia hybrida 'Strawberry Fields'	60-80cm	5-7.5L	Branched	Counted
28No	Escallonia 'Pride of Donard'	40-60cm	3L	Bushy	4/m²
40No	Euonymus fortunei 'Emerald Gaiety'	30-40cm	5L	Bushy	4/m²
17No	Hebe 'Sapphires'	30-40cm	3L	Bushy	4/m²
25No	Hebe albicans	20-30cm	3L	Bushy	4/m²
54No	Hebe pinguifolia 'Pagei'	20-30cm	3L	Bushy	4/m²
34No	Lonicera nitida 'Lemon Beauty'	20-30cm	3L	Bushy	4/m²
8No	Osmanthus delavayi	20-30cm	3L	Bushy	4/m²
73No	Pittosporum tenuifolium 'Tom Thumb'	30-40cm	3L	Branched	4/m²
11No	Potentilla fruticosa 'Abbottswood White'	30-40cm	3L	Bushy	4/m²
44No	Potentilla fruticosa 'Sophie's Blush'	30-40cm	3L	Bushy	4/m²
17No	Rosa canina	60-80cm	3L	Branched, BR	3/m²
17No	Sambucus nigra	80-100cm	3L	Branched, BR	3/m²
42No	Sarcococca hookerana humilis	30-40cm	3L	Bushy	4/m²
24No	Skimmia japonica 'Nymans'	30-40cm	3L	Bushy	4/m²
20No	Syringa microphylla 'Superba'	30-40cm	3L	Bushy	4/m²
17No	Viburnum lantana	30-40cm	3L	Bushy	3/m²
17No	Viburnum opulus	40-60cm	3L	Bushy	3/m²
2No	Weigela florida 'Folius Purpureis'	40-60cm	3L	Bushy	2/m²
Total :839No					

Climbers

No	Species Name	Height	Pot Size	Specification	Density
6No	Jasminum officinale	00-150cm	0L	Several Shoots, 5 brks, 3x Caned	Counted
Total :6No					

Bulbs

No	Species Name	Specification	Density
119No	Crocus chrysanthus 'Snow Bunting'	20/m²	

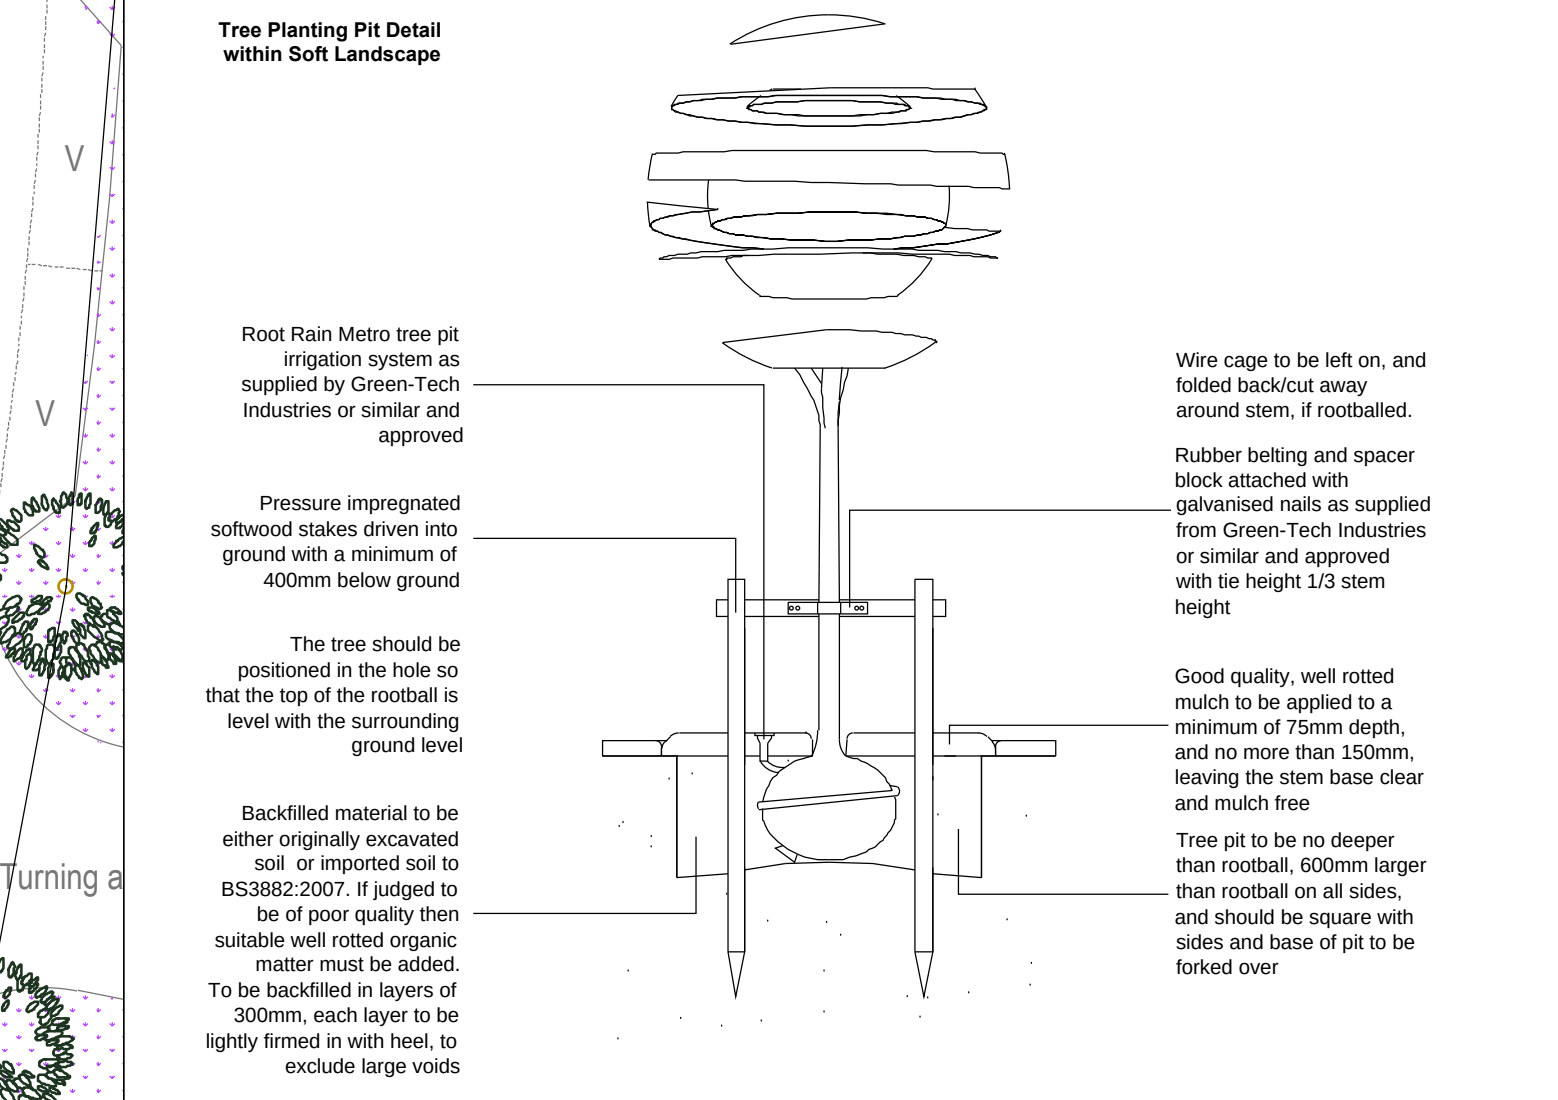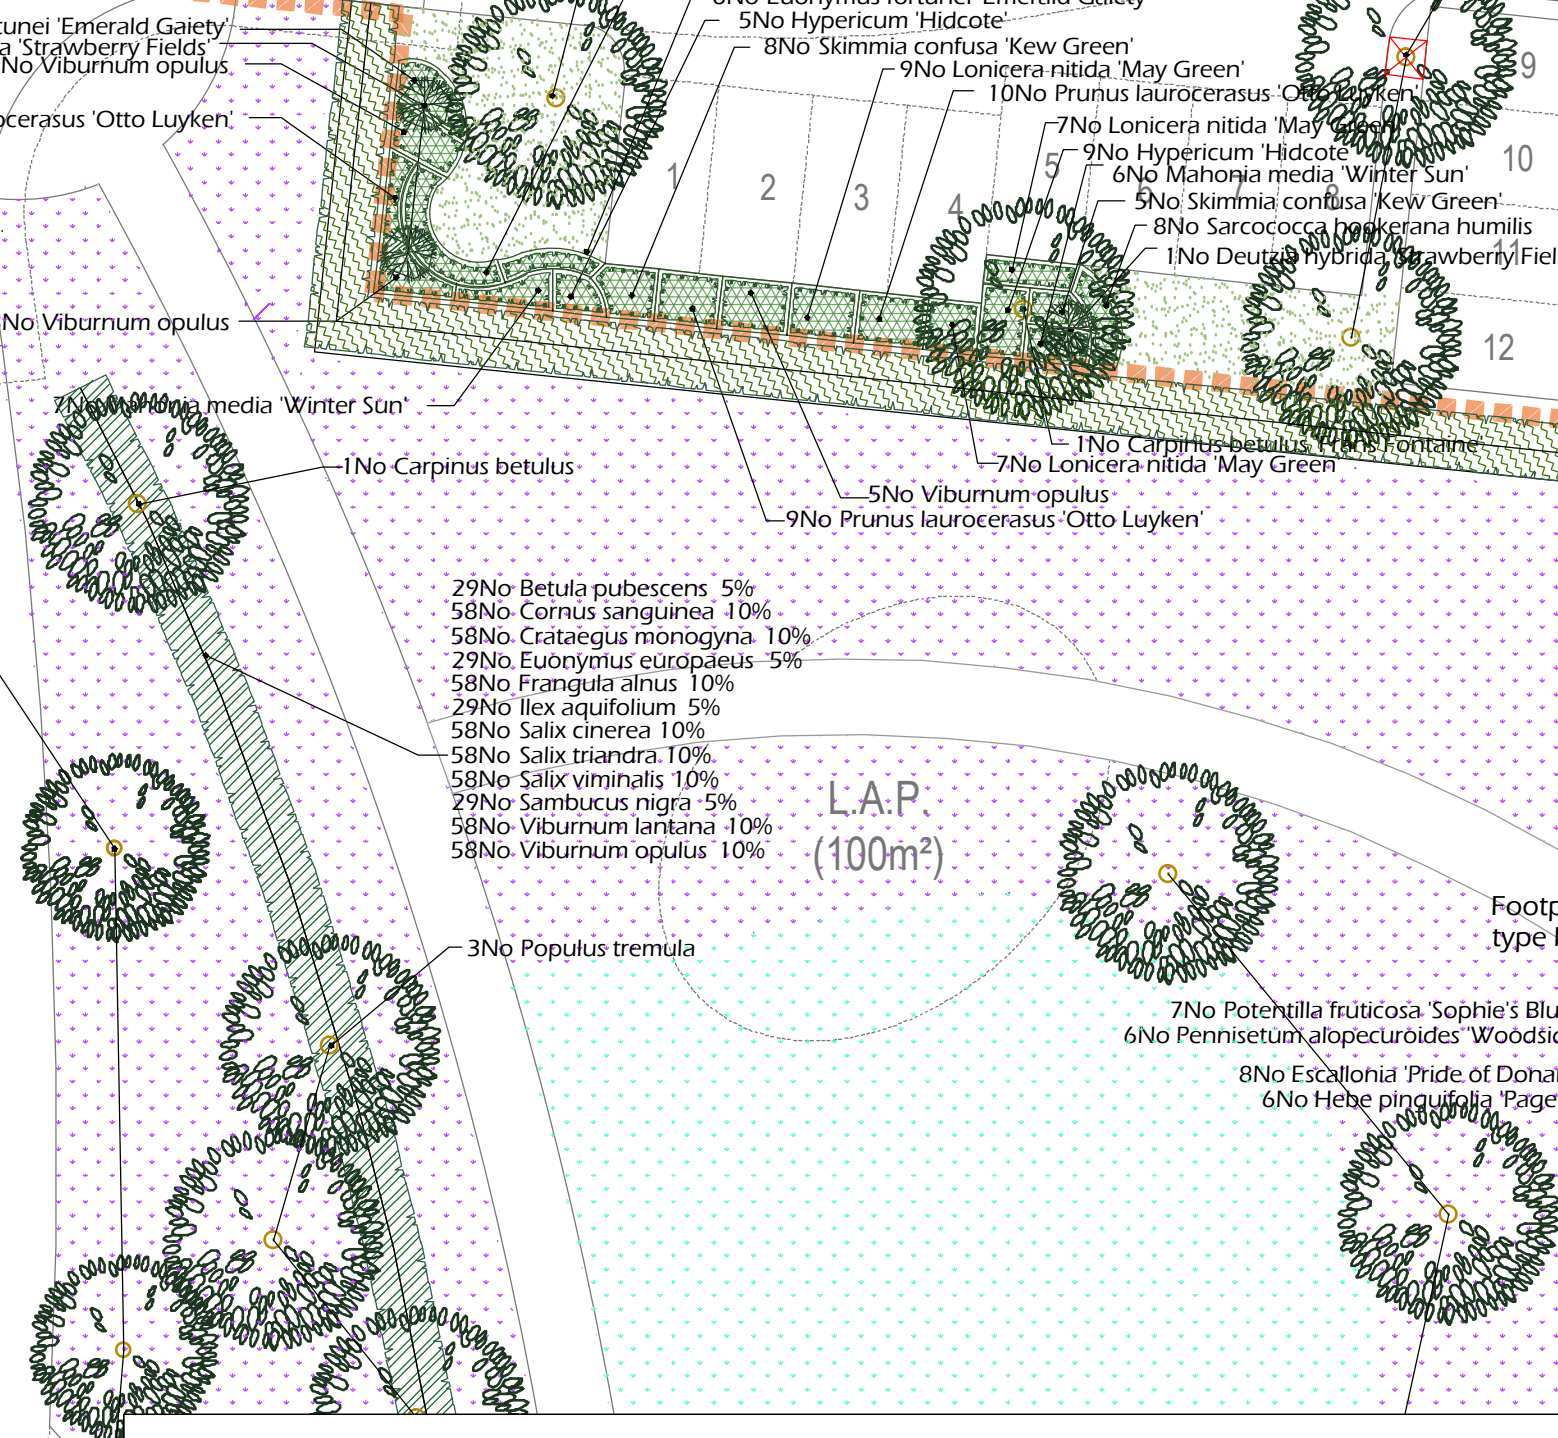

SPECIFICATION
Forestry Commission Practice note 8.
All native species should be of local stock. Native trees and shrubs certified as British Native plant stock.
All planting stock should comply with the Horticultural Trade Association National Plant specification.
All planting preparation, handling, planting & maintenance should be in accordance with CPSE Code for Handling and Establishing plants.
All trees and shrubs to comply with BS 3936 Part 1 1992, planted to BS 4043:1989 and BS 4428:1989. All works generally, to comply with the written Soft Landscape Specification.
Topsoil incorporated into planting beds to be gently mounded towards the centre of each bed to allow for settlement.
On completion of planting the whole area of the shrub bed shall be mulched with 75mm consolidated thickness of medium textured decorative grade natural pine bark having first been prepared in accordance with the specification.
Free standing hedges shall have a 3 strand galvanised wire and tanalised softwood timber post fence, to BS 1722 Part 3:2000, erected along a line between the two rows of hedge plants.
All existing trees and hedges to be protected in accordance with BS5837:2012 for the duration of the construction period.

NOTE: DO NOT SCALE FROM DRAWING

Legend

- Proposed tree planting within soft landscape, see detail on sheet
- Existing tree to be retained
- Proposed specimen shrub planting
- Proposed climbing plants to be trained up adjacent wall/ fence/pergola with galvanised wires and hook set 25cm apart with support canes removed prior to planting
- Proposed hedge planting to be planted in a double staggered row 50cm apart and at 50cm centres in each row. To be maintained at 1m height
- Proposed low hedge planting to be planted in a single row at 30cm centres
- Proposed hawthorn hedge to be planted in a double staggered row 50cm apart and at 50cm centres in each row. To be maintained at 1.5m height
- Proposed ornamental shrub planting to receive 75mm bark mulch after planting operations
- Proposed native understorey mix to be planted in groups of 9 to 11 plants
- Proposed spring bulb planting
- Proposed grassland areas to be seeded with good quality grass seed mix with 20% locally sourced wildflower mix
- Proposed grass areas to receive good quality amenity grass turves laid in line with good horticultural practices
- Cut lines

ACD Ecology Arboriculture Landscape Architecture
ACD Landscape Architects & ACD Ecology
Rothbourne Rail Business Centre, Grand Lane, Malmsbury, Wiltshire, SN16 0ES
Tel: 01666 825646 Fax: 01666 824654
ACD Arboriculture
Courtyard House, Mill Lane, Godalming, Surrey, GU7 1EY
Tel: 01483 425714 Fax: 01428 641090
ACD (Landscape Architects) Southampton
12 Southgate Street, Winchester, Hampshire, SO23 9EF
Tel: 01962 855604
www.acdlandscape.co.uk

BARRATT HOMES Space to live **David Wilson Homes**

scheme: Copseys Nursery, Denevilles
client: Barratt Southampton
drawing: Landscape Proposals
date: May 2013
scale: 1:200@A1
drawing no: BSH 18623 13B
drawn: AK checked: AW

Copyright of ACD Landscape Architects Ltd. All rights described in Chapter IV of the Copyright, Designs and Patents Act 1988 have been generally asserted. 2013. Copyright of this plan remains with ACD until all fees have been paid in full.