




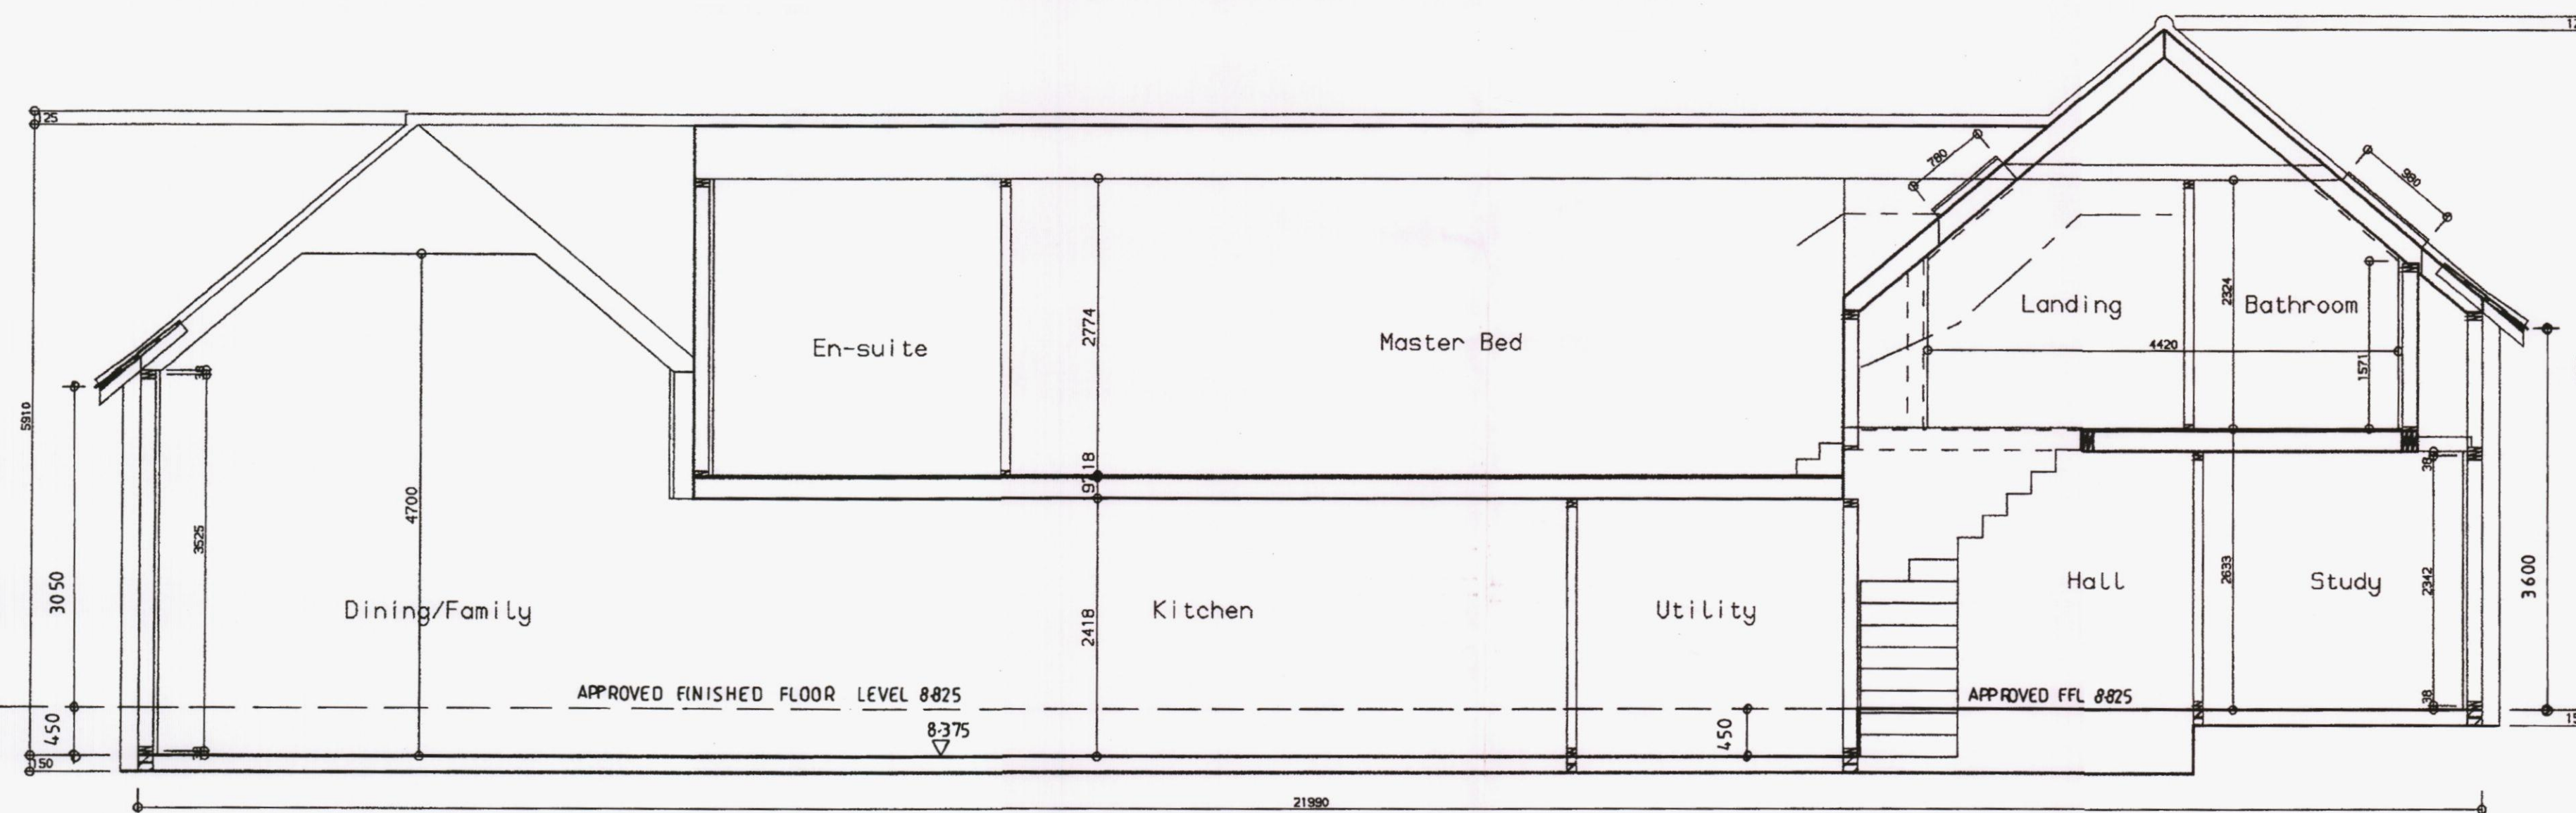


Section A-A

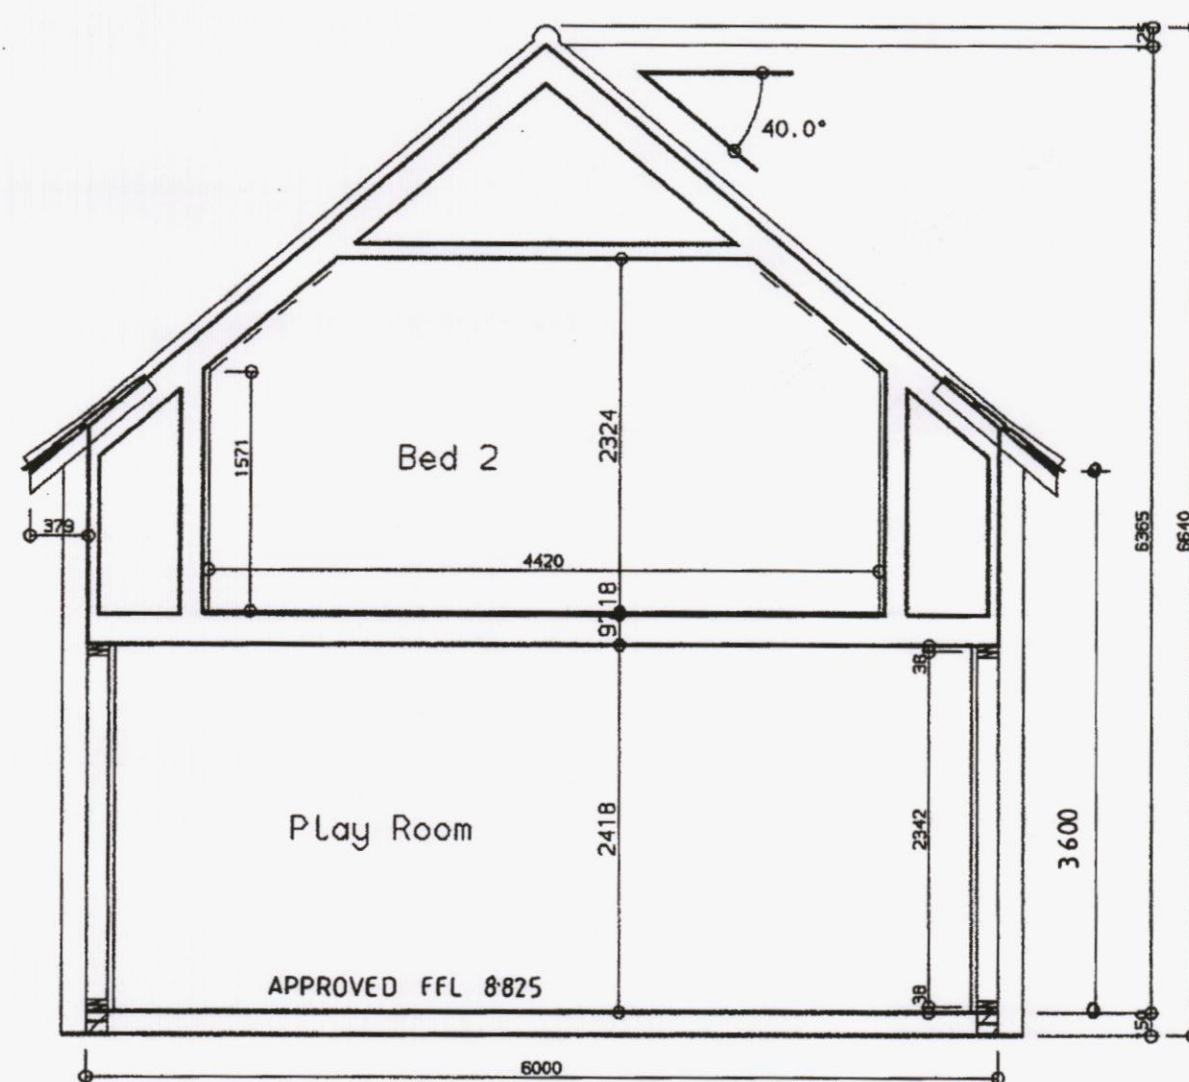



Section B-B

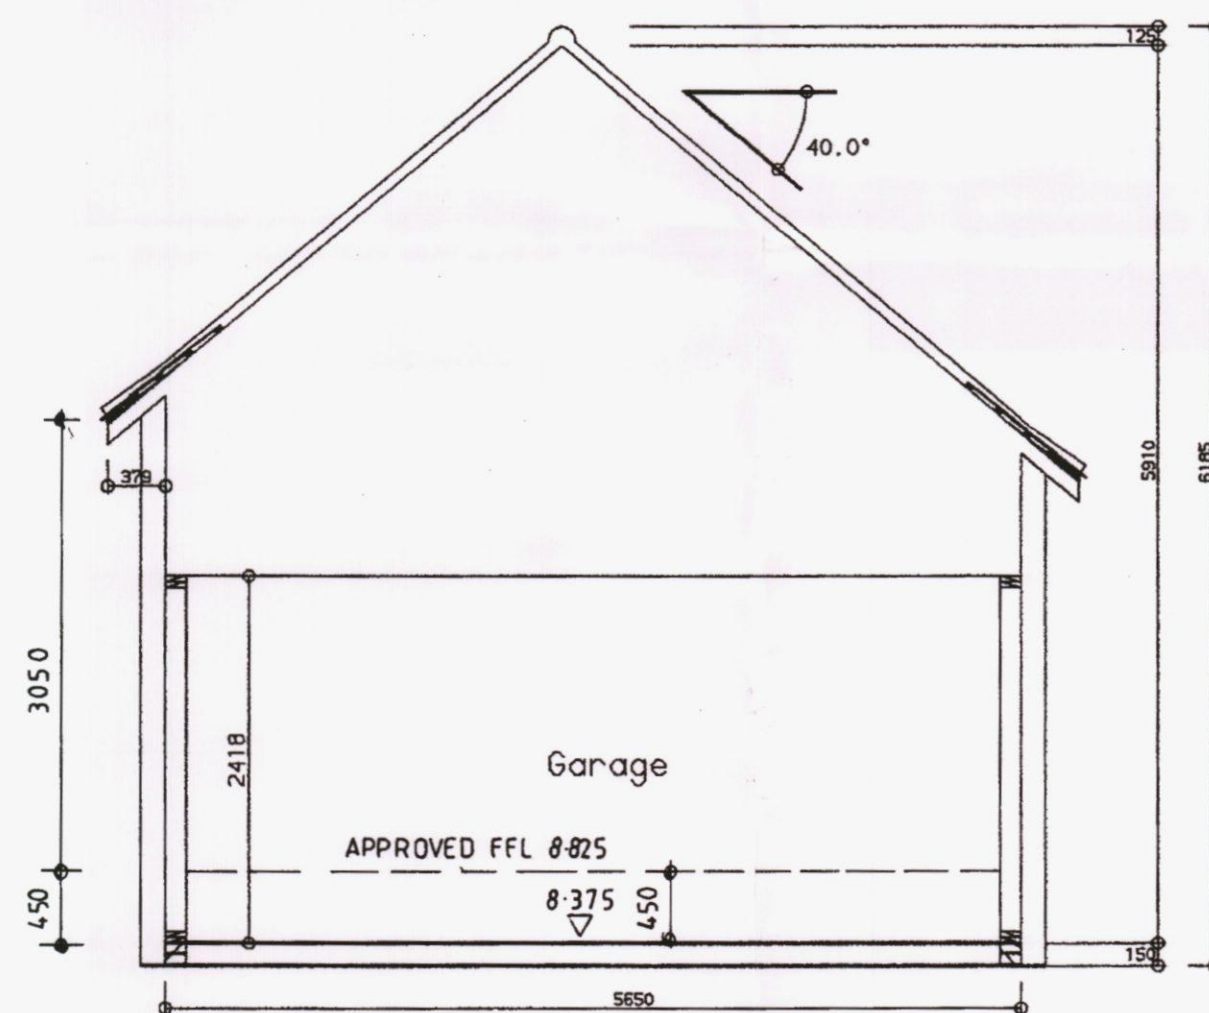

Section C-C

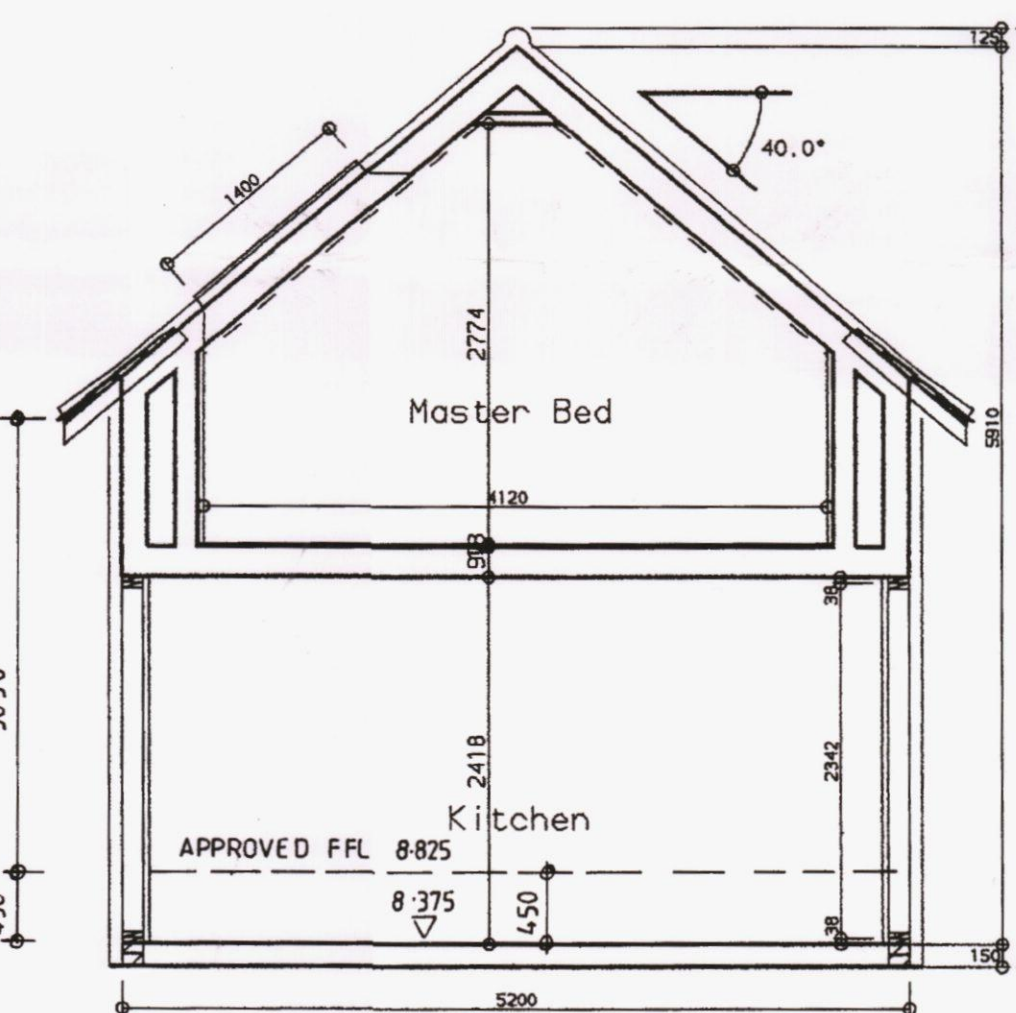

Section D-D

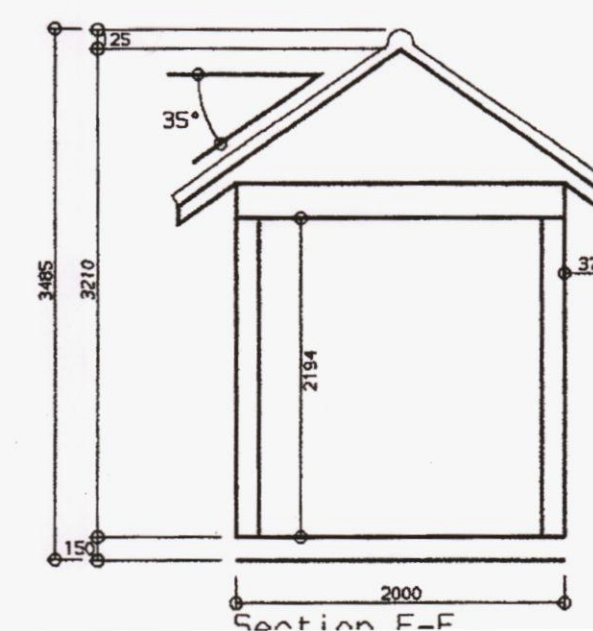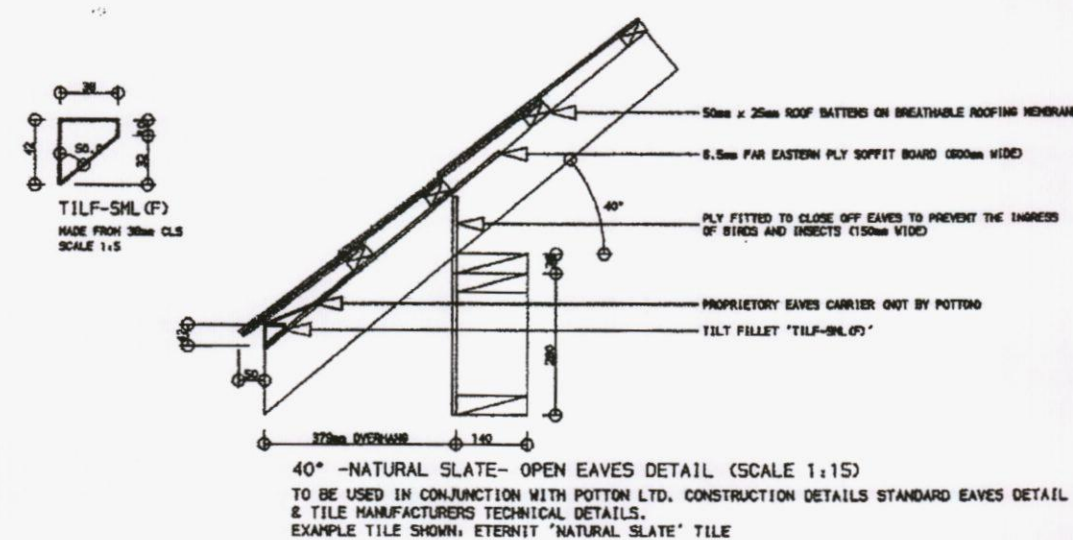

Section E-E

Revisions:
 01 August 2012 - SC - (Rev A)
 Planning drawings compiled.
 17 August 2012 - SC - (Rev B)
 Right hand side of house lowered by 450mm.
 4 SEPTEMBER 2012 -HLF- (REV C)
 Extra gallery added to playroom; woodburner indicated.
 11 October 2012 -MLJ- (Rev D)
 Minor layout amendments
 12 February 2012 -SJW- (Rev E)
 Amendments to the first floor. Lounge, kitchen and dining areas vaulted.
 19 February 2013 -MLJ- (Rev F)
 amendments to the vault & attic areas
 17 February 2014 -KDB- (Rev G)
 Change of Levels and layout as requested.

Checked by: *** Date checked: *****

Title:
Modified Alderney
 BUNGALOW-2342
 SECTIONS

BUNGALOW-2342

Handing:
 Lounge Left

Client Name:
Mr Clutton & Ms Goodall
Hampshire

Scale: 1:50 Size: A2

Job No: 12-097 Type: P Rev: G

Drawing No: E12

This document is the copyright of Kingspan Timber Solutions Ltd, and is made available on the express condition that it shall not be used in connection with the erection of any building or the production of any components for such a building unless the building to be erected or the components are supplied by Kingspan Timber Solutions Ltd.

© Kingspan Timber Solutions Limited

POTTON
 A KINGSPAN COMPANY

Kingspan Timber Solutions Ltd
 Ectley Road, Great Brimsdon
 Beds, MK9 3AR
 Tel: No (01757) 676400