
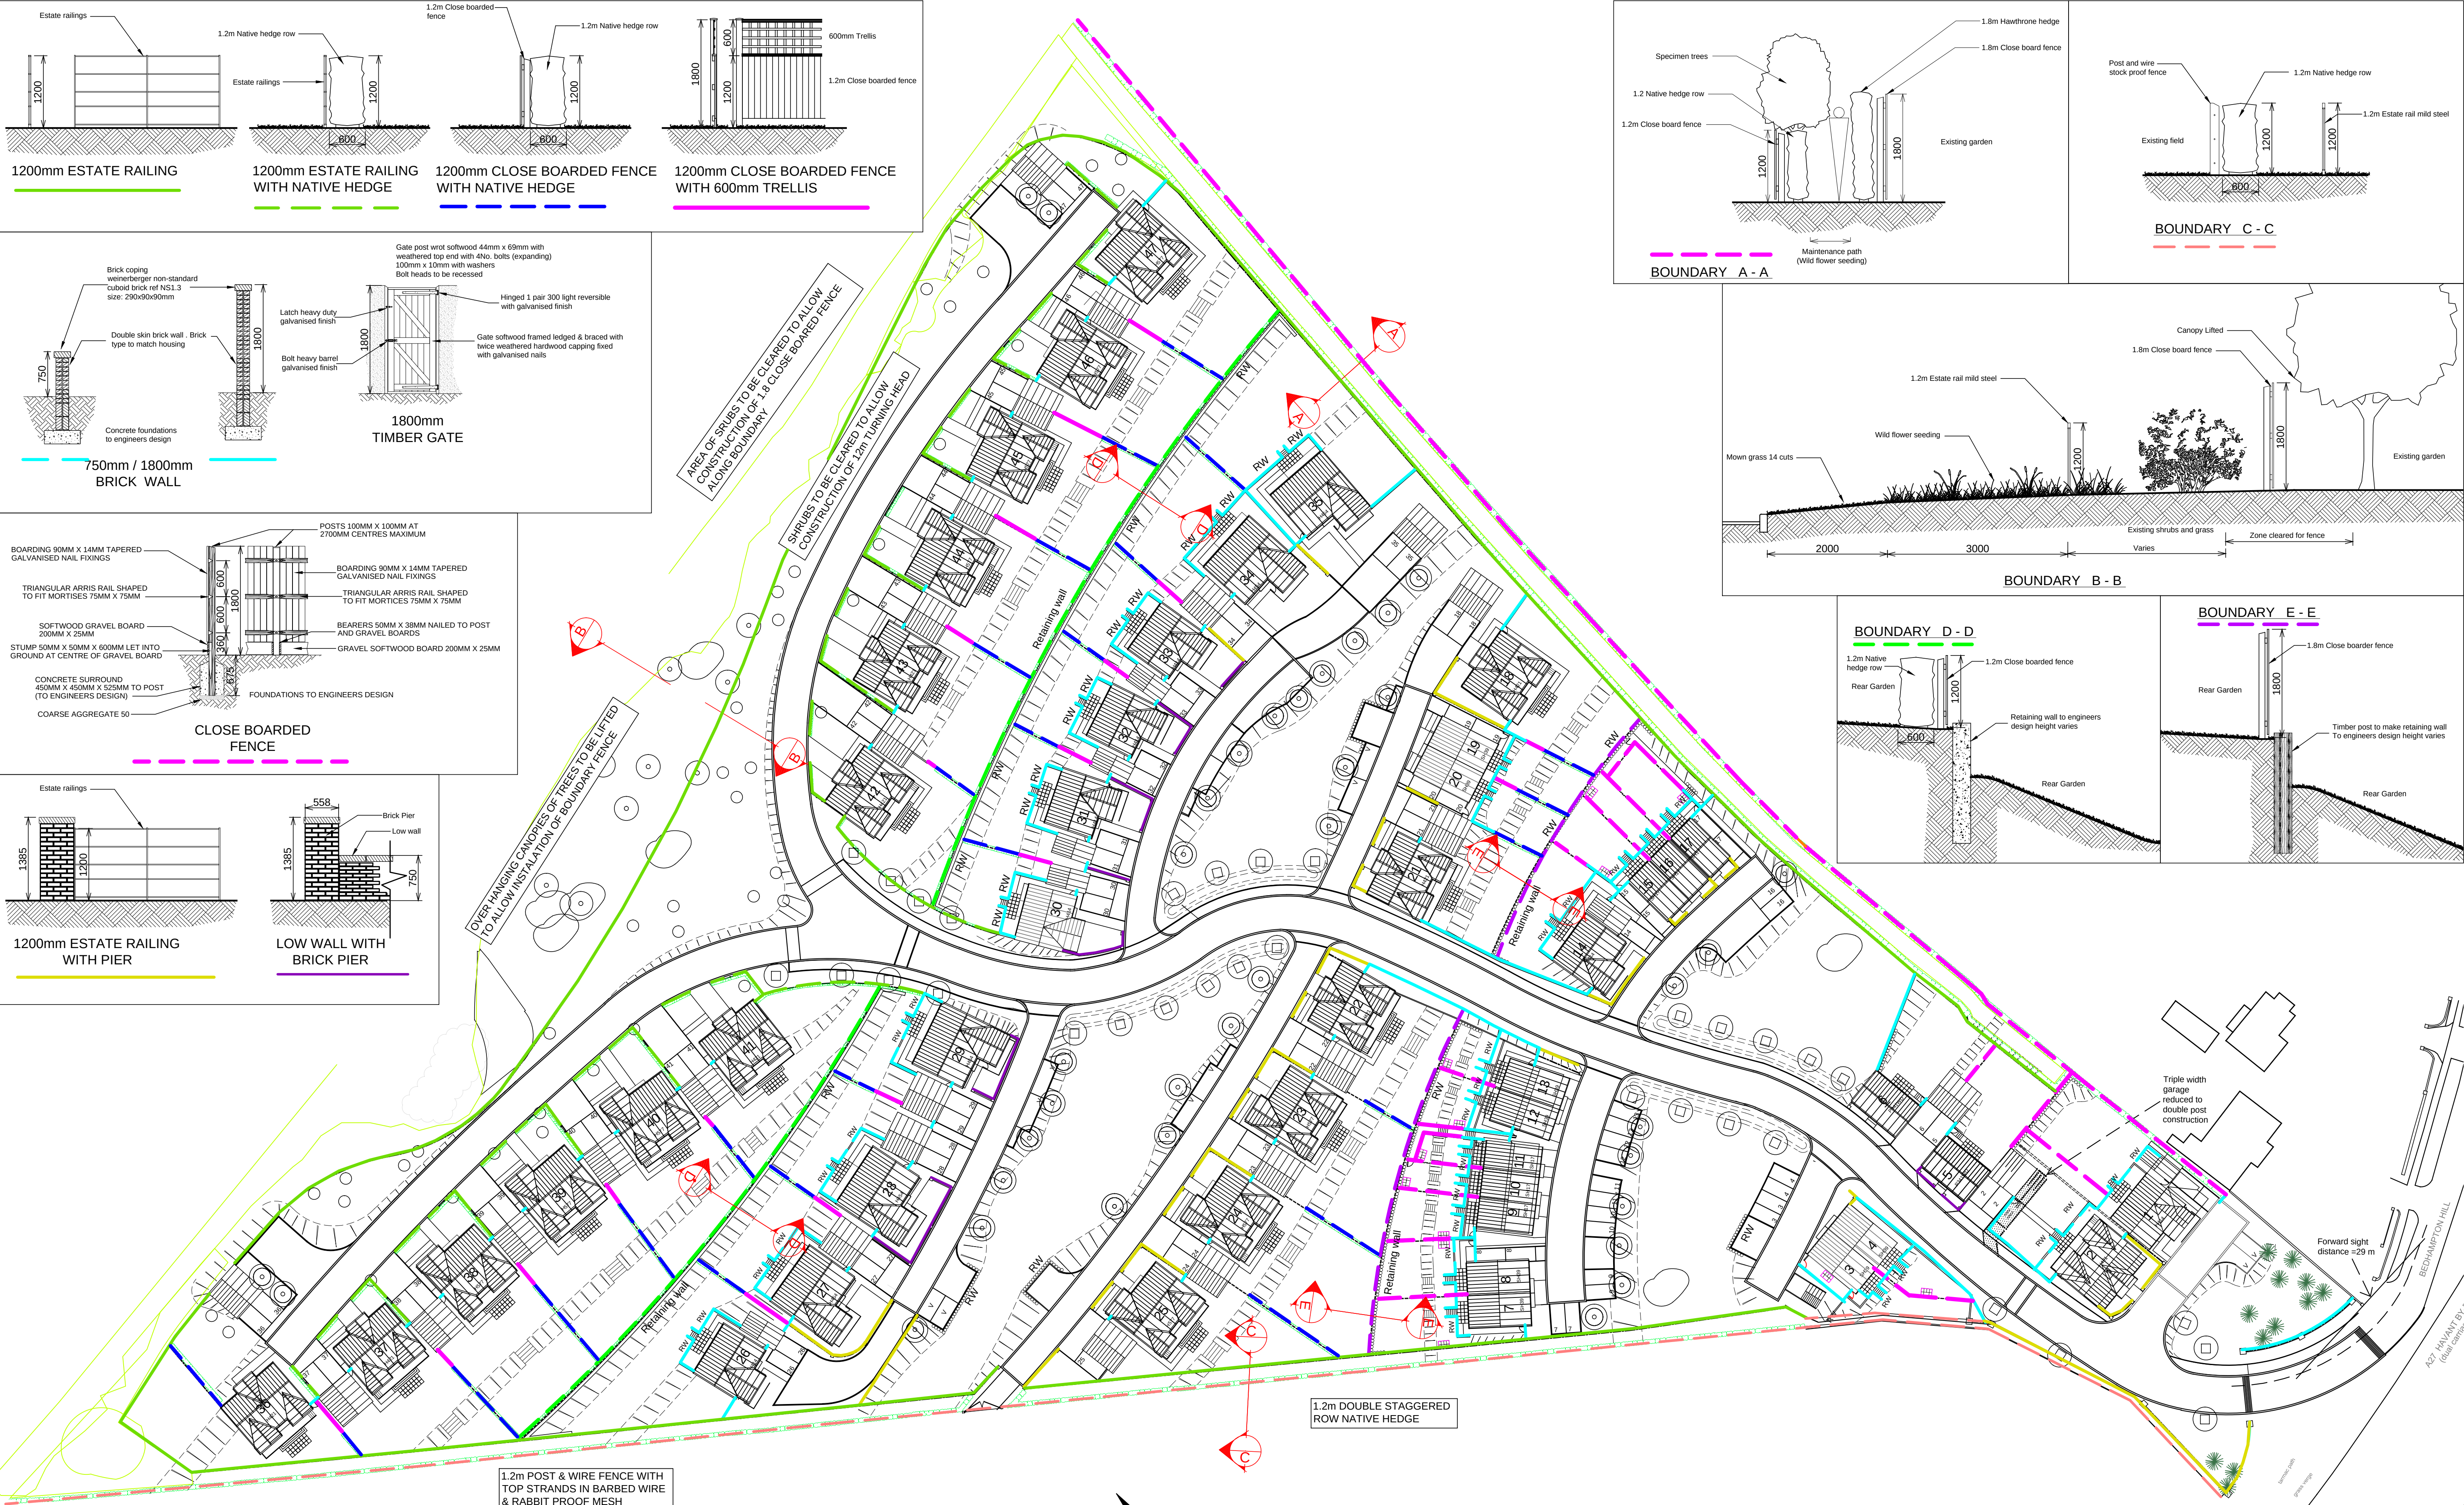
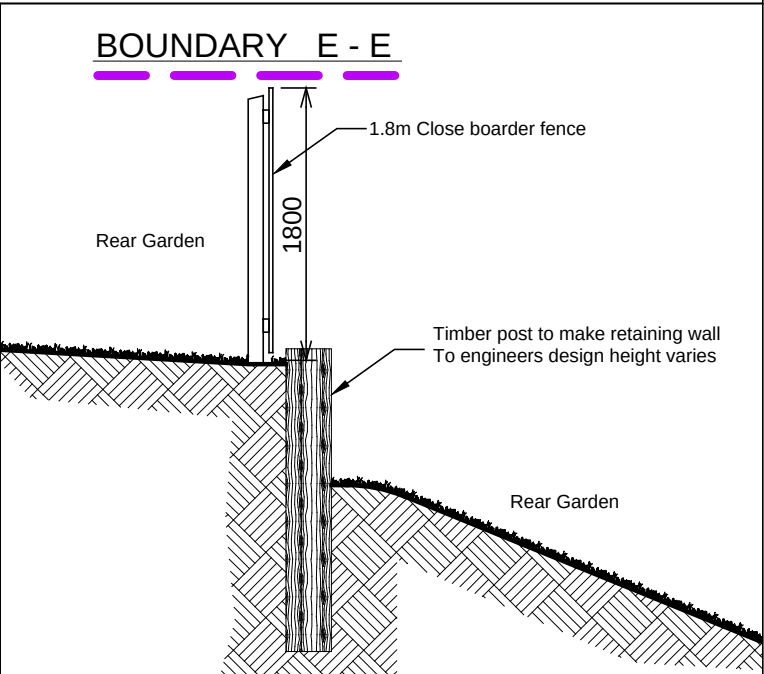
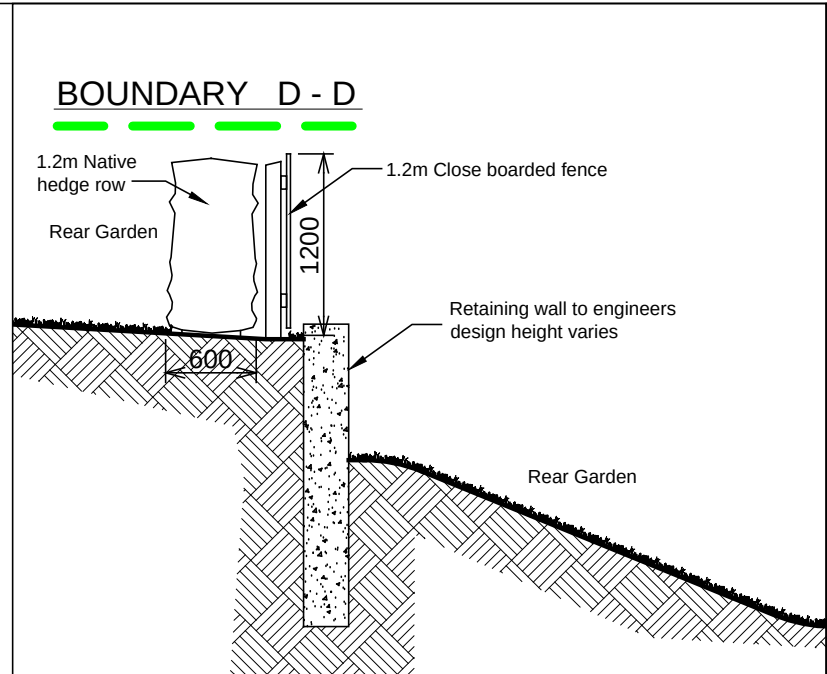
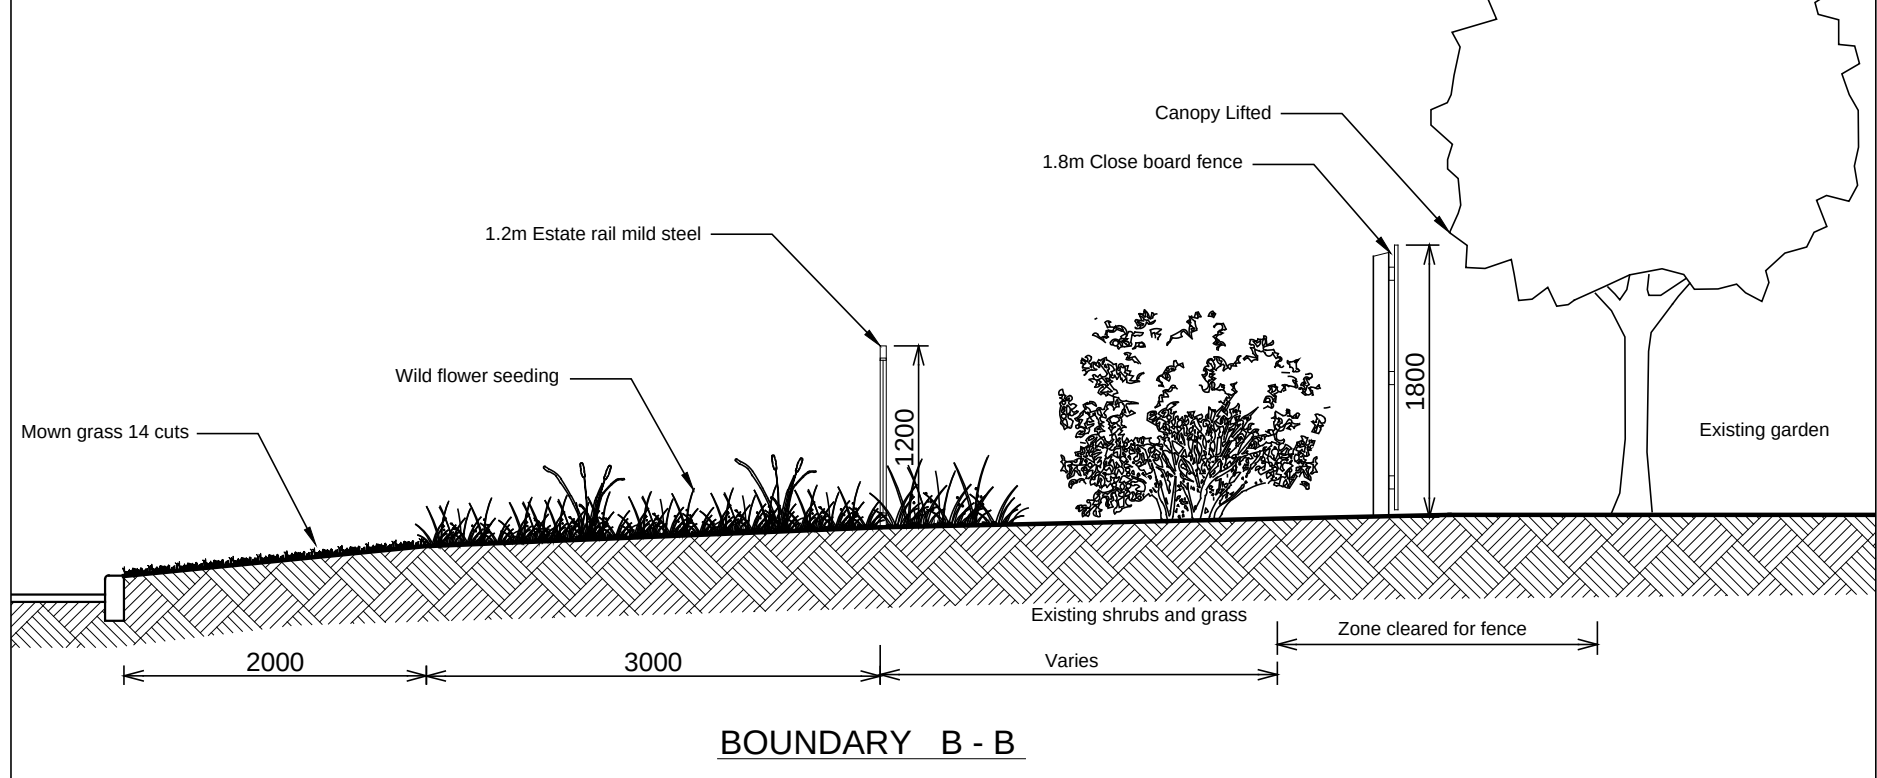
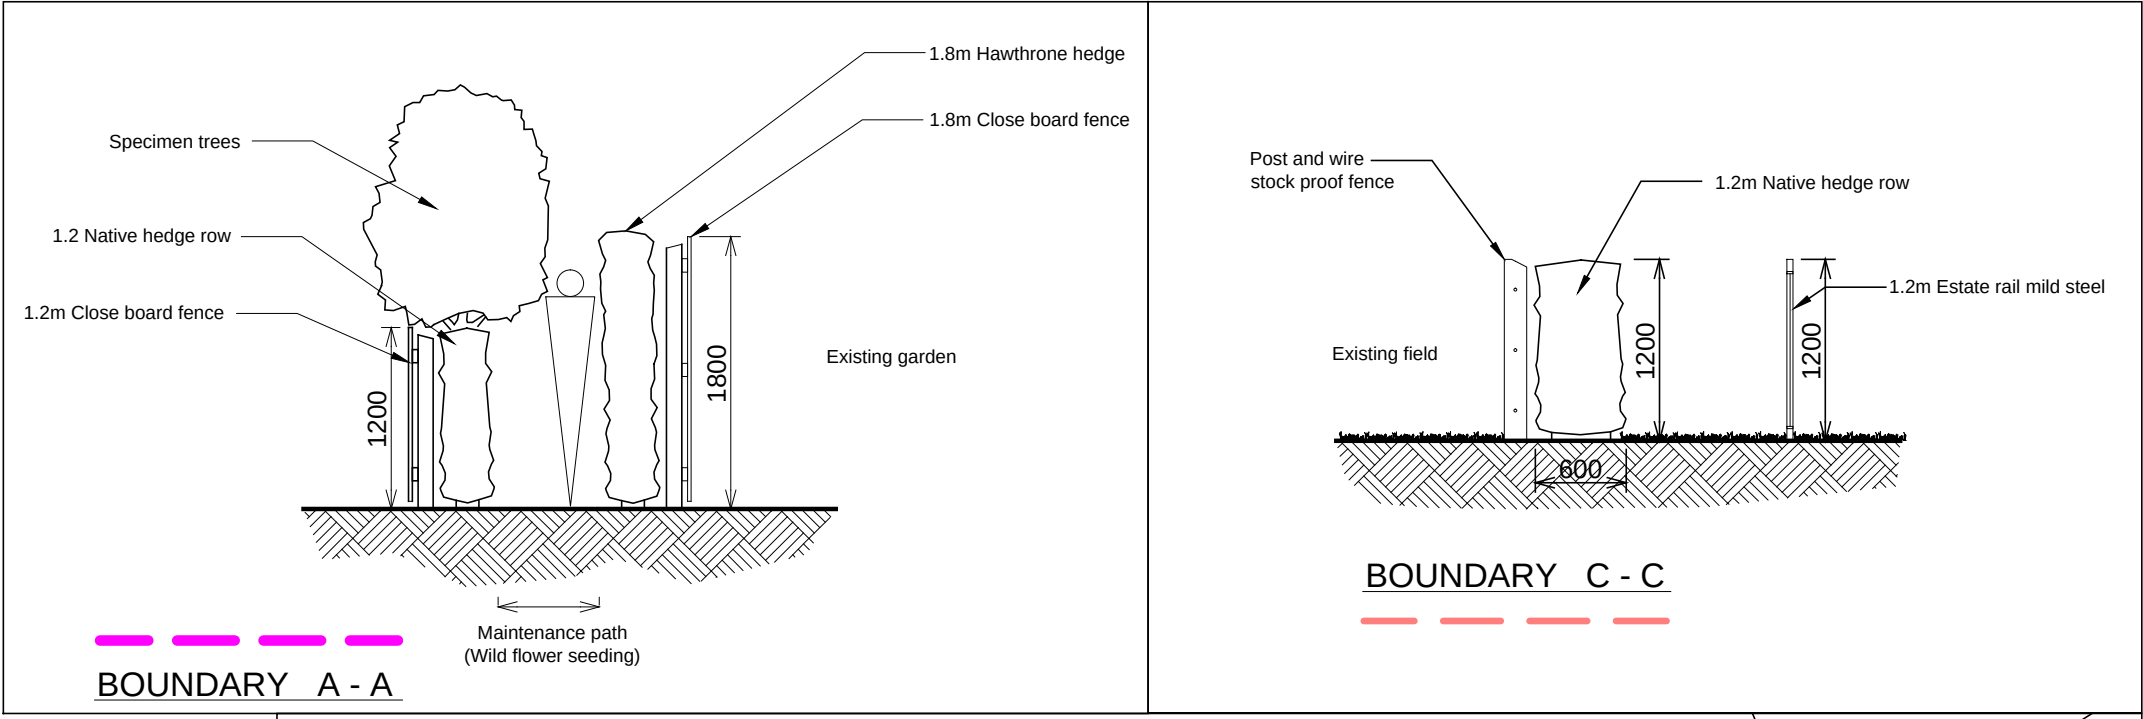
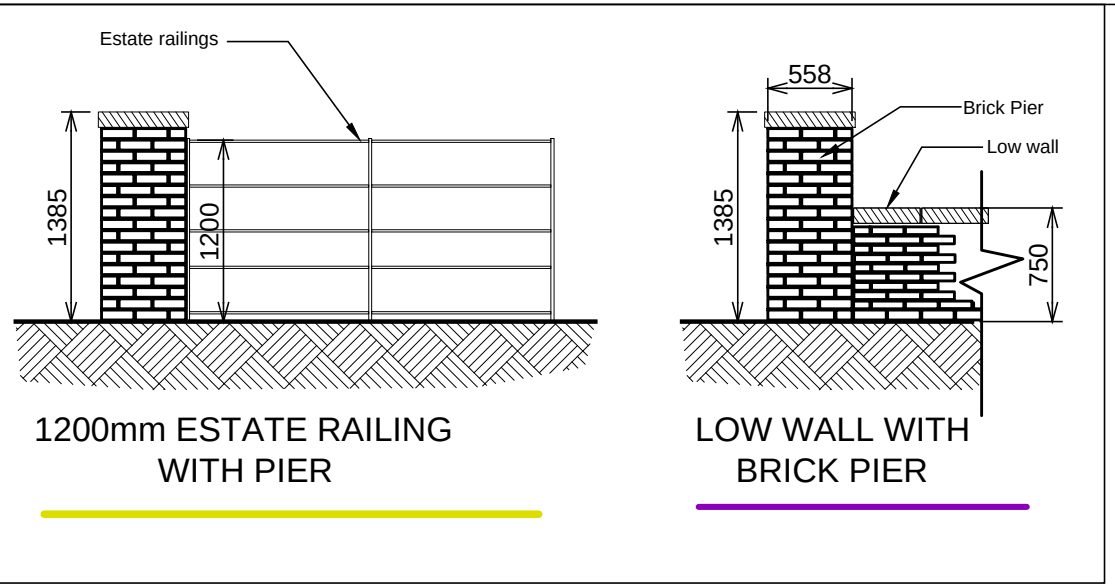
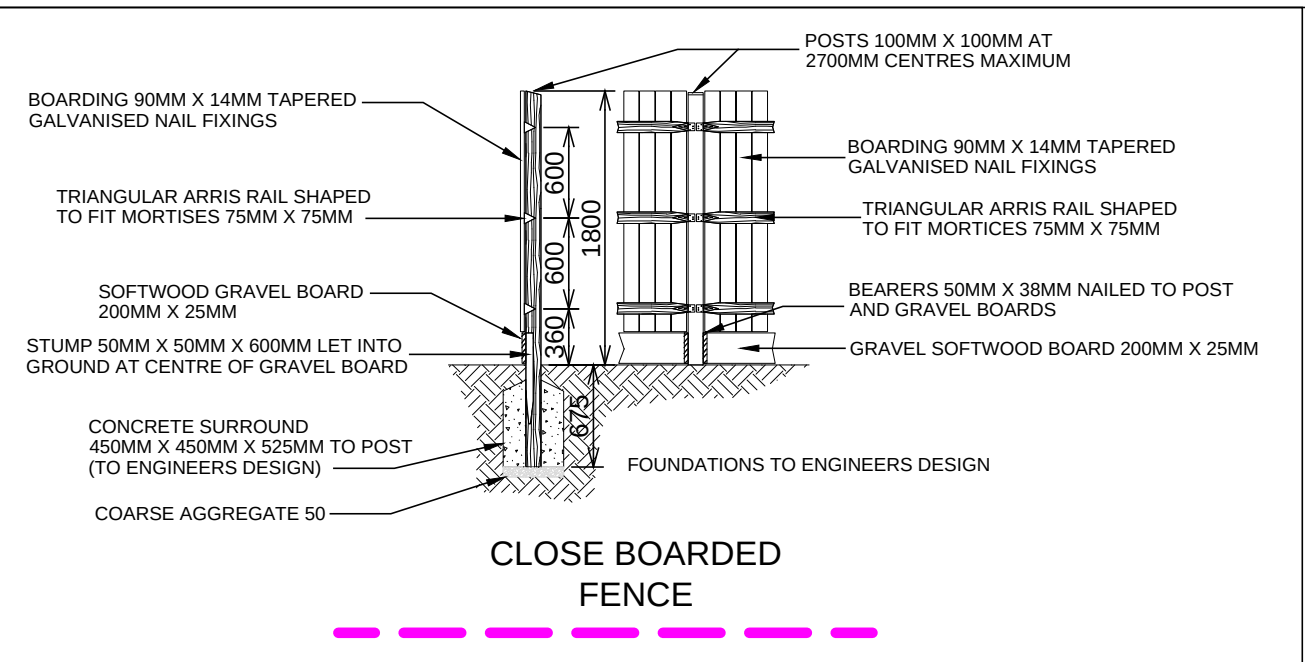
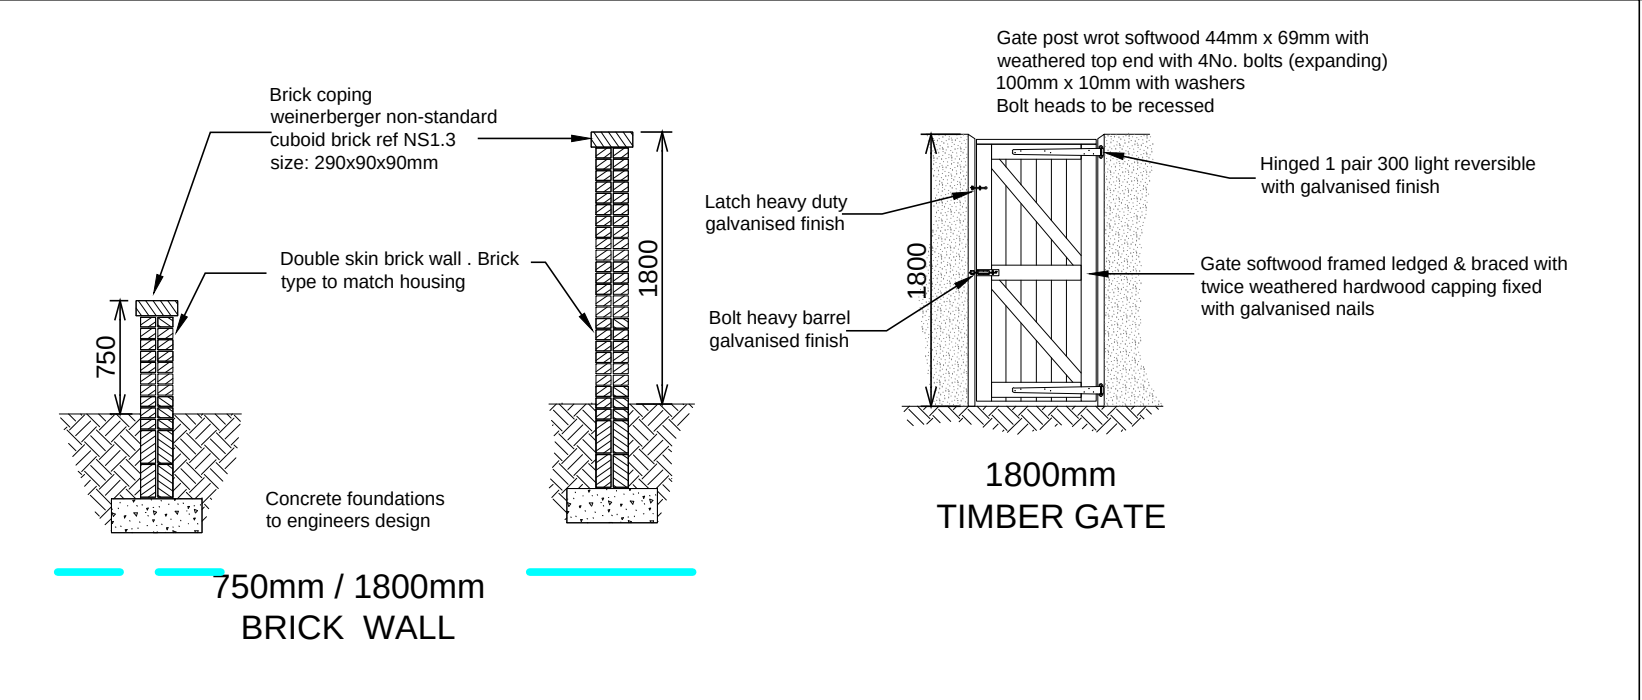


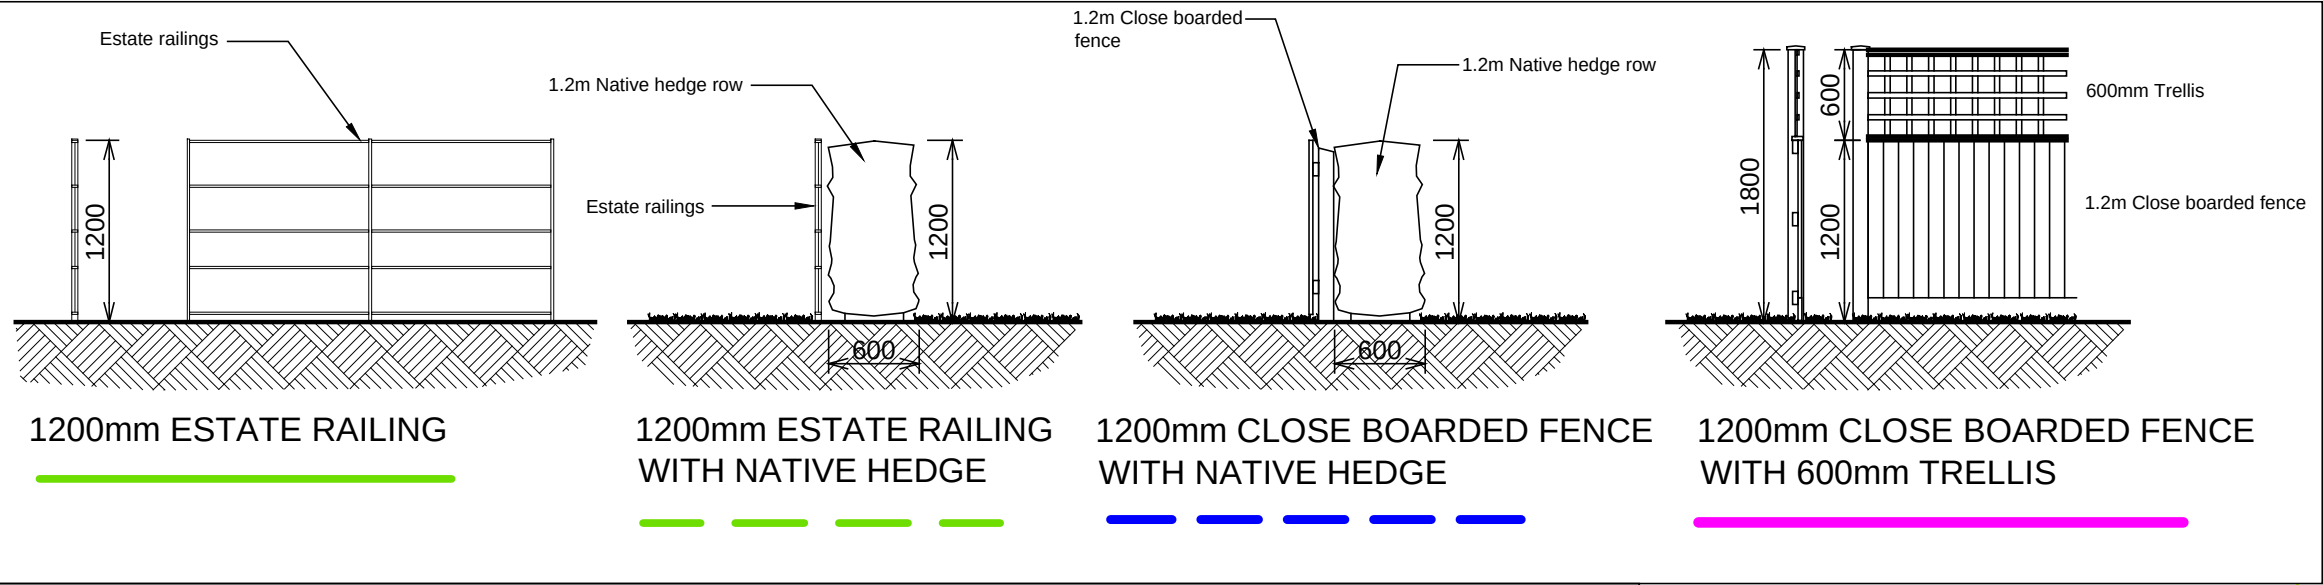

REVISION	DATE	COMMENTS	AUTHOR / CHECKED		
				LHC GROUP	
				www.lhc.net	
				architecture	
				urbanism	
				landscape	
				TITLE	
				PORTSDOWN HILL	
				HAVANT	
				DETAIL	
				BOUNDARY TREATMENT PLAN	
				DATE	
				FEB 2014	
				SCALE	
				1:500 @A1	
				DRAWING No.	
				P.01.22	
				REV	
				AUTHOR / CHECKED	
				MH / DAH	
				DRAWING - STATUS	
				PLANNING	

CONTRACTORS MUST CHECK ALL DIMENSIONS ON SITE. ONLY FIGURED DIMENSIONS ARE TO BE WORKED FROM. DISCREPANCIES MUST BE REPORTED TO THE ARCHITECT BEFORE PROCEEDING. © THIS DRAWING IS COPYRIGHT