
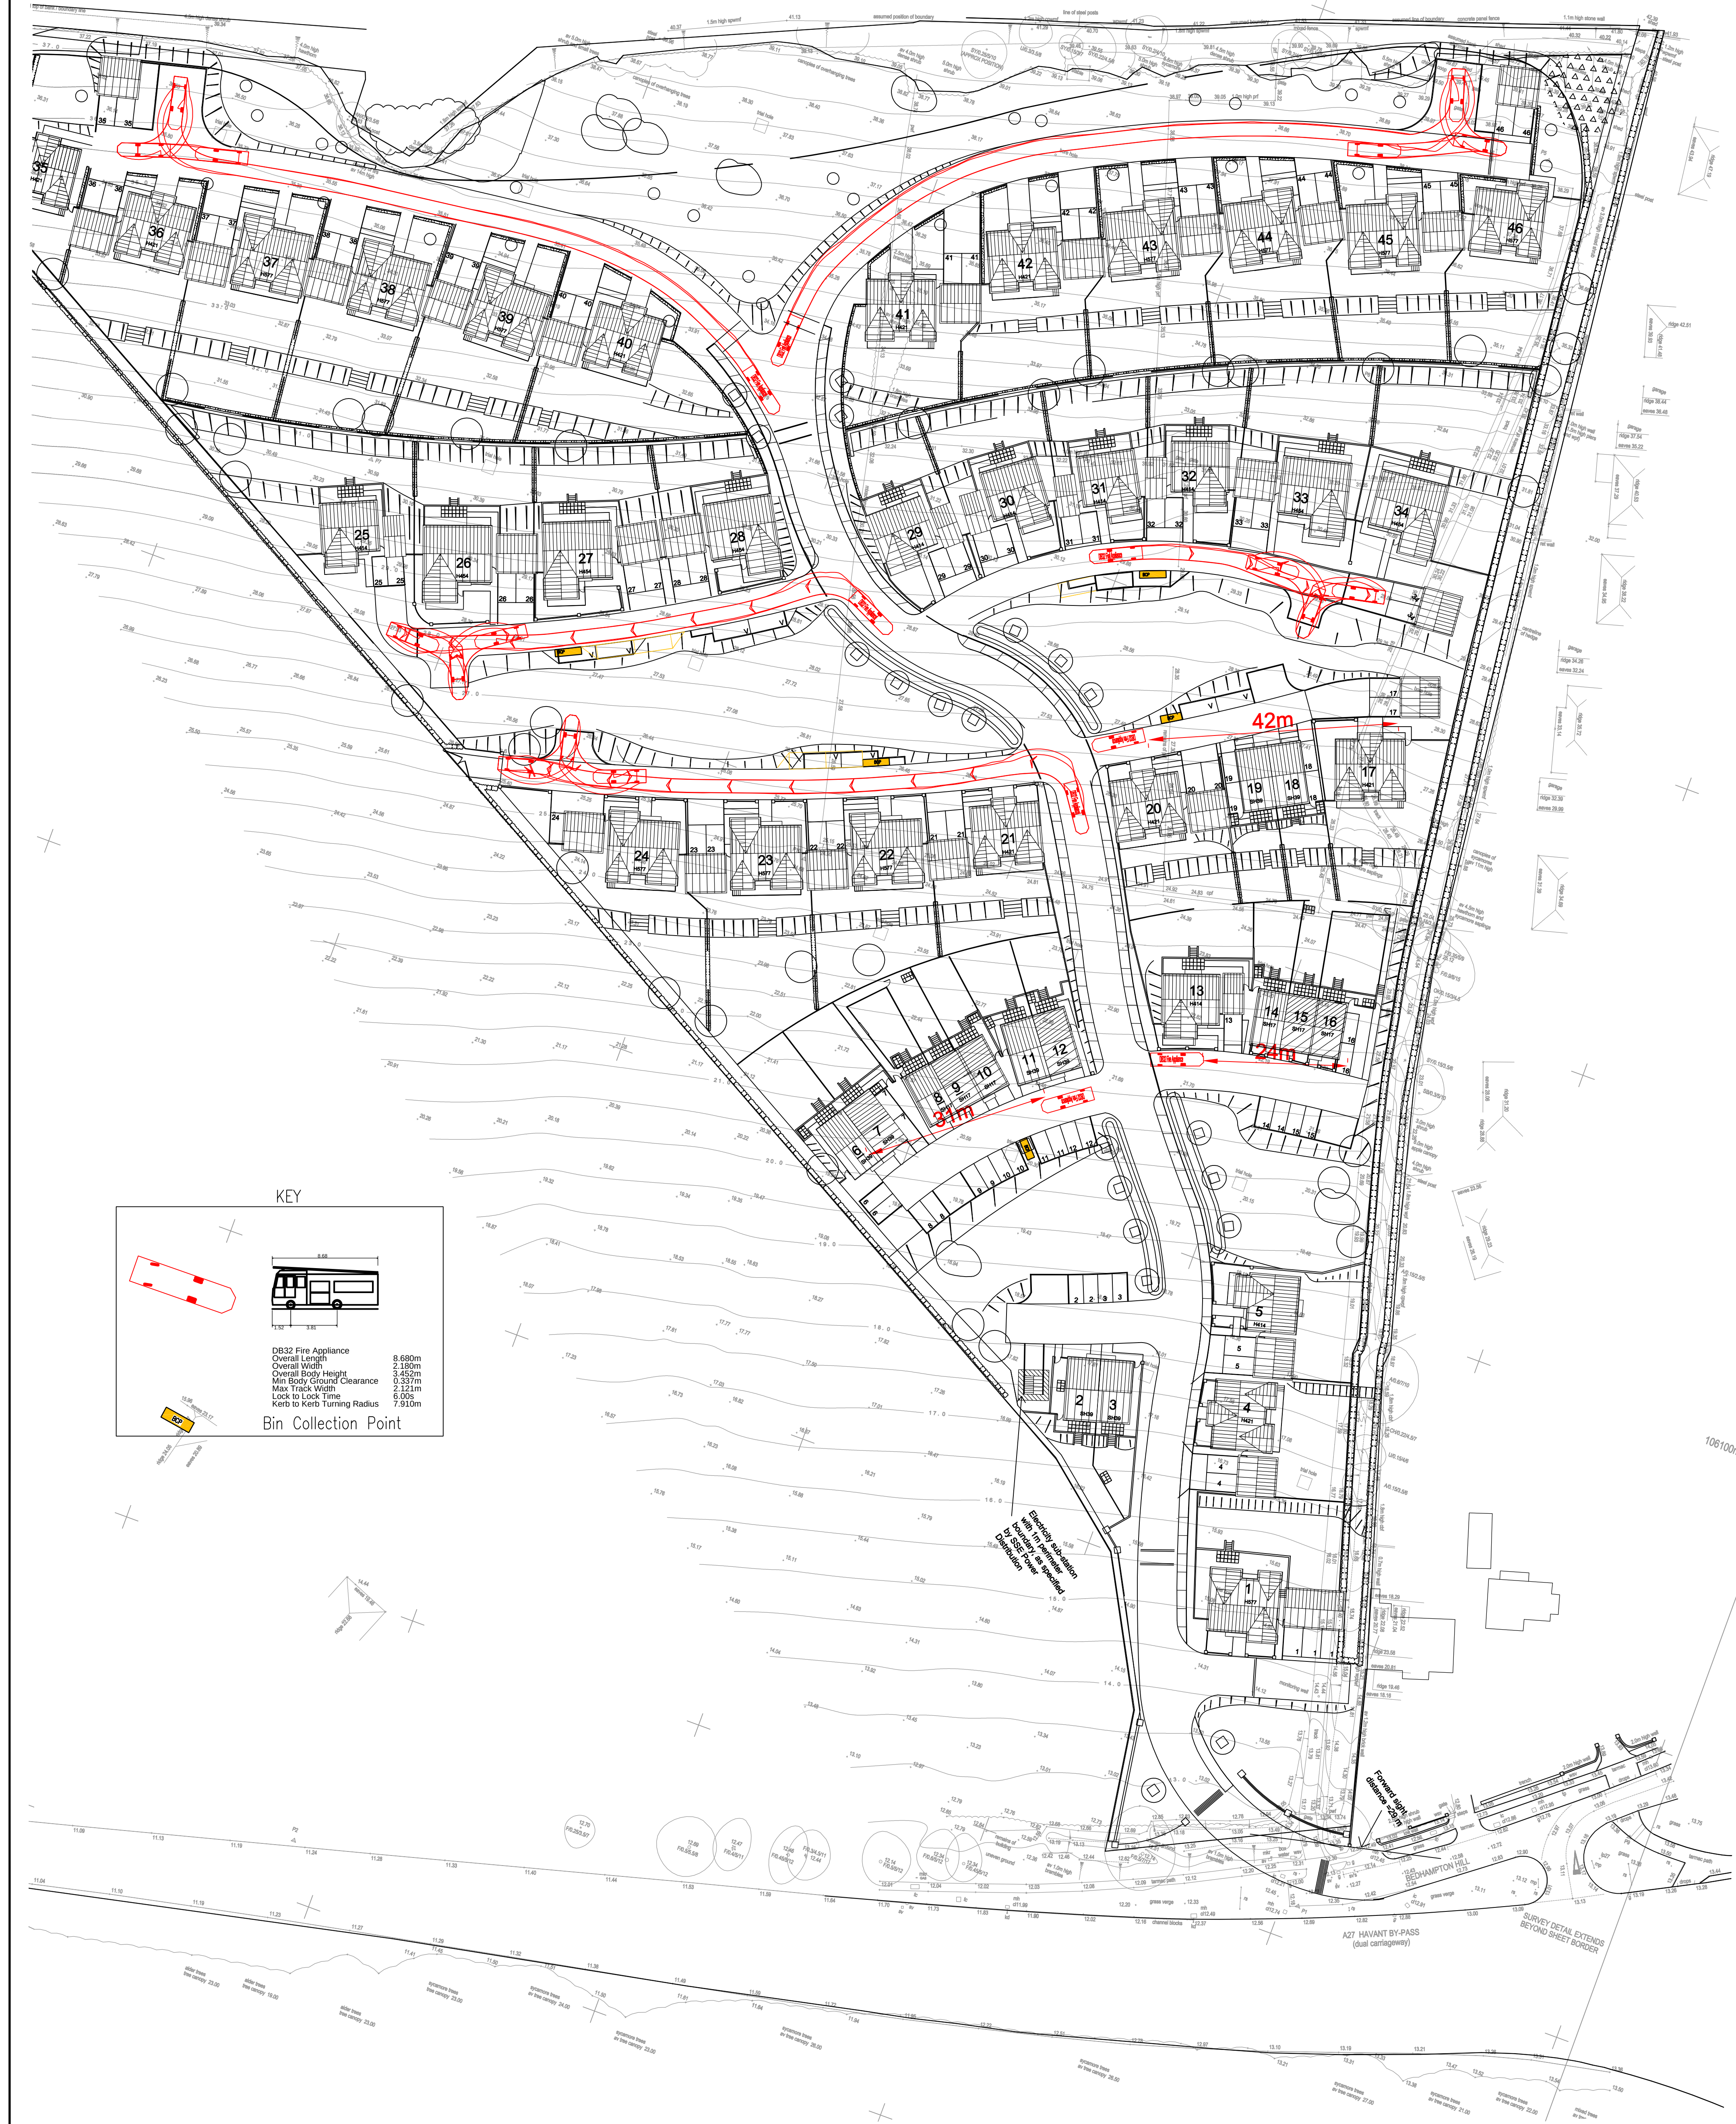
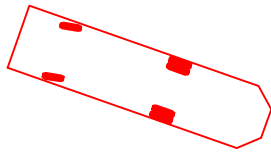


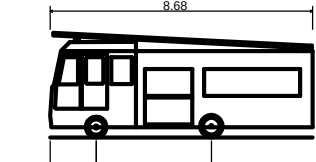


KEY





 Bin Collection Point


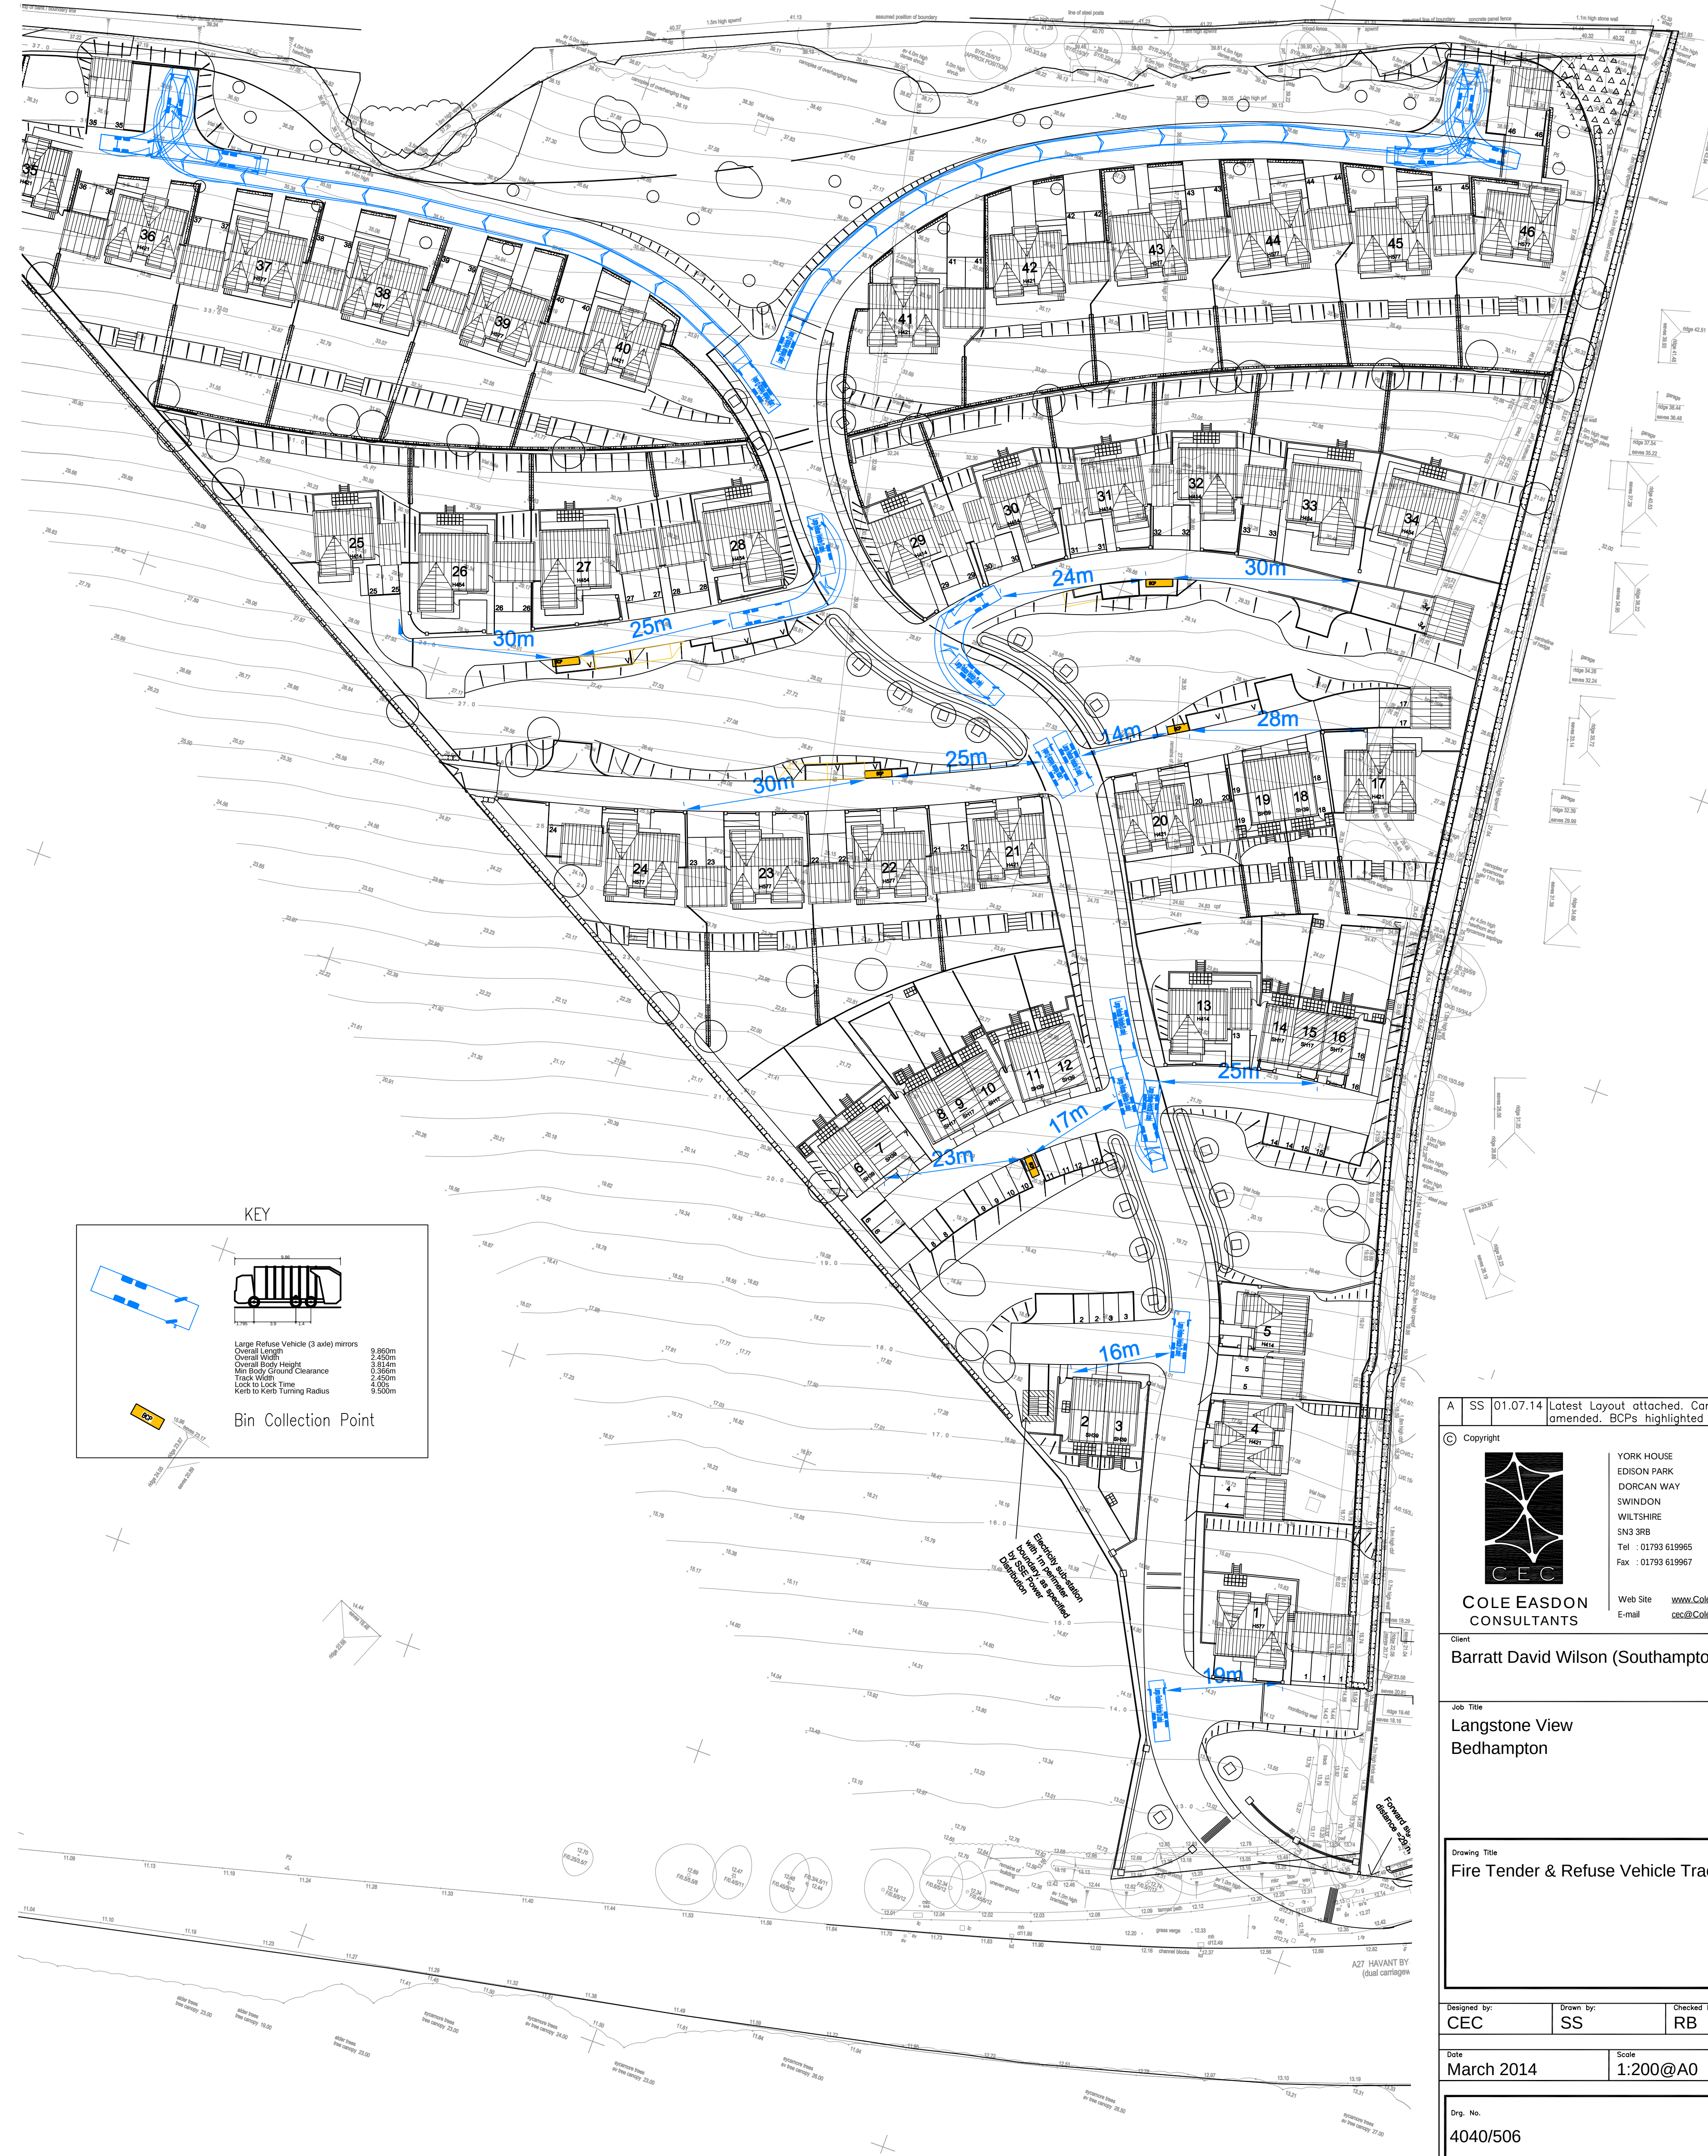

KEY

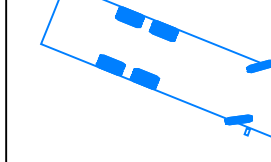
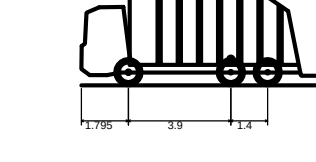

 Bin Collection Point

Large Refuse Vehicle (3 axle mirror)

A SS 01.07.14 Latest Layout attached. Carry distances amended. BCPs highlighted

© Copyright

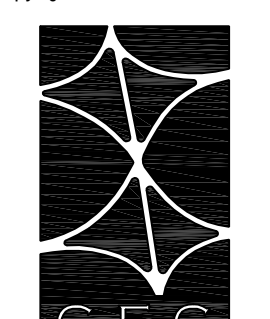
COLE EASDON CONSULTANTS
YORK HOUSE
EDISON PARK
DORICAN WAY
SWINDON
WILTSHIRE
SN3 3PB
Tel: 01793 619965
Fax: 01793 619967
Web Site: www.ColeEasdon.com
E-mail: cec@ColeEasdon.com

Client: **Barratt David Wilson (Southampton)**

Job Title: **Langstone View
Bedhampton**

Drawing Title: **Fire Tender & Refuse Vehicle Tracking**

Designed by: CEC	Drawn by: SS	Checked by: RB
Date: March 2014	Scale: 1:200@A0	
Dwg. No. 4040/506	Rev. A	