



ELEVATION A (WEST) 1:100

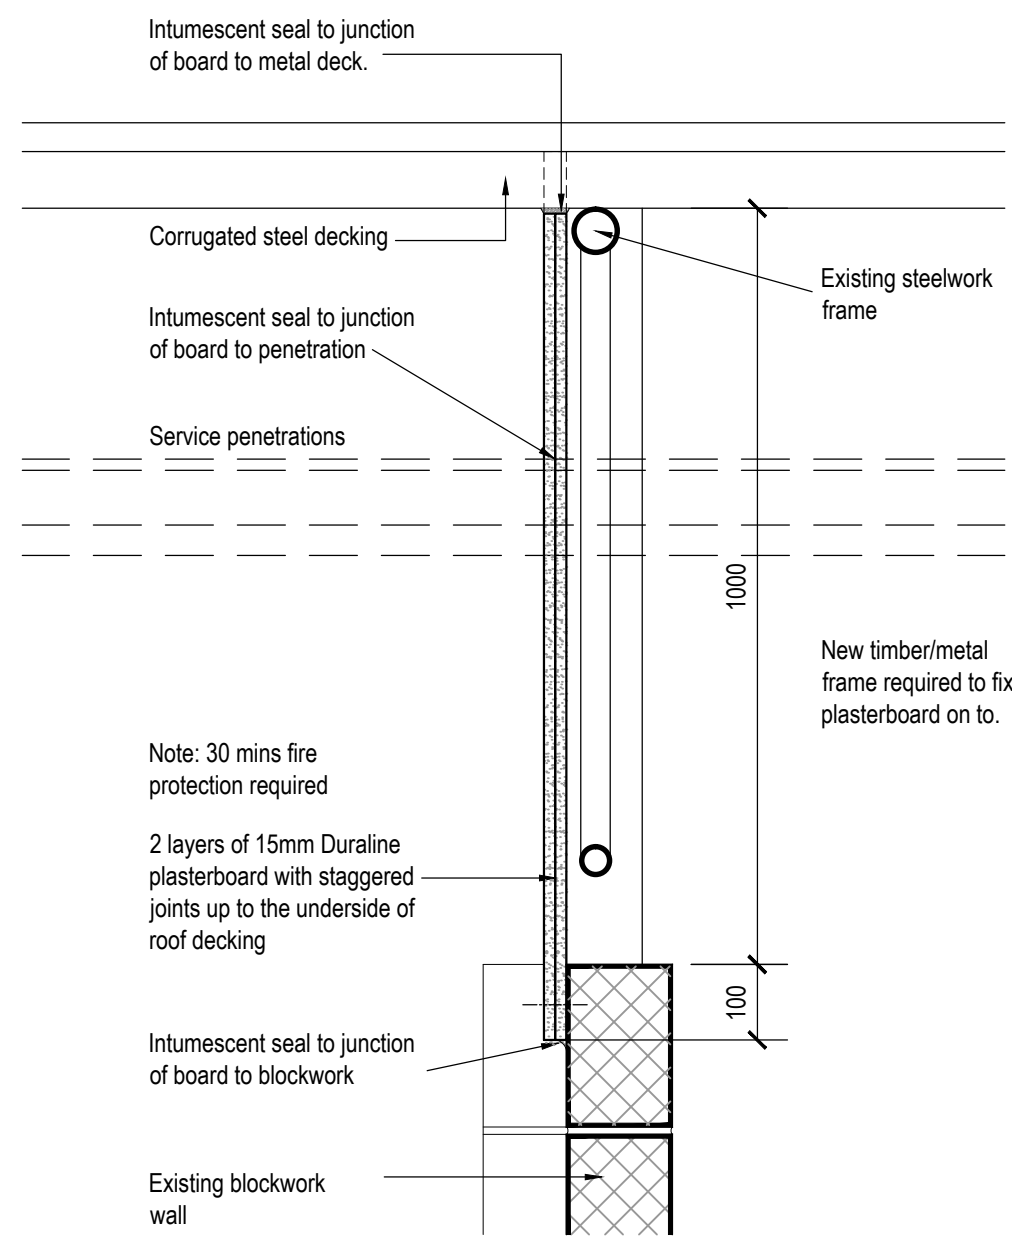

DETAIL A 1:10

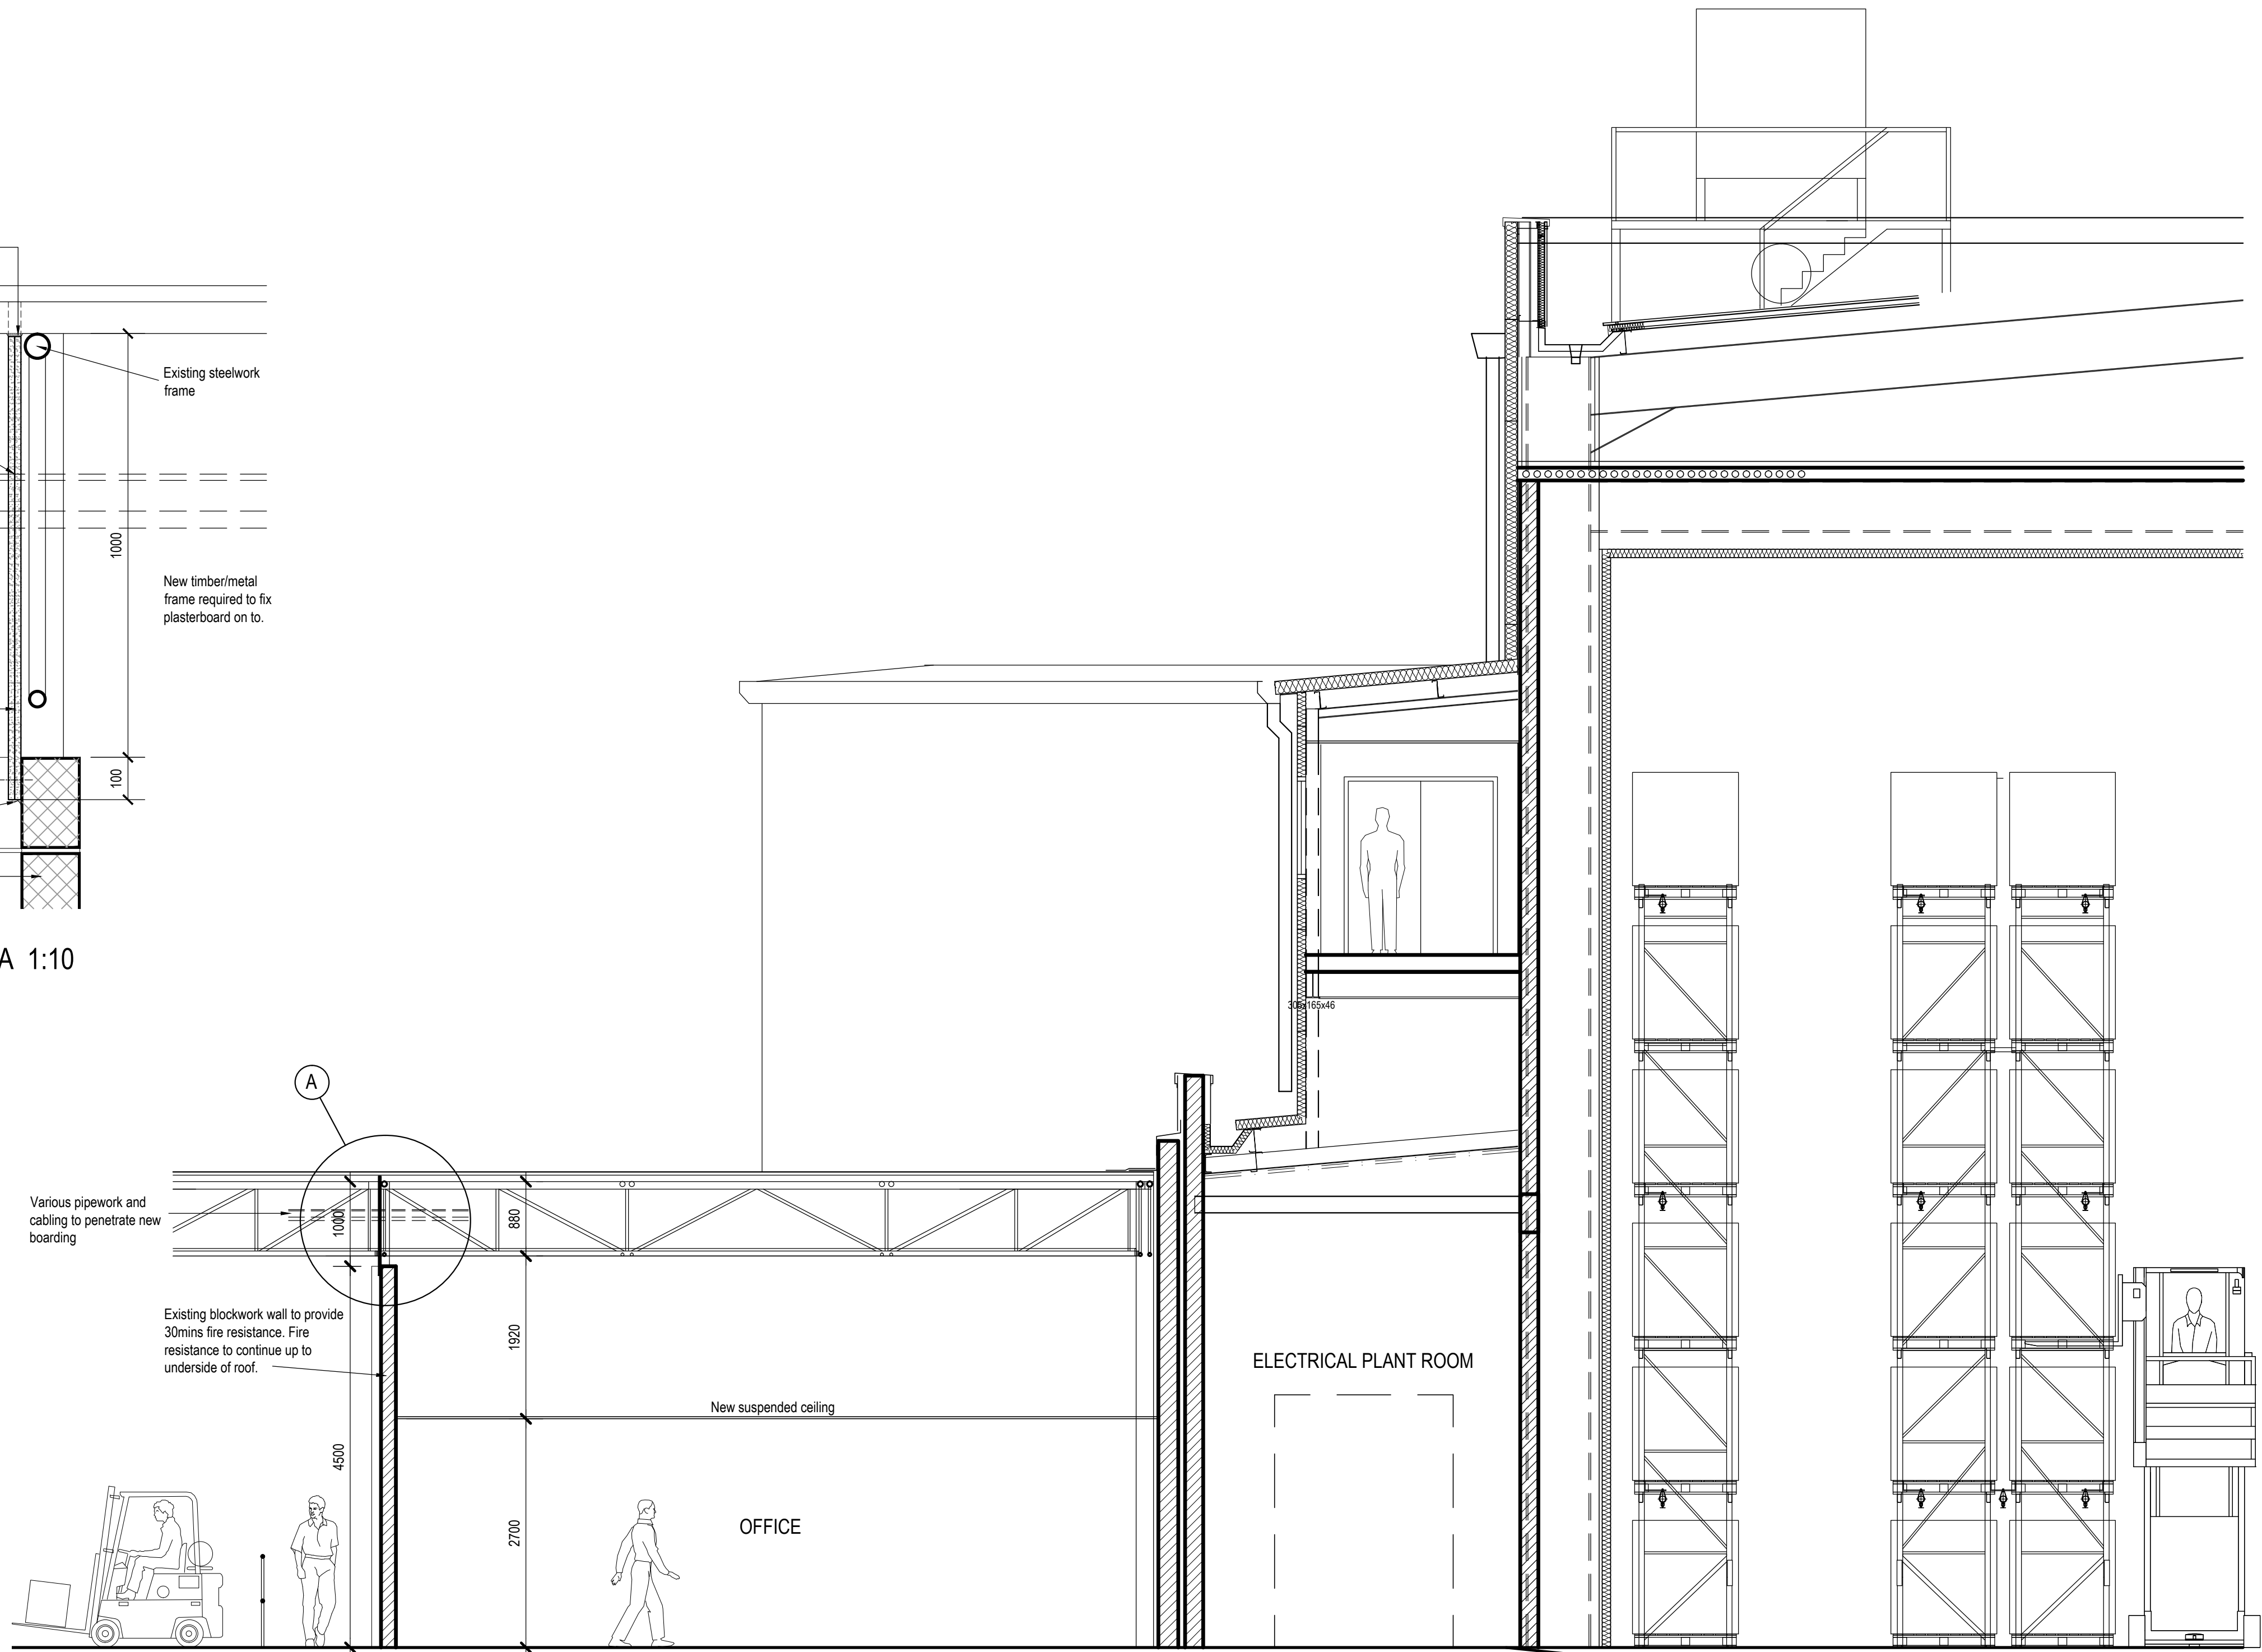


SECTION B - B 1:50

Rev	Description	Drawn	Date	Chk'd	App'd
1	The Old Post Office Station Road Wickham PO17 5JA T: 01329 832405 F: 01329 835175 e: admin@axismail.co.uk w: www.axisarchitecture.co.uk				

Axis ARCHITECTURE
PLANNED PRACTICE

Dimensions, areas and levels where given are only approximate and subject to site survey.
All dimensions are to be checked on site.
Any discrepancies are to be reported to the architect before work commences.
Figured dimensions only are to be taken from this drawing.
This drawing is to be read in conjunction with all relevant consultants and/or specialists drawings/documents and any discrepancies or variations are to be notified to the architect before the affected work commences.
This drawing is copyright and remains the property of the Architects.

Fire Strategy Block N for Pfizer, New Lane, Havant ELEVATIONS, SECTION B-B & DETAIL A

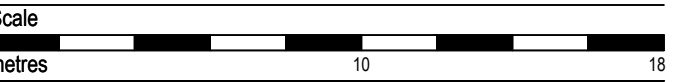

PLANNING			
Scale @ A1	Drawn	Checked	Date
VAR	PSA		Mar' 14
Job Number & Drawing Number		Revision	

14-006-PL03