
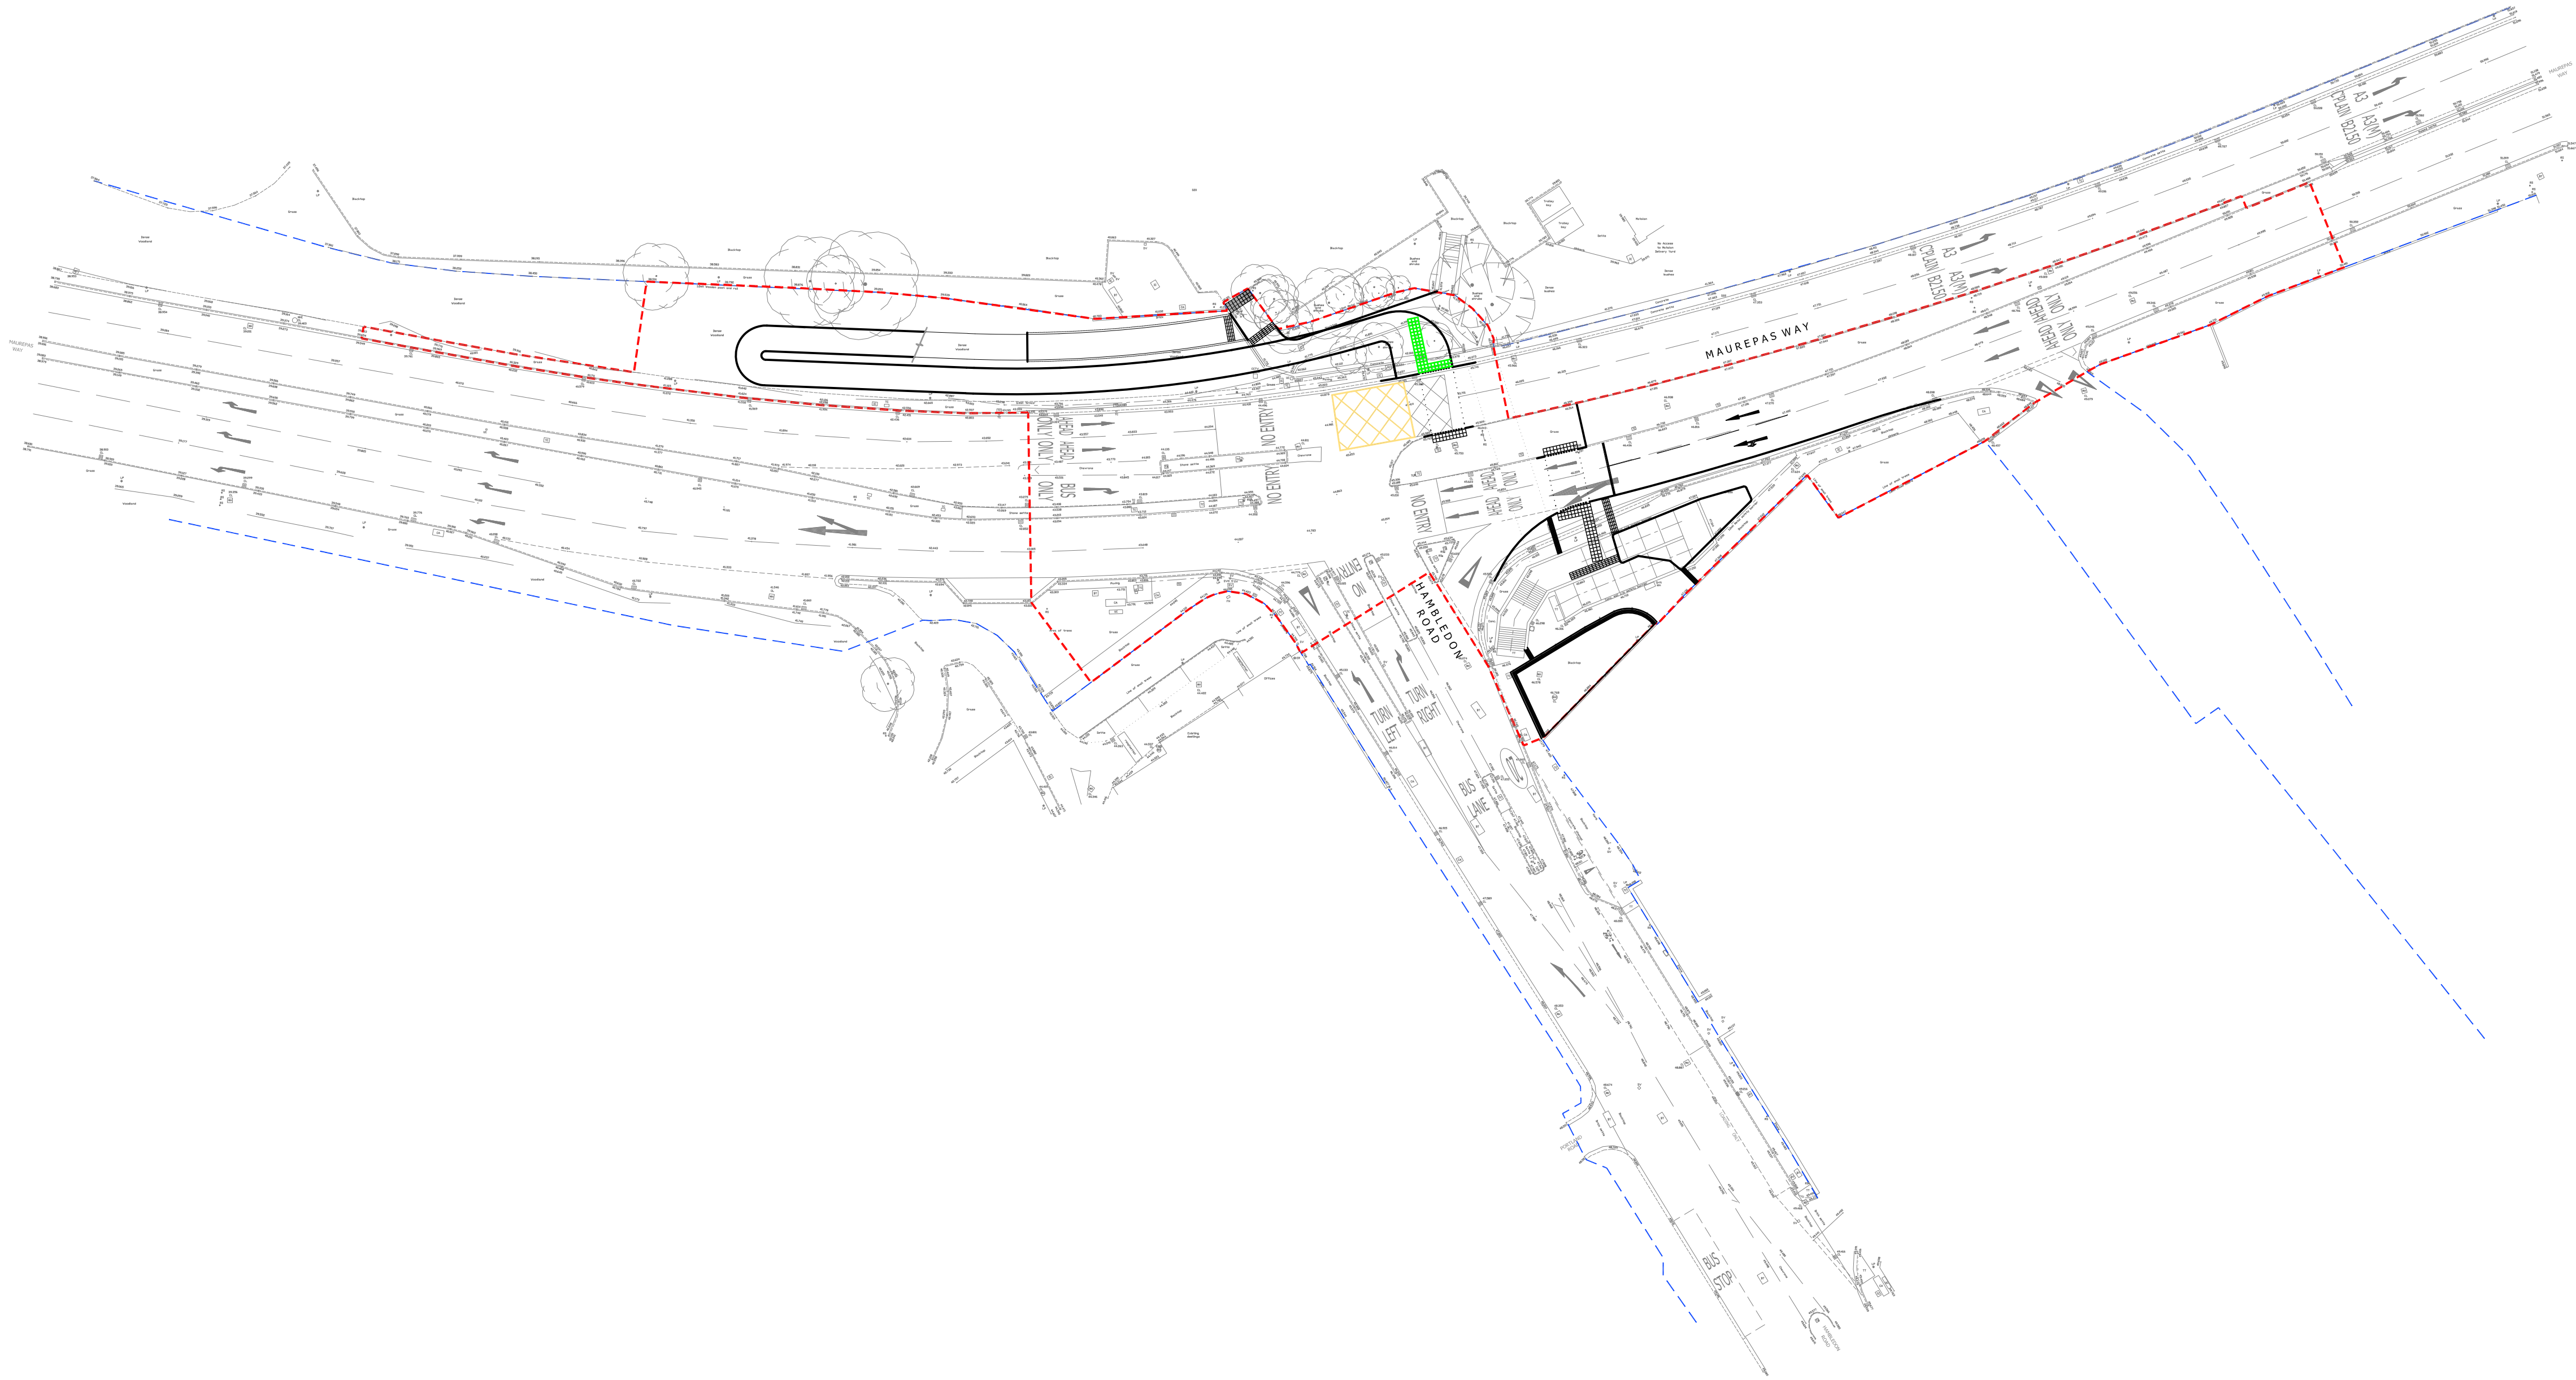


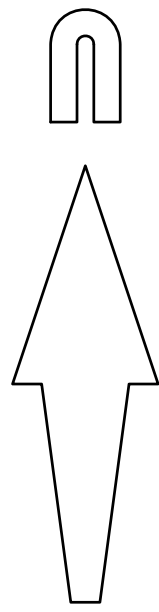

KEY

- EXISTING HIGHWAY BOUNDARY
- AREA OF S278 WORKS

FOR CONSTRUCTION

A	Drawing revised following comments from HCC Dated 11/03/13, 13/03/13 & 27/03/13. (OJN)	AB	09/05/13
---	--	----	----------

rev.	amendment	checked	date
------	-----------	---------	------



Mayer Brown Limited
Oriental Road, Woking, Surrey GU22 9AR
Telephone 01483 750 508 Fax 01483 750 437
wokingoffice@mayerbrown.co.uk www.mayerbrown.co.uk

client
SAINSBURY'S SUPERMARKETS LIMITED

project
HAMBLEDON ROAD, WATERLOOVILLE

scale 1:500 @ A1 drawn by OJN checked by AB

date FEBRUARY 2013 cad file MASTER.DWG

title
PROPOSED S278 HIGHWAY IMPROVEMENTS
AREA OF S278 HIGHWAY WORKS

drawing number ZSSLWVILLE2.2/S278-02 rev. A