


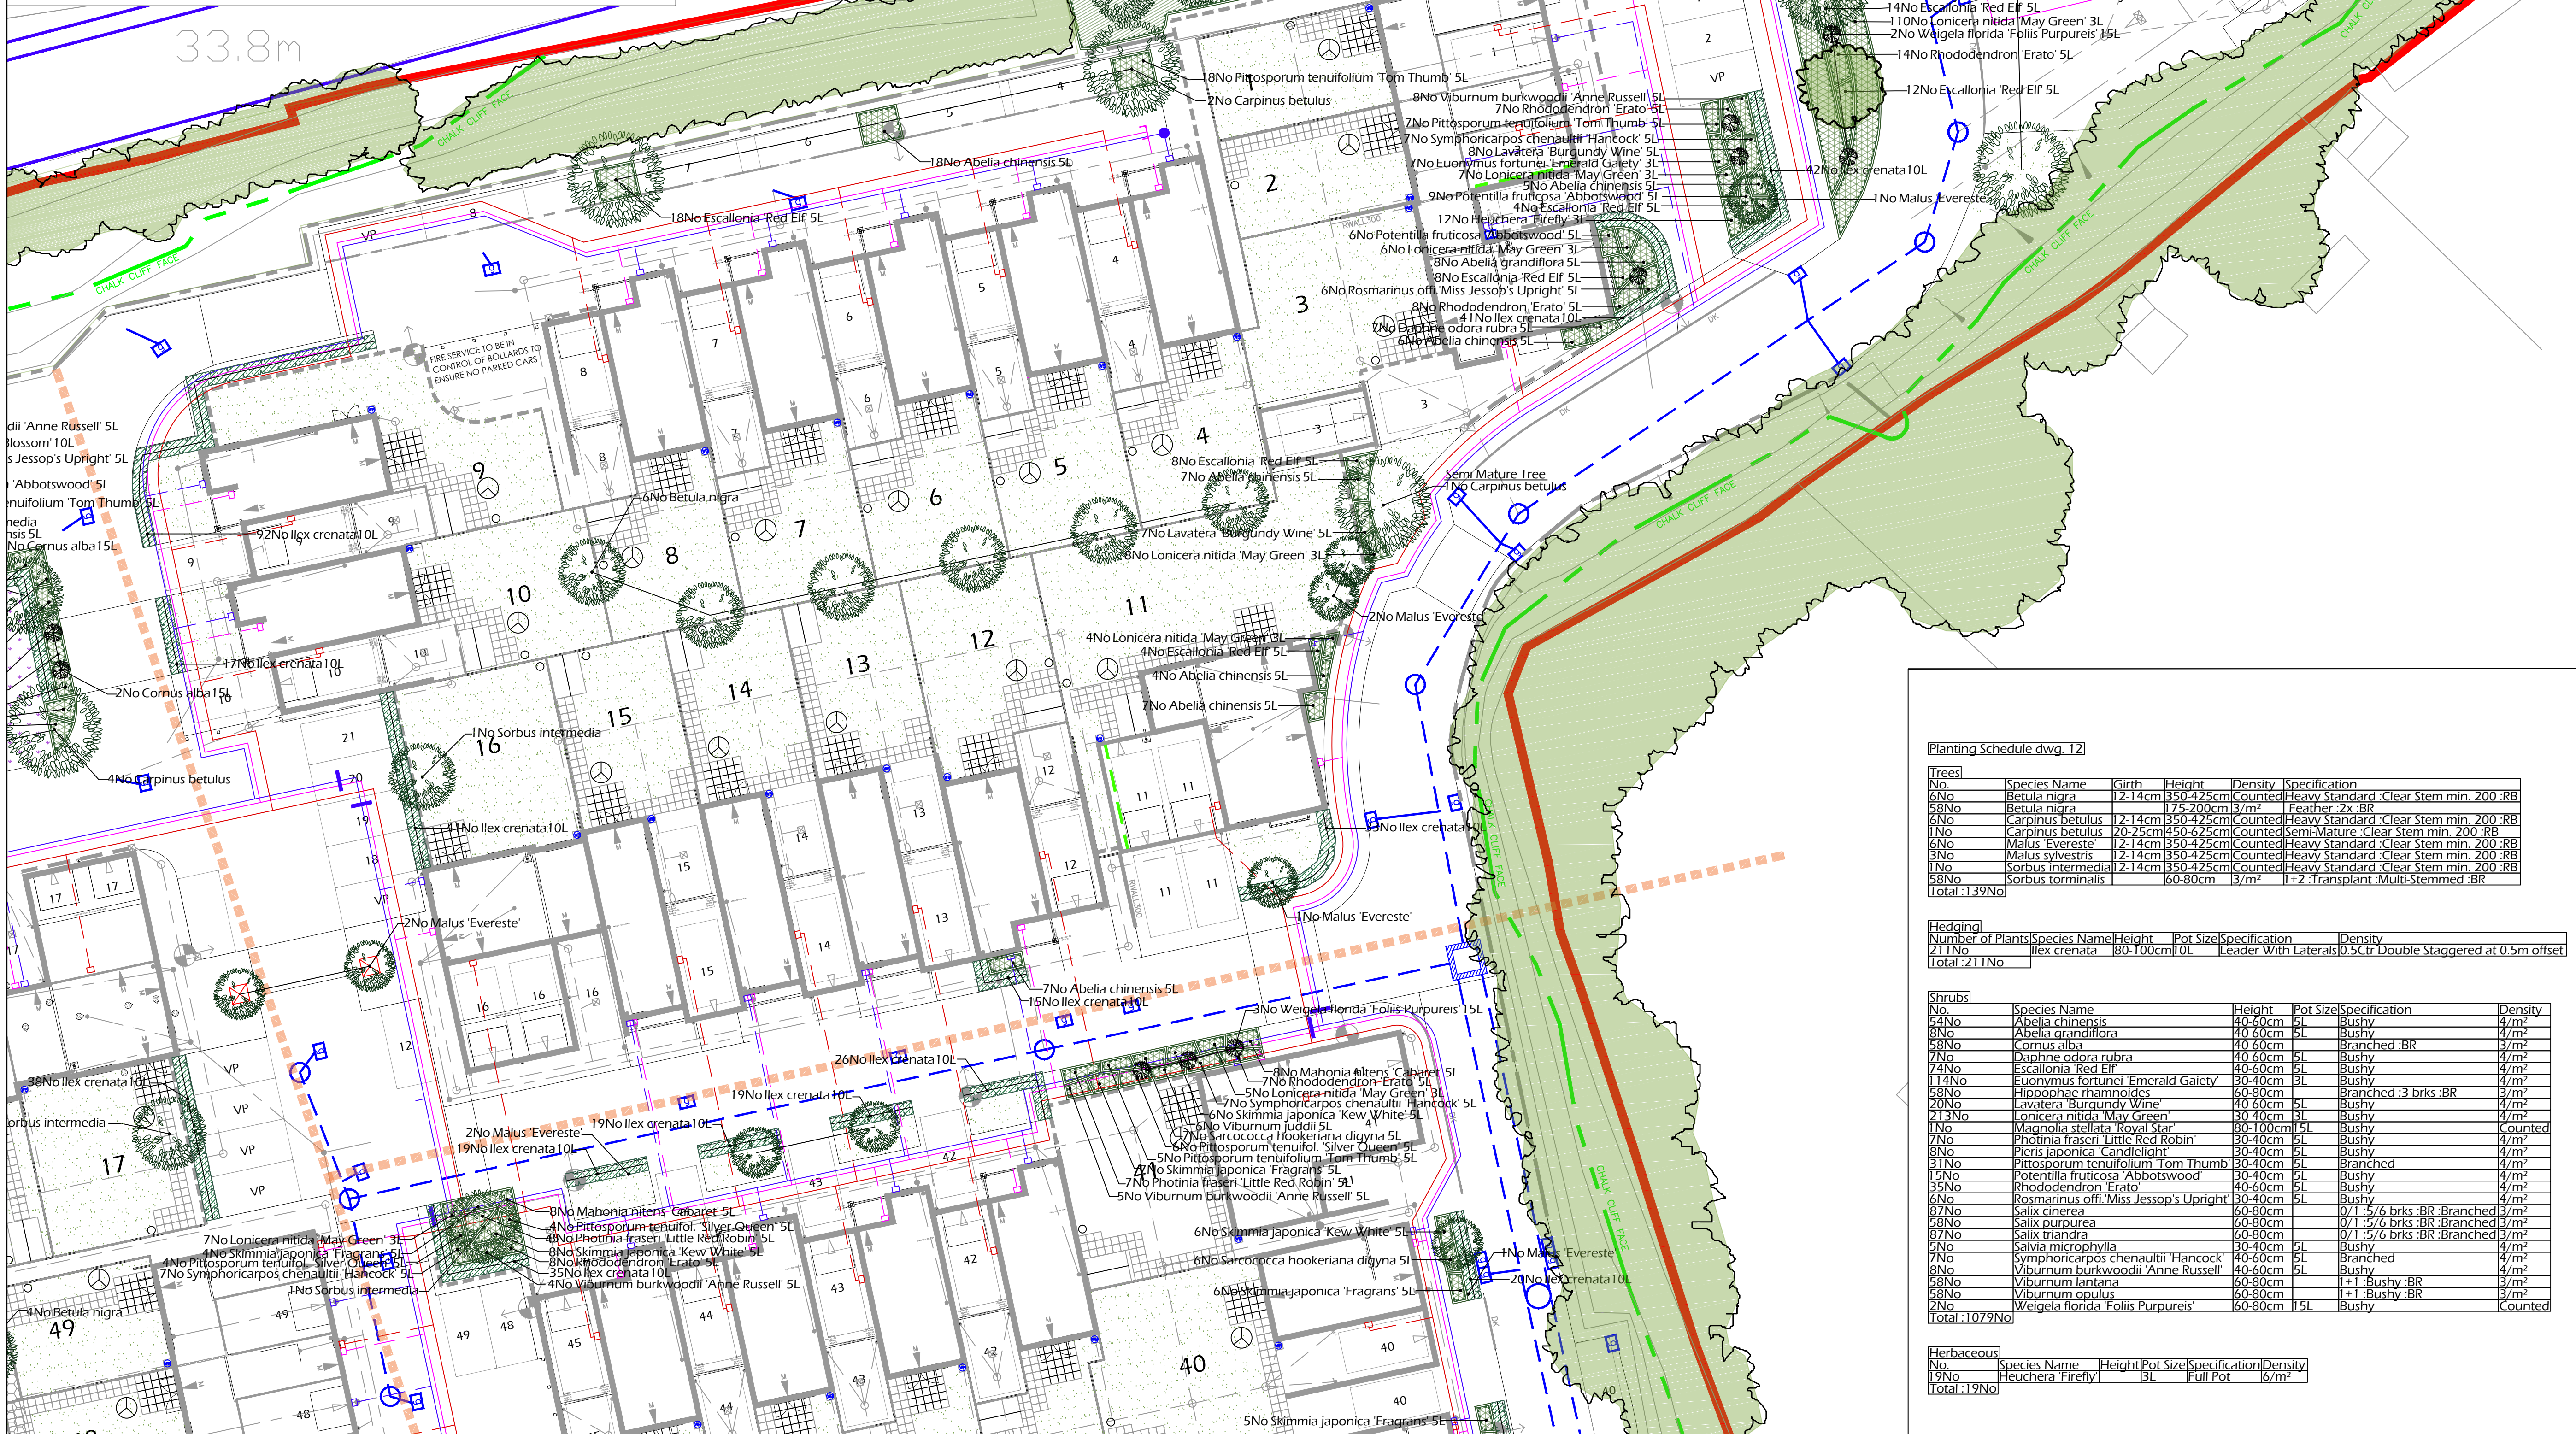


Copyright of ACD Landscape Architects Ltd. All rights described in Chapter IV of the Copyright, Designs and Patents Act 1988 have been generally asserted: 2013. Copyright of this plan remains with ACD until all fees have been paid in full.



SPECIFICATION
Forestry Commission Practice note 8.
All native species should be of local stock. Native trees and shrubs certified as British Native plant stock.
All planting stock should comply with the Horticultural Trade Association National Plant specification.
All planting preparation, handling, planting & maintenance should be in accordance with CPSE Code for Handling and Establishing plants.
All trees and shrubs to comply with BS 3936 Part 1 1992, planted to BS 4043:1989 and BS 4428:1989. All works generally, to comply with the written Soft Landscape Specification.
Topsoil incorporated into planting beds to be gently mounded towards the centre of each bed to allow for settlement.
On completion of planting the whole area of the shrub bed shall be mulched with 75mm consolidated thickness of medium textured decorative grade natural pine bark having first been prepared in accordance with the specification.
Free standing hedges shall have a 3 strand galvanised wire and tanalised softwood timber post fence, to BS 1722 Part 3:2000, erected along a line between the two rows of hedge plants.
All existing trees and hedges to be protected in accordance with BS5837:2012 for the duration of the construction period.

NOTE: DO NOT SCALE FROM DRAWING

- Legend**
- Existing trees to be retained and protected during construction
 - Proposed tree planting within soft landscaping. See detail on sheet
 - Proposed tree planting within hard landscaping. See detail on dwg. 12
 - Proposed specimen shrub planting
 - Proposed hedge planting to be planted in a double staggered row 50cm apart and at 50cm centres in each row. To be maintained at 1m height
 - Proposed shrub planting to receive 75mm bark mulch after planting operations
 - Proposed native shrub mix to be planted in species groups of 5-7
 - Proposed grass areas to receive good quality amenity grass swards laid in line with good horticultural practice
 - Proposed grassland areas to be seeded with WFG20 species rich lawn mixture (from Germinall Seeds Amenity or similar and approved)
 - Cut lines

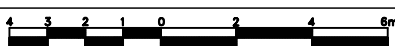

A	07.07.14	Layout change + existing trees corrected	AK
Rev	Date	Details	Drawn

ACD

Ecology
Arboriculture
Landscape Architecture


ACD Landscape Architects & ACD Ecology
Rodbourn Rail Business Centre, Grange Lane, Malmesbury,
Wilts, SN16 0ES
Tel: 01666 825646 Fax: 01666 824654
ACD Arboriculture
Courtyard House, Mill Lane, Godalming, Surrey,
GU7 1EY
Tel: 01483 425714 Fax: 01428 641090
ACD (Landscape Architects) Southampton
12 Southgate Street, Winchester, Hampshire, SO23 9EF
Tel: 01962 855604
www.acdlandscape.co.uk



scheme: Havant Retail Park
Bedhampton
client: Linden Homes
drawing: Landscape Proposals
date: April 2014
scale: 1:200@A1
drawing no: LIN19187 13A
drawn: AK checked: AW

Copyright of ACD Landscape Architects Ltd. All rights described in Chapter IV of the Copyright, Designs and Patents Act 1988 have been generally assigned: 2013. Copyright of this plan remains with ACD until all fees have been paid in full.

Tree Planting Pit Detail within Soft Landscape

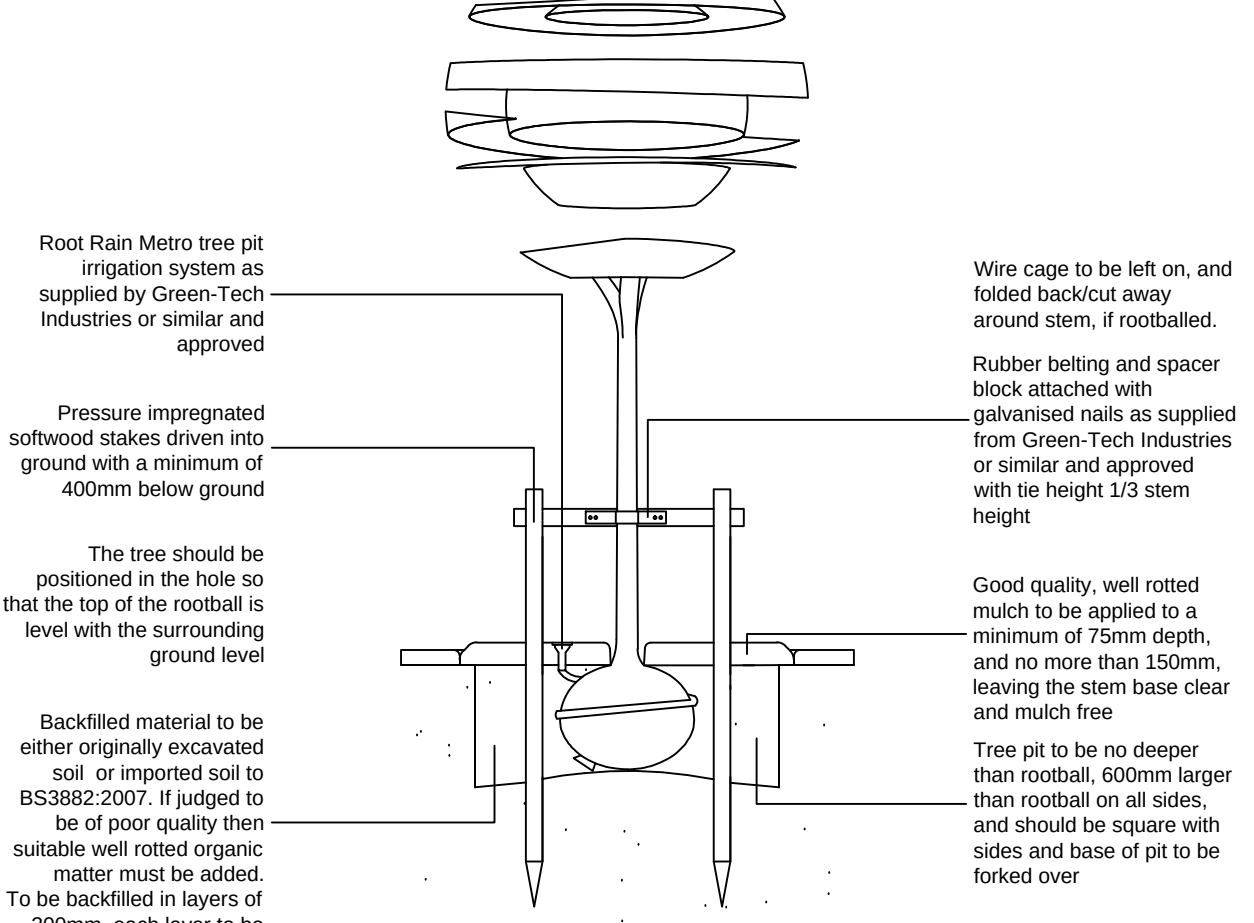


All components as supplied from Green Leaf or similar and approved

Planting Schedule dwg. 13

No.	Species Name	Girth	Height	Density	Specification
74No	Betula nigra	40-60cm	1.5-2.00cm	3/m²	Feather 2x BR
36No	Malus Evereste	2-14cm	350-425cm	counted	Heavy Standard Clear Stem min. 200 RB
4No	Malus sylvestris	2-14cm	350-425cm	counted	Heavy Standard Clear Stem min. 200 RB
5No	Sorbus intermedia	2-14cm	350-425cm	counted	Heavy Standard Clear Stem min. 200 RB
74No	Sorbus torminalis	60-80cm	1.3m²	1+2	Transplant Multi-Stemmed BR
Total :168No					


Number of Plants	Species Name	Height	Pot Size	Specification	Density
314No	Ilex crenata	80-100cm	10L	Leader With Laterals	0.5ctr Double Staggered at 0.5m offset
Total :314No					


No.	Species Name	Height	Pot Size	Specification	Density
74No	Cornus alba	40-60cm	5L	Branched BR	3/m²
36No	Escallonia Red Elf	40-60cm	5L	Bushy	4/m²
24No	Euonymus fortunei Emerald Gaiety	30-40cm	3L	Bushy	4/m²
74No	Hippophae rhamnoides	60-80cm	5L	Branched 3 brks BR	3/m²
23No	Lonicera nitida May Green	30-40cm	3L	Bushy	4/m²
1No	Magnolia stellata Royal Star	80-100cm	5L	Bushy	counted
67No	Photinia fraseri Red Robin	40-60cm	5L	Bushy	4/m²
21No	Pittosporum tenuifolium Silver Queen	40-60cm	5L	Branched	4/m²
13No	Pittosporum tenuifolium Tom Thumb	30-40cm	5L	Branched	4/m²
21No	Rosmarinus offi. Miss Jessop's Upright	30-40cm	5L	Bushy	4/m²
112No	Salix cinerea	60-80cm	5L	0/1 :5/6 brks BR Branched	3/m²
74No	Salix purpurea	60-80cm	5L	0/1 :5/6 brks BR Branched	3/m²
112No	Salix triandra	60-80cm	5L	0/1 :5/6 brks BR Branched	3/m²
24No	Salvia microphylla	30-40cm	5L	Bushy	4/m²
74No	Viburnum burkwoodii Anne Russell	40-60cm	5L	Bushy	4/m²
74No	Viburnum opulus	60-80cm	5L	1+1 Bushy BR	3/m²
Total :868No					

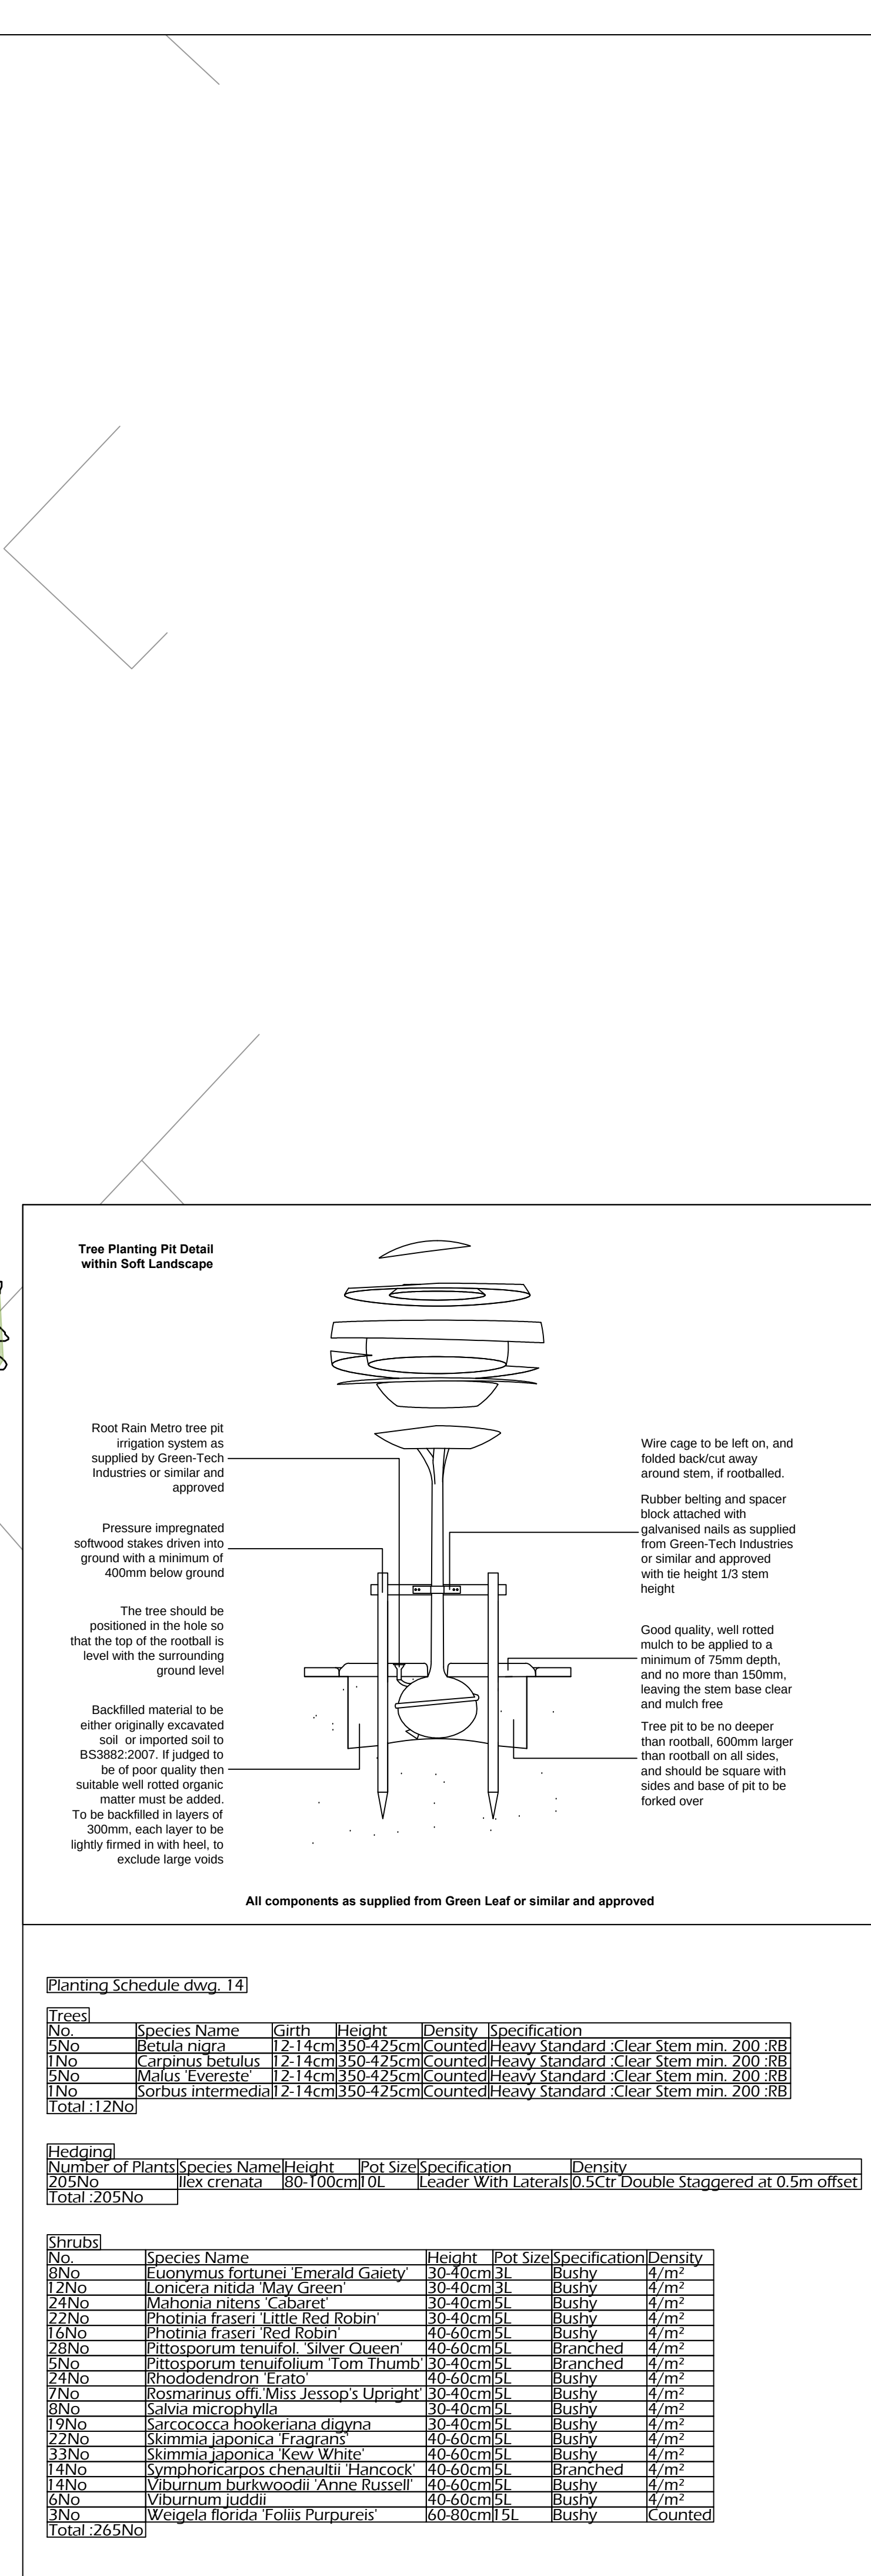

NOTE: DO NOT SCALE FROM DRAWING

Legend

 	Existing trees to be retained and protected during construction
	Proposed tree planting within soft landscaping. See detail on sheet
	Proposed tree planting within hard landscaping. See detail on dwg. 12
	Proposed specimen shrub planting
	Proposed hedge planting to be planted in a double staggered row 50cm apart and at 50cm apart, and at 50cm centres in each row. To be maintained at 1m height
	Proposed shrub planting to receive 75mm bark mulch after planting operations
	Proposed native shrub mix to be planted in species groups of 5-7
	Proposed grass areas to receive good quality amenity grass turves laid in line with good horticultural practice
	Proposed grassland areas to be seeded with WFG20 species rich lawn mixture (from Germinal Seeds Amenity or similar and approved)
	Cut lines

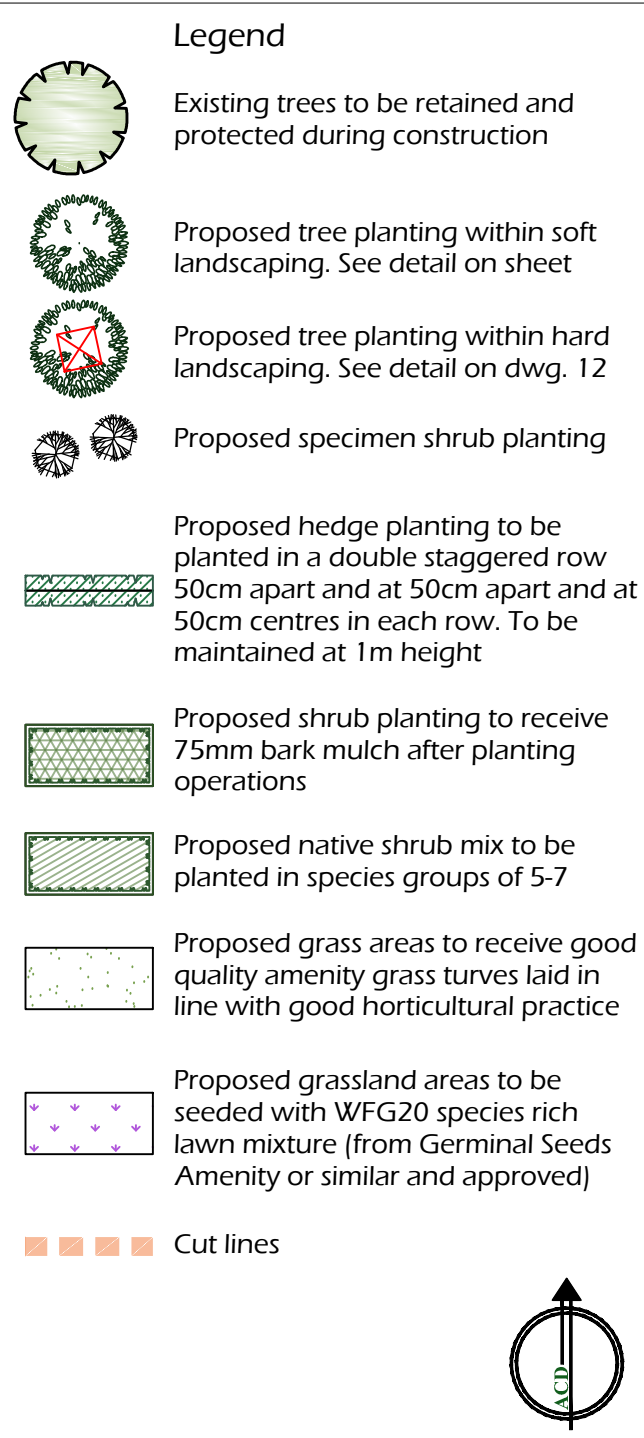

											
A	07.07.14	Layout change + existing trees corrected								AK	
Rev	Date	Details								Drawn	

ACD

Ecology

Arboriculture

Landscape Architecture

ACD Landscape Architects & ACD Ecology
 Rodbourne Rail Business Centre, Grange Lane, Malmesbury,
 Wilts, SN16 0ES
 Tel: 01666 825646 Fax: 01666 824654

ACD Arboriculture
 Courtyard House, Mill Lane, Godalming, Surrey,
 GU7 1EY
 Tel: 01483 425714 Fax: 01428 641090

ACD (Landscape Architects) Southampton
 12 Southgate Street, Winchester, Hampshire, SO23 9EF
 Tel: 01962 855604

www.acdlandscape.co.uk

Copyright of ACD Landscape Architects Ltd. All rights described in Chapter IV of the Copyright, Designs and Patents Act 1988 have been generally asserted: 2013. Copyright of this plan remains with ACD until all fees have been paid in full.