


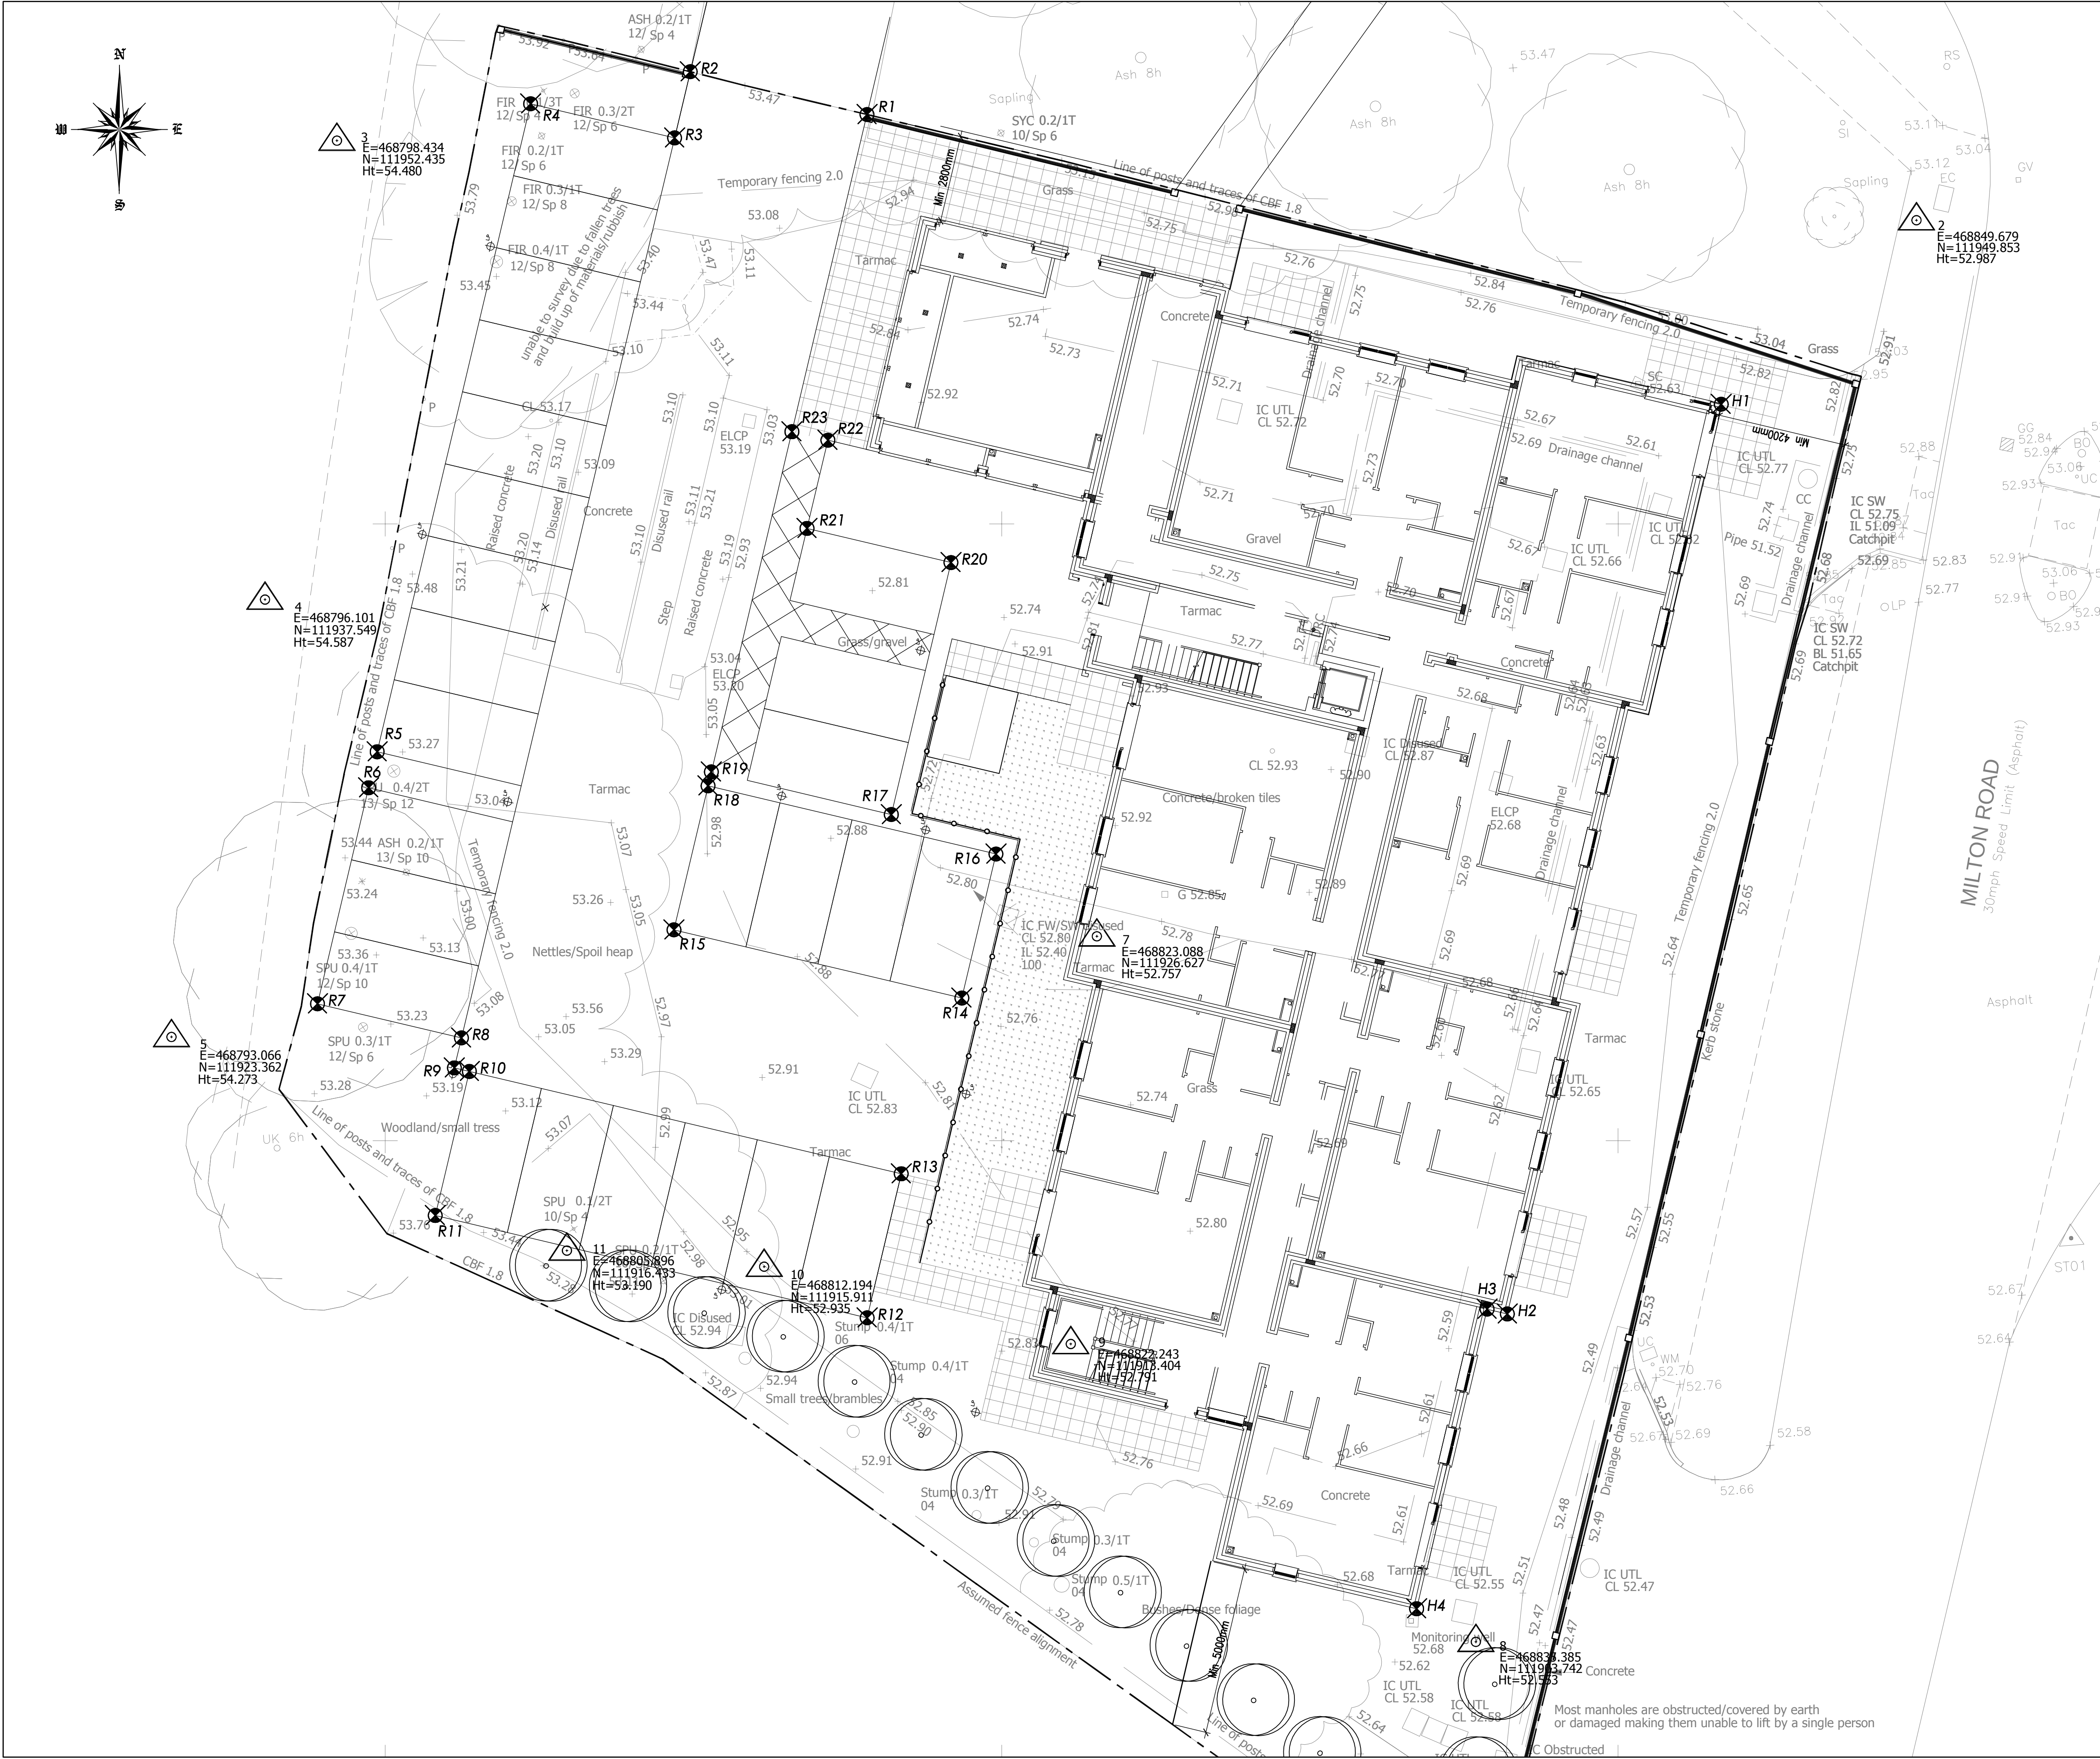

1. THIS DRAWING IS COPYRIGHT AND SHOULD NOT BE REPRODUCED WITHOUT APPROVAL.

2. THIS DRAWING TO BE READ IN CONJUNCTION WITH THE ARCHITECTS DRAWINGS. ANY DISCREPANCIES ARE TO BE BROUGHT TO THE ATTENTION OF BOTH PARTIES IMMEDIATELY.

3. ANY DIMENSIONS/LEVELS INDICATED 'ref.' REFER TO ASSUMED/EXISTING DIMENSIONS WHICH ARE TO BE SITE CHECKED PRIOR TO THE COMMENCEMENT OF ANY WORK.

ROAD SETTING OUT INFORMATION		
REF.	EASTING (m)	NORTHING (m)
R1	468815.632	111953.282
R2	468809.897	111954.671
R3	468809.389	111952.525
R4	468804.718	111953.630
R5	468799.740	111932.612
R6	468799.463	111931.444
R7	468797.804	111924.438
R8	468802.474	111923.331
R9	468802.238	111922.364
R10	468802.730	111922.243
R11	468801.624	111917.572
R12	468815.636	111914.253
R13	468816.743	111918.924
R14	468818.709	111924.624
R15	468809.368	111926.837
R16	468819.816	111929.295
R17	468816.420	111930.577
R18	468810.474	111931.508
R19	468810.581	111931.959
R20	468818.356	111938.750
R21	468813.685	111939.857
R22	468814.362	111942.717
R23	468813.195	111942.994

T1	FOR TENDER	HDL/09.14	HDL/09.14	HDL/09.14
Version	Amendment	Revised by and date	Checked by and date	Approved by and date
ORIGINAL DRAWING SIZE - A1		X-REFS: . . .		
CAD REF.				

 HAMIL DAVIDS LIMITED Consulting Civil and Structural Engineers	Client	FOREMAN HOMES LTD		
	Project	MILTON ROAD, COWPLAIN		
	Drawing Title	SETTING OUT		
	Purpose	TENDER	Drawn HDL Designed	Scale 1:100 @ A1
Issuing Office	SWANMORE	Drawing Number	Version 14-2374-700 T1	
Telephone	01489 893 596			