

NOTES:


Drainage:
All drainage invert information has been obtained through Visual Inspection only, with no entry into manholes. Therefore the level of critical importance we suggest the services of a specialist drainage expert be used.

Trees:
The surveyor has been made to identify and detail all trees on site but where trees are of critical importance we suggest the use of a specialist such as an arborist. Tree spread and heights are indicative.


GPS:
GPS levels and grid are obtained using industry standard guidelines time of survey. Therefore all GPS detail is relative to the time and date of the survey.

Copyright:
This survey information is Copyright Encompass Surveys Ltd (2009). All rights reserved.

Basement to rear of ha

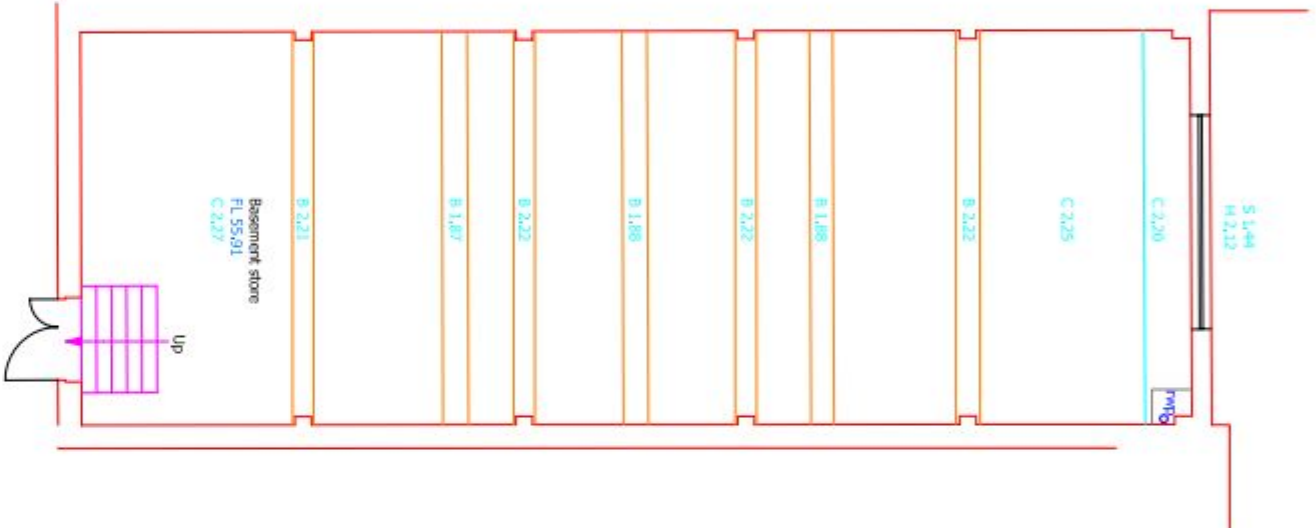

Block 'A'
Ground floor

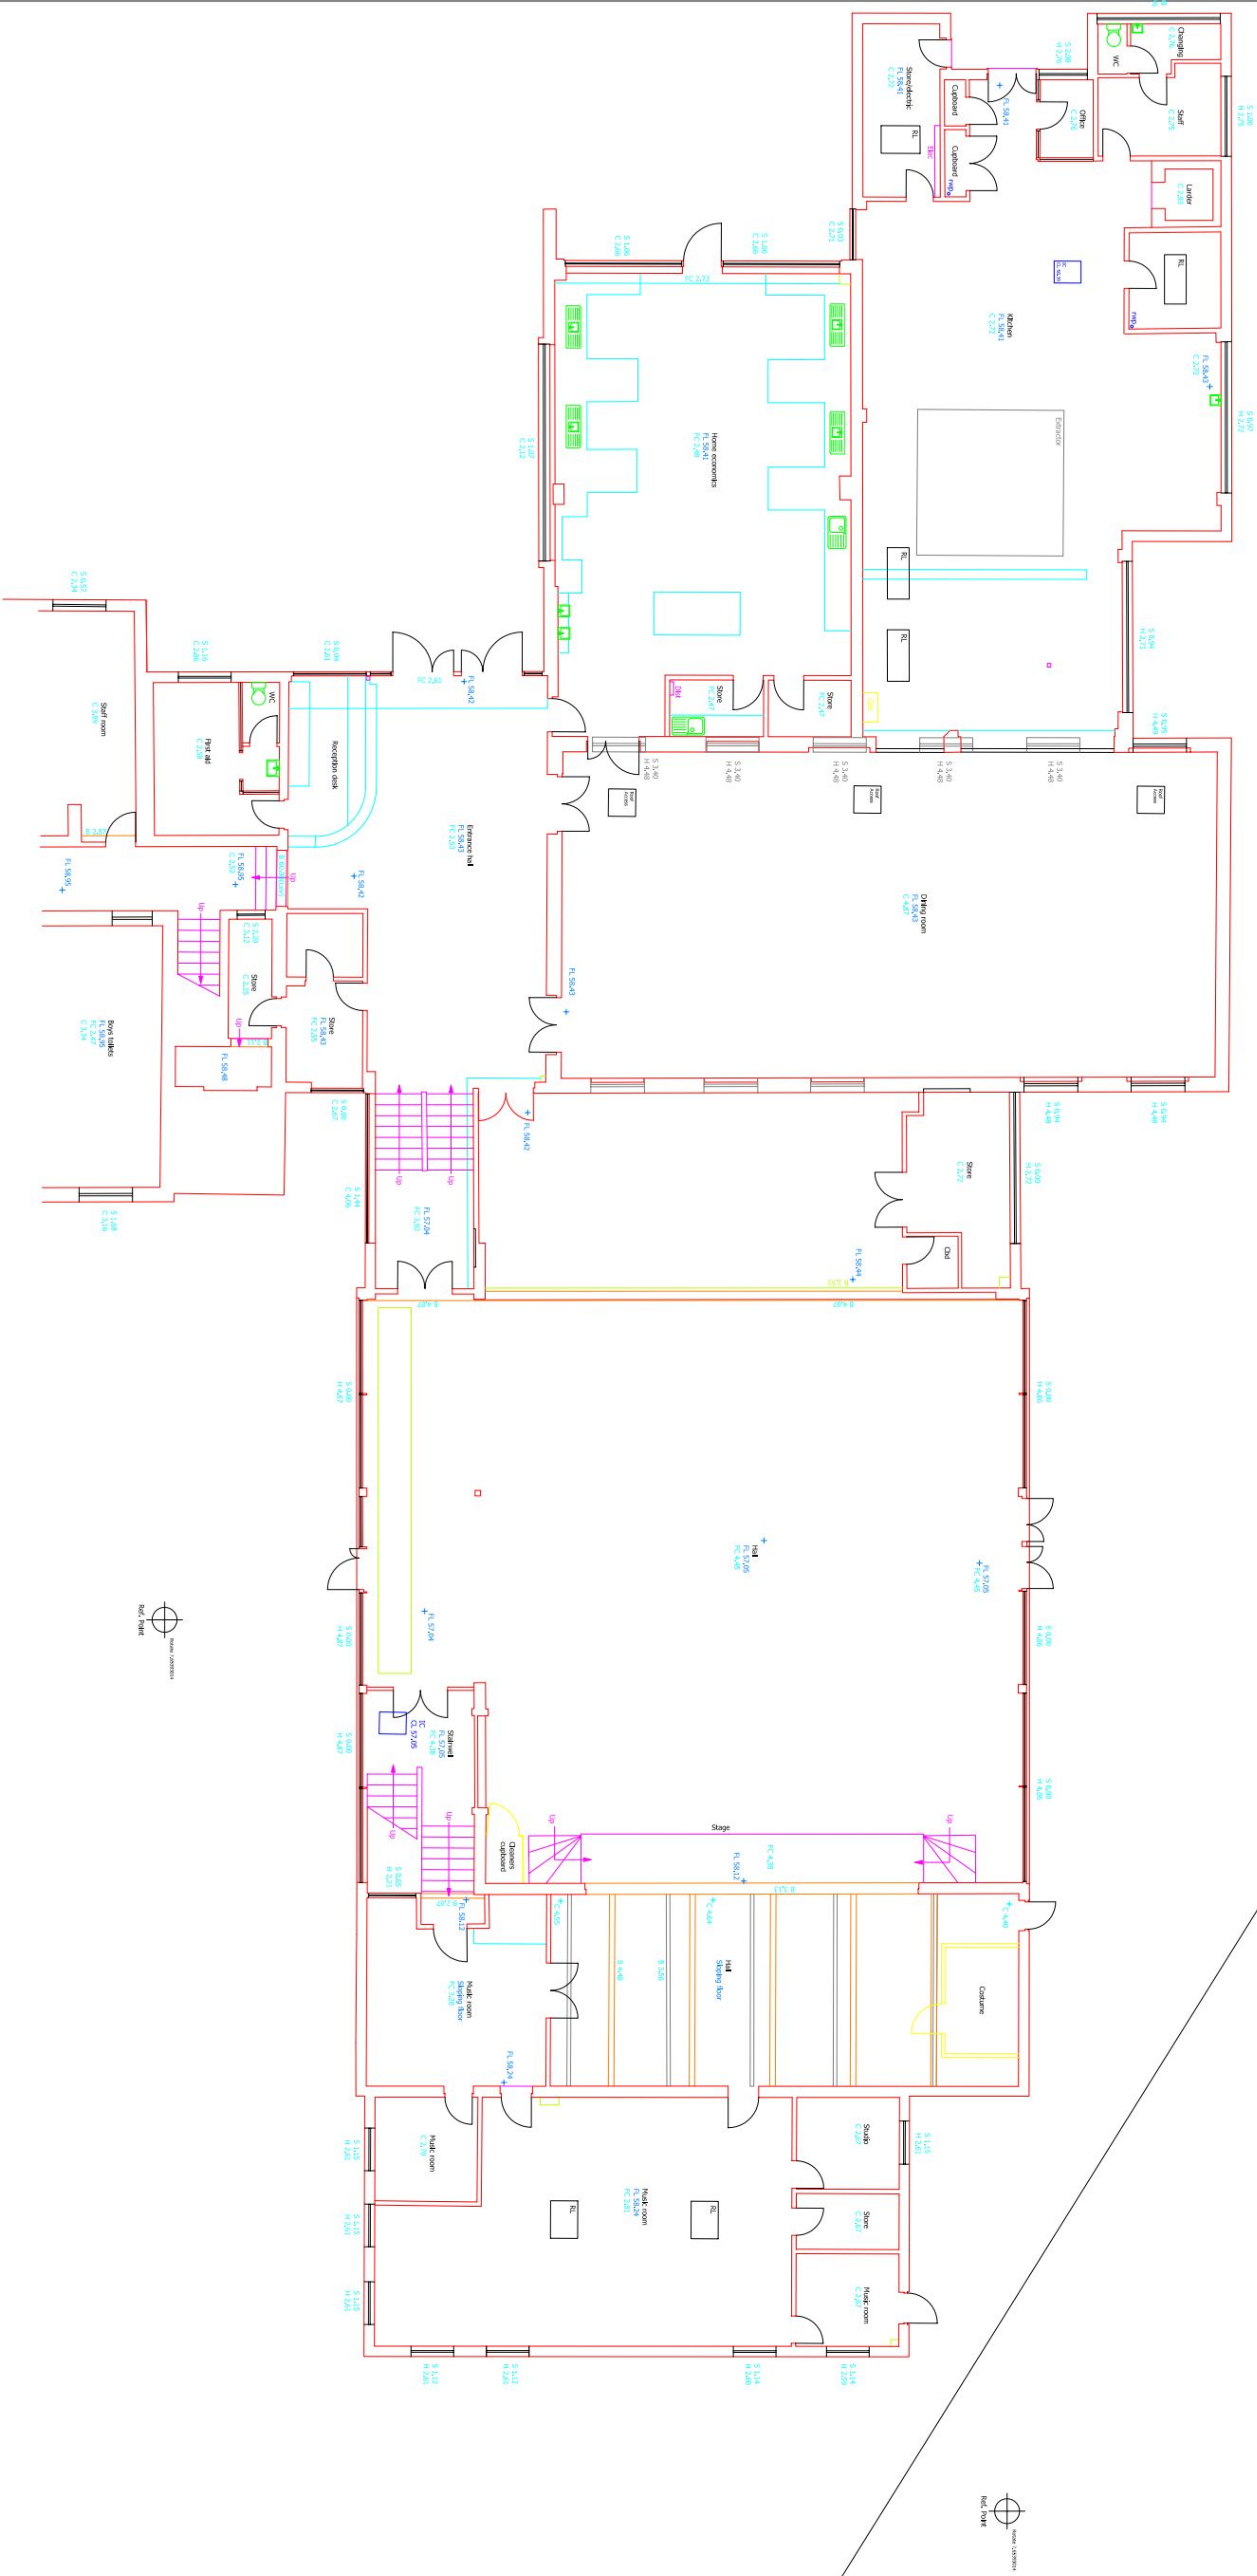

Drawing operations

LEGEND


Level Datum
Levels are related to OSGB36 derived from the GPS Network

Grid
Grid is related to OSGB36 derived from GPS

Northpoint:



Encompass Surveys Ltd

Survey type: Measured Building
Drawing ref: ENC/10014-992-0113
Date: April 2014
Drawn/QA: C.J.L/K.G. Modified: