


## Notes

1. This drawing is the property of fabrik ltd. It must not be copied or reproduced without written consent.
2. Only figured dimensions are to be taken from this drawing. All contractors must visit site and be responsible for taking and checking all dimensions related to the works shown on the drawing.

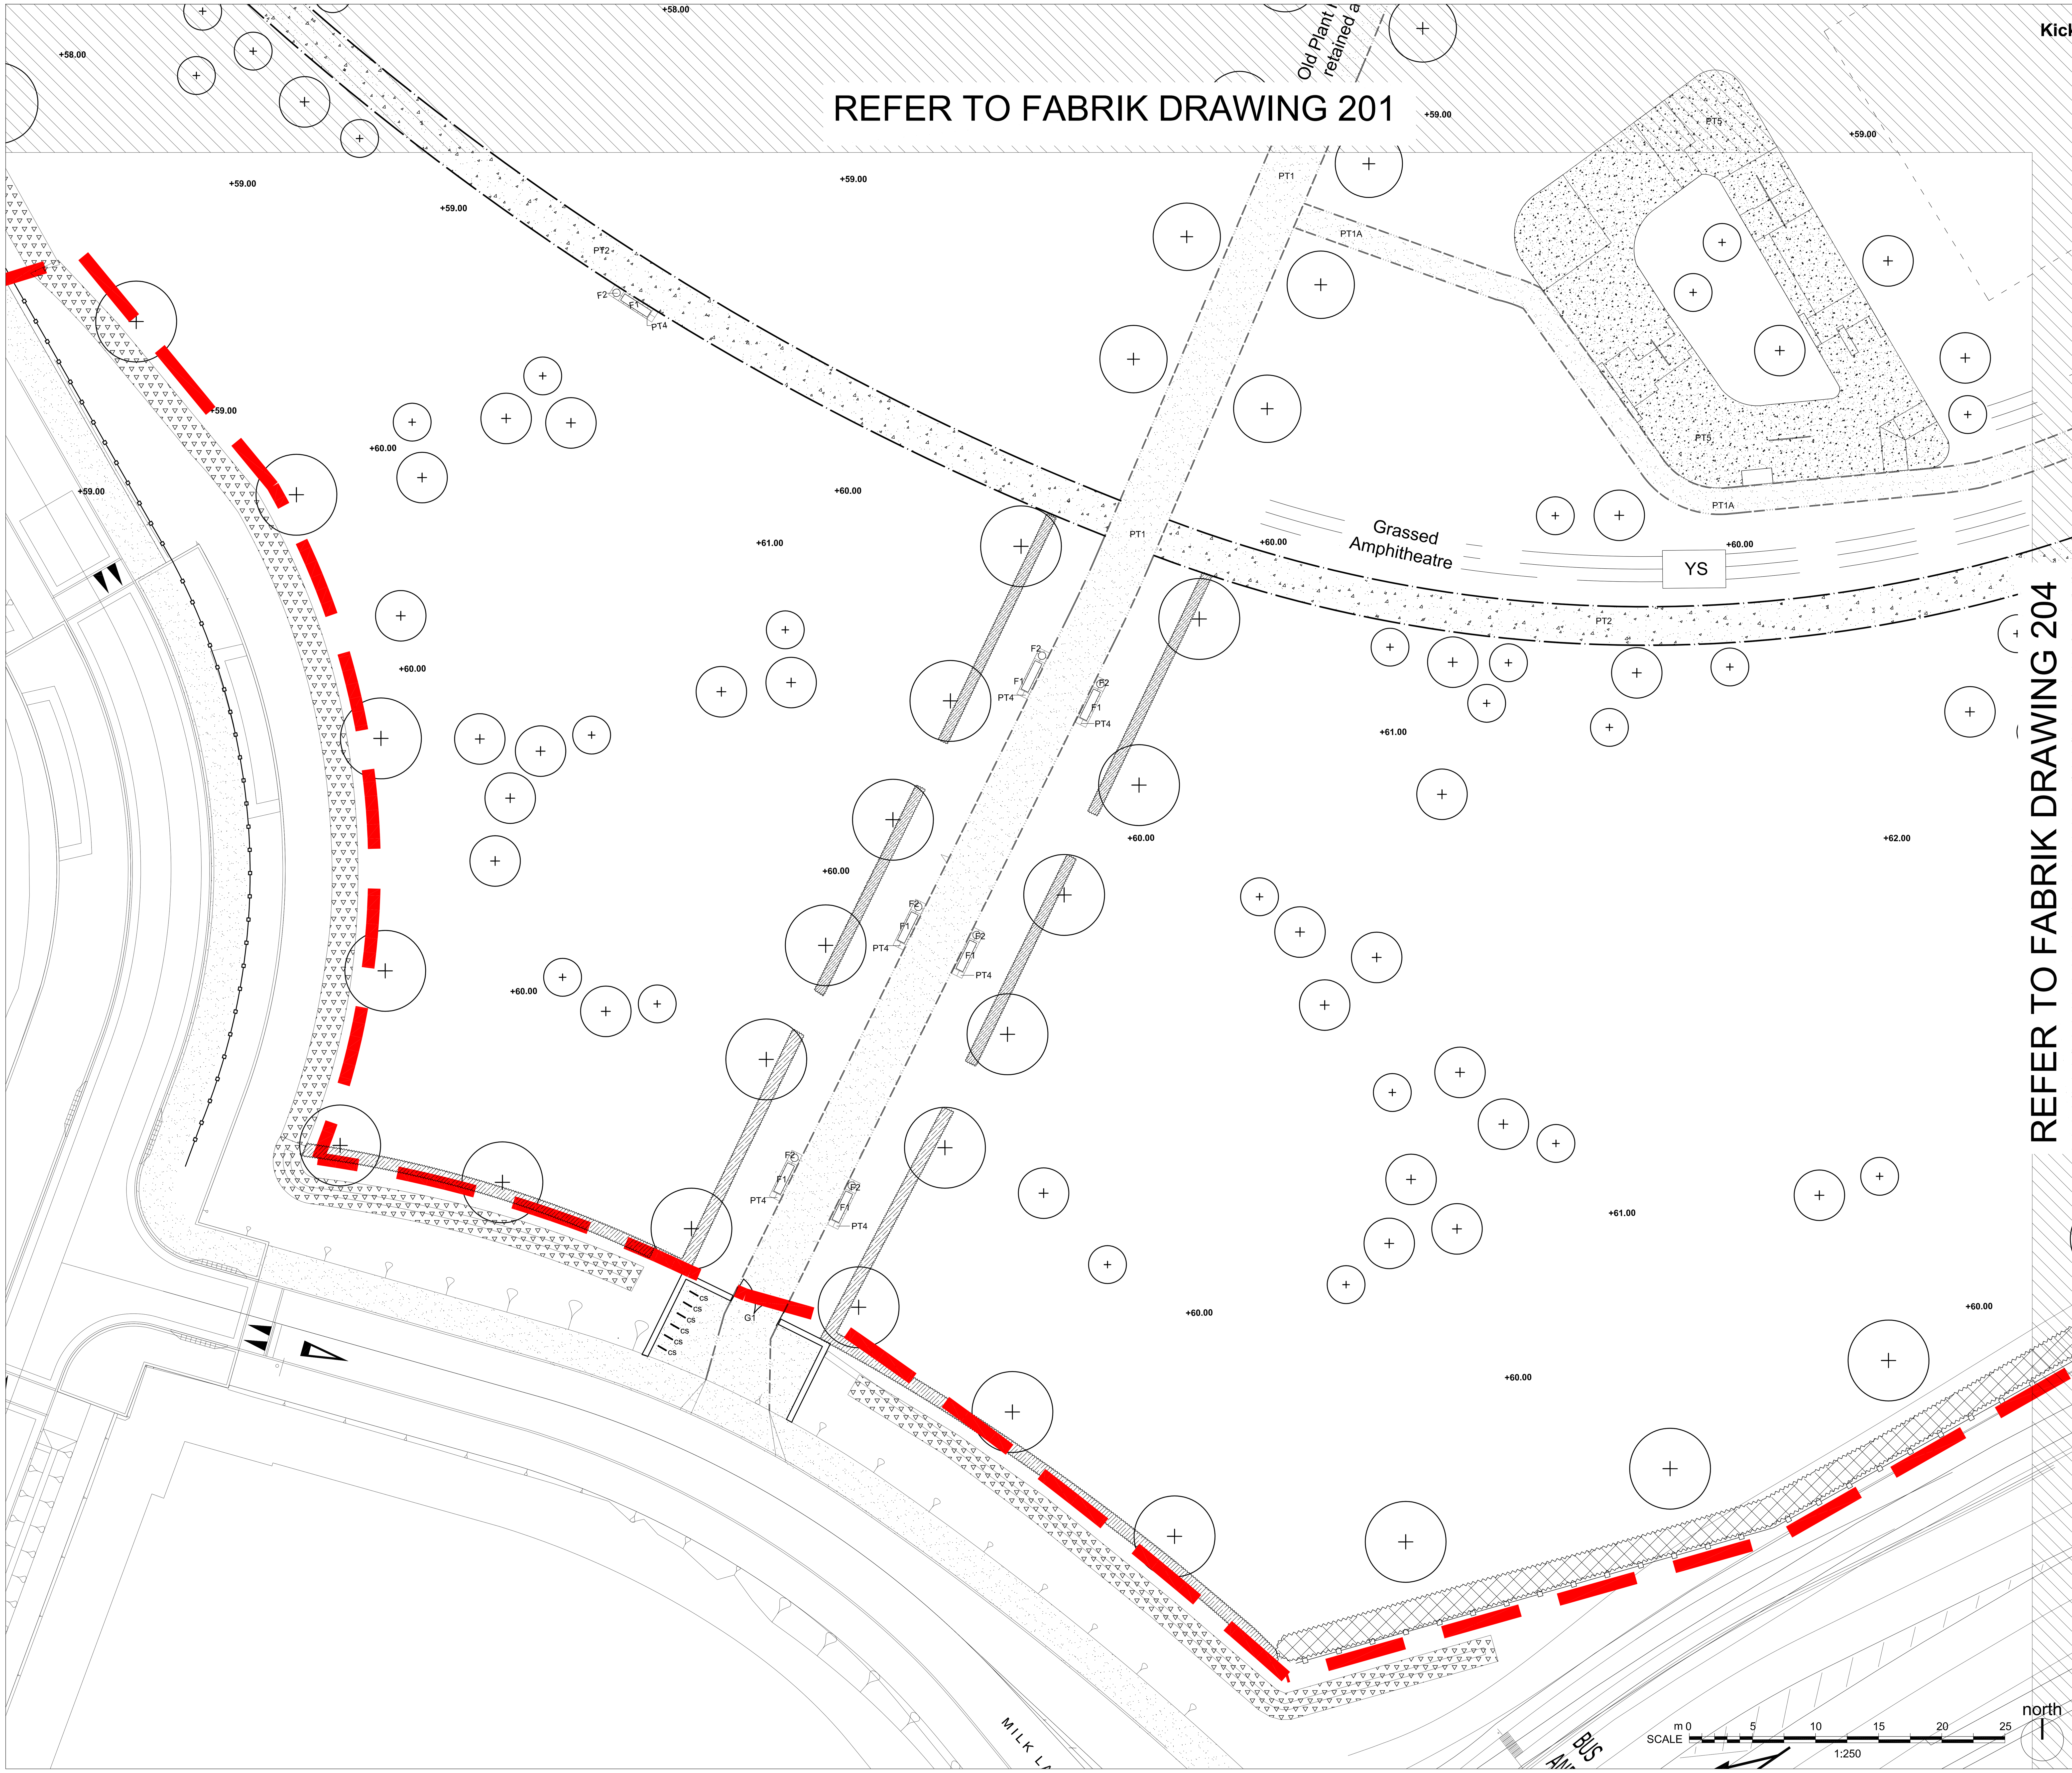


Refer to fabrik drawing D2050.L.TPA.300-4 soft landscape proposals.

Refer to fabrik drawing D2050.L.TPA.200 for detailed hard landscape legend.

| No. | Date | Reason | Name |
|---|---|---|---|
| A | 04-11-14 | Drawing amended to include skate park layout | ah |

Revisions

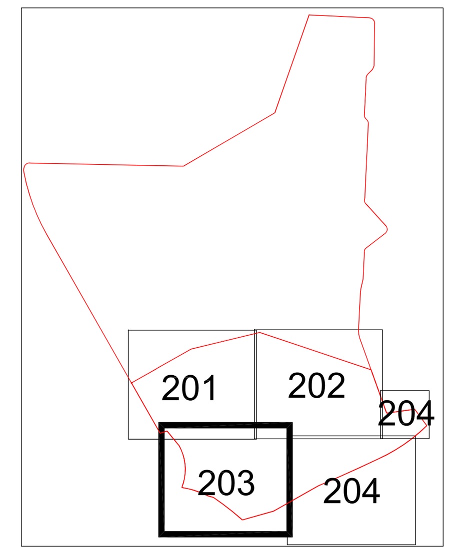**External References:**

- Engineer\Recvd-13-04-18\130418_EW_01_A
- Engineer\Recvd-13-07-31 fill\EW02 extract
- Engineer\Recvd-13-05-09\GTWVILLE6_SK_05
- Tree Survey\Recvd-12-10-04\tf784 treefabrik tree survey & reference plan (bound) - Copy
- Site Survey\topo
- Archaeology\Recvd-13-02-07\Town Park Constraints
- Engineer\Recvd-13-06-25\X_P2I_UTILITIES
- Engineer\Recvd-13-02-06 Town park constraints\XDR_SUDS_CONCEPT
- Engineer\Recvd-13-03-27 footpath\XRD_P1I_ROAD_LAYOUT
- Site Survey\Recvd-11-05-26\XSU_ORDSURV copy
- Site Survey\Recvd-13-04-25 MB\XSU_TOPOCONT_1000 - Copy

fabrik
38a High Street
Alton
Hamphire
GU34 1BD

T : 01420 593250
F : 01420 544243
E : alton@fabrikuk.com
W : www.fabrikuk.com

Project
Town Park, Phase A, Berewood, Waterlooville
for Grainger

Drawing
Detailed Hard Landscape Plan 3 of 4

| Scale | Date | Drawn |
|---|---|---|
| 1:250 @ A1 | November 2014 | klk |

| Drawing No. | Revision |
|---|---|
| D2050 L.TPA.203 | A |

- [ ] Preliminary
- [x] Issued for Planning Approval
- [ ] Issued for Construction
- [ ] Issued for Design/Information
- [ ] Issued for Tender
- [ ] As Built

Drawing sheet size - A1

Copyright Reserved ©