



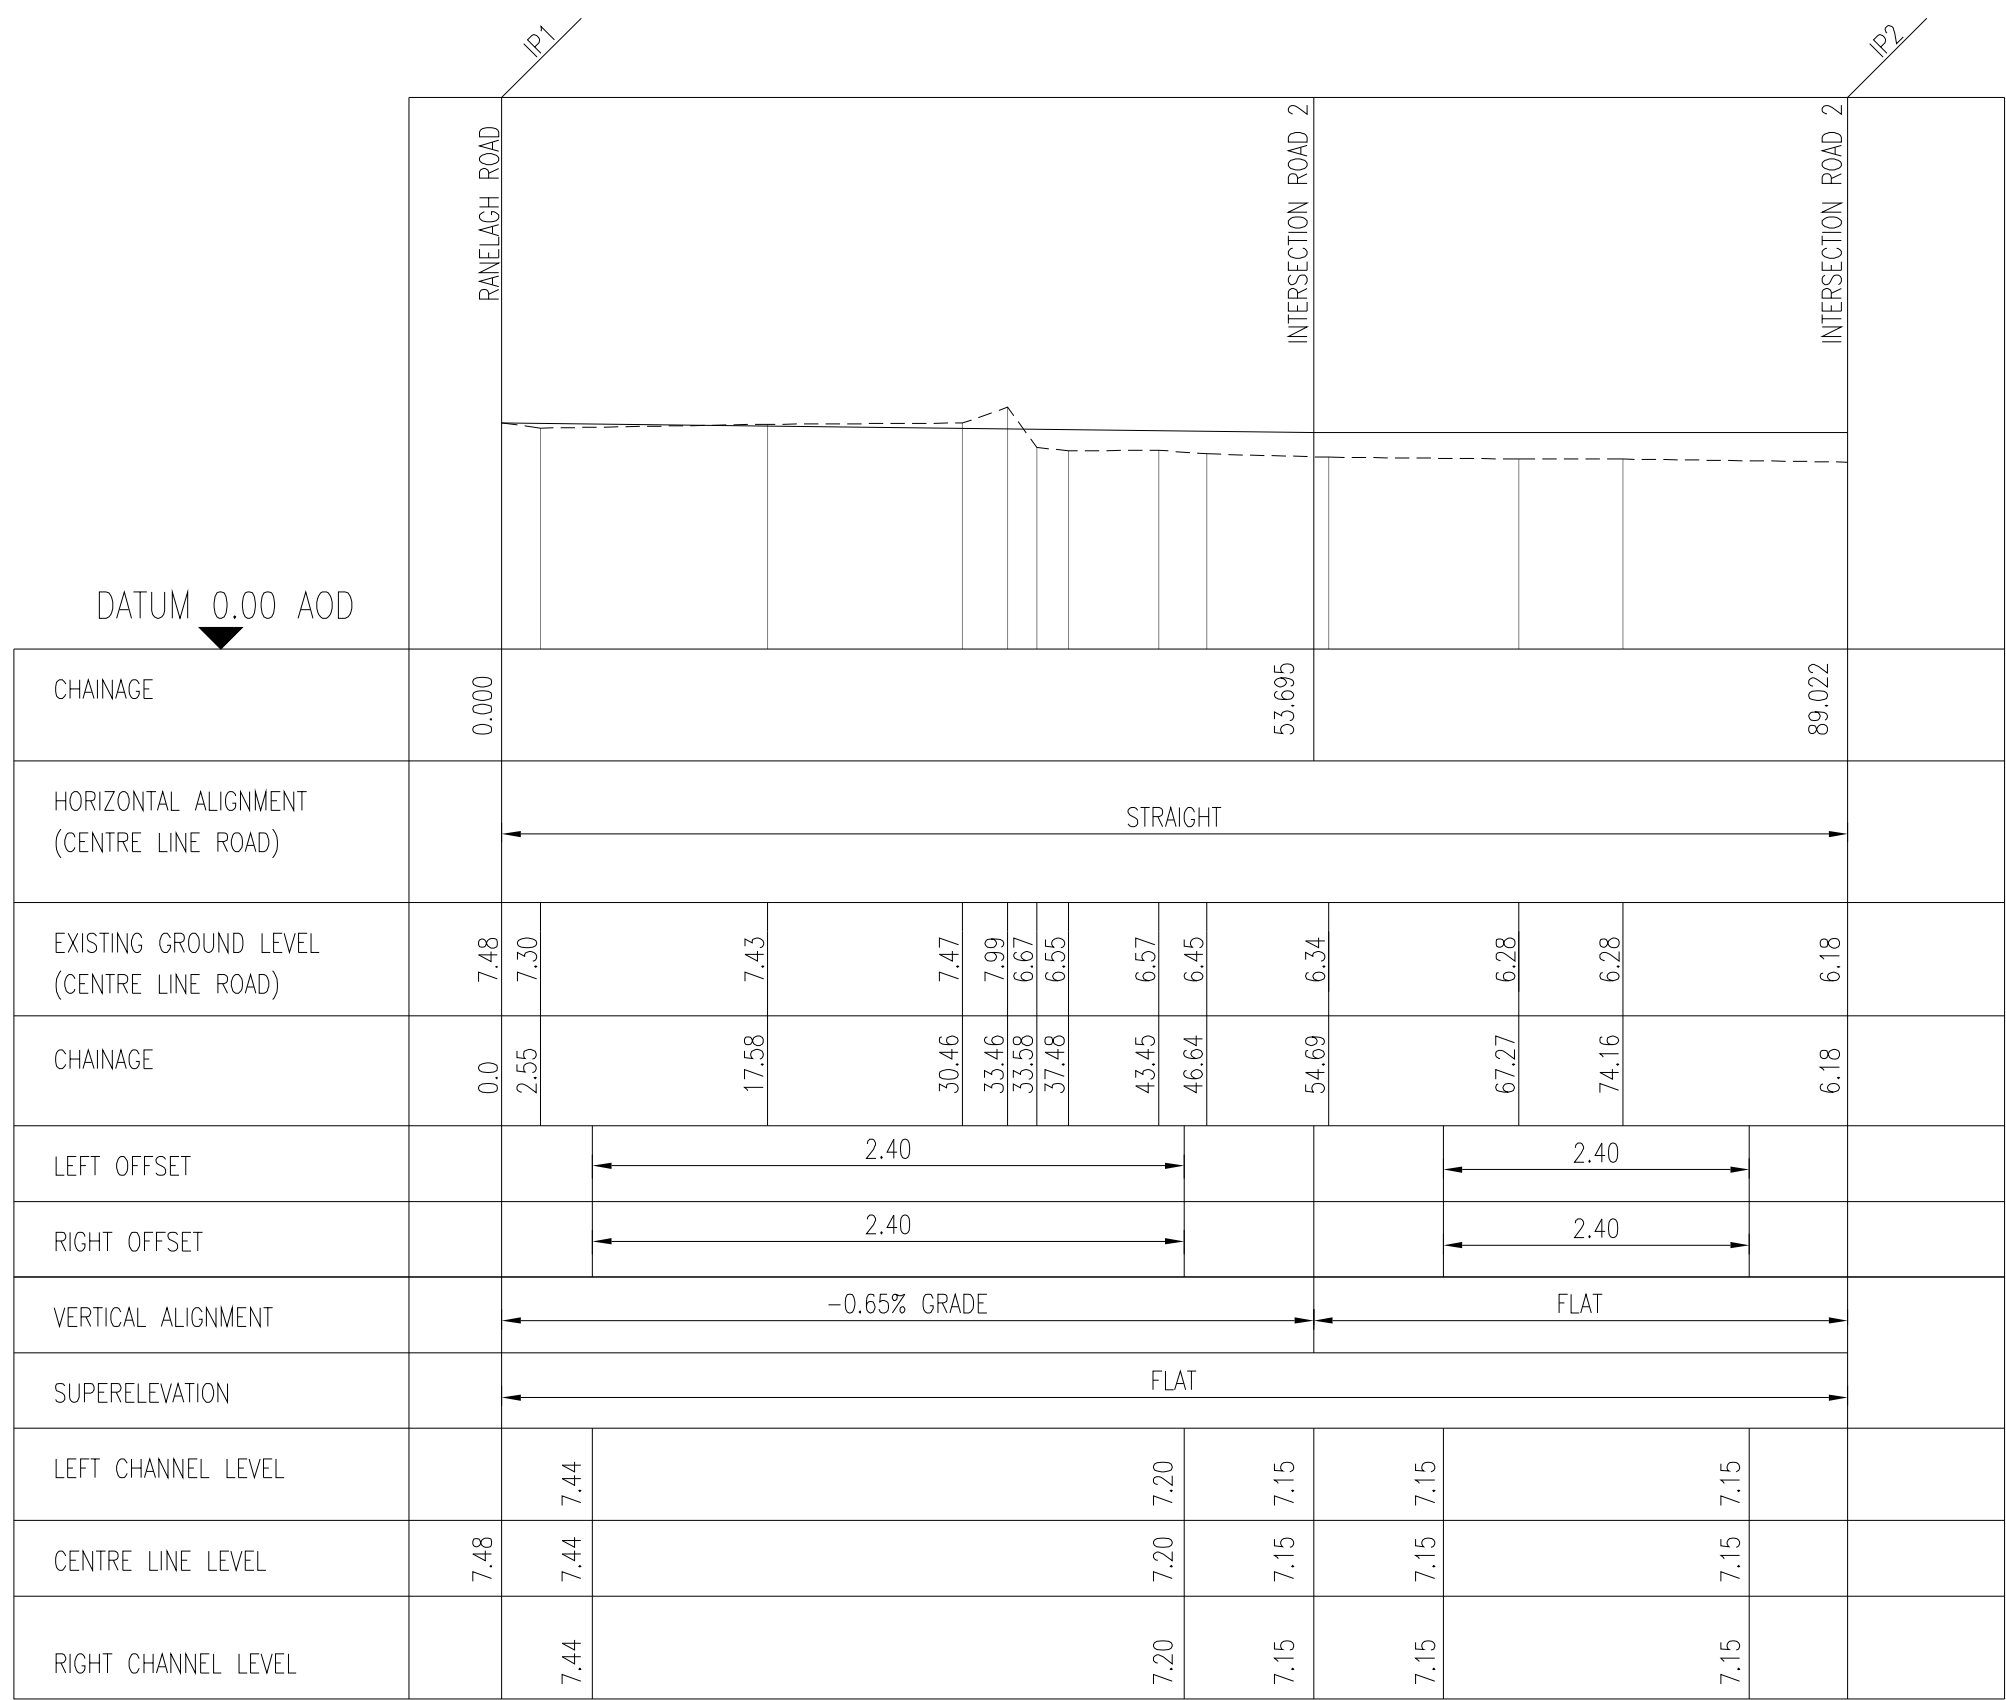

LONGITUDINAL SECTION ROAD 1
SCALE 1:500 HORIZ. 1:250 VERT.

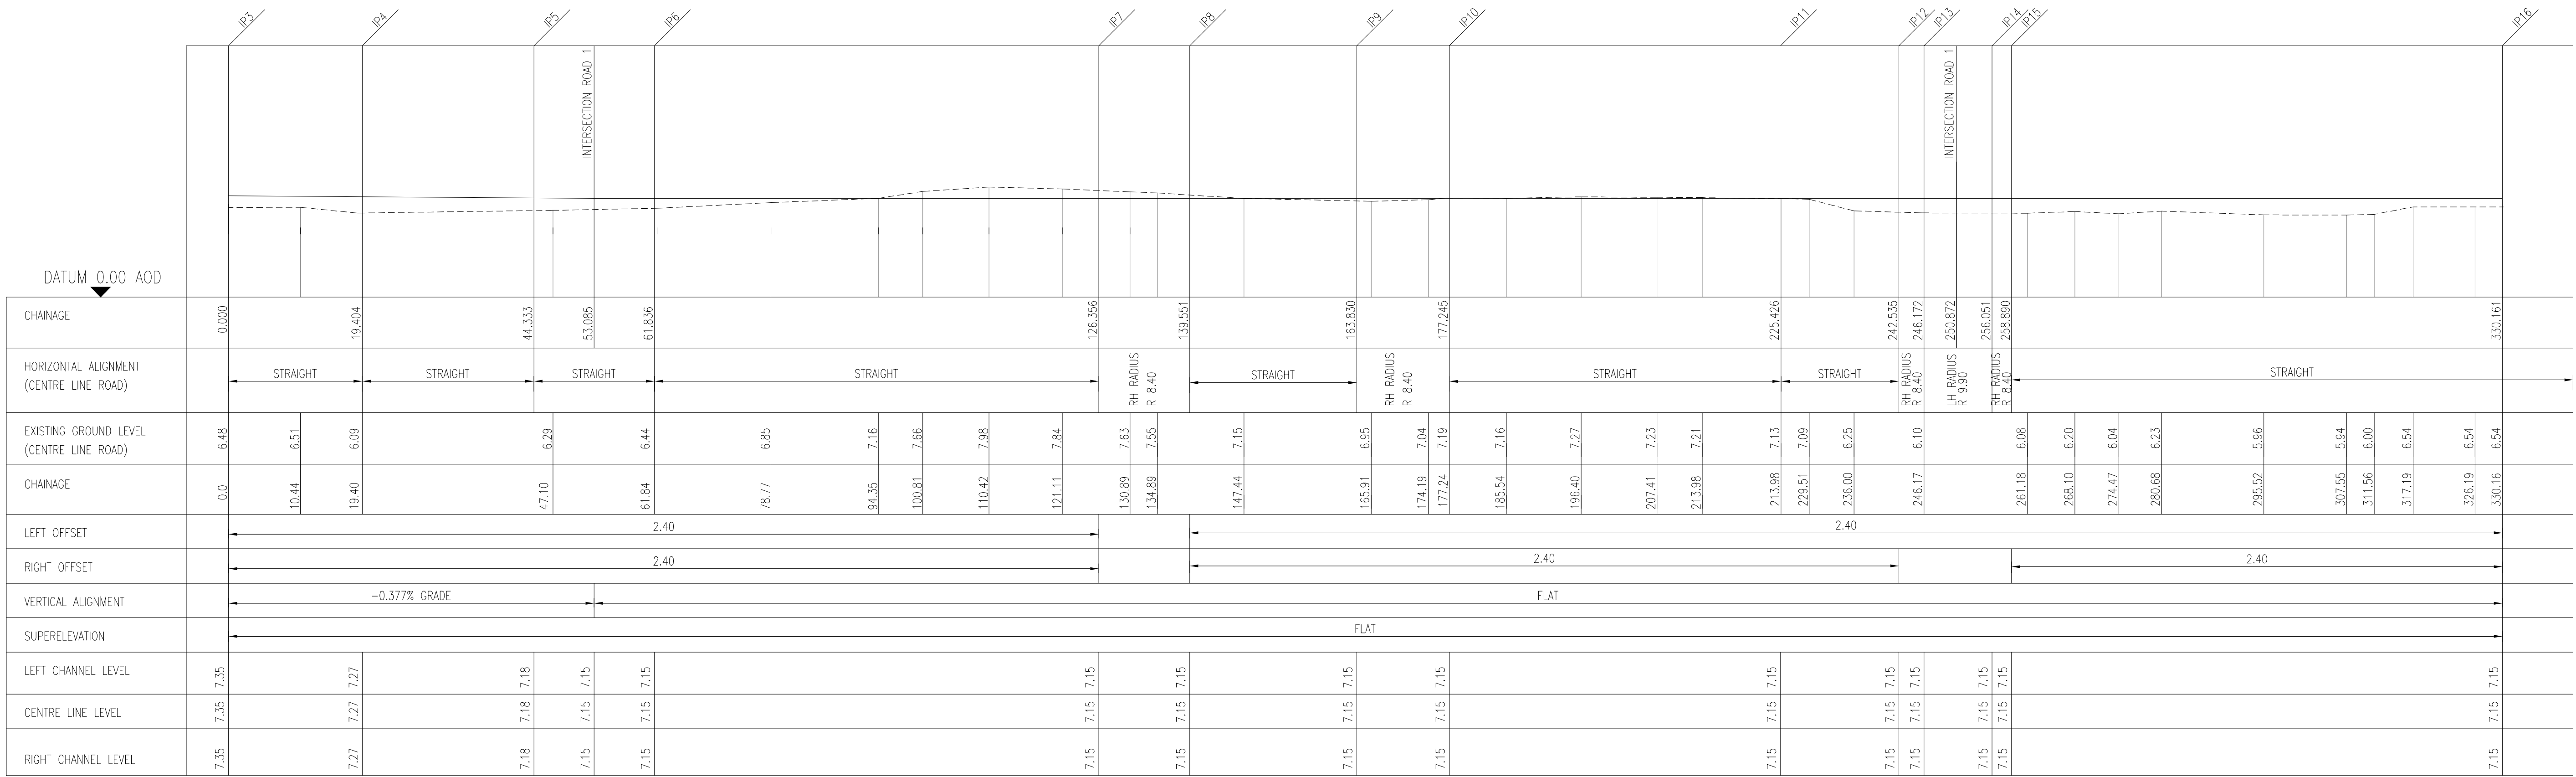

LONGITUDINAL SECTION ROAD 2
SCALE 1:500 HORIZ. 1:250 VERT.

- NOTES:
1. THIS DRAWING IS COPYRIGHT AND SHOULD NOT BE REPRODUCED WITHOUT APPROVAL.
 2. THIS DRAWING TO BE READ IN CONJUNCTION WITH THE ARCHITECTS DRAWINGS. ANY DISCREPANCIES ARE TO BE BROUGHT TO THE ATTENTION OF BOTH PARTIES IMMEDIATELY.
 3. ANY DIMENSIONS/LEVELS INDICATED "rel." REFER TO ASSUMED/EXISTING DIMENSIONS WHICH ARE TO BE SITE CHECKED PRIOR TO THE COMMENCEMENT OF ANY WORK.

PRELIMINARY

P1	PRELIMINARY		HDL/10,14	HDL/10,14	HDL/10,14
Version	Amendment		Revised By Ref: 000	Checked By Ref: 000	Approved By Ref: 000
ORIGINAL DRAWING SIZE - A1			X-REFS: . . .		
CAD REF:					
 HAMILL, DAVIES LIMITED Consulting Civil and Structural Engineers Client FOREMAN HOMES LTD Project RANELAGH ROAD, HAVANT Drawing Title PROPOSED RESIDENTIAL DEVELOPMENT SECTION 38 ROAD LONGITUDINAL SECTIONS Purpose PRELIMINARY Drawing Office CHAMMARE Telephone 01489 893 596 Drawn HDL Designed Drawing Number Scale 1:500 @ A0 Version P1					
			14-2260-621		