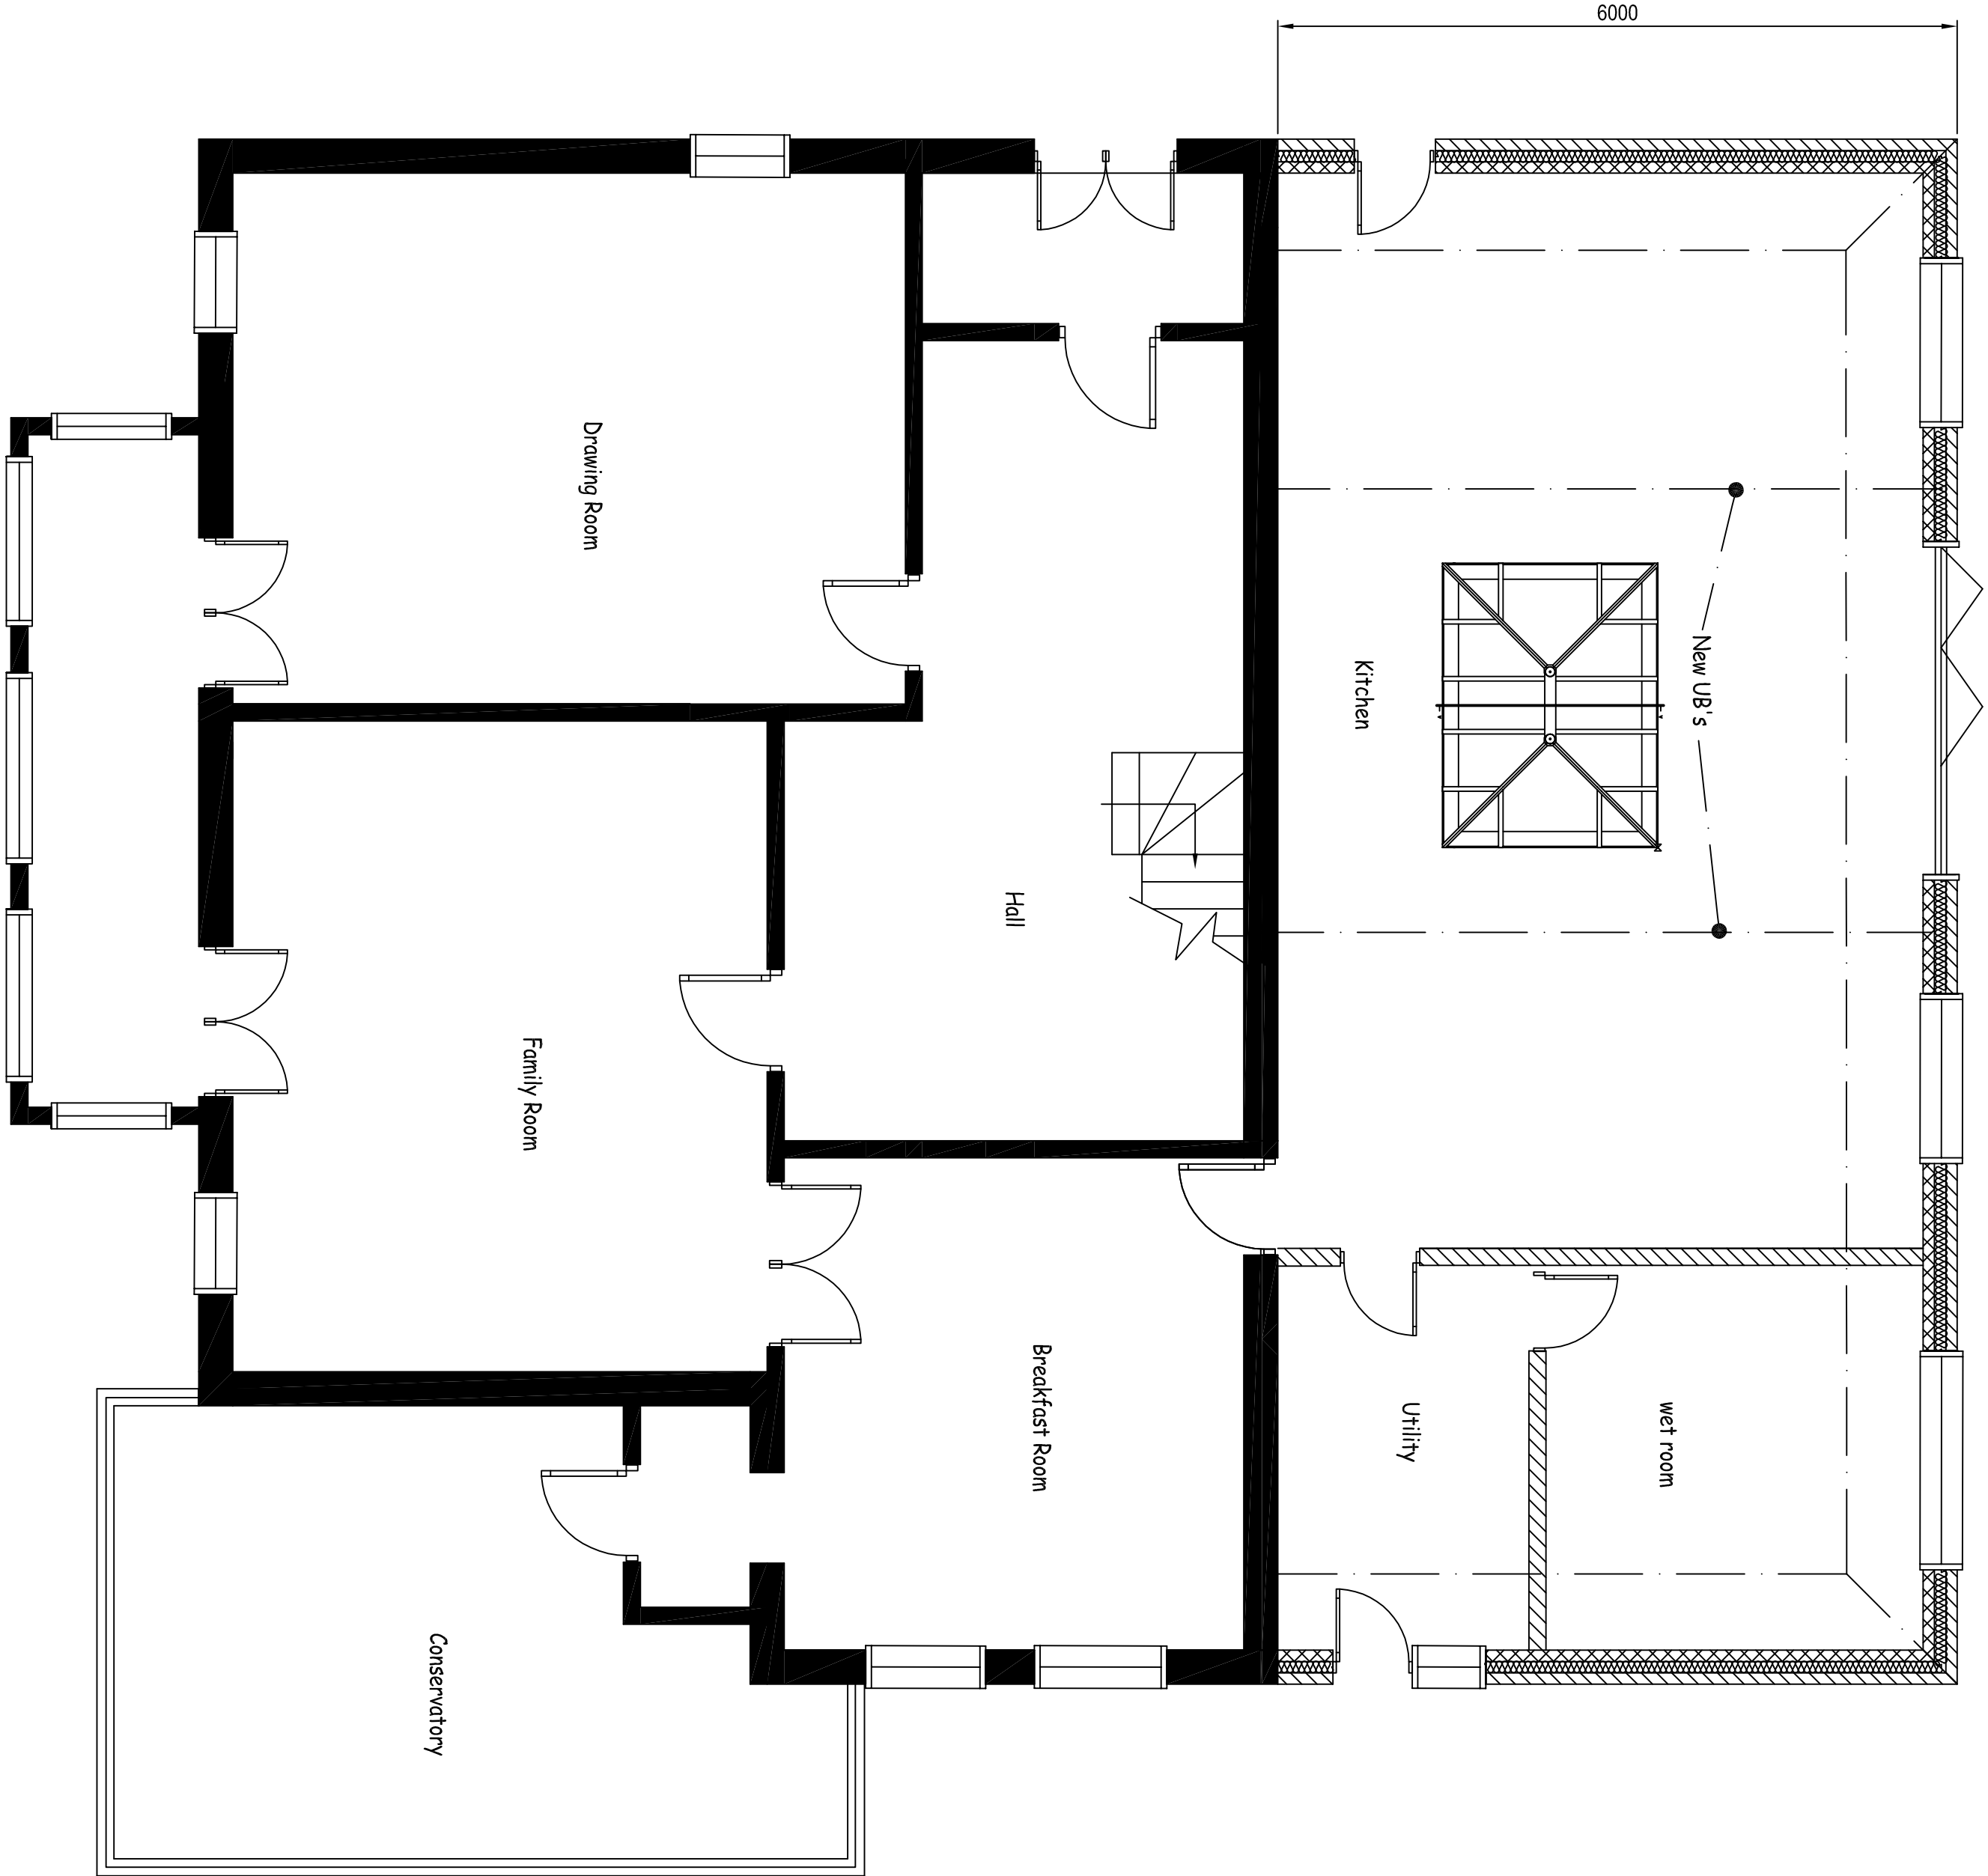


This drawing may be scaled for planning purposes only.
For all other purposes dimensions must be checked on
site and not scaled from the drawing.

Client:	M. L. Pearson
Project:	Dolphin Heights
	172 Station, Hayling Island
Drawing Title:	ALTERNATIVE PLAN
Drawn By:	SD
Date:	June 14
	Scale : 1:50@A2
Drawing No:	DH-002
	Issue: A