


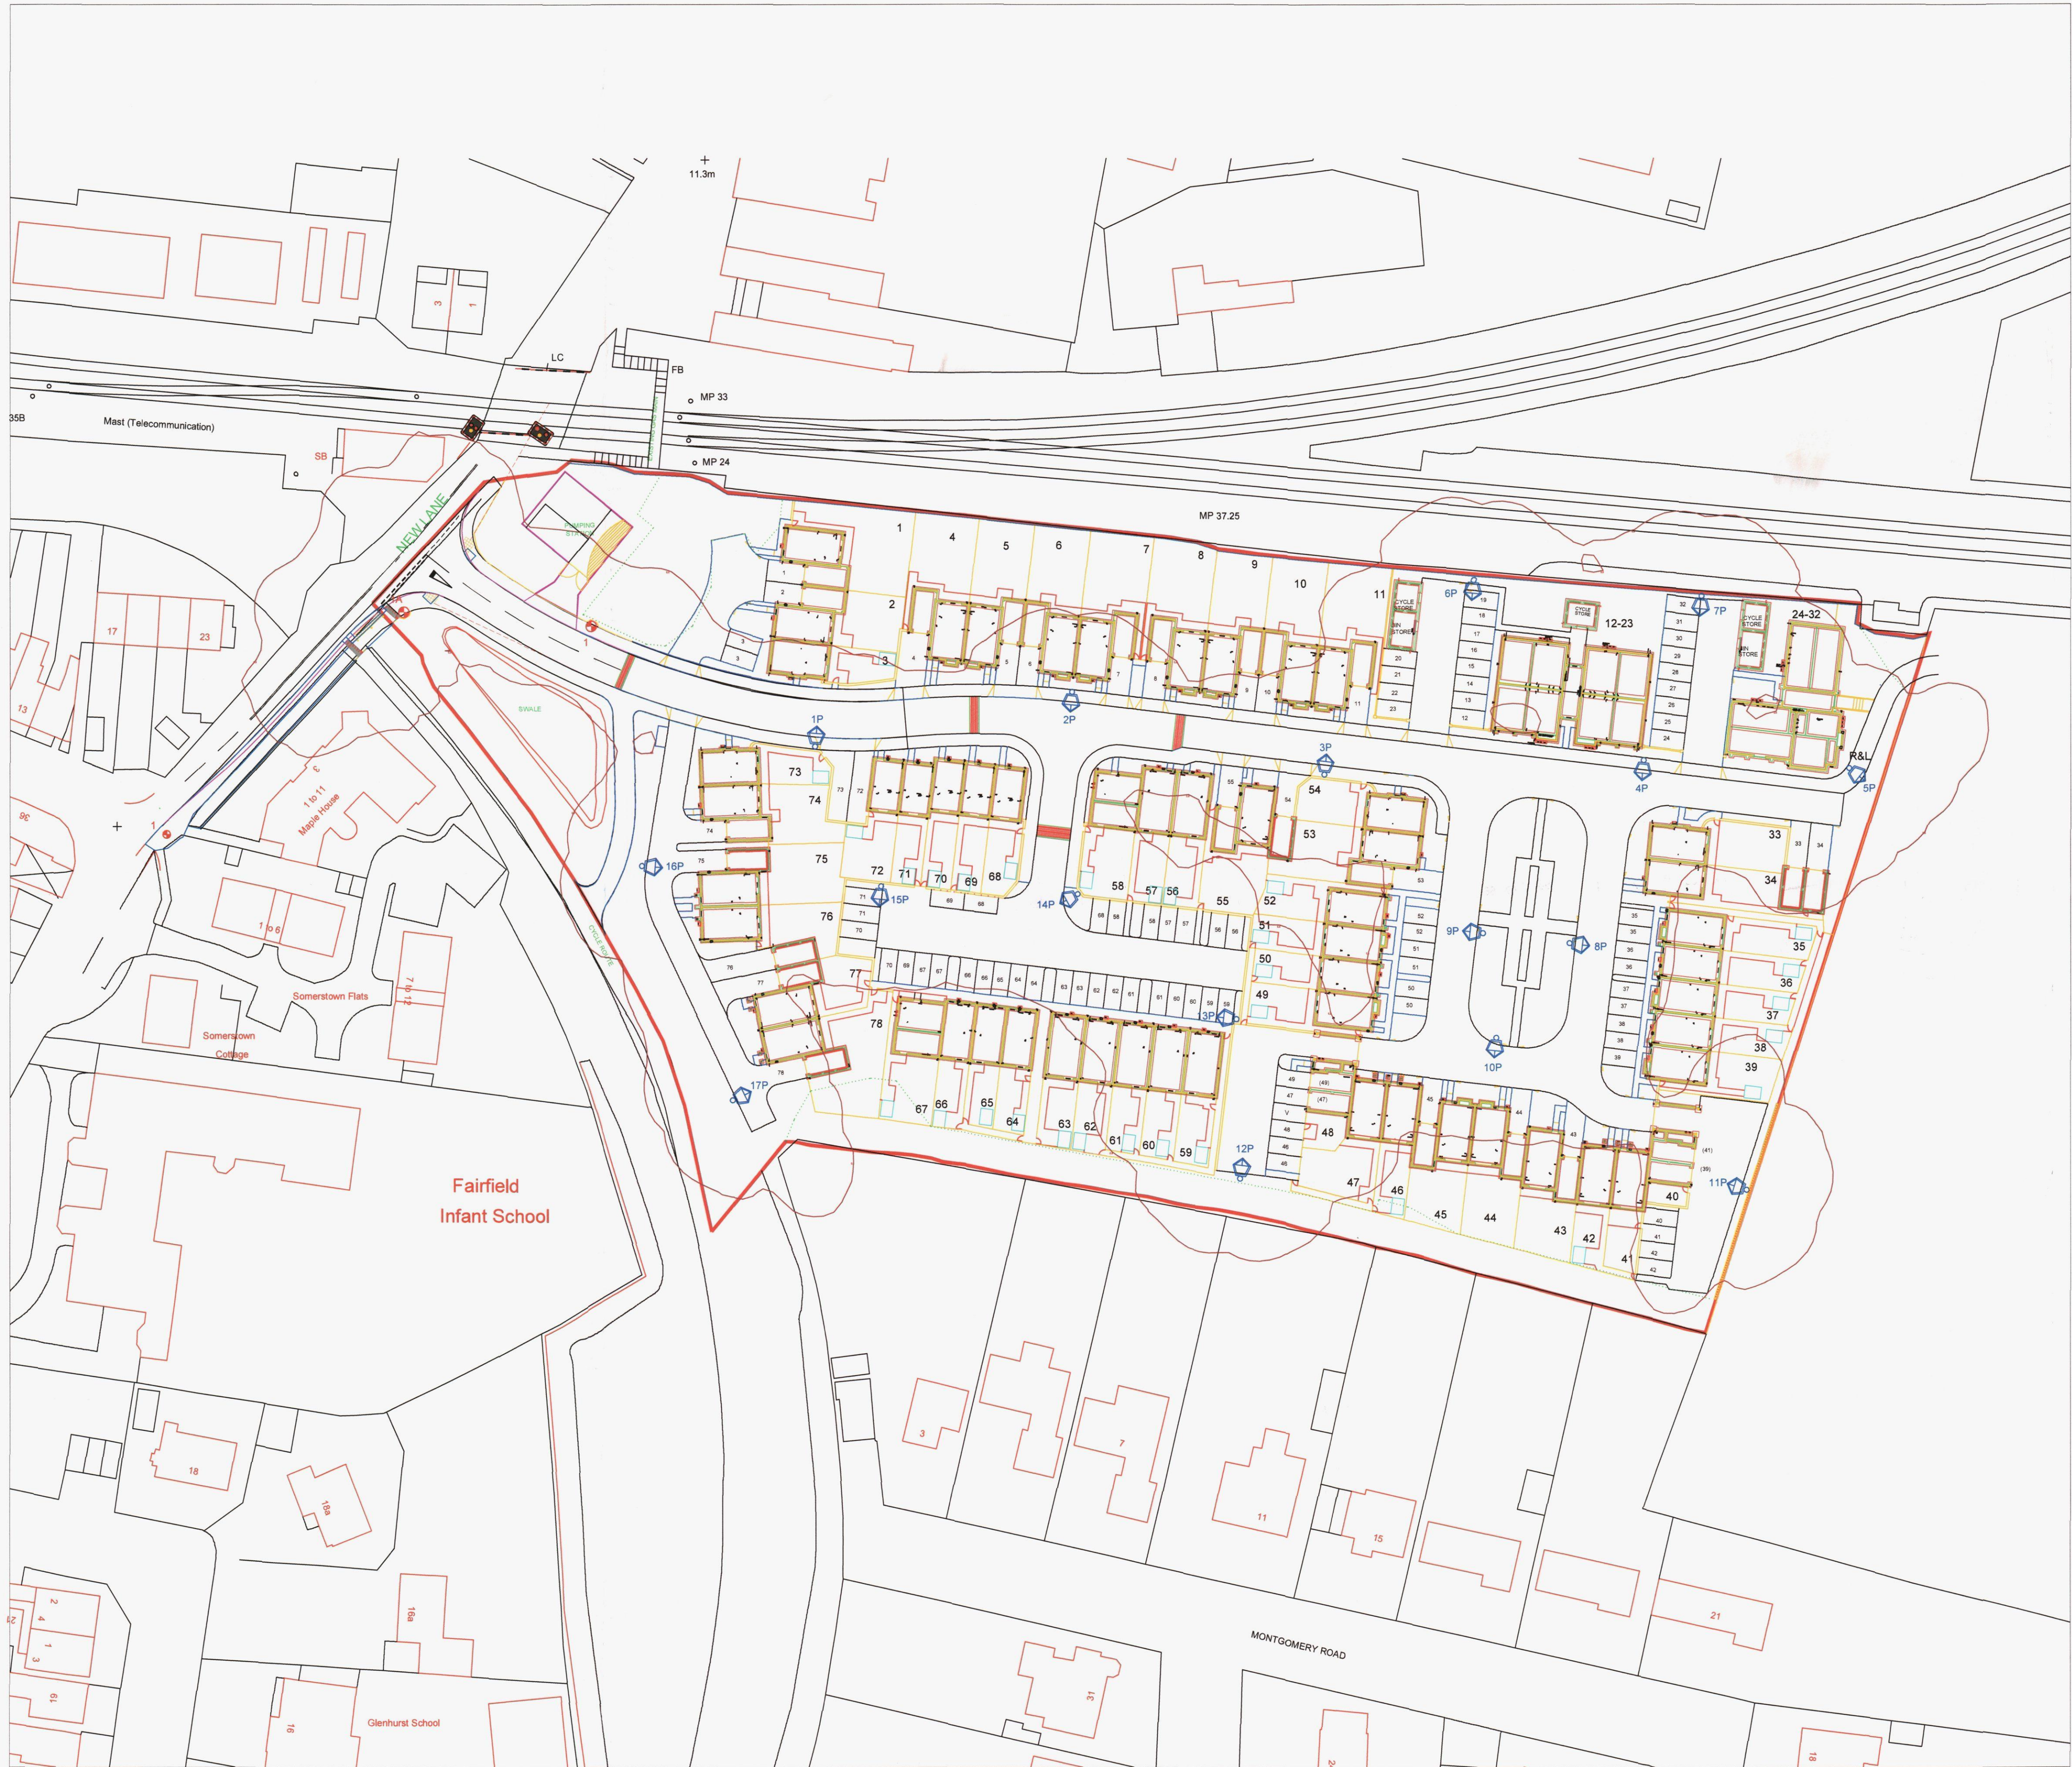

NEW SITE OFF NEW LANE - DESIGN P5		
-	✗	EXISTING LIGHTING UNIT ASSEMBLY TO BE REMOVED.
2	⬢	EXISTING LIGHTING COLUMN TO REMAIN
17	⬢	PROPOSED 6 METRE NOMINAL HEIGHT LIGHTING COLUMN. COMPLETE WITH METCRAFT WINSTON LANTERN 45W COSMOS LAMP (WINSTON 4 MPO P2) LANTERN TO BE FITTED WITH DUSK TO DAWN CONTROL, EITHER SS6 OR SS12 P E CELL. COLUMN AND BRACKET STYLE TO BE AGREED BY CLIENT. UNIT COLOUR TO BE AGREED BY CLIENT.
1		R&L RAISE AND LOWER COLUMN
	⬢	TREE
	⬢	POSSIBLE UNDERGROUND HV CABLE NEARBY

NOTE:
NEW LIGHTING COLUMNS IN FOOTPATH TO BE LOCATED AT BACK OF FOOTPATH.
NEW LIGHTING COLUMNS IN VERGE TO BE A MINIMUM OF 1M BACK FROM ROAD KERB
NEW LIGHTING COLUMN ON COMBINED CYCLEWAYS AND FOOTPATH SHOULD BE
LOCATED IN VERGE ADJACENT TO THE PATH.

- NOTES
1. If in doubt, ASK.
 2. Return ALL previous issues to the Designer.
 3. Do NOT measure from existing column positions
 4. For Statutory Undertaker's information visit:
www.linesearchbeforeudig.co.uk
 5. Contractor should note that the Statutory
Undertaker's information is shown on this drawing
for indicative purposes only. Exact location of
services is to be determined on site.

HAVANT BOROUGH
COUNCIL
08 JAN 2014
RECEIVED

A	FOR COMMENT	12-12-13	CBW
REV	DESCRIPTION	DATE	BY



SSE CONTRACTING - LIGHTING SERVICES
UNIT 1, FLANDERS ROAD
HEDGE END
SOUTHAMPTON
SO30 2LG

TITLE
NEW LANE, HAVANT
LIGHTING PROPOSALS
.....
.....

AREA
HAVANT
HAMPSHIRE

SCALE 1:500	DATE 12-12-13
	DRAWN CEW
	CHECKED SB

PAPER SIZE A1	APPROVED SB
------------------	----------------

DRAWING NUMBER SSE876143-01	REVISION A
--------------------------------	---------------

DRAWING STATUS		
✗ FOR COMMENT / APPROVAL	CONTRACT DRAWING	AS BUILT DRAWING