


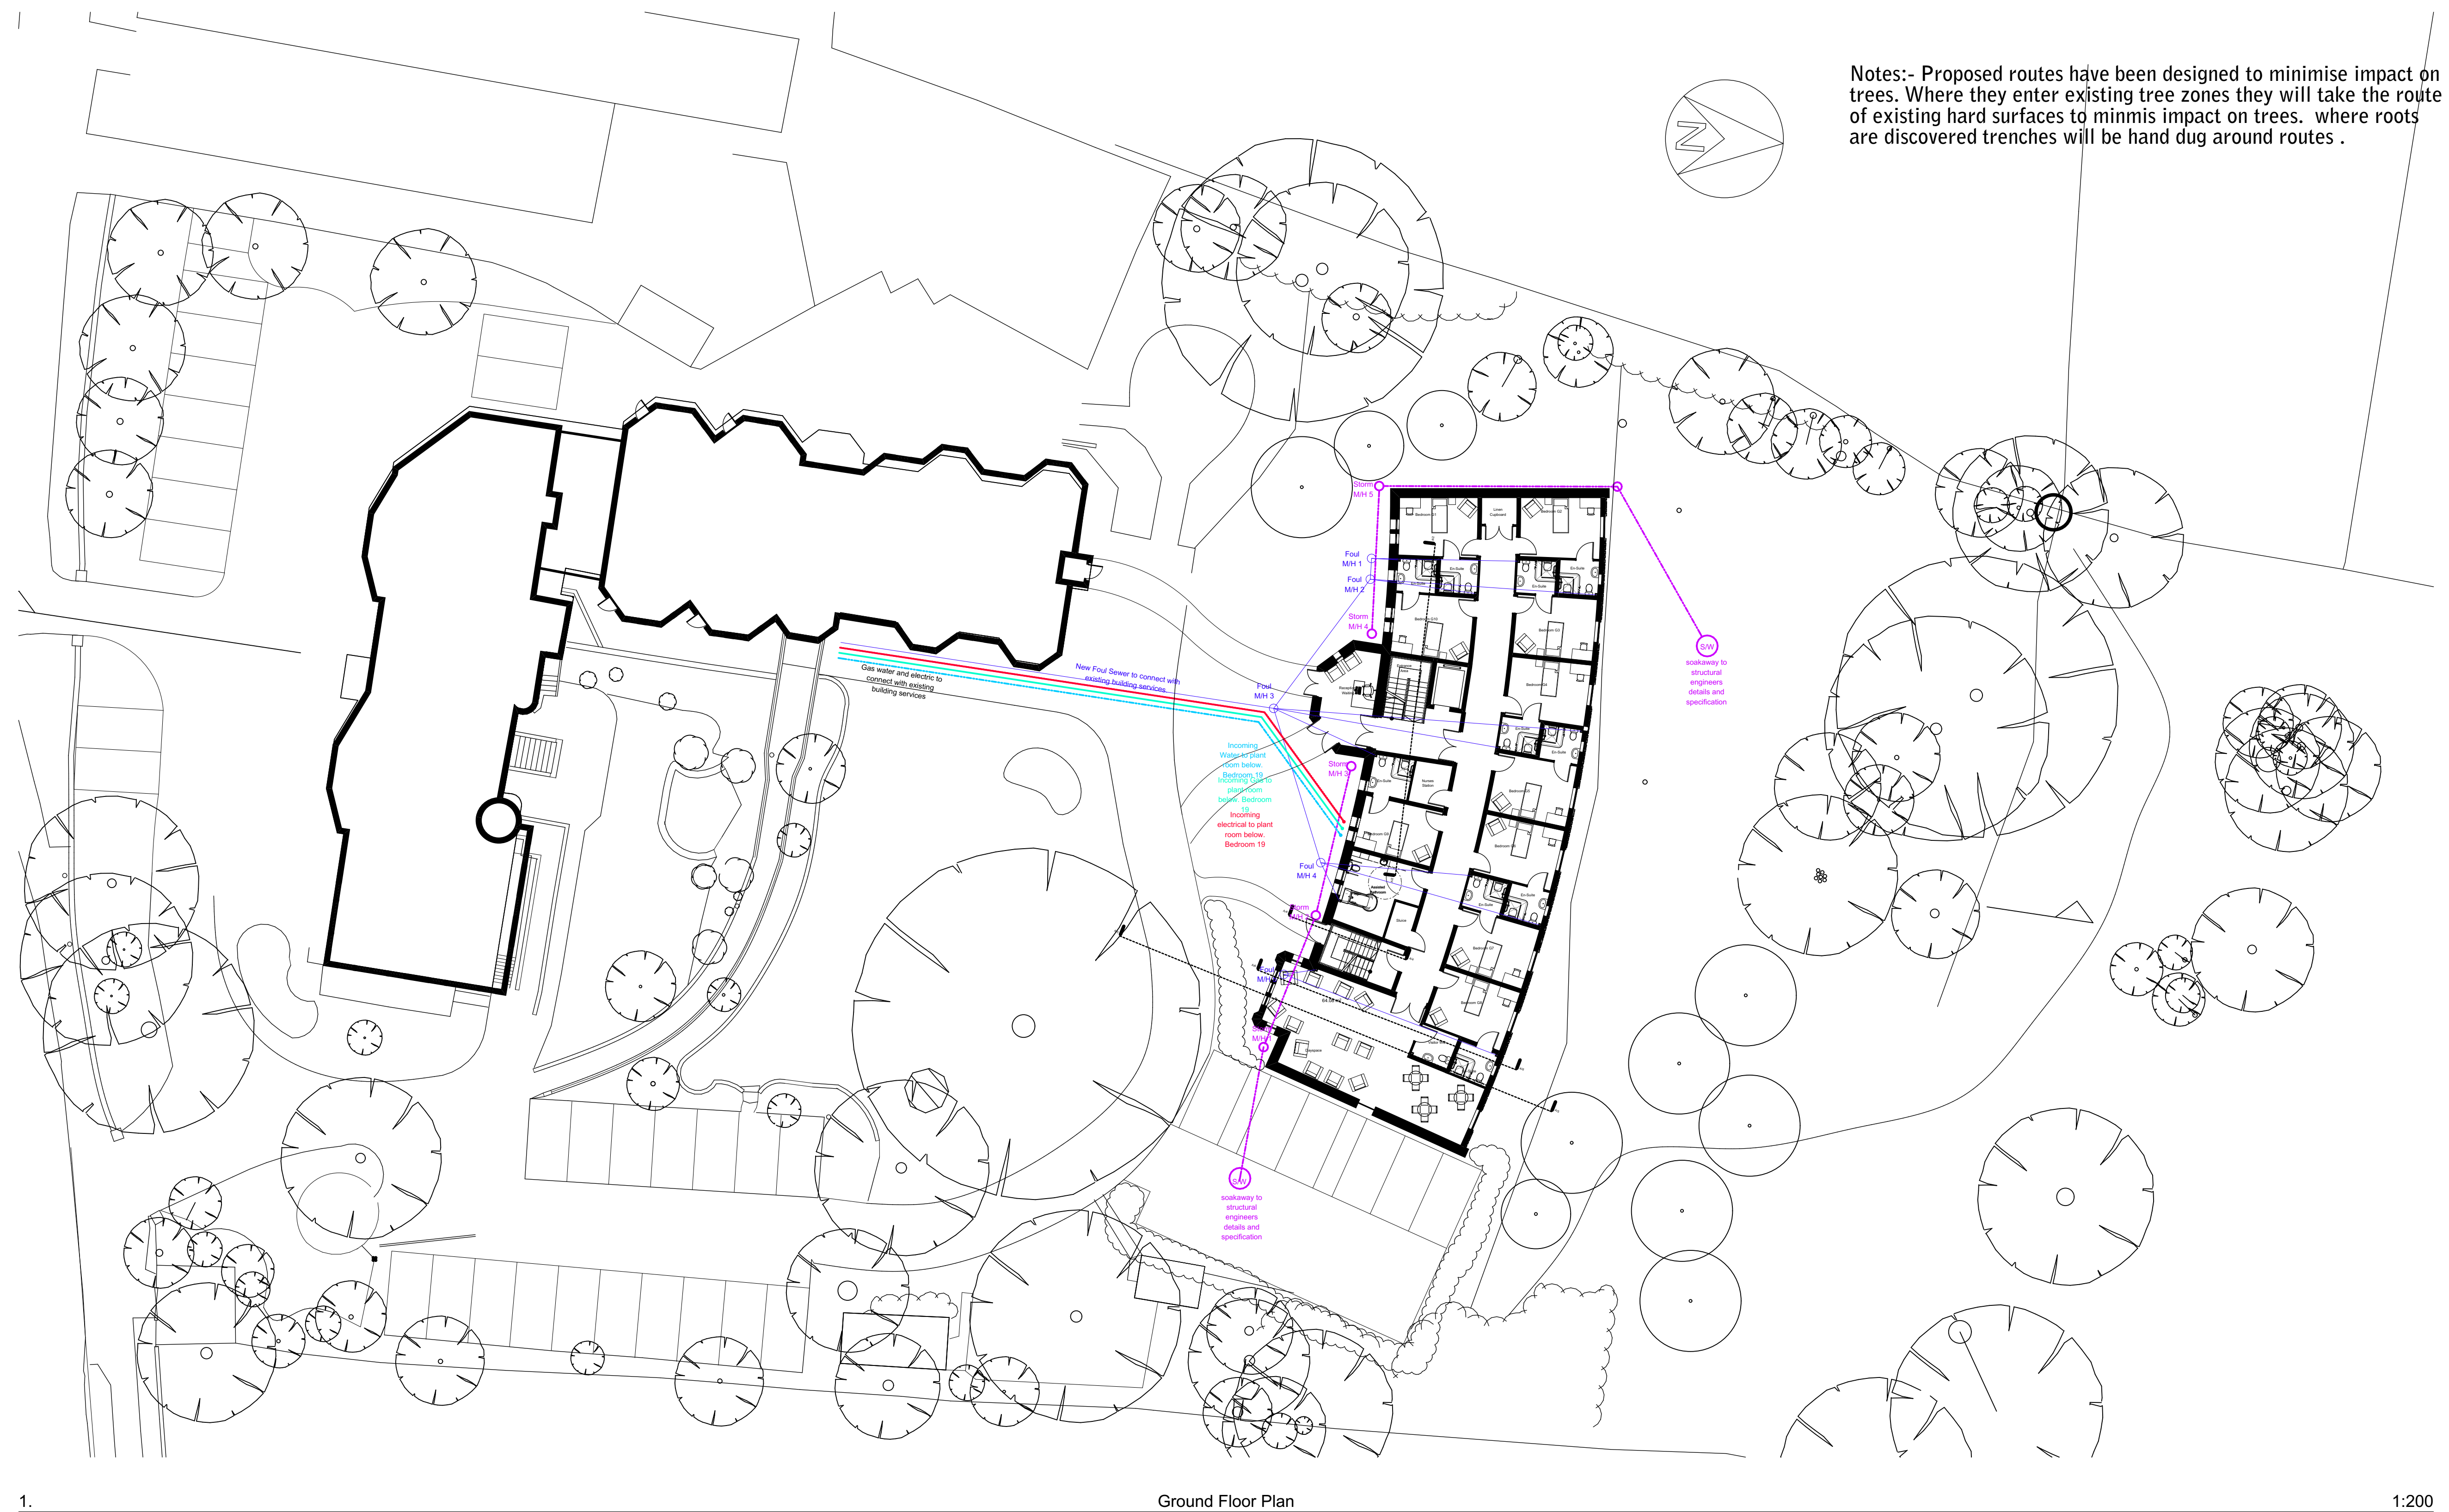

Ground Floor Plan

1:200