

SUPERSEDED

NOTES


Permission is granted to scale from this drawing for the purpose of Local Authority Planning Approval only. In all other circumstances DO NOT scale from this drawing. Please contact this office for any additional information required.

Contractors, Sub Contractors and Suppliers are to check all relevant dimensions and levels of the site and building before commencing any shop drawings or building work. Any discrepancies should be recorded to the Architect.


Where applicable this drawing is to be read in conjunction with the Consultants' drawings.

This drawing is the copyright of Tetlow King Ltd ©. All rights reserved. Ordnance Survey Data © Crown Copyright. All rights reserved. Licence No. 100007359

REV	DESCRIPTION	DATE	AUTHOR	CHKD
-----	-------------	------	--------	------

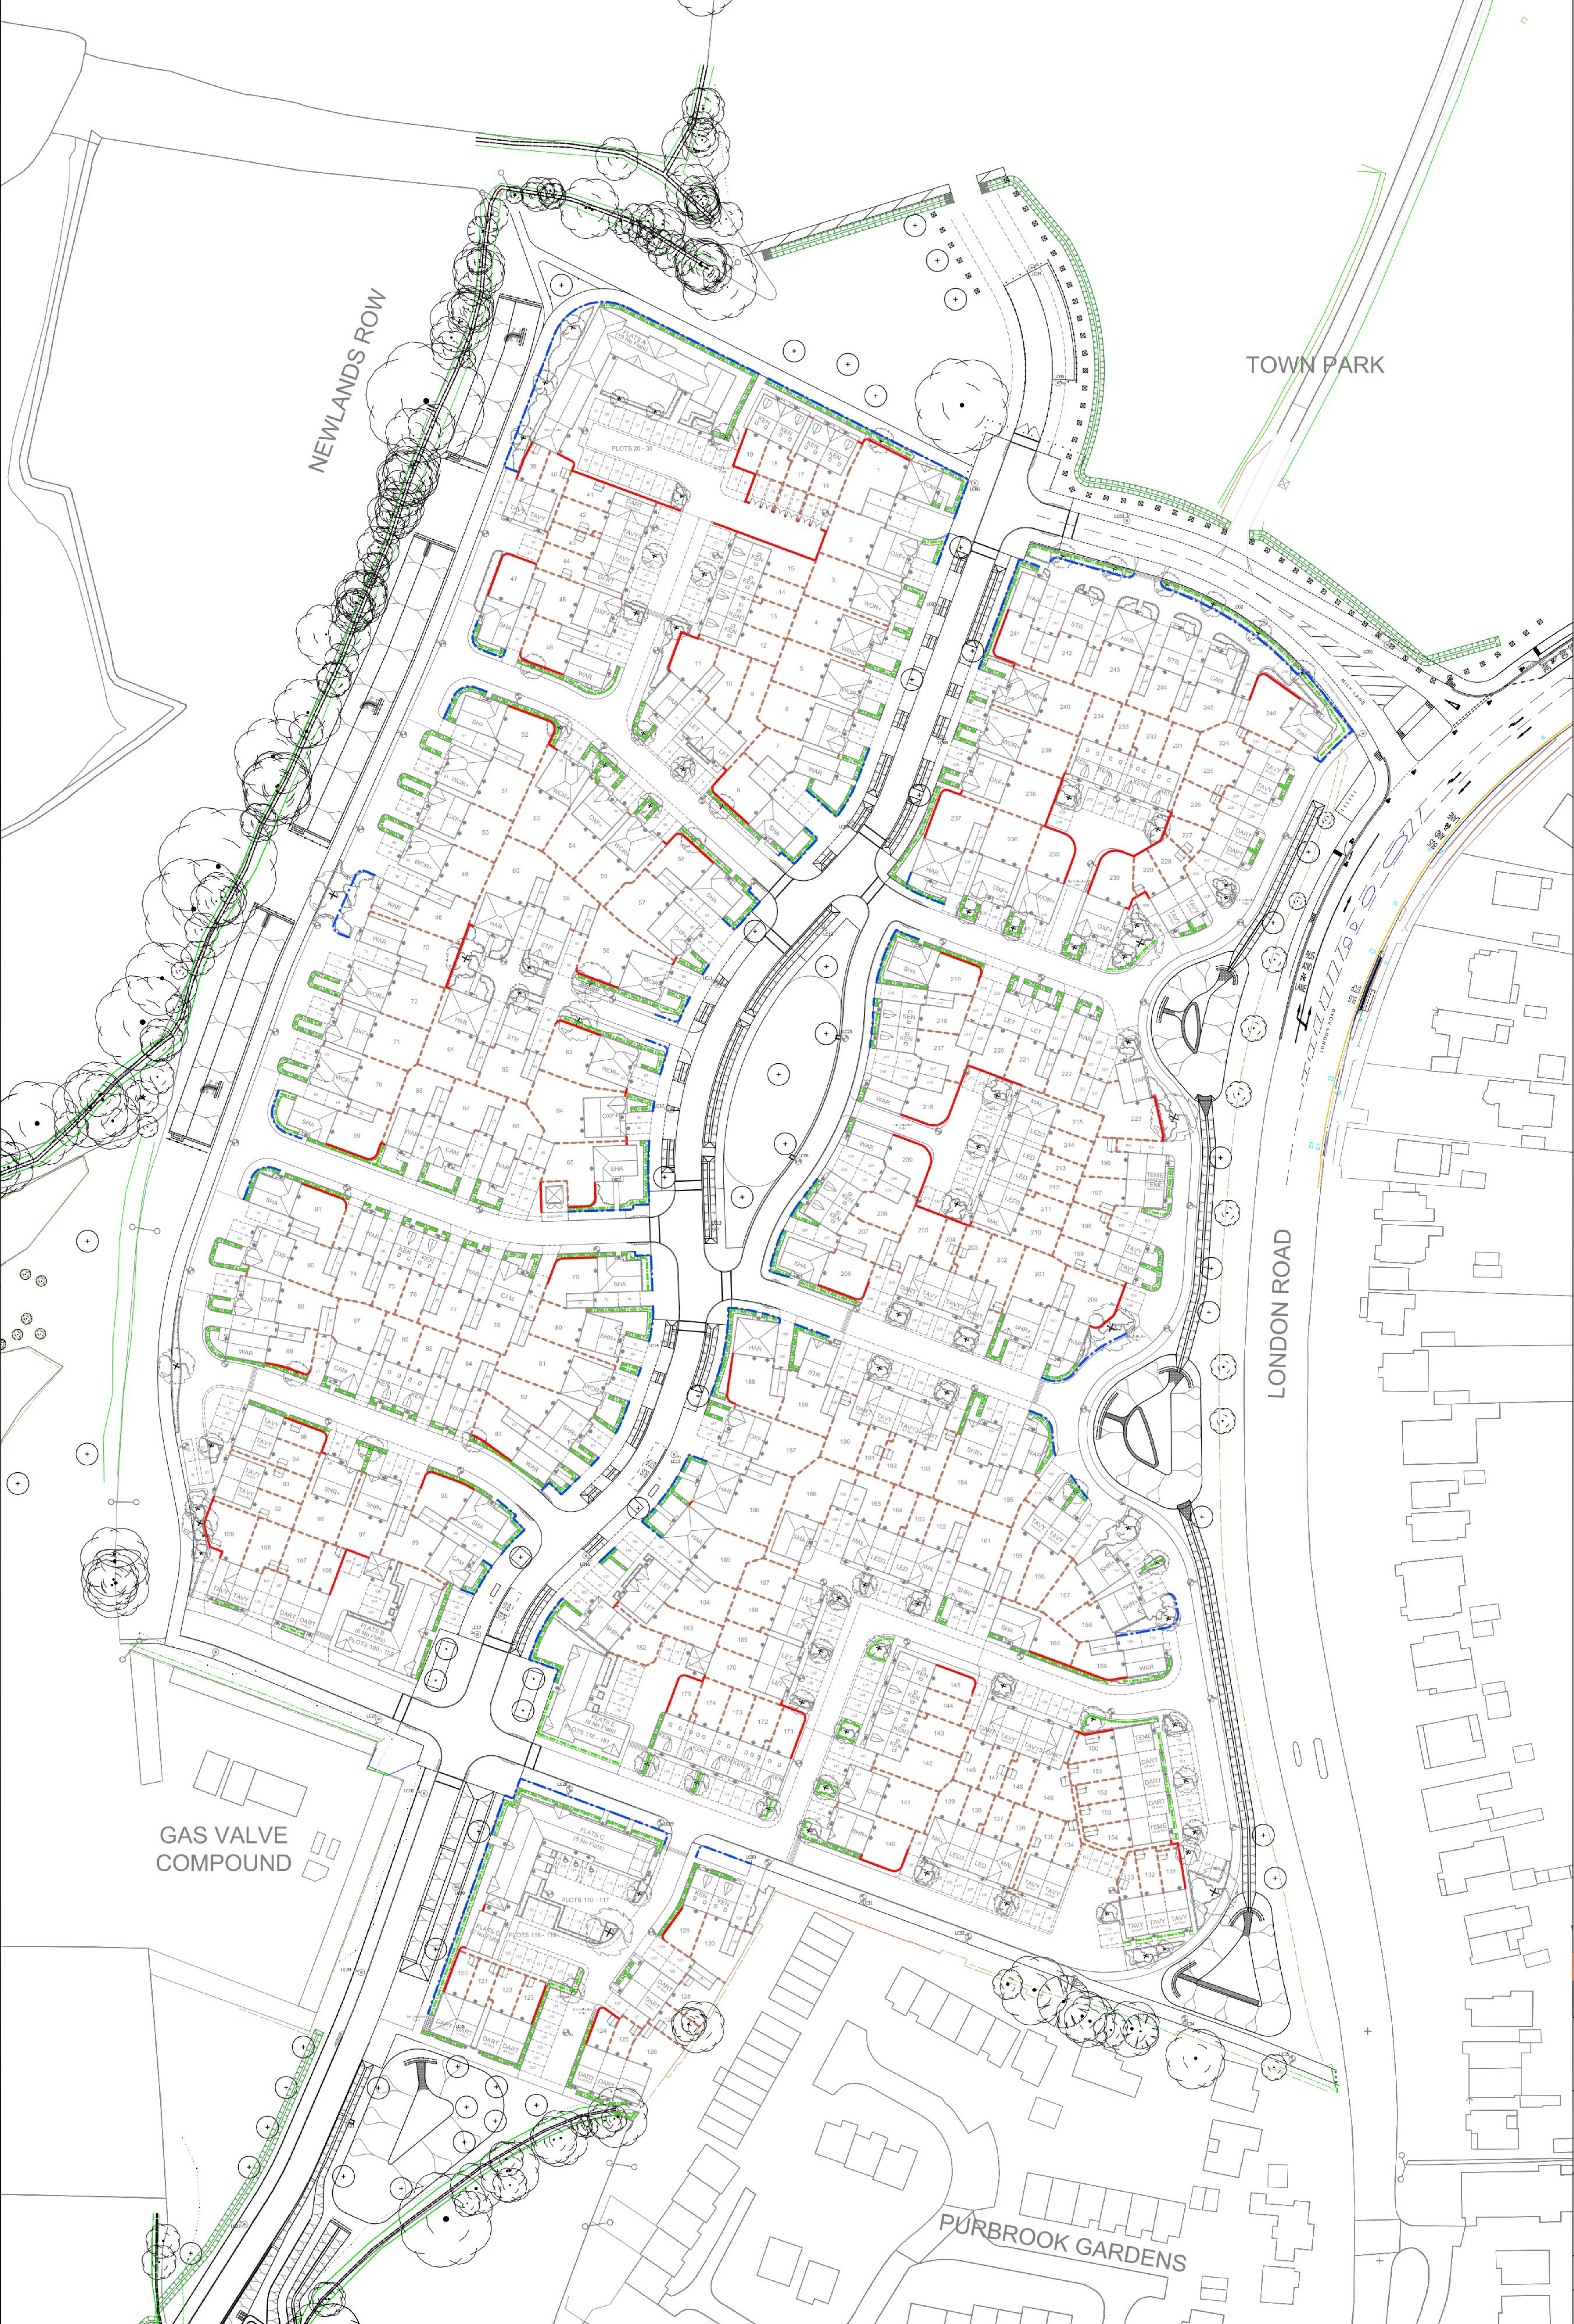

- KEY:**
- BOUNDARY MATERIALS:
 - Low Hedges
 - Estate Style Railings
 - 1.8m High Brick Wall
 - 1.8m High Close Boarded Fence

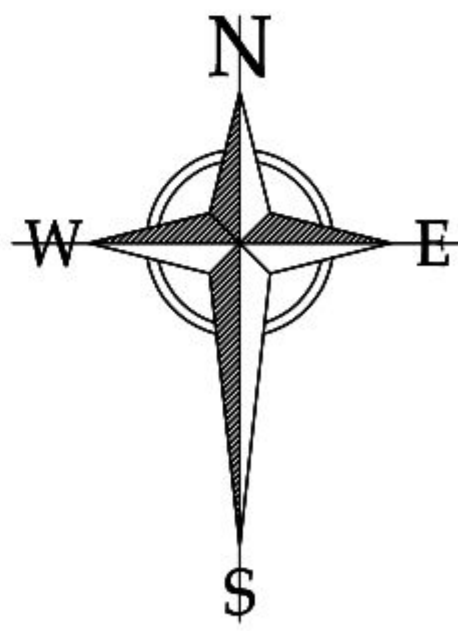

PLANNING

TETLOW KING
ARCHITECTS · URBAN DESIGNERS · SUSTAINABILITY CONSULTANTS
Building 810, The Grange, Romsey Road, Michelmersh, Romsey, Hampshire, SO51 0AE
Tel: 01380 887759 Fax: 01380 858777 Web: www.tetlowking.co.uk

PROJECT
BEREWOOD, PHASE 2
Waterlooville, Hampshire
For: Redrow Homes (Southern)

DRAWING
Boundary Materials Layout

SCALE	DATE	AUTHOR	CHKD
1:500 @ A0	05/12/13	RT	PM
JOB NO.	DRAWING NO.	REV	
REDR130524	BML01		