



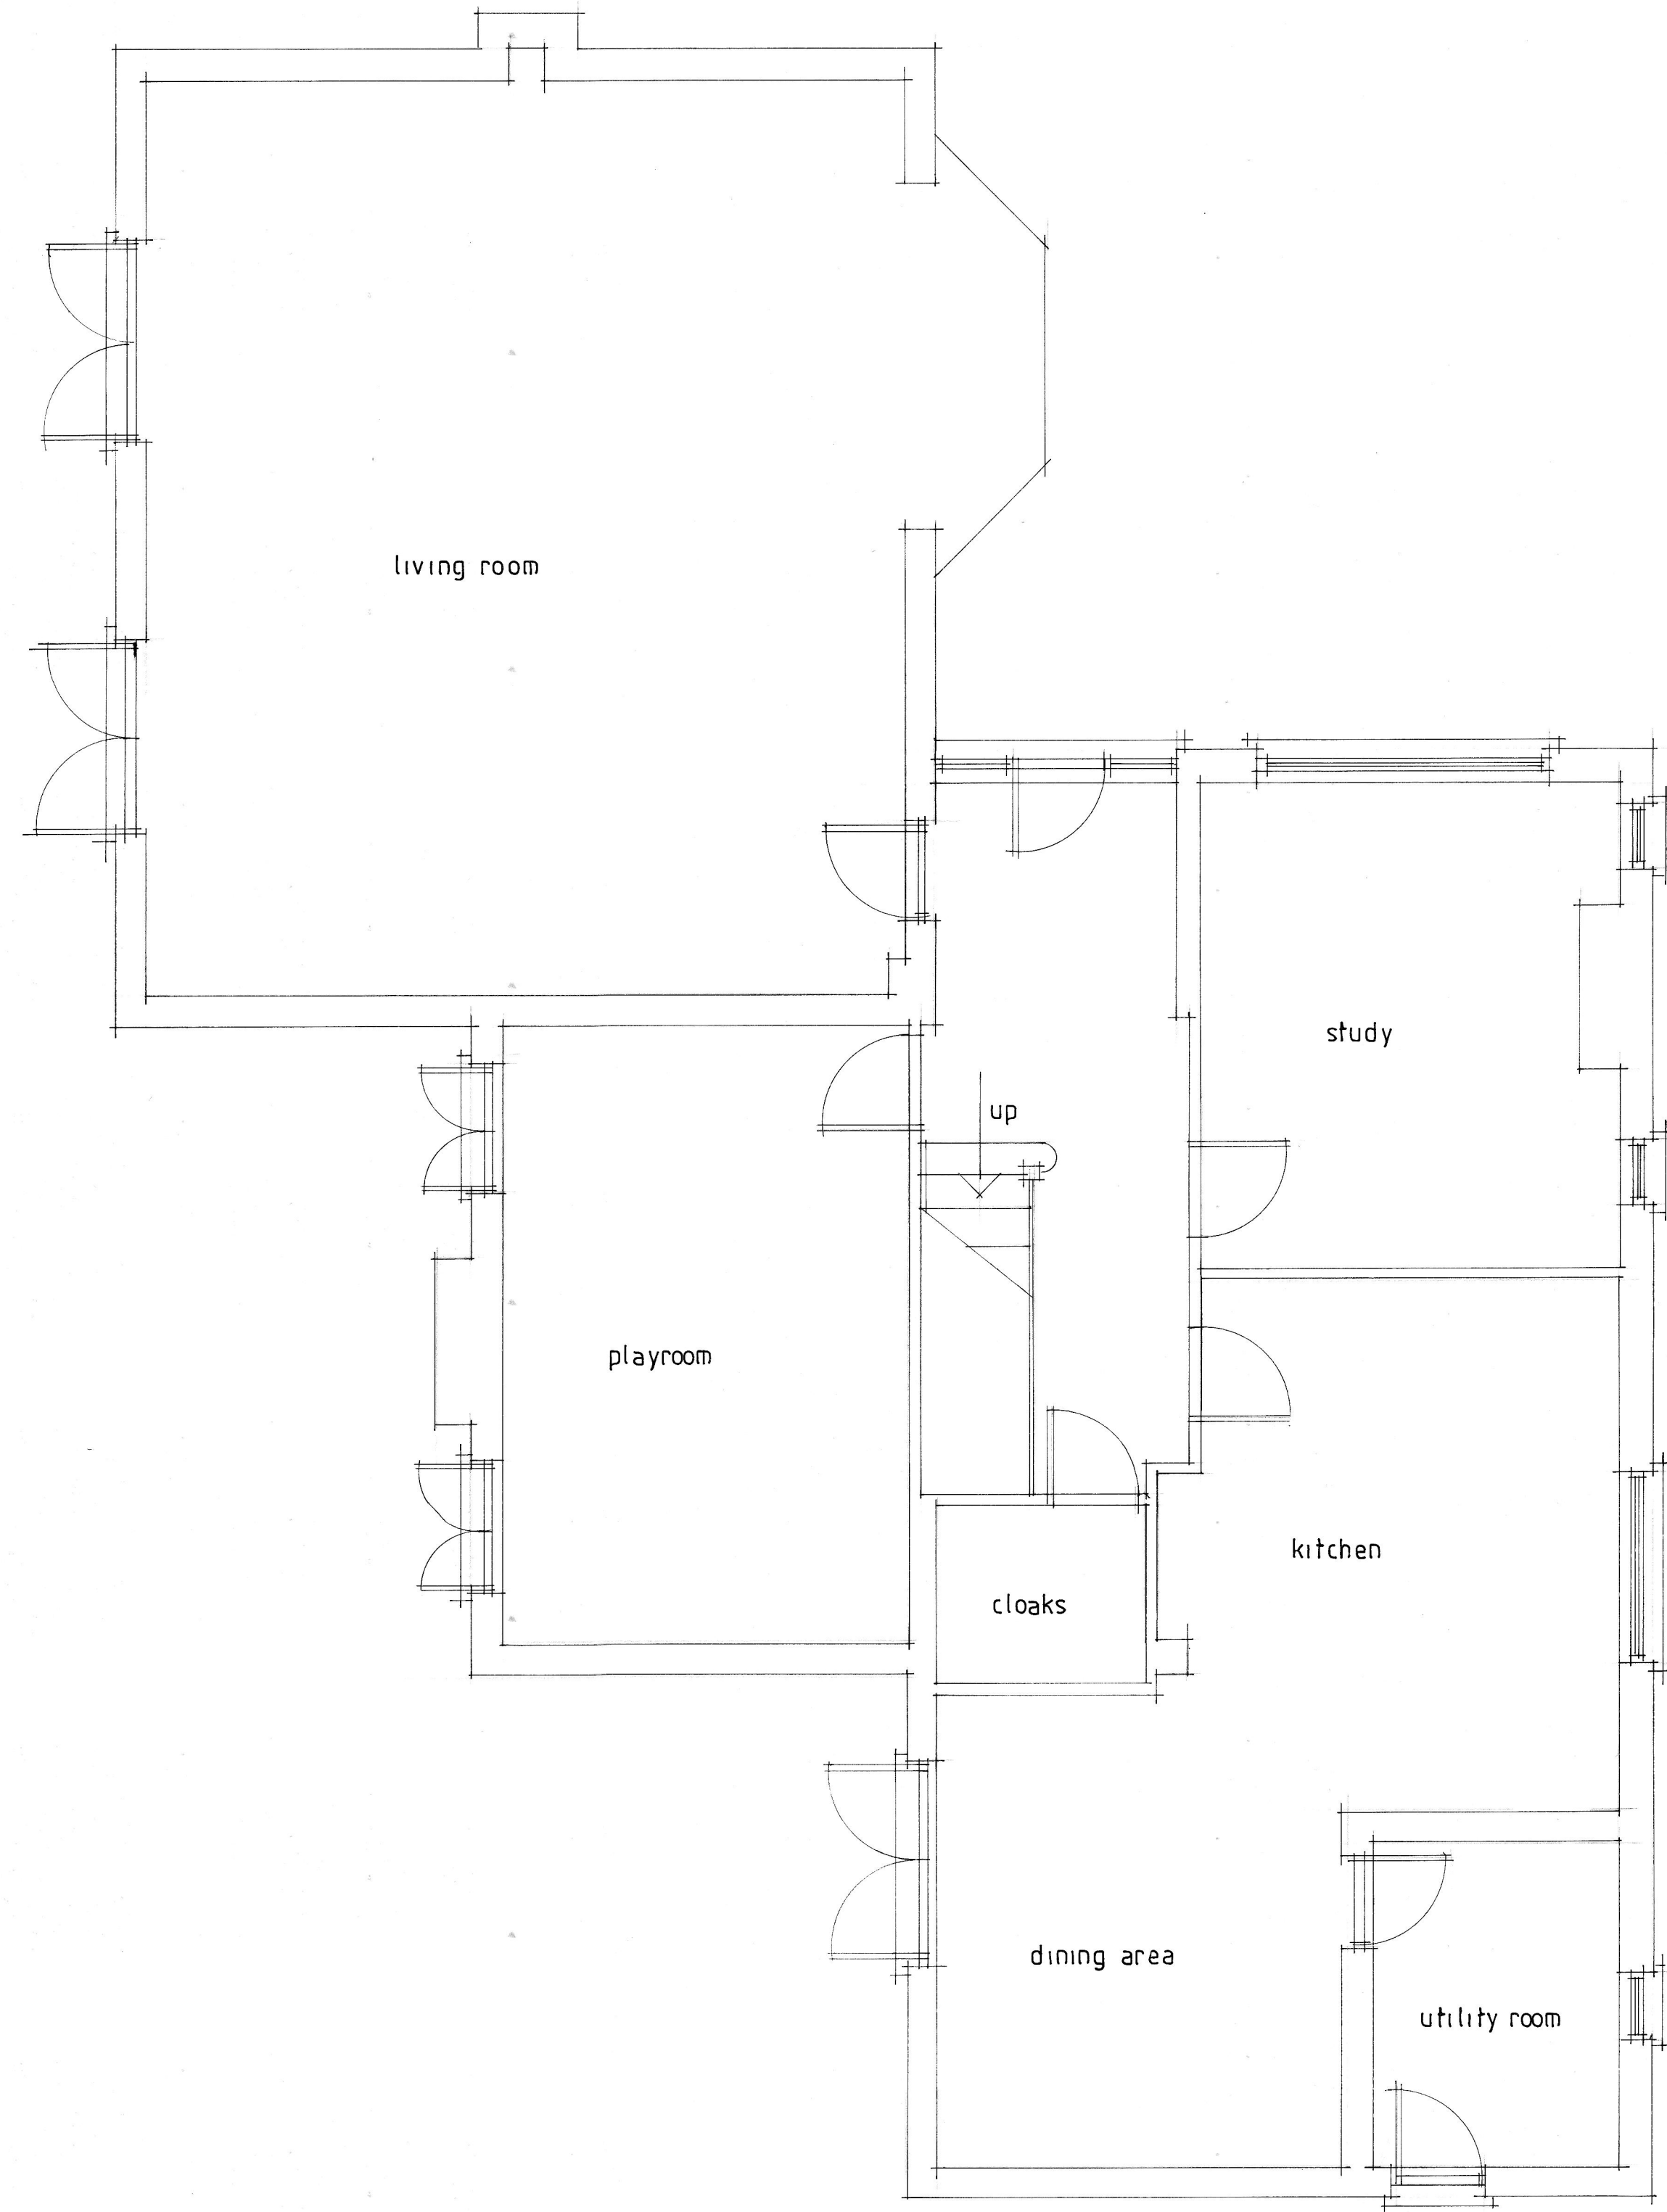

existing ground floor

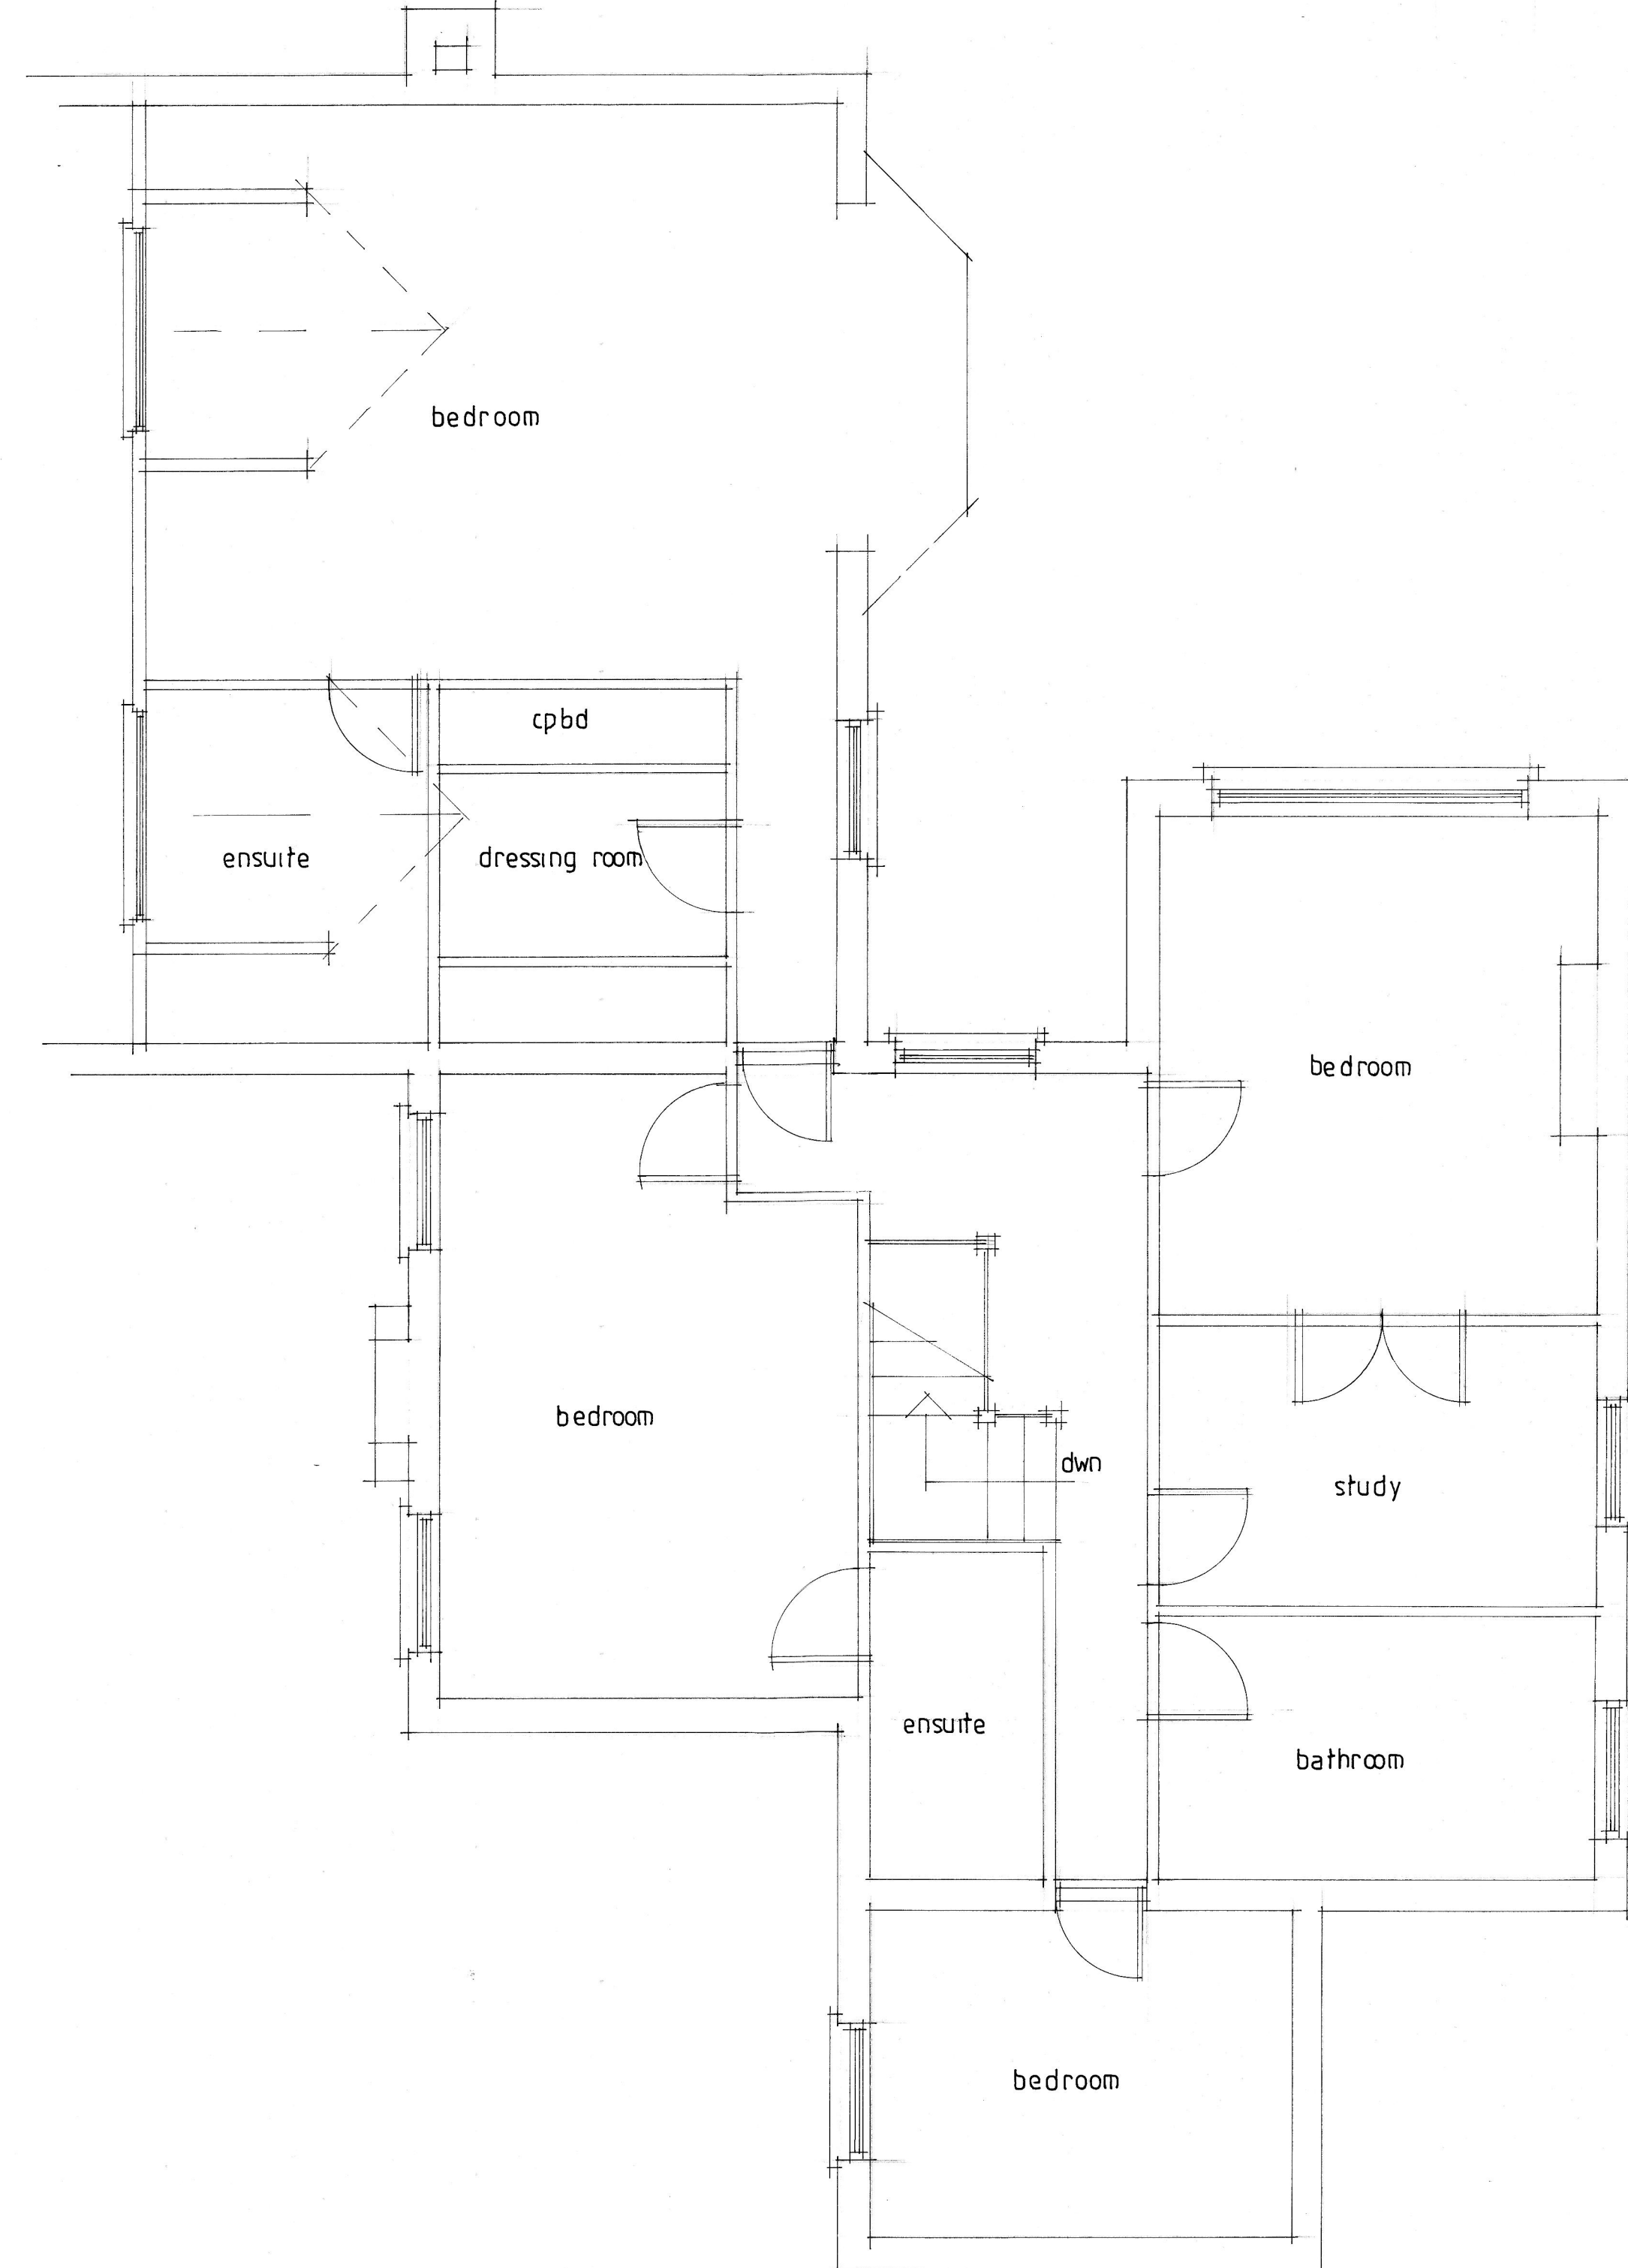

existing first floor

A	Date	Revision
© copyright		
THORNS-YOUNG ARCHITECTURAL		
THORNS-YOUNG LTD CHARTERED BUILDING CONSULTANTS 232 London Road, North End, Portsmouth, PO2 9JQ Tel: (023) 9267 2883 Fax: (023) 9266 3457 Website: www.thornsyoun.co.uk		
Client		
Mrs M Quinn		
Job Title		
25 Wade Court Road Havant		
Drawing Title existing plans		
Scale 1:100 1:50		
Date JULY 2014	Drawn by RN	
Drg. No.	7135-14-1	Rev